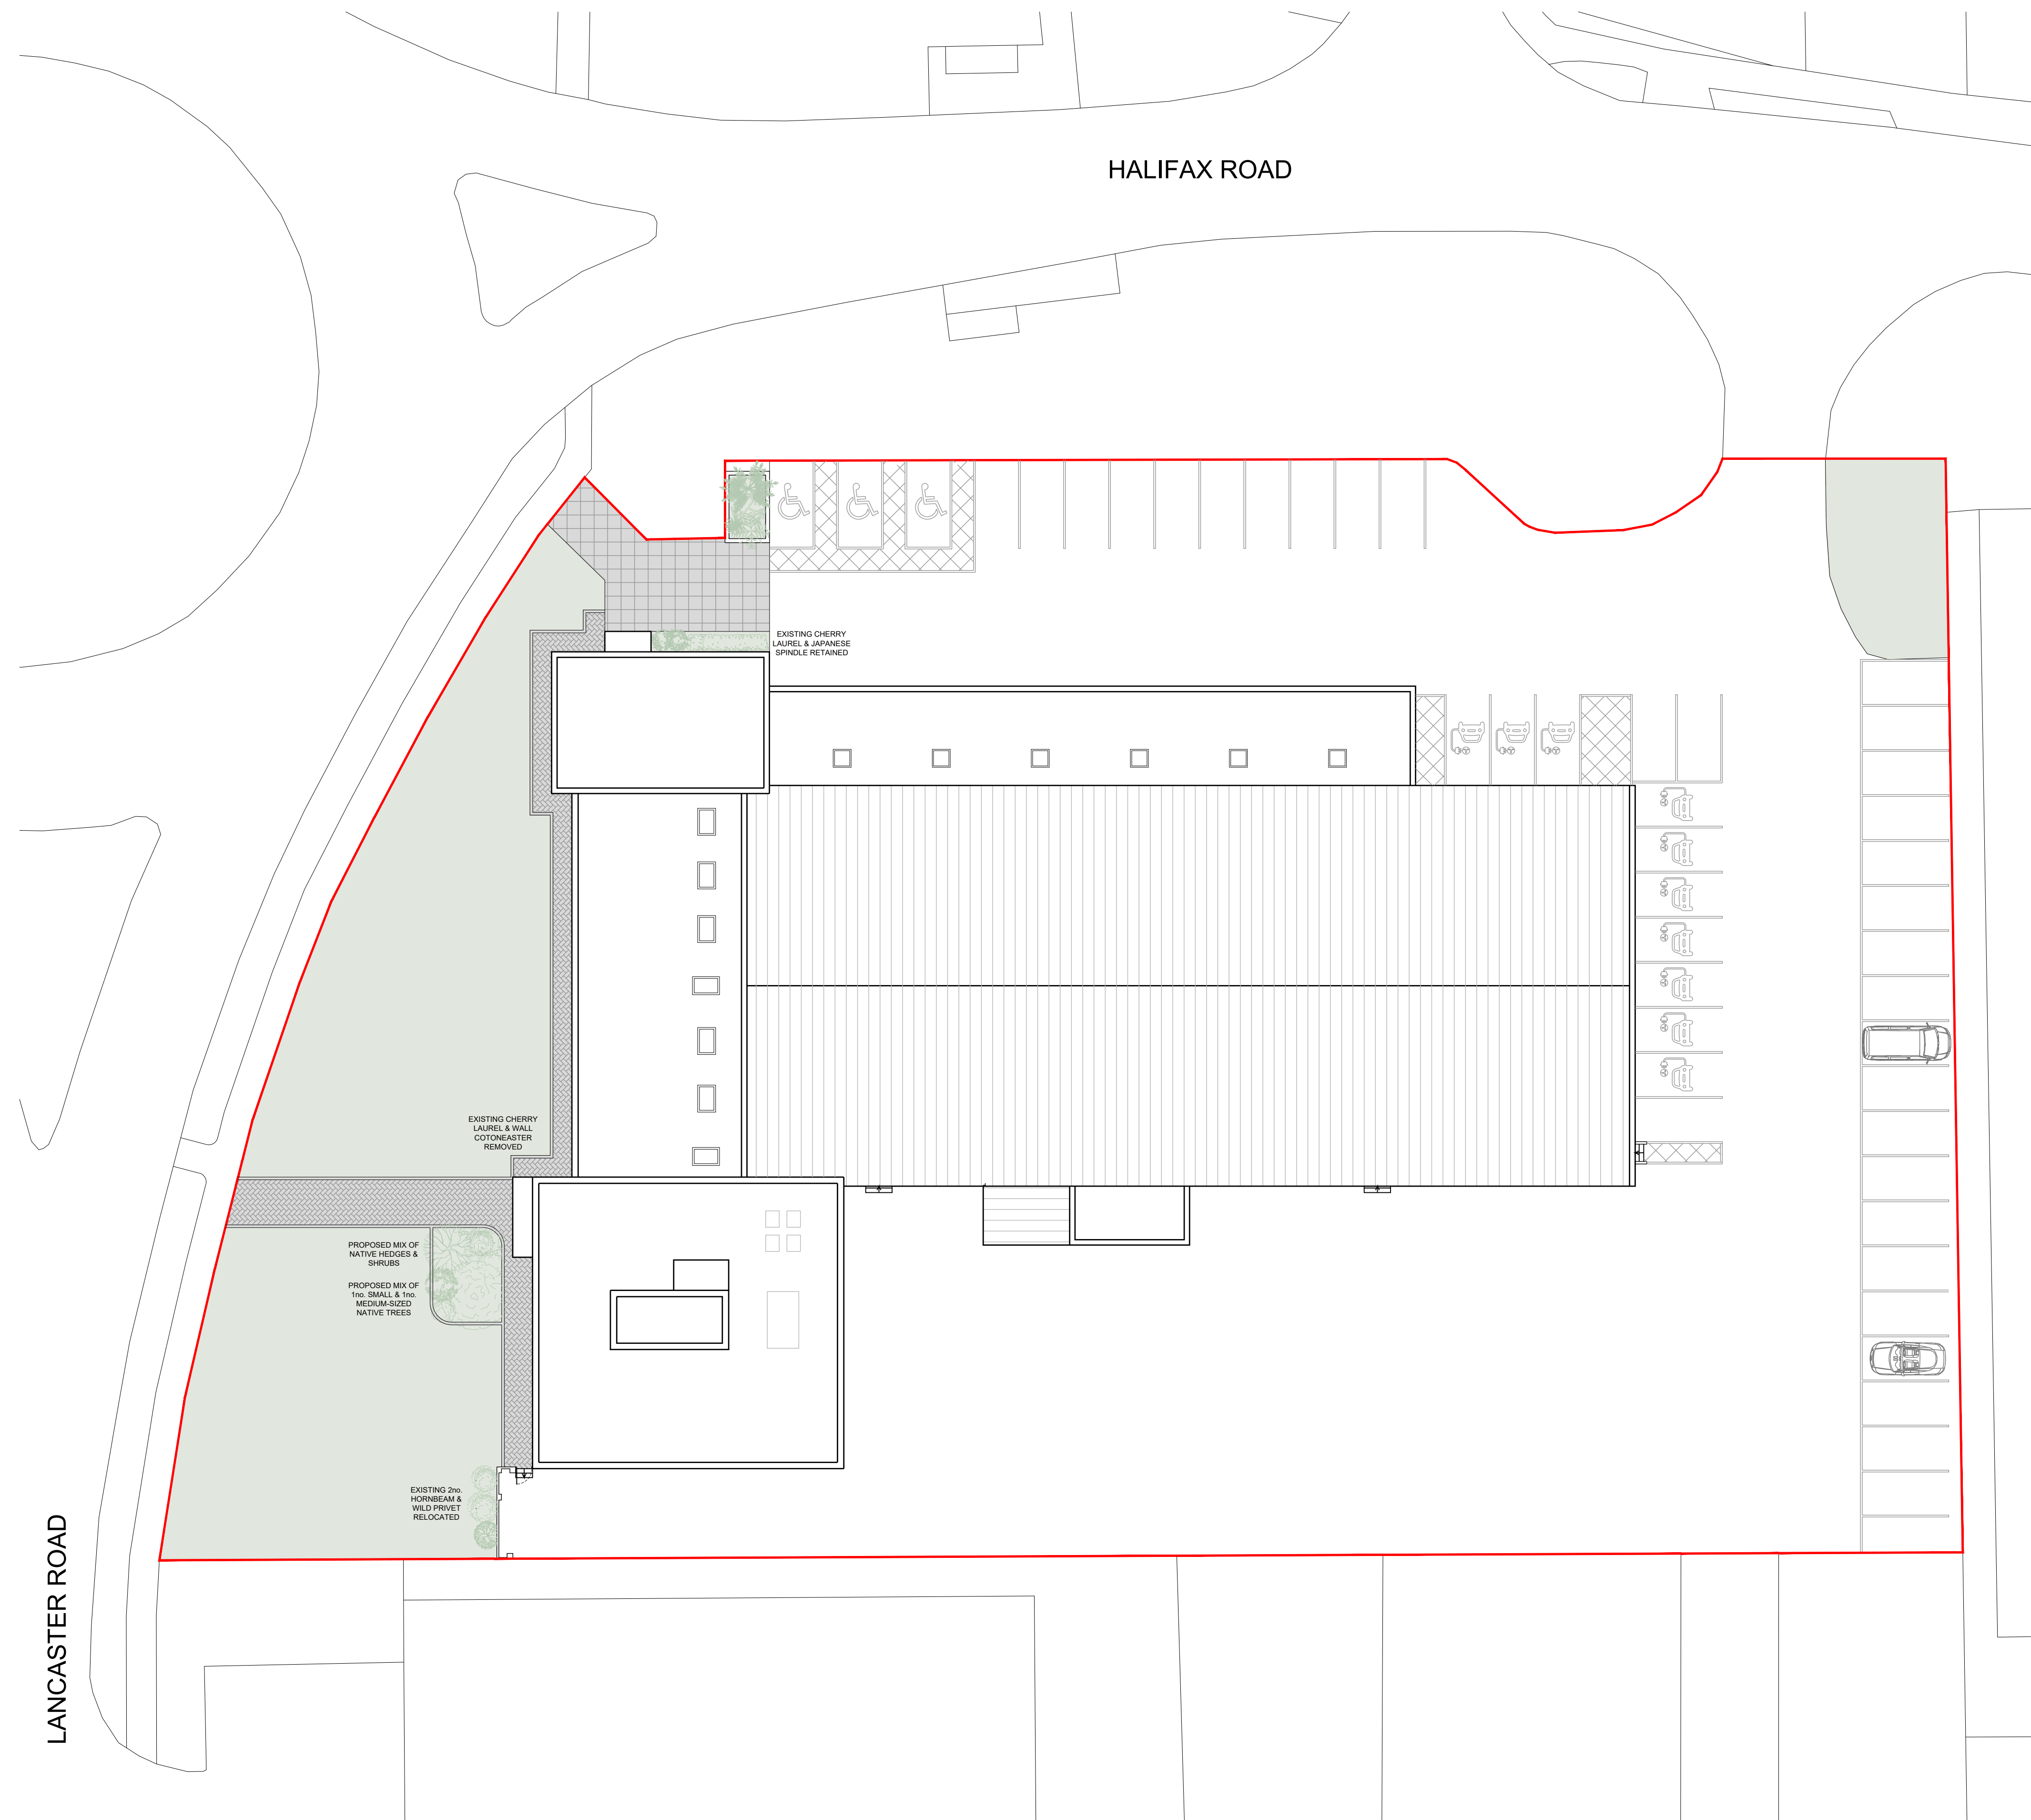


SIMON MORRAY-JONES
CHARTERED ARCHITECTS & DESIGNERS

21 MILSOM STREET, BATH BA1 1DE
TEL: 01225 787900 FAX: 01225 787901
EMAIL: sm-j@sm-j.com

PLANNING

Notes
© SIMON MORRAY-JONES ARCHITECTS LTD. ALL DIMENSIONS TO BE CHECKED ON SITE.
ANY DISCREPANCIES TO BE REPORTED TO THE ARCHITECT.
DO NOT SCALE FOR CONSTRUCTION PURPOSES.

B - Issue to LPA for Planning approval
A - First Issue - Preliminary issue to Client for comments/approval
Revision

03.06.2026
18.03.2026
Date

Client J.J. Lee Ltd		Project Valldata House, 2a Halifax Rd, Bowerhill, Wiltshire, SN12 6YY	
Drawing Title Proposed - Block Plan			
Scale @ A1 1:200	Drawn By IL	Date 13.03.2026	Job Number 1353
Drawing Number 010		Revision B	