


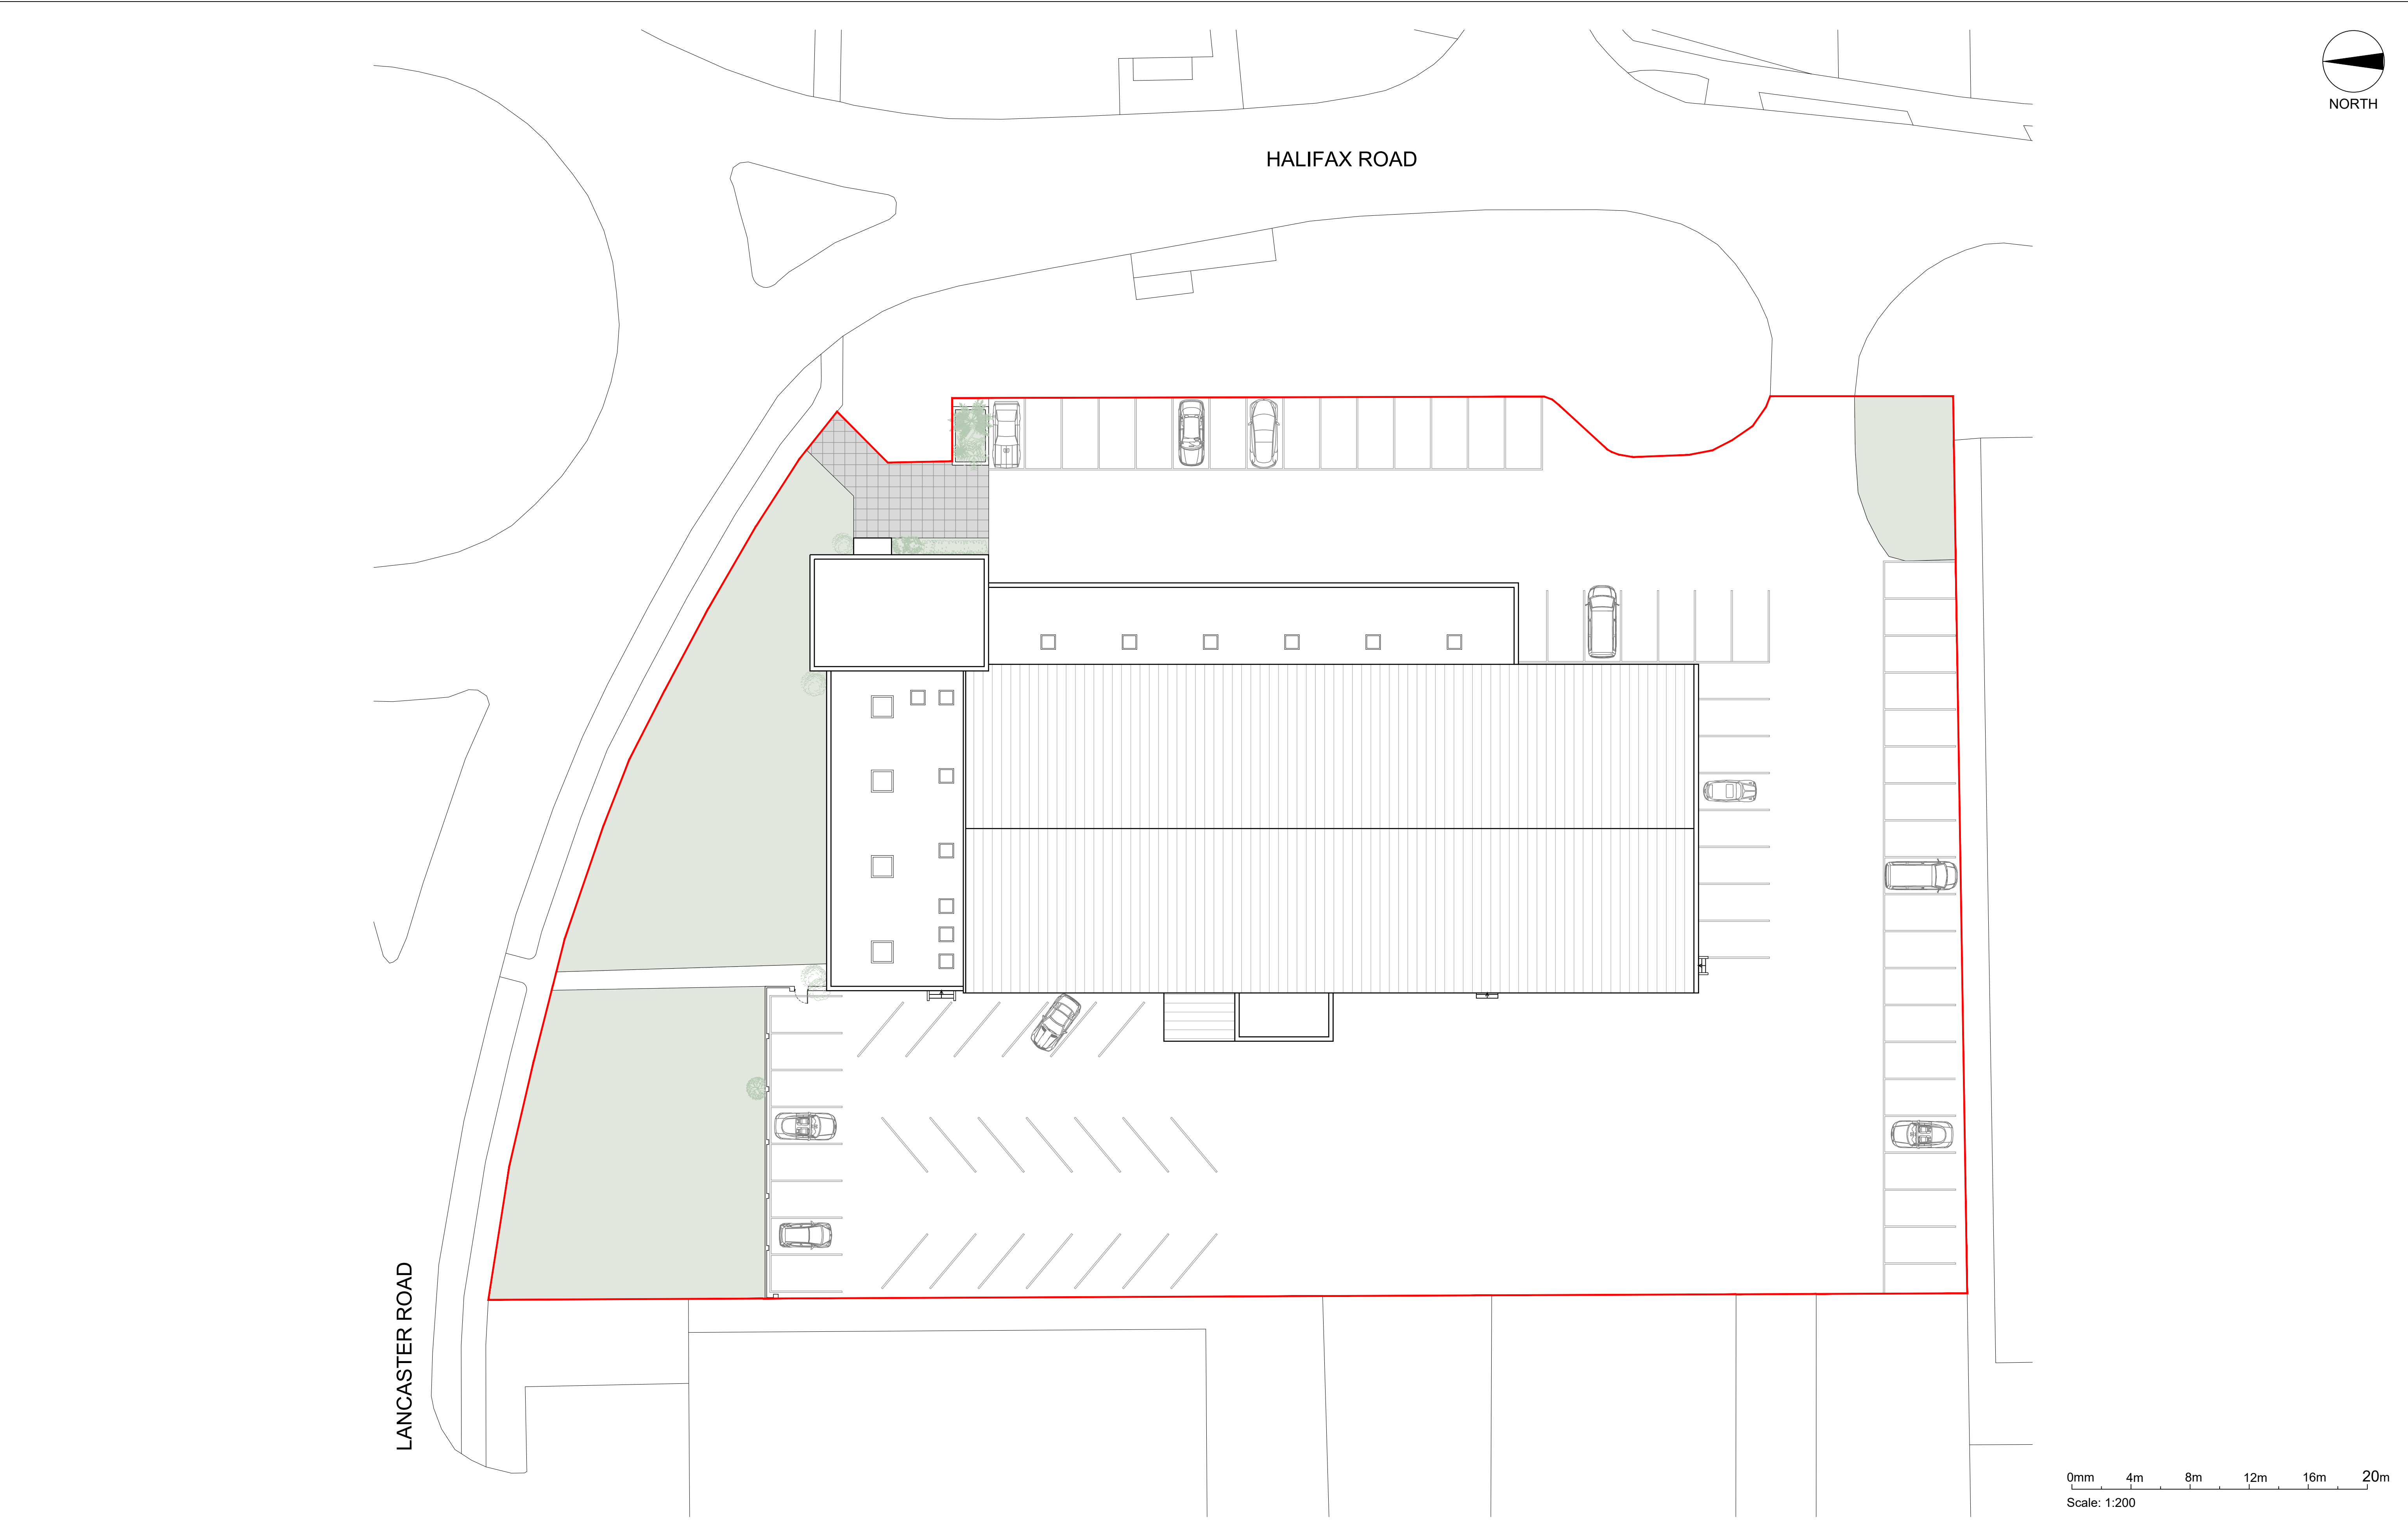

SIMON MORRAY-JONES
CHARTERED ARCHITECTS & DESIGNERS

21 MILSOM STREET, BATH BA1 1DE
TEL: 01225 787900 FAX: 01225 787901
EMAIL: sm-j@sm-j.com

PLANNING

Notes

© SIMON MORRAY-JONES ARCHITECTS LTD. ALL DIMENSIONS TO BE CHECKED ON SITE.
ANY DISCREPANCIES TO BE REPORTED TO THE ARCHITECT.
DO NOT SCALE FOR CONSTRUCTION PURPOSES.

B - Issue to LPA for Planning approval
A - First Issue - Preliminary issue to Client for comments/approval
Revision

03.06.2026
18.03.2026
Date

Scale @ A1
1:200

Drawn By
JS

Date
13.03.2026

Job Number
1353

Drawing Number
EX010

Revision
B

Client

J.J. Lee Ltd

Project

Valldata House, 2a Halifax Rd, Bowerhill, Wiltshire, SN12 6YY

Drawing Title

Existing - Block Plan