

RISK SCHEDULE	
ITEM	DESCRIPTION OF RISK
	SPECIFIC HEALTH AND SAFETY RISKS ASSOCIATED WITH THIS DRAWING ARE HIGHLIGHTED WITH THE CAUTION SYMBOL. DRAWING THE ITEM OF RISK. PLEASE REFER TO RISK SCHEDULE CONTAINED ON INDIVIDUAL DRAWINGS. UNLESS HIGHLIGHTED THERE ARE NO SPECIFIC HEALTH AND SAFETY RISKS ASSOCIATED WITH THIS DRAWING, AS A DIRECT RESULT OF OUR DESIGN, APART FROM THE COMMON ISSUES ASSOCIATED WITH CONSTRUCTION THAT WILL NEED TO BE ASSESSED BY A COMPETENT CONTRACTOR PRIOR TO THE UNDERTAKING OF ANY WORK.

PLANNING APPLICATION
WARMISTON R25 PLAN A SEWERAGE



DESCRIPTION OF THE PROPOSED WORKS
CONSTRUCTION OF A NEW, ADAPTABLE FOUL SEWAGE PUMPING STATION AND ASSOCIATED GRAVITY AND PUMPED SEWERS, FOR THE CONNECTION OF NOS.401-423 (ODDS) AND 289-311 (ODDS) PEPPER PLACE TO THE PUBLIC (WESSEX WATER) FULFILLING SEWERAGE NETWORK IN TIMBER ROAD. RELOCATION OF AN EXISTING BIN STORE WITH PERIMETER TIMBER FENCE TO SUIT THE LOCATION OF THE ACCESS TO THE NEW PUMPING STATION.

SITE ADDRESS
LAND ADJACENT TO NOS 289-311
PEPPER PLACE
WARMISTON
WILTSHIRE
BA12 0DG

What3Words: speeches.workbook.change

NOTES:

1. ALL DIMENSIONS ARE IN MILLIMETRES UNLESS STATED OTHERWISE AND ALL LEVELS ARE IN METRES ABOVE ORDNANCE DATUM. DO NOT SCALE FROM THIS DRAWING
2. REFER TO DRAWING P209-02-3301 (LOCATION PLAN) FOR THE FULL PLANNING APPLICATION BOUNDARY, WHICH INCLUDES THE BELOW GROUND PROPOSED SEWERS AND MANHOLES.
3. THE PROFILE OF THE EXISTING GROUND HAS BEEN INCORPORATED INTO THE PROPOSED ELEVATIONS DRAWING P209-02-3303.
4. THIS DRAWING IS TO BE READ IN CONJUNCTION WITH ALL OTHER DRAWINGS CONTAINED WITHIN THE 'WARMISTERS R25 PLAN A SEWERAGE PLANNING APPLICATION PACK':
P209-02-3301 LOCATION PLAN
P209-02-3302 PROPOSED SEWER PLAN
P209-02-3303 PROPOSED ELEVATIONS

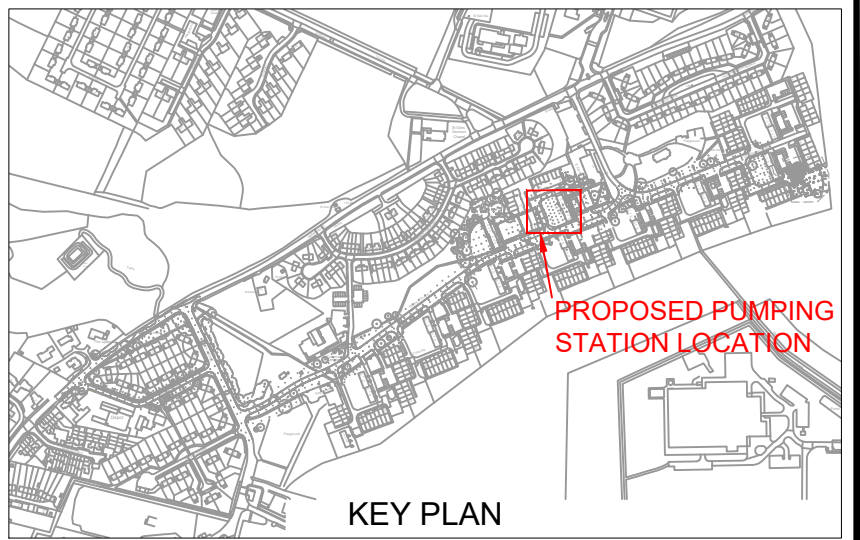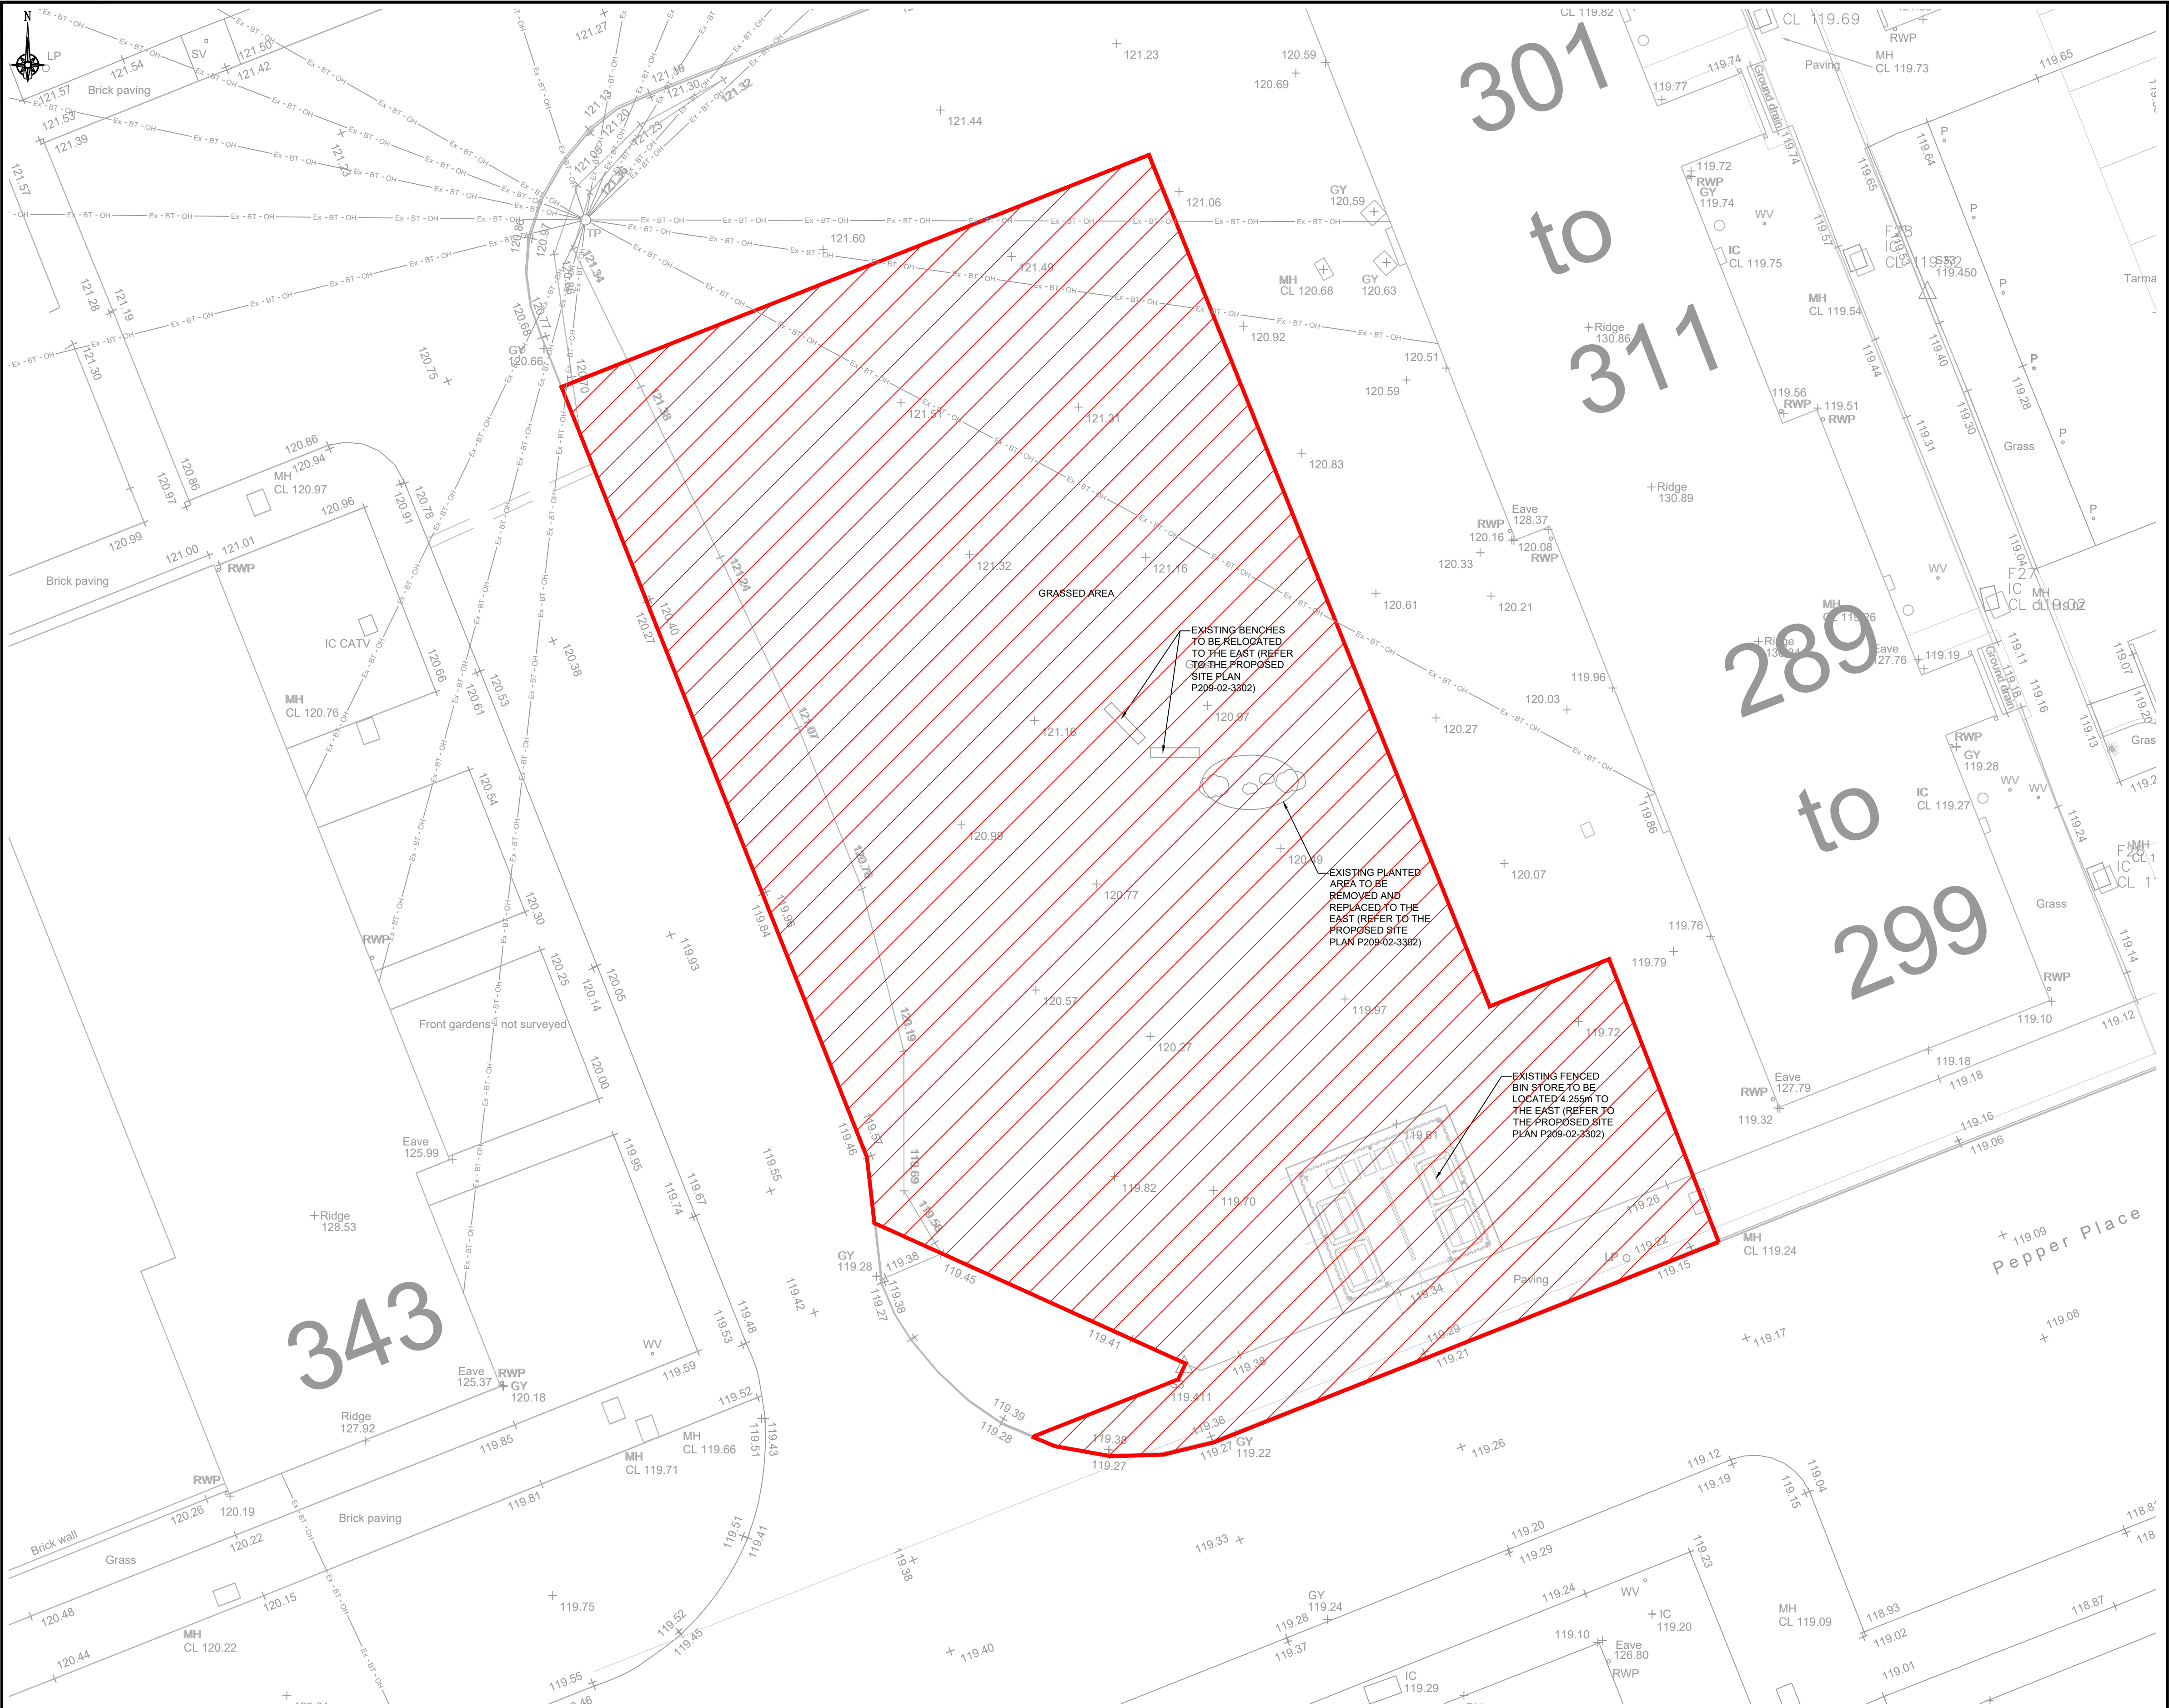

PRELIMINARY

KEY

 BOUNDARY OF ABOVE GROUND WORKS
(SEE NOTE 2).

EXISTING UTILITIES

 Ex - BT - OH ——— TELECOM OVERHEAD CABLES
(OPENREACH)

[illegible]

CLIENT: _____



PROJECT: WARMINSTER R25
PLAN A SEWERAGE

EXISTING PLAN

DRAWING NUMBER: P209-02-3304	SCALE: 1:100 AT A1	
DRAWING STATUS: PLANNING	REV: P1	NIC REF: P209

