

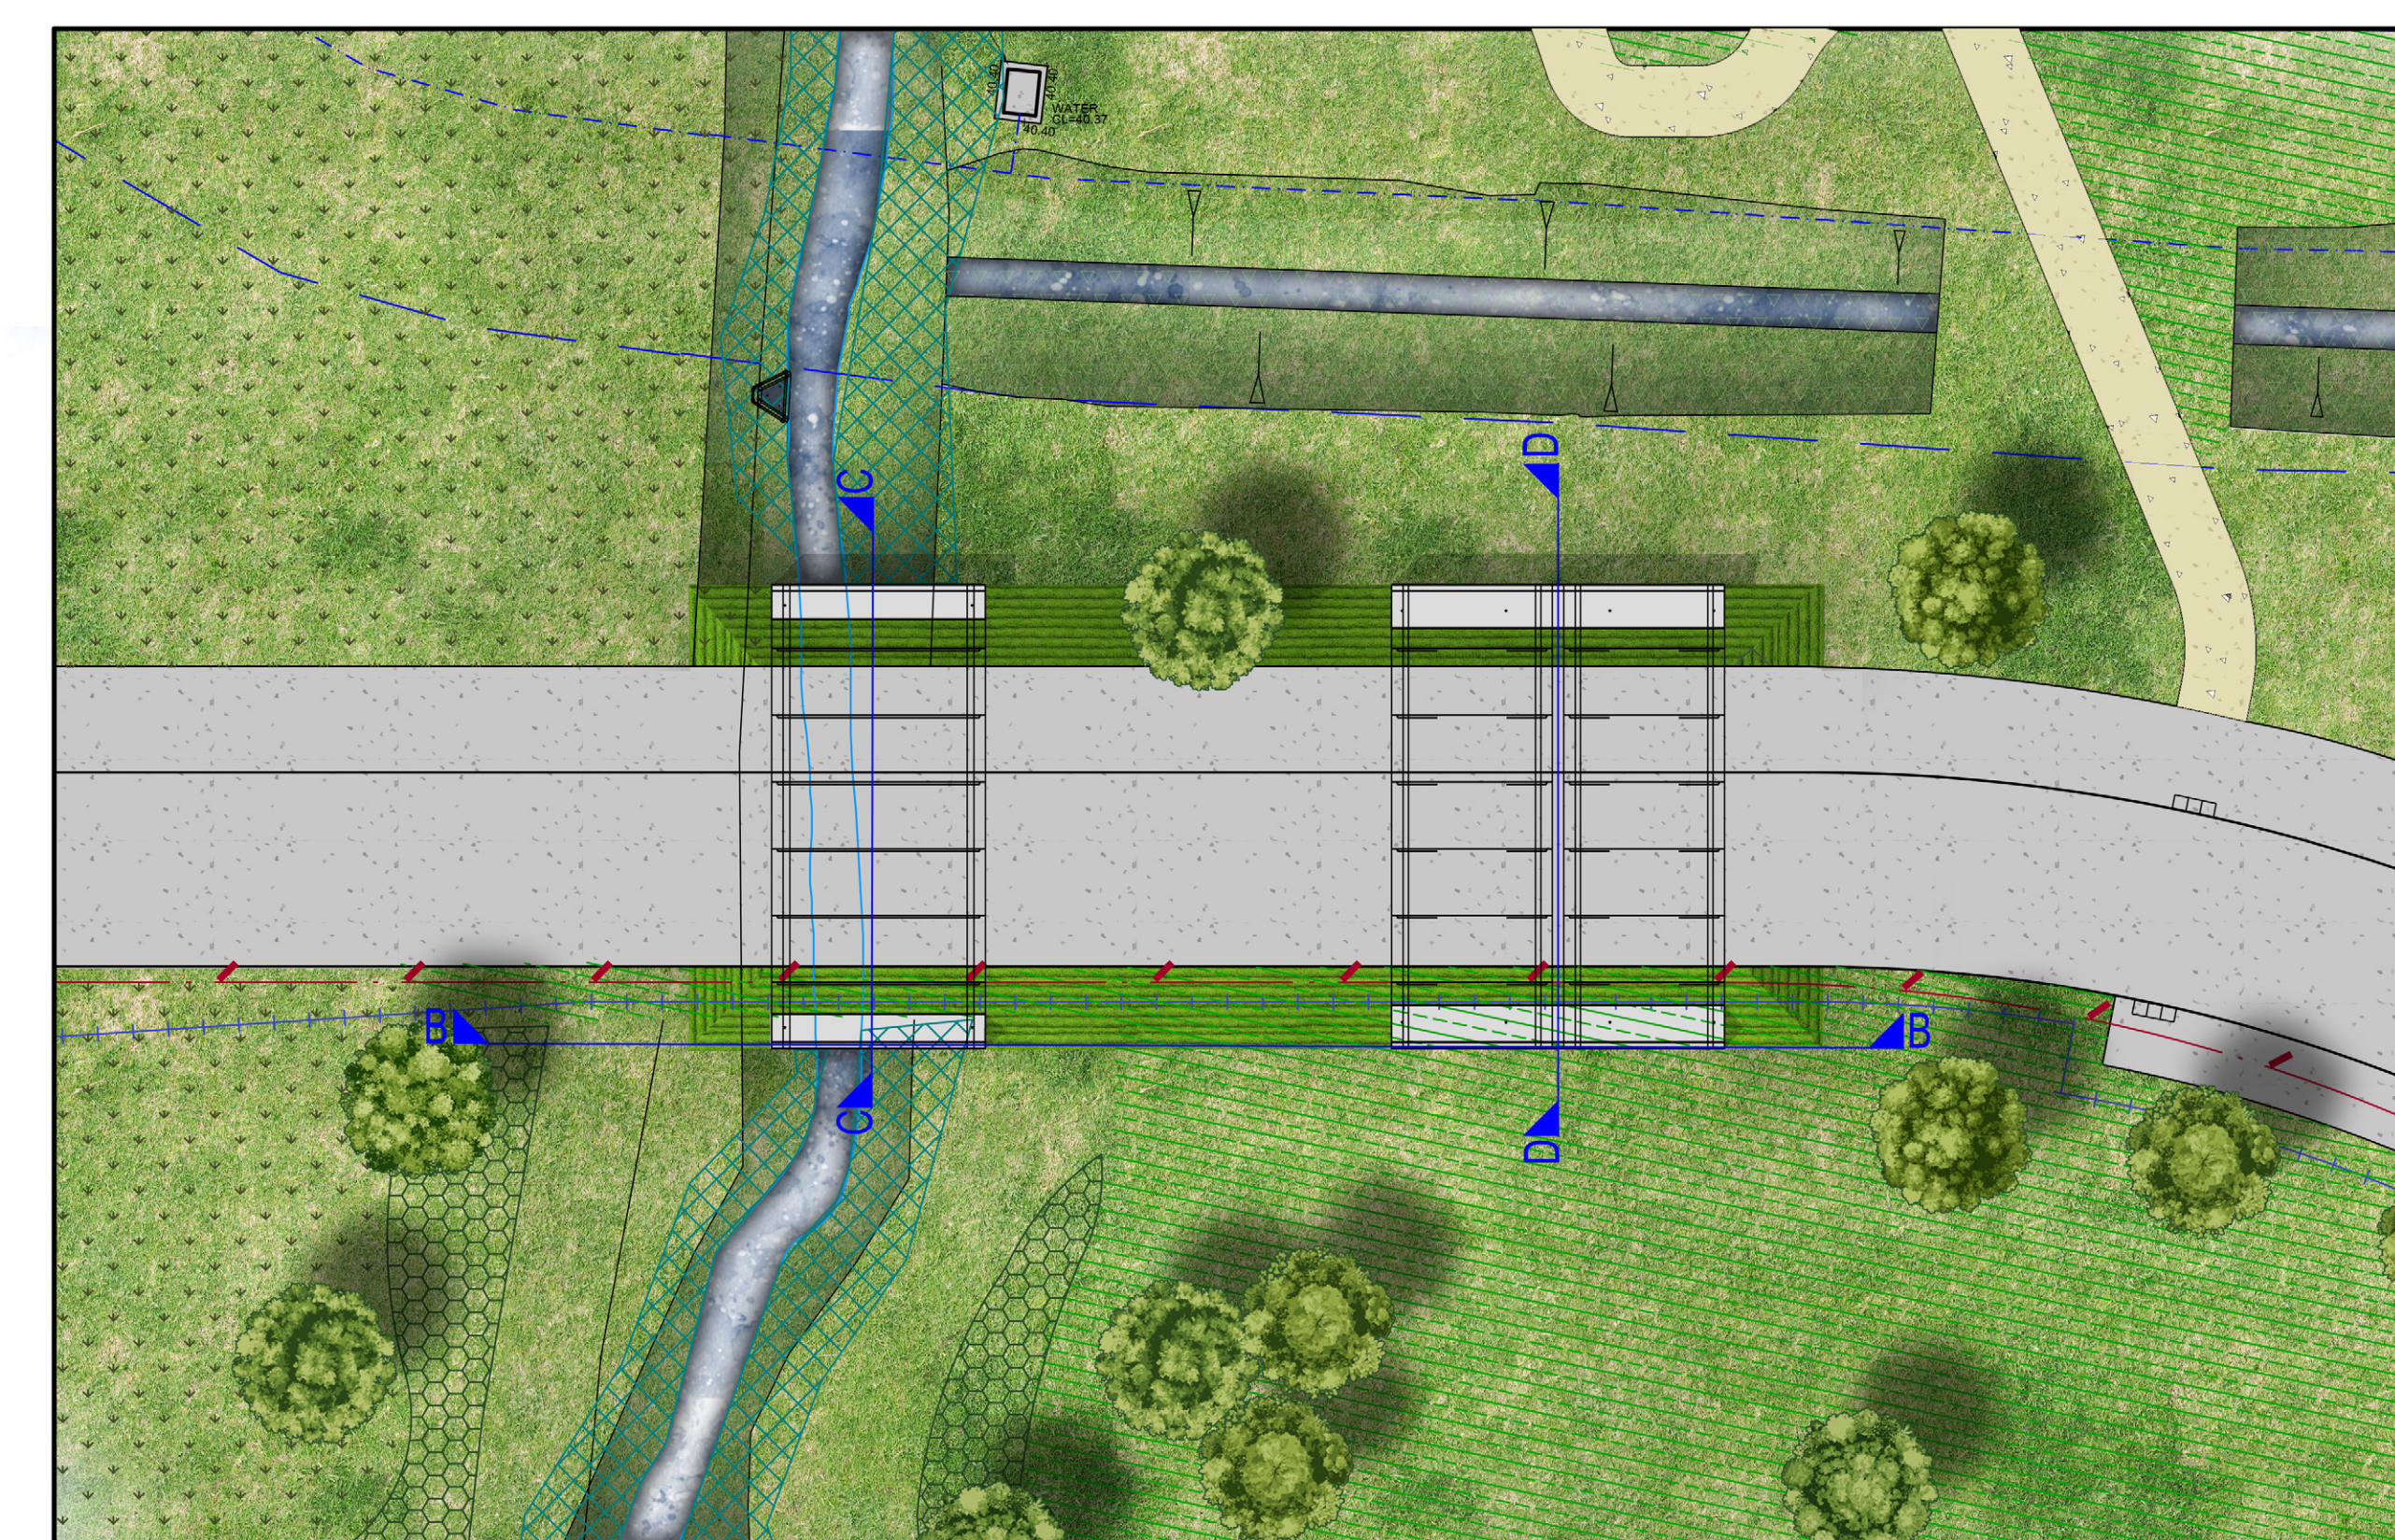
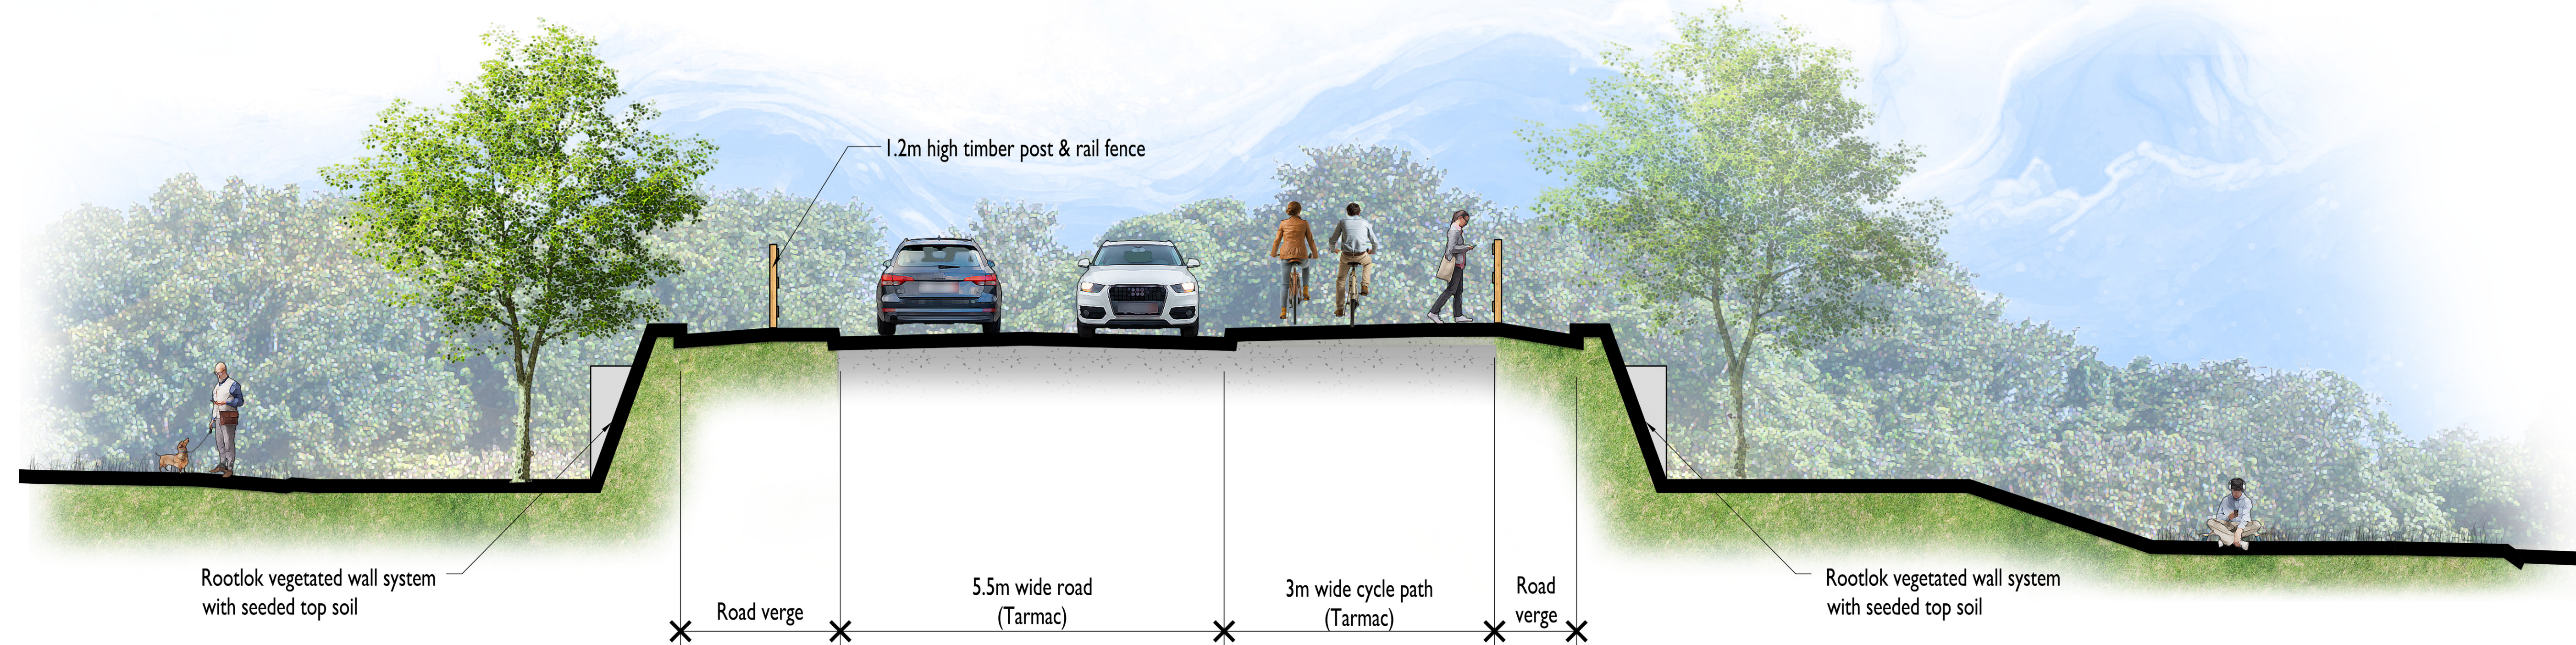


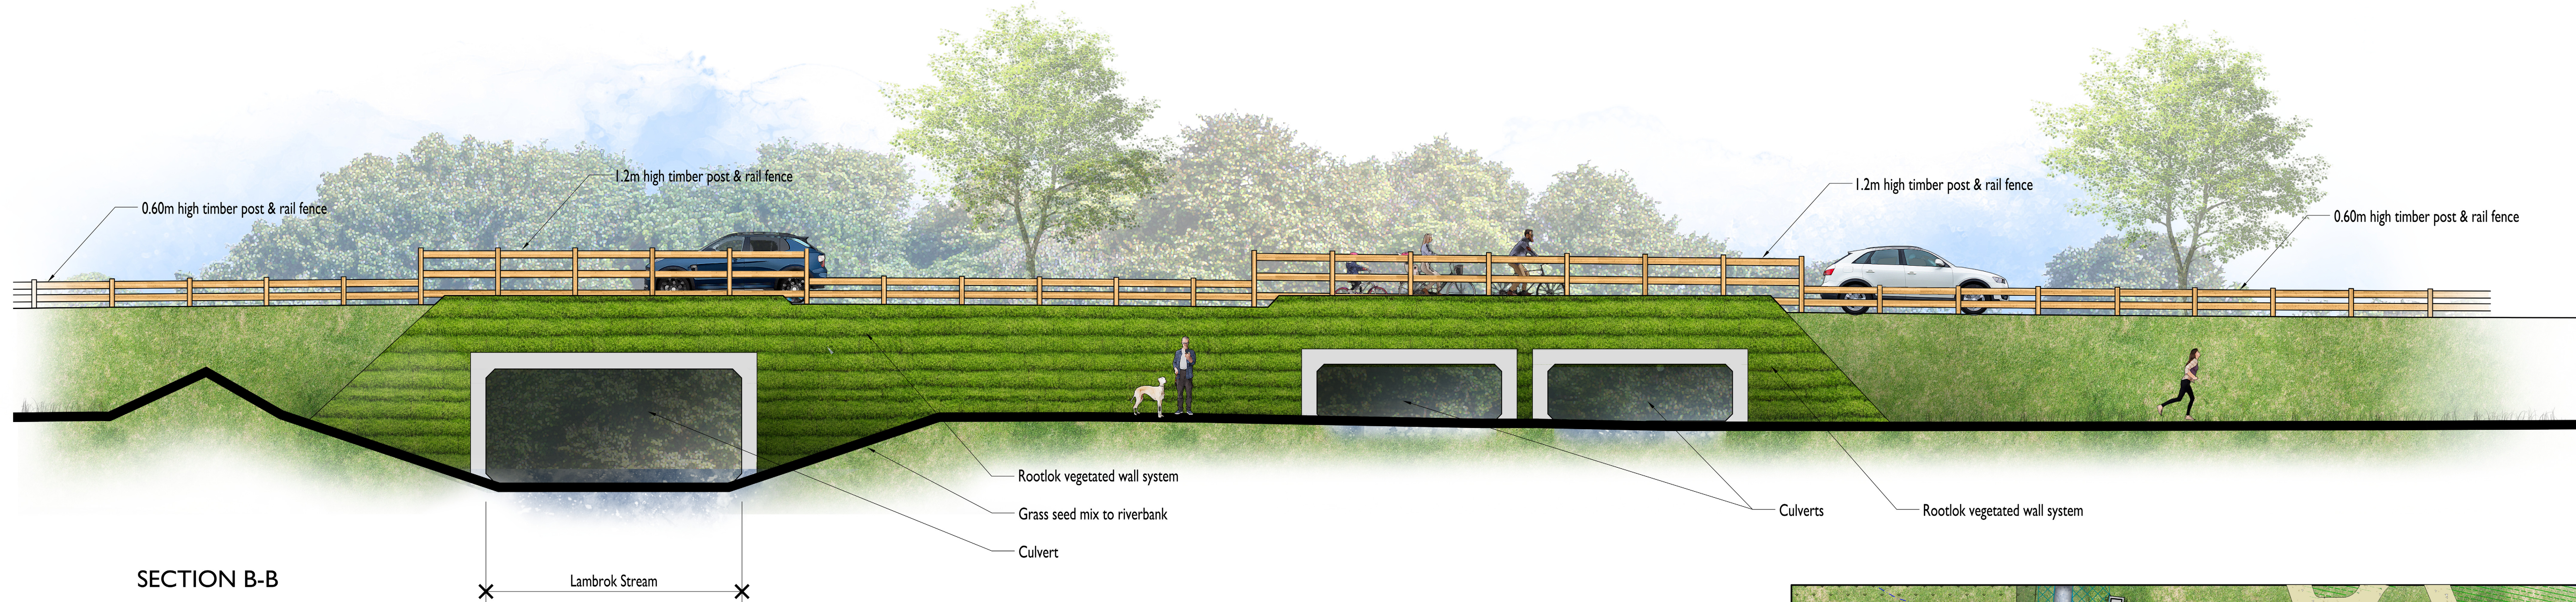

KEY: SCALE: 1:1250

0 10 20 30 40 50 [m]

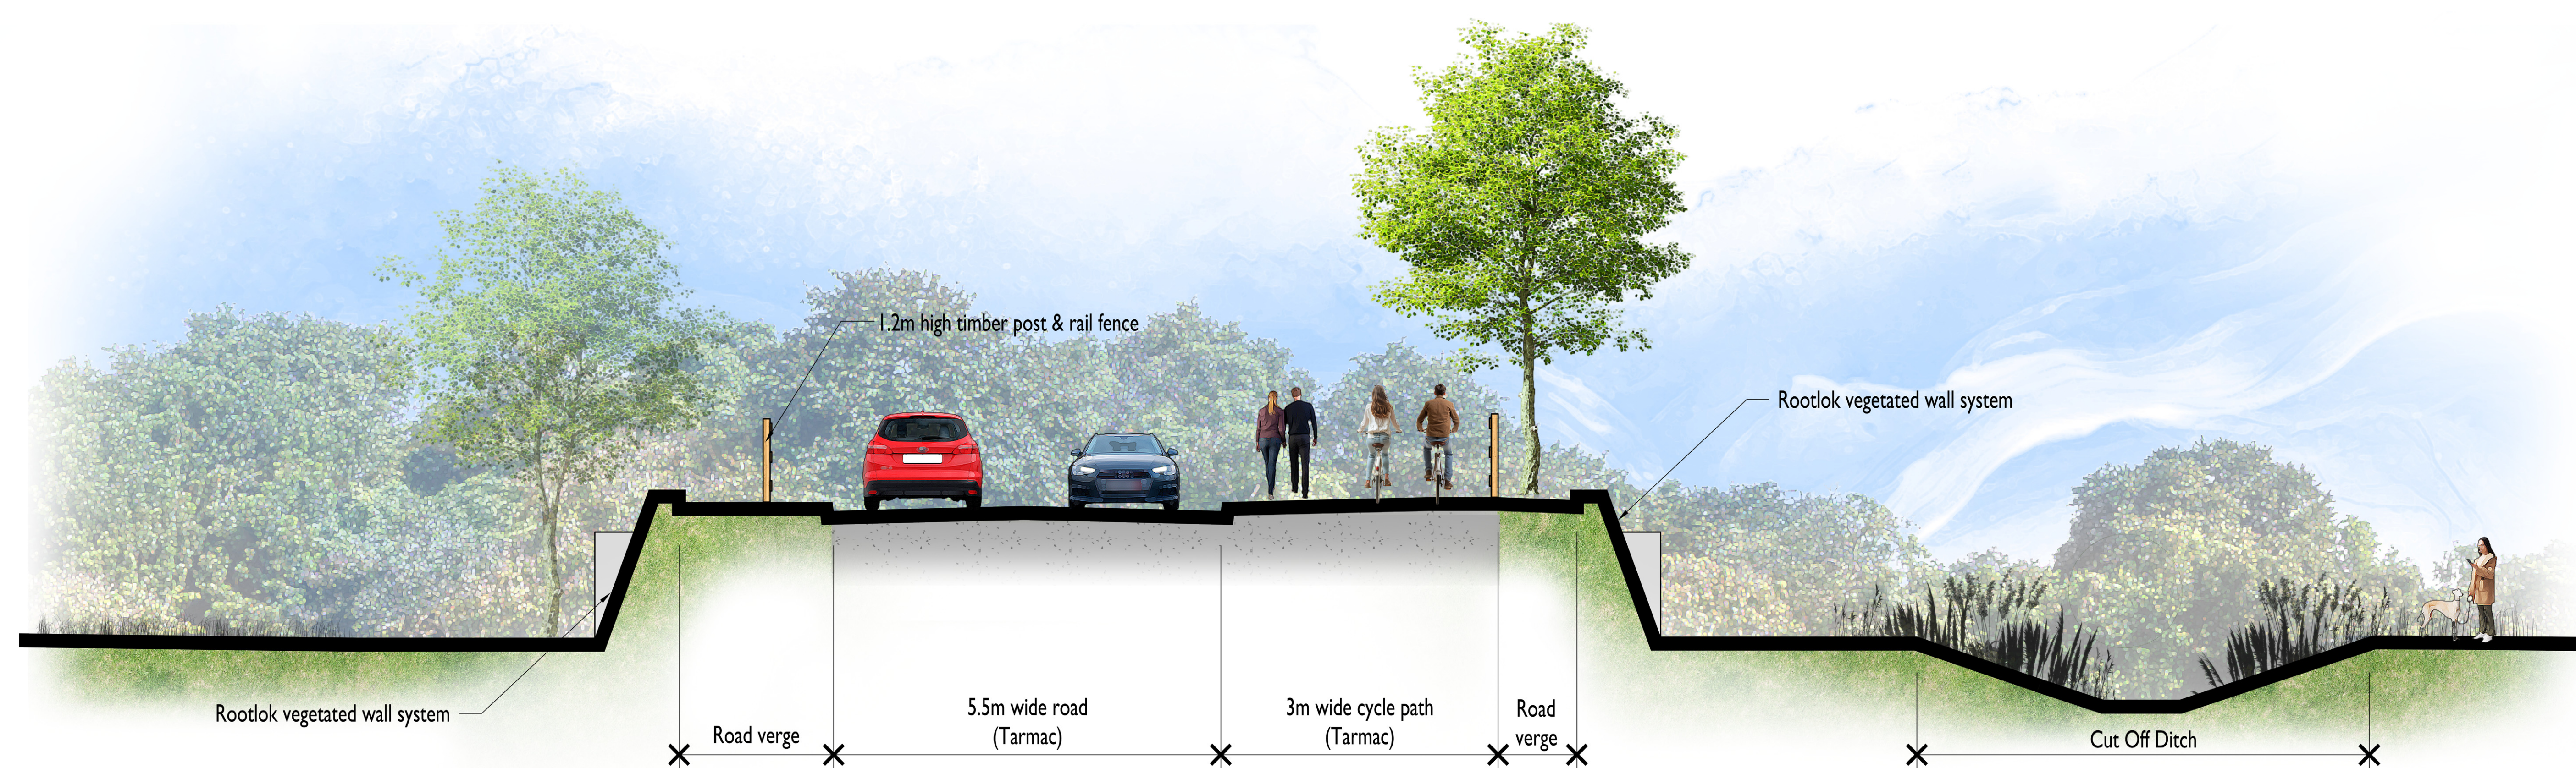

ROOTLOK VEGETATED WALL SYSTEM WITH CULVERT