


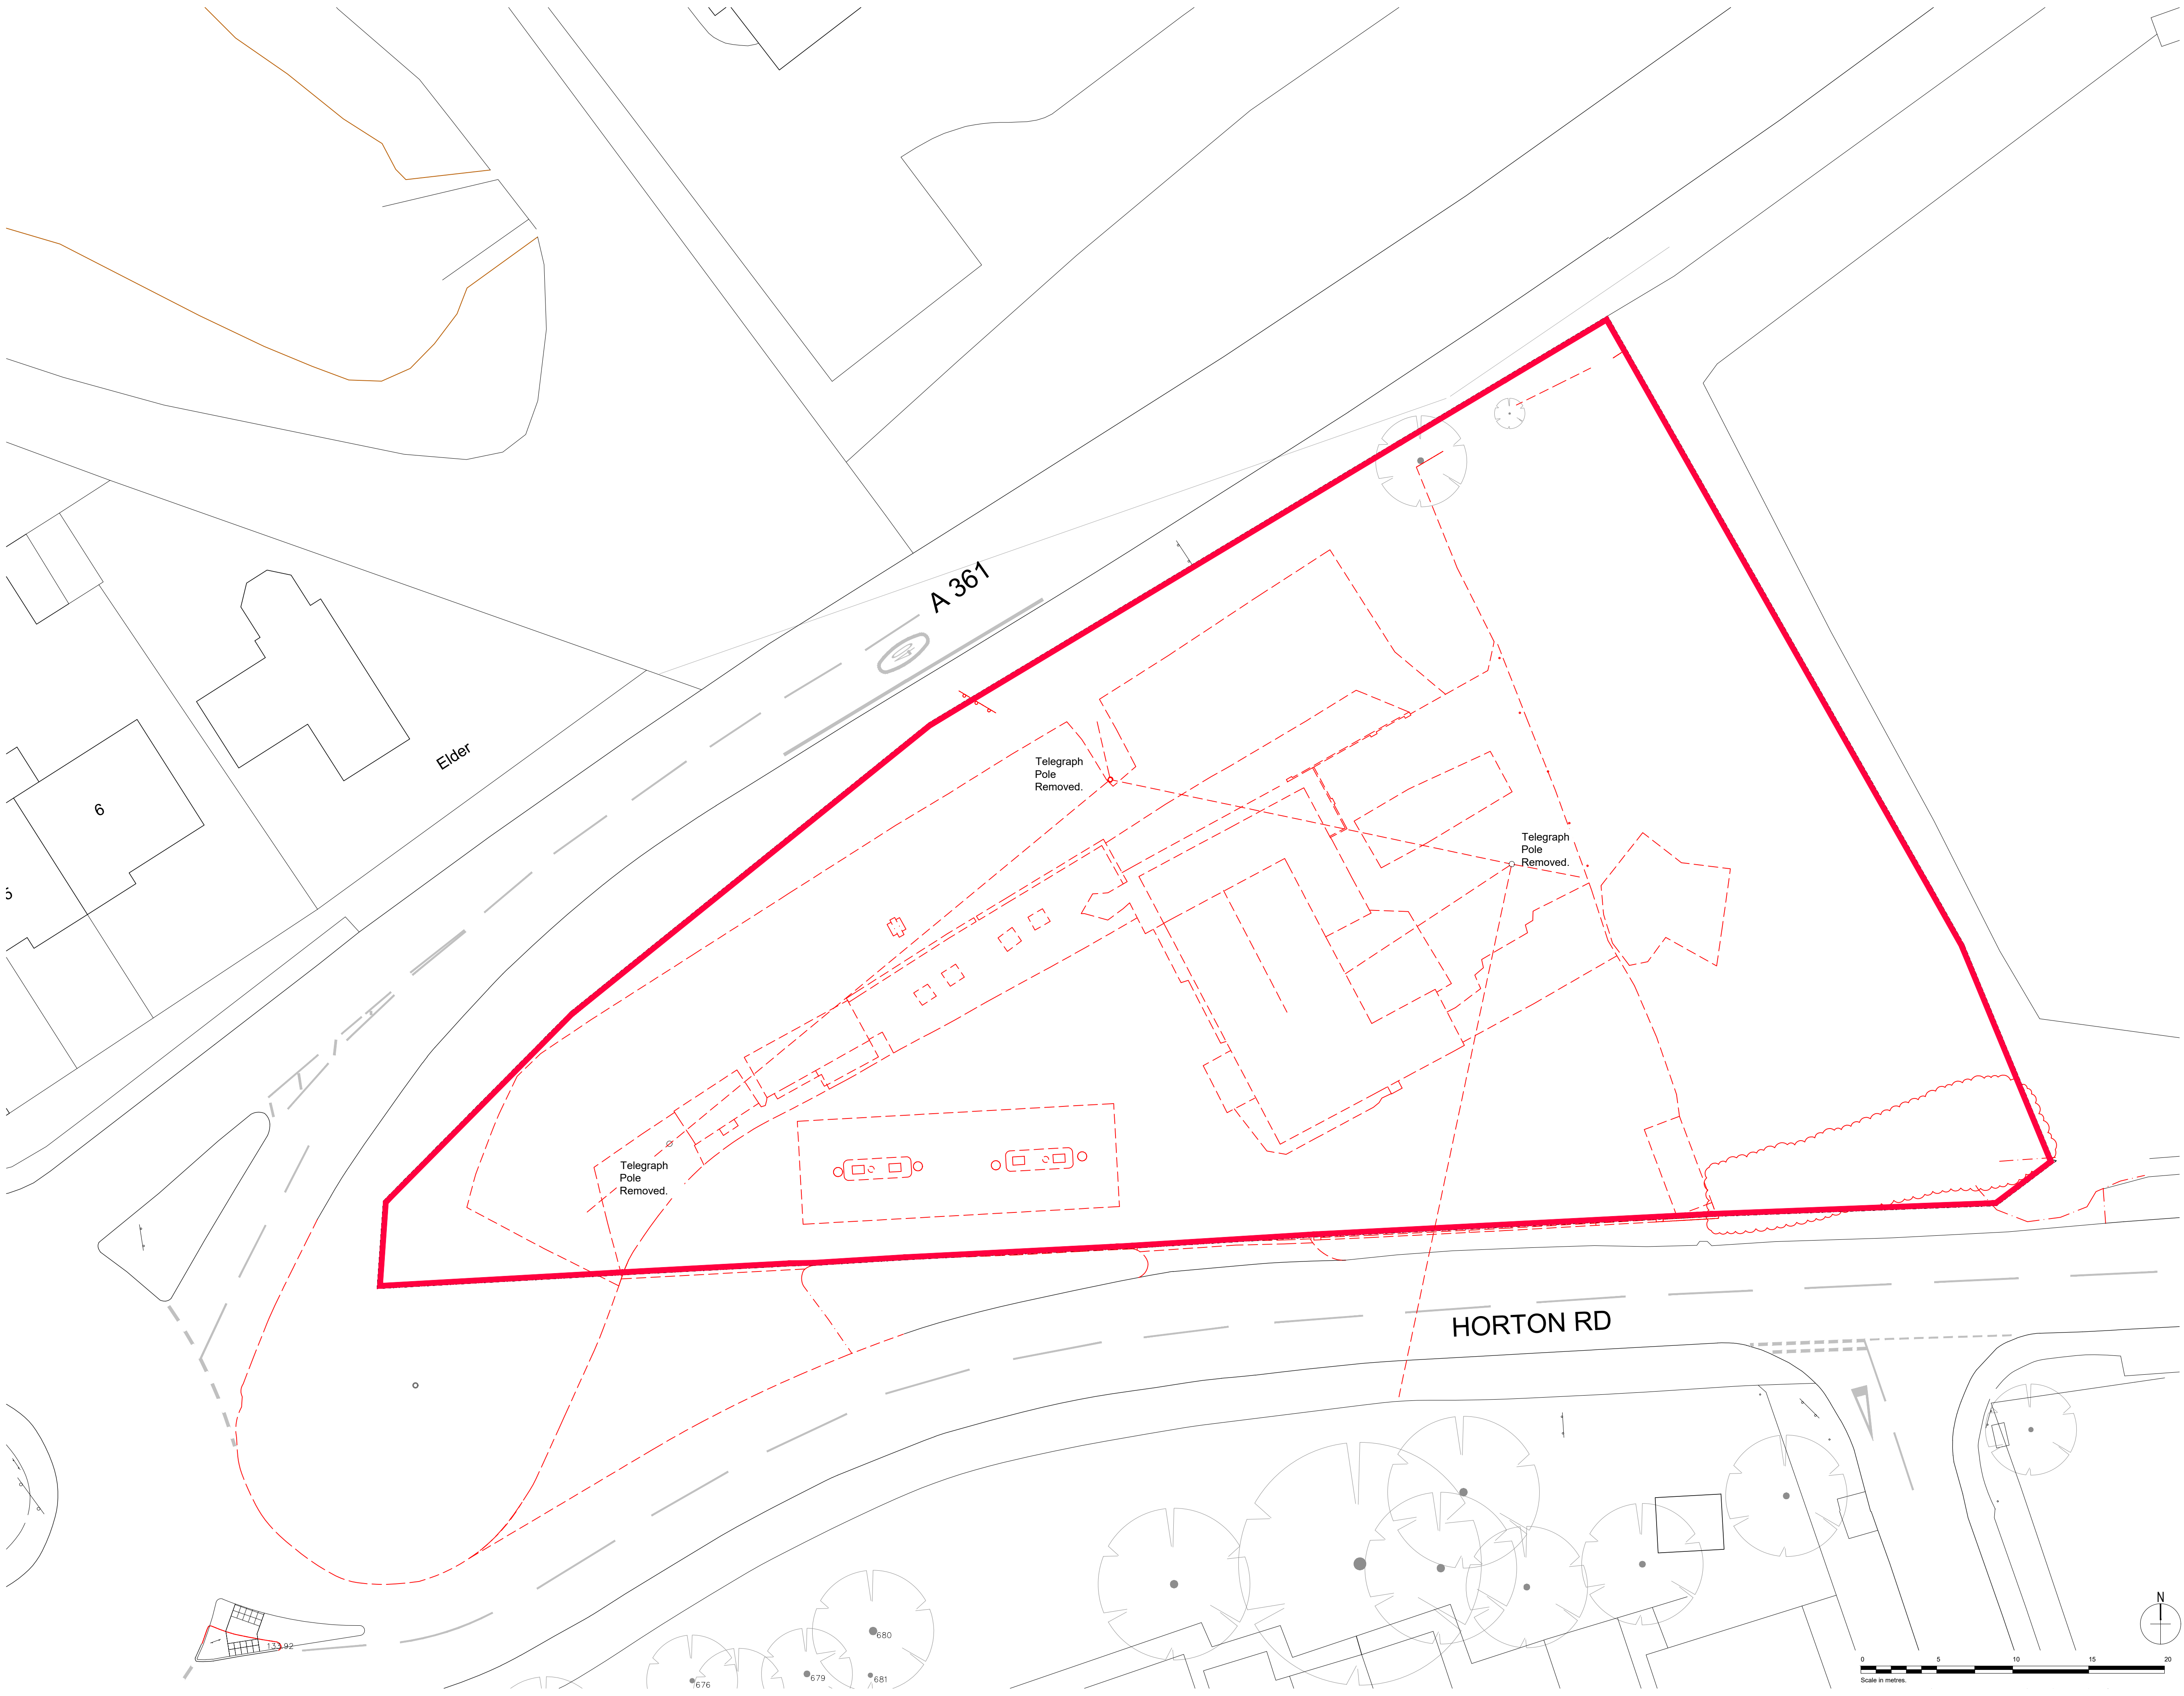

Notes:
All drawings to be read in conjunction with all other drawings as noted on issue sheet.

Application Boundary
Existing elements to be removed or demolished

B	14.04.2020	Application boundary updated.	JK	-
A	19.02.2020	Updated to co-ordinate with latest site survey.	JK	-
REV	DATE	DRAWING REVISIONS	BY	CHECKED

GENERAL NOTES:
All works are to be undertaken in accordance with the Building Regulations and the latest British Standards.
All proprietary materials and products are to be used solely in accordance with the manufacturer's recommendations.
All dimensions to be checked on site prior to construction.
All risks assessed to comply with the designer's responsibility under the Construction (Design Management) Regulations 2015.

PROPOSED DEVELOPMENT: A1	STORE: No 1 -
Cannings Hill Garage, Horton Road	
DEVIZES SN10 5JG	ST 2029

ON BEHALF OF: -
McDonald's Restaurants Ltd

DRAWING TITLE: -
Site Layout Plan
Demolition Plan

DRAWN BY: GFS	CHECKED BY:	DRAWING No: 9045-SA-2029-P101 B
SCALE & SIZE: 1:200@A1	DATE: NOV 2025	