
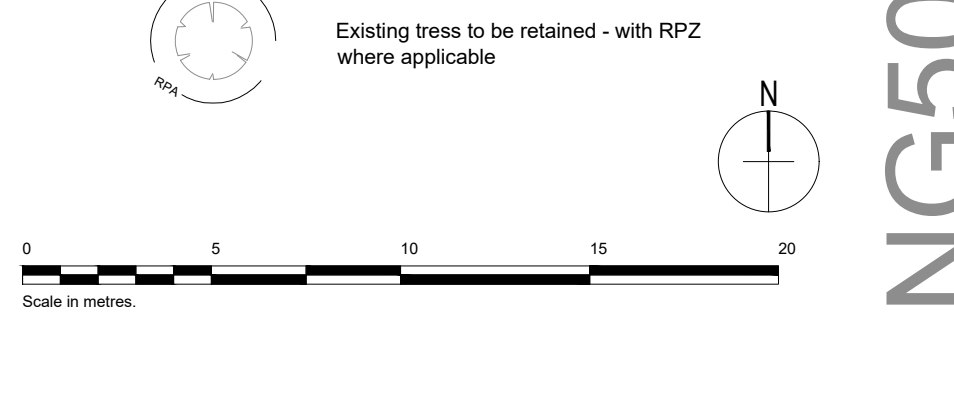
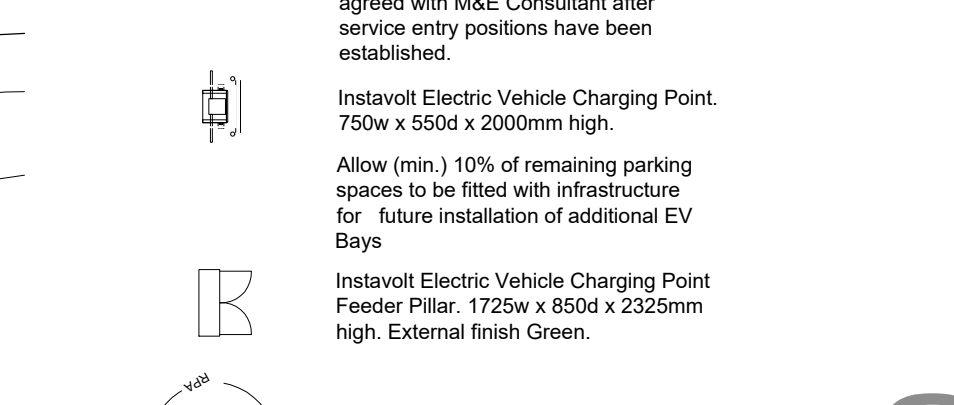
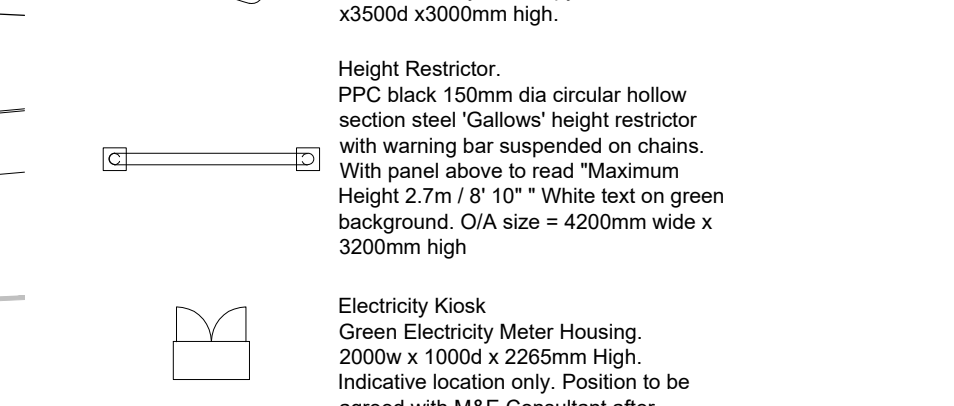
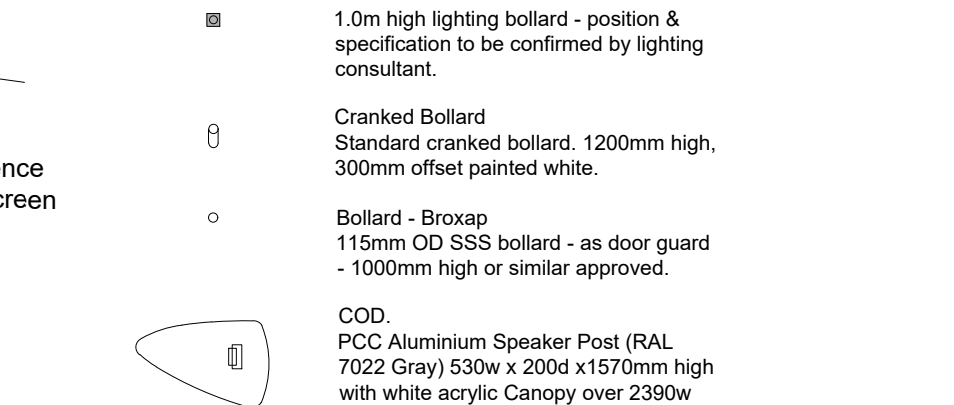
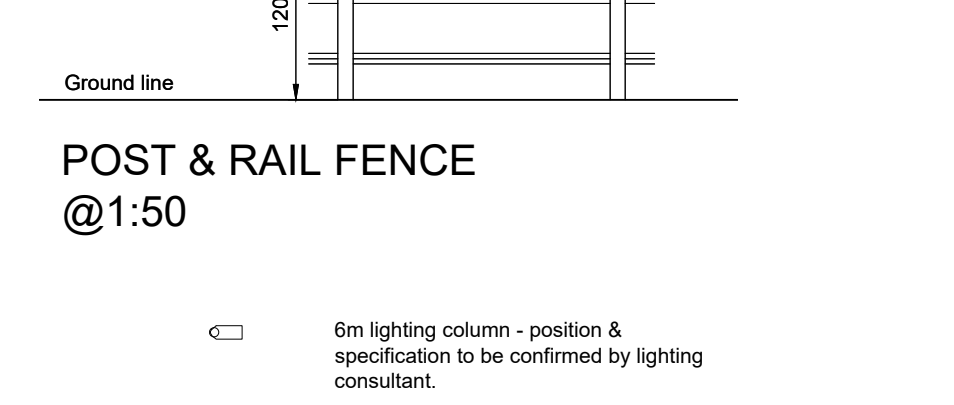
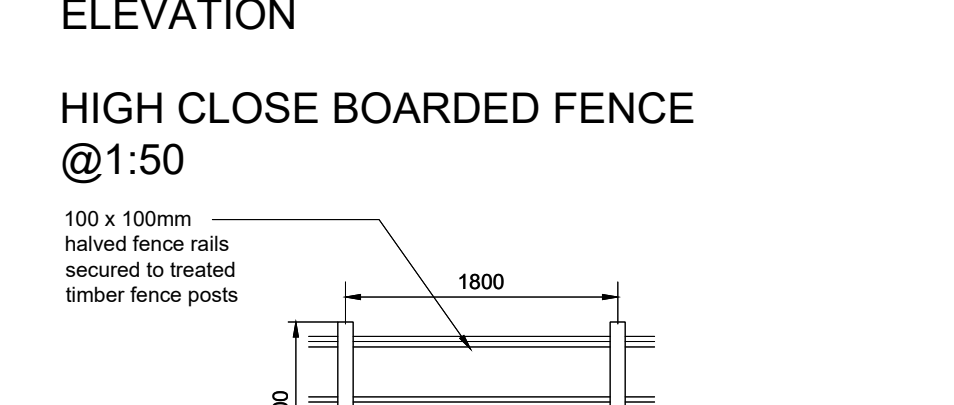
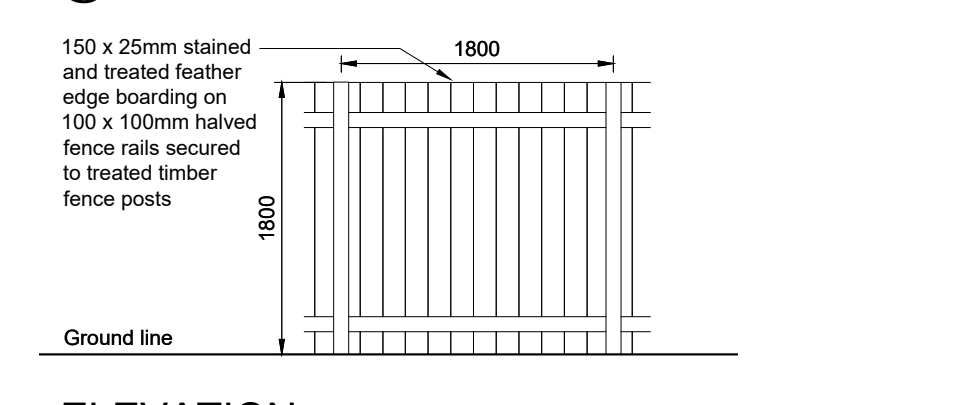
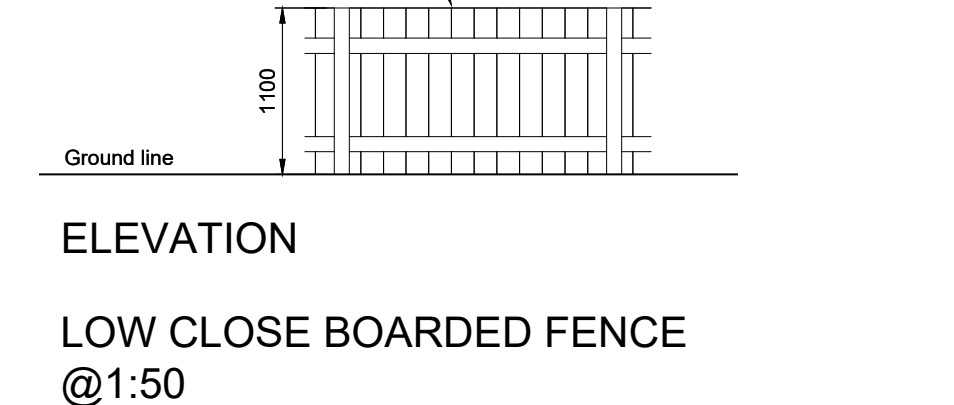
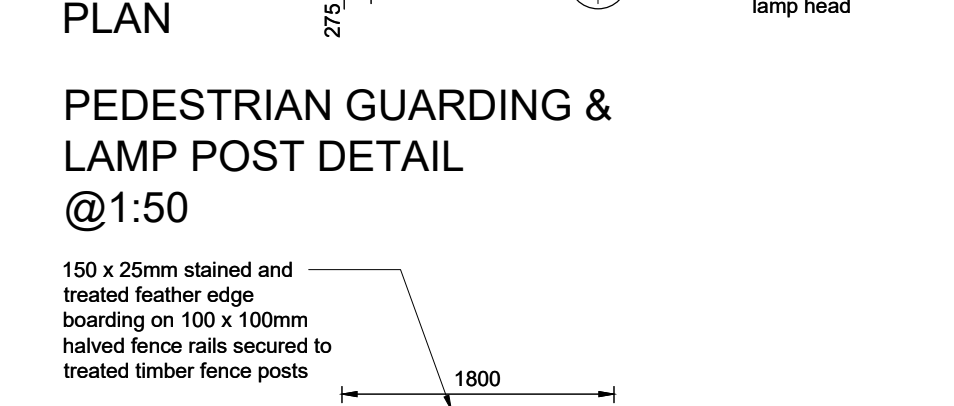
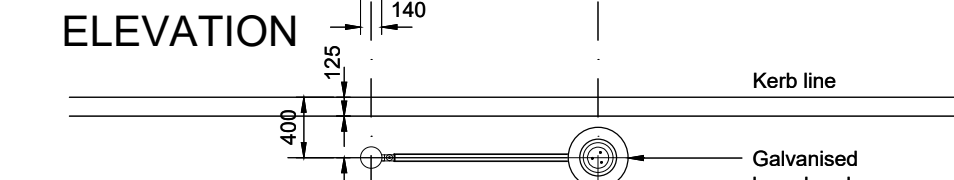
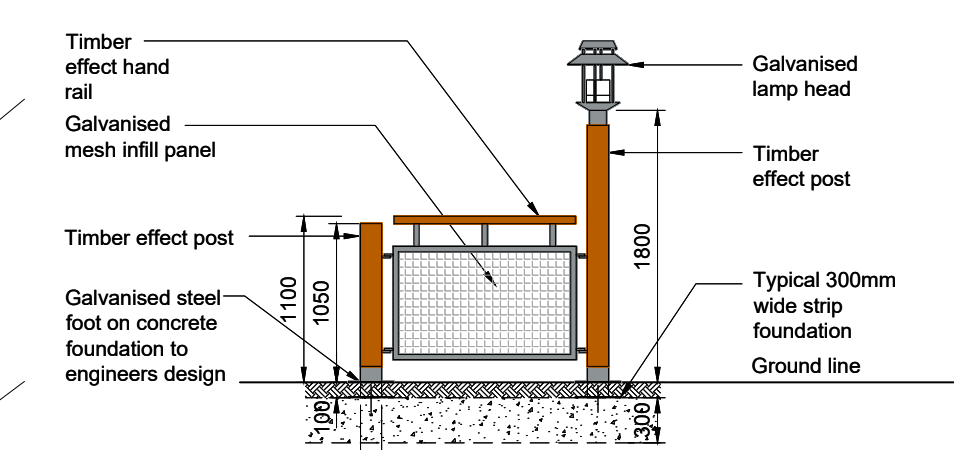


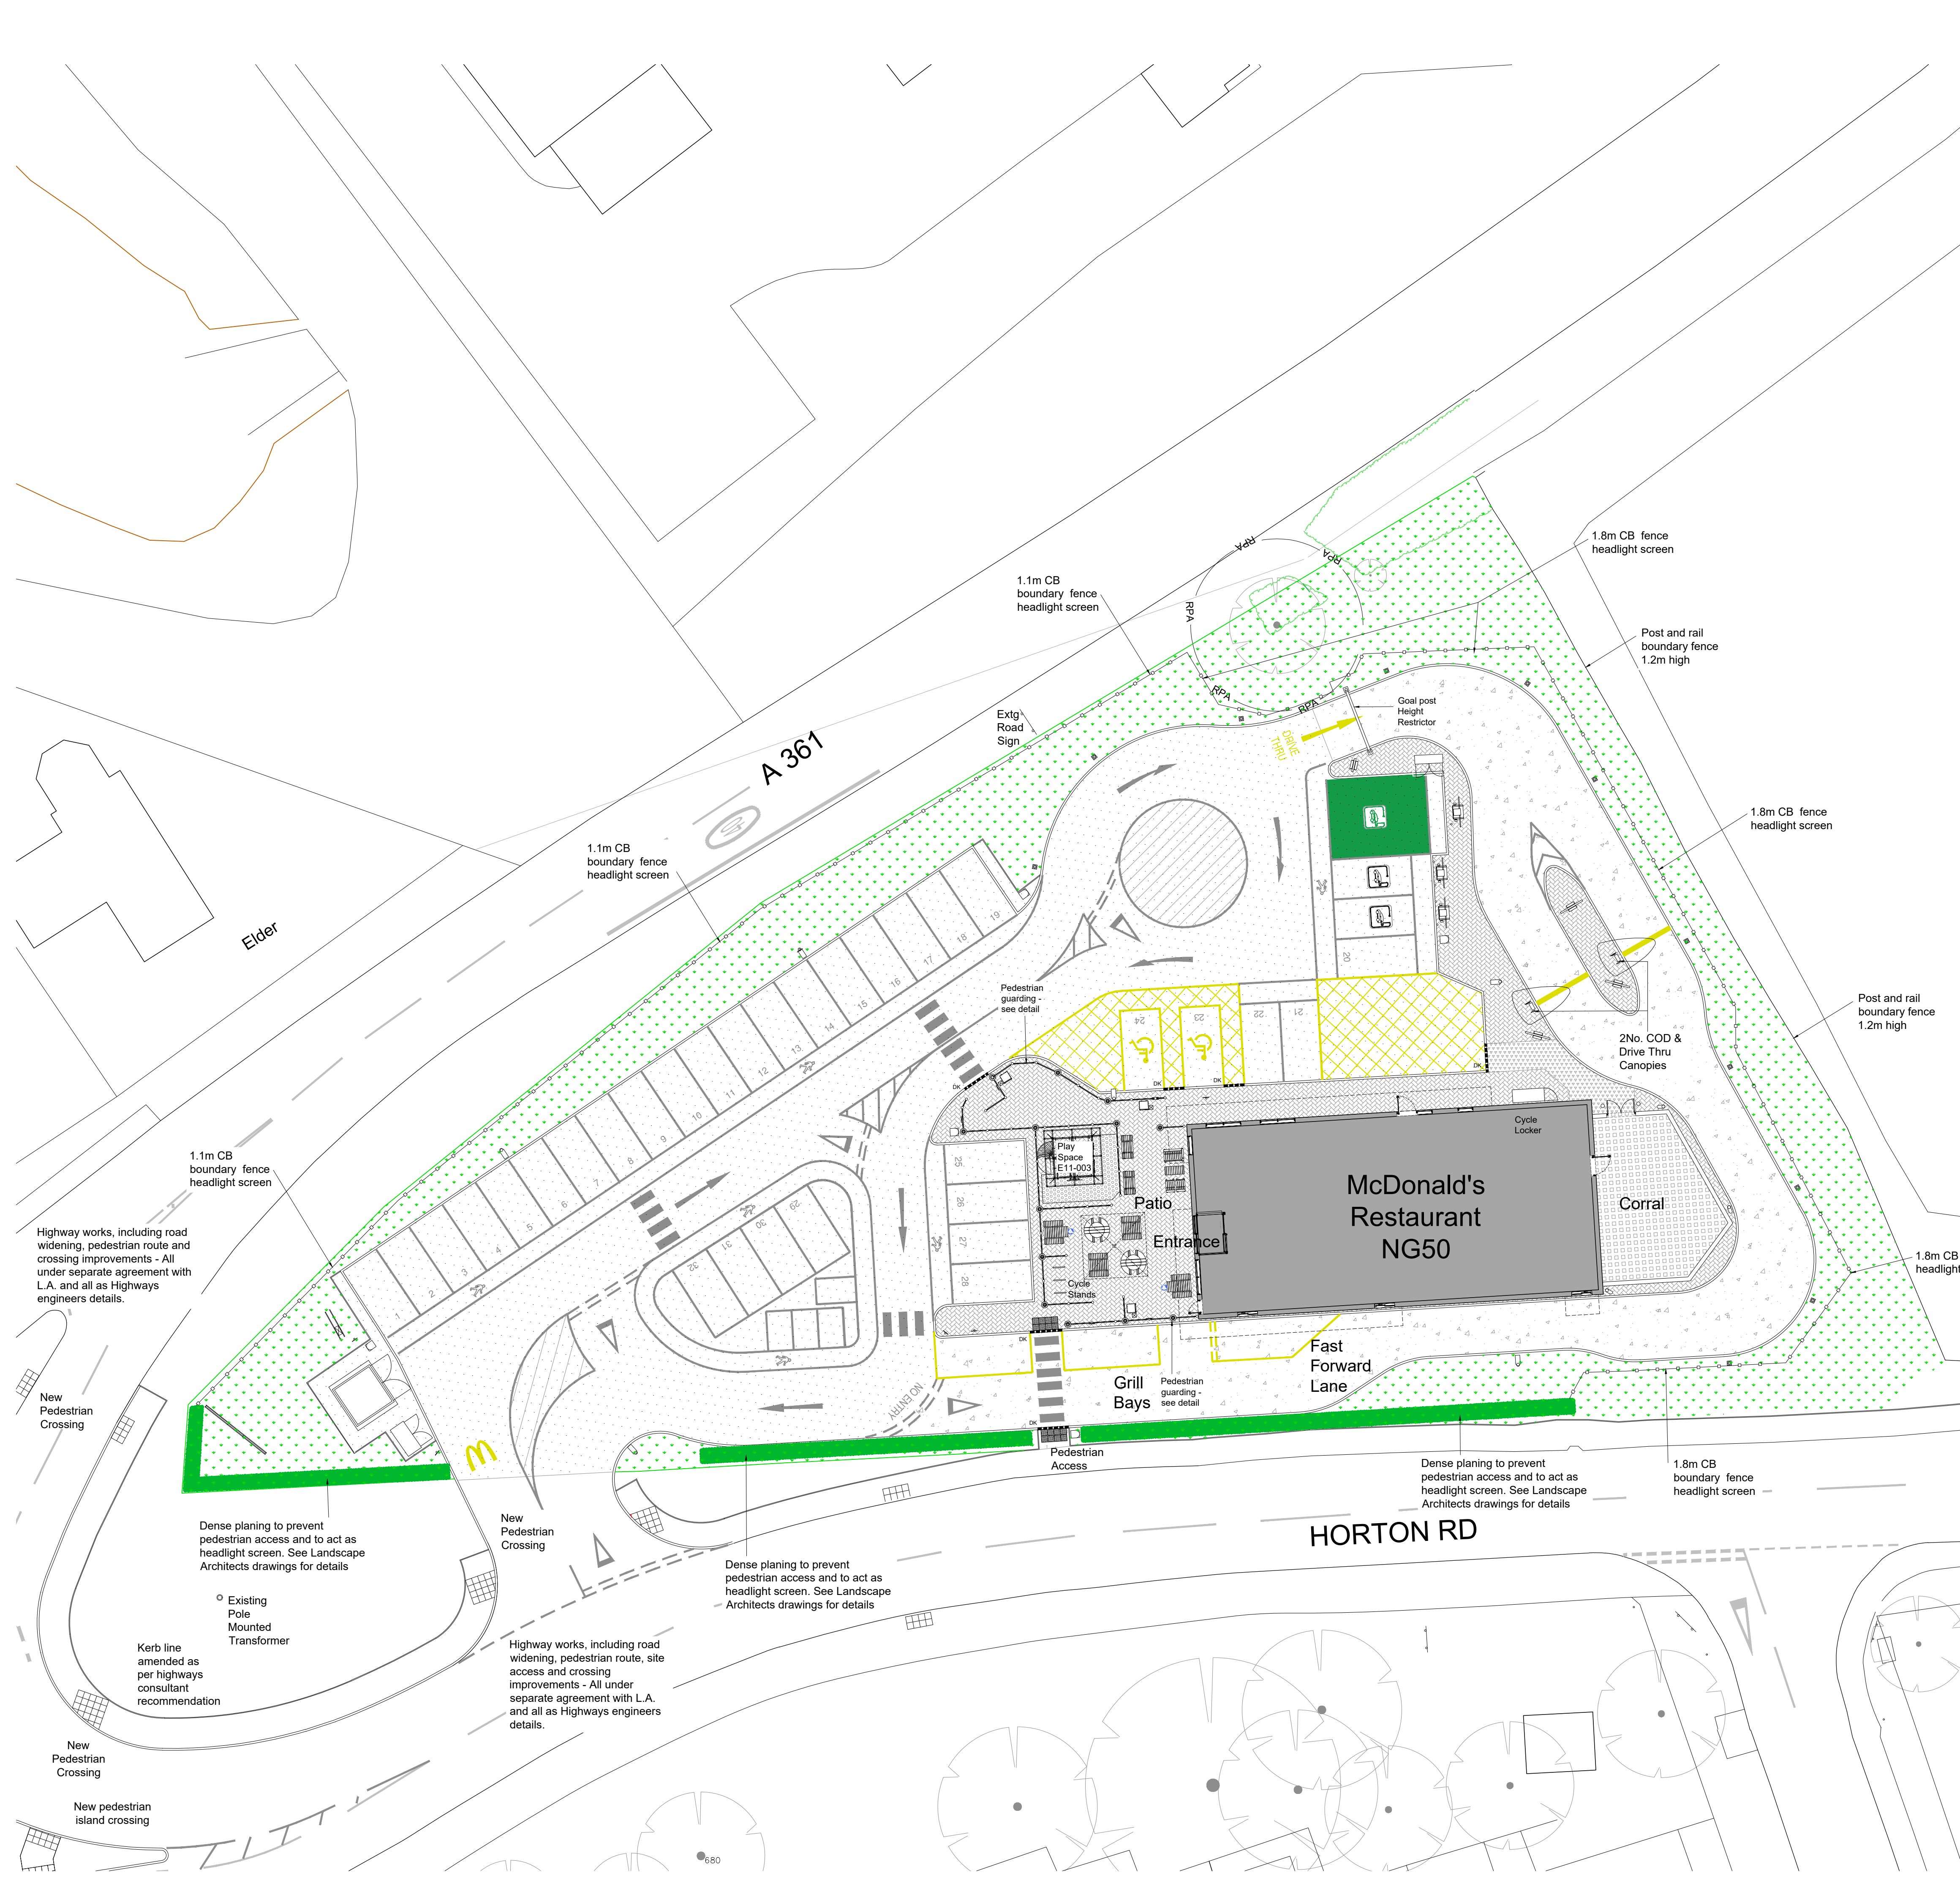

Notes:
All drawings to be read in conjunction with all other drawings as noted on issue sheet.

Proposed Site Finishes:

- Tarmacadam - Car park and footpaths as indicated.
- Heavy duty asphalt surface to DT lane with Tensar Geogrid reinforcement where specified by Engineer
- Marshalls 200 x 100mm Charcoal Keyblok paving - Patio
- Charcoal brushed concrete - delivery route.
- Soft landscaping - see Landscape Architect's drawings for details.
- Boundary planting - see Landscape Architect's drawings for details.
- Play Frame Safety Floor - Wicksteed Wet Pour flooring with Minimum 50mm Thickness - TBC by Project manager
- Brushed concrete - Corral.
- Tactile blister paving.

External Fixtures & Fittings:
Aubrilam - Range Eurline 3 Mix 2015
Electrogalvanised steel structure, PPC RAL 7022. Table legs made of extruded aluminium, PPC RAL 7022. Table seats & plate in 12mm HPL panel with 12mm beech plywood HPL veneer.

All tables must be fixed to the ground.

- 4 Seat Rectangular Table.
- 4 Seat Rectangular Table (Accessible logo indicates suitable for wheelchair access)
- 4 Seat Round Table.
- One Armrest Bench (left or right).
- Coffee Table.
- Single Chair.
- 2 seats - Rectangular Table.
- Dust Bin with "Tidy Man" Sticker.
- Ash Bin.
- Pedestrian Guarding 1500mm or 600mm long x 1100mm high. Timber effect galvanised steel.
- Cycle Stand Stainless steel Sheffield cycle stands @ 800mm centres.
- Target Trash Bin Combo Delta Large Aperture Litter Bin by Glasdon. 530mm x 470mm high x 1550mm high. Bin body & door: Black.
- PLAY SPACE (E11-003) Tubular aluminium climbing frame with coloured (red, white & timber) laminate side panels, clear acrylic windows and fabric roof canopy. 3.8w x 3.8d x 4.5m high. See manufacturers information for further details.
- Umbrella. 4 x 4m Force 10 umbrella - colour - Black with 2No. Golden arch logo applied.

General Site Proposal Notes:
Golden arch road markings to be yellow thermoplastic.
Drive thru related road markings to be yellow thermoplastic.
Accessible parking bays to be lined in yellow thermoplastic to current Part M standards.
Parked order bays and numbers to be lined in yellow thermoplastic.
All other road markings to be white thermoplastic material unless otherwise stated.

DK Drop kerb - Adjacent to accessible parking, pedestrian crossings and along delivery routes.

G	14.06.2020	Extent of works at site entrance amended.	JK	-
F	24.02.2020	Landscaping areas amended.	JK	-
E	19.02.2020	Updated to co-ordinate with lighting and landscape consultants drawings	JK	-
D	17.12.25	CB Fence note updated. Fence increased to 1.8m high. Detail shown	GFS	-
C	11.12.25	Layout updated to the latest SK drawings & AGL comments	BV	-
B	17.11.25	True RPA indicated, Banner relocated, Car Park updated	GFS	-
A	14.11.25	Base layout updated to Latest DWG 2 Approved	GFS	-
REV	DATE	DESCRIPTION	REV	CHECKED

GENERAL NOTES:
All works are to be undertaken in accordance with the Building Regulations and the latest British Standards.
All proprietary materials and products are to be used solely in accordance with the manufacturer's recommendations.
All dimensions to be checked on site prior to construction.
All risks assessed to comply with the designer's responsibility under the Construction (Design Management) Regulations 2015.

PROPOSED DEVELOPMENT AT
Cannings Hill Garage, Horton Road
DEVIZES SN10 2JG

ON BEHALF OF
McDonald's Restaurants Ltd

DRAWING TITLE
Site Layout Plan
As Proposed

DRAWN BY
GFS

CHECKED BY
GFS

DRAWING No.
9045-SA-2020-P004 G

DATE
NOV 2025

© Copyright McDonald's Restaurants & Scurr Architects