


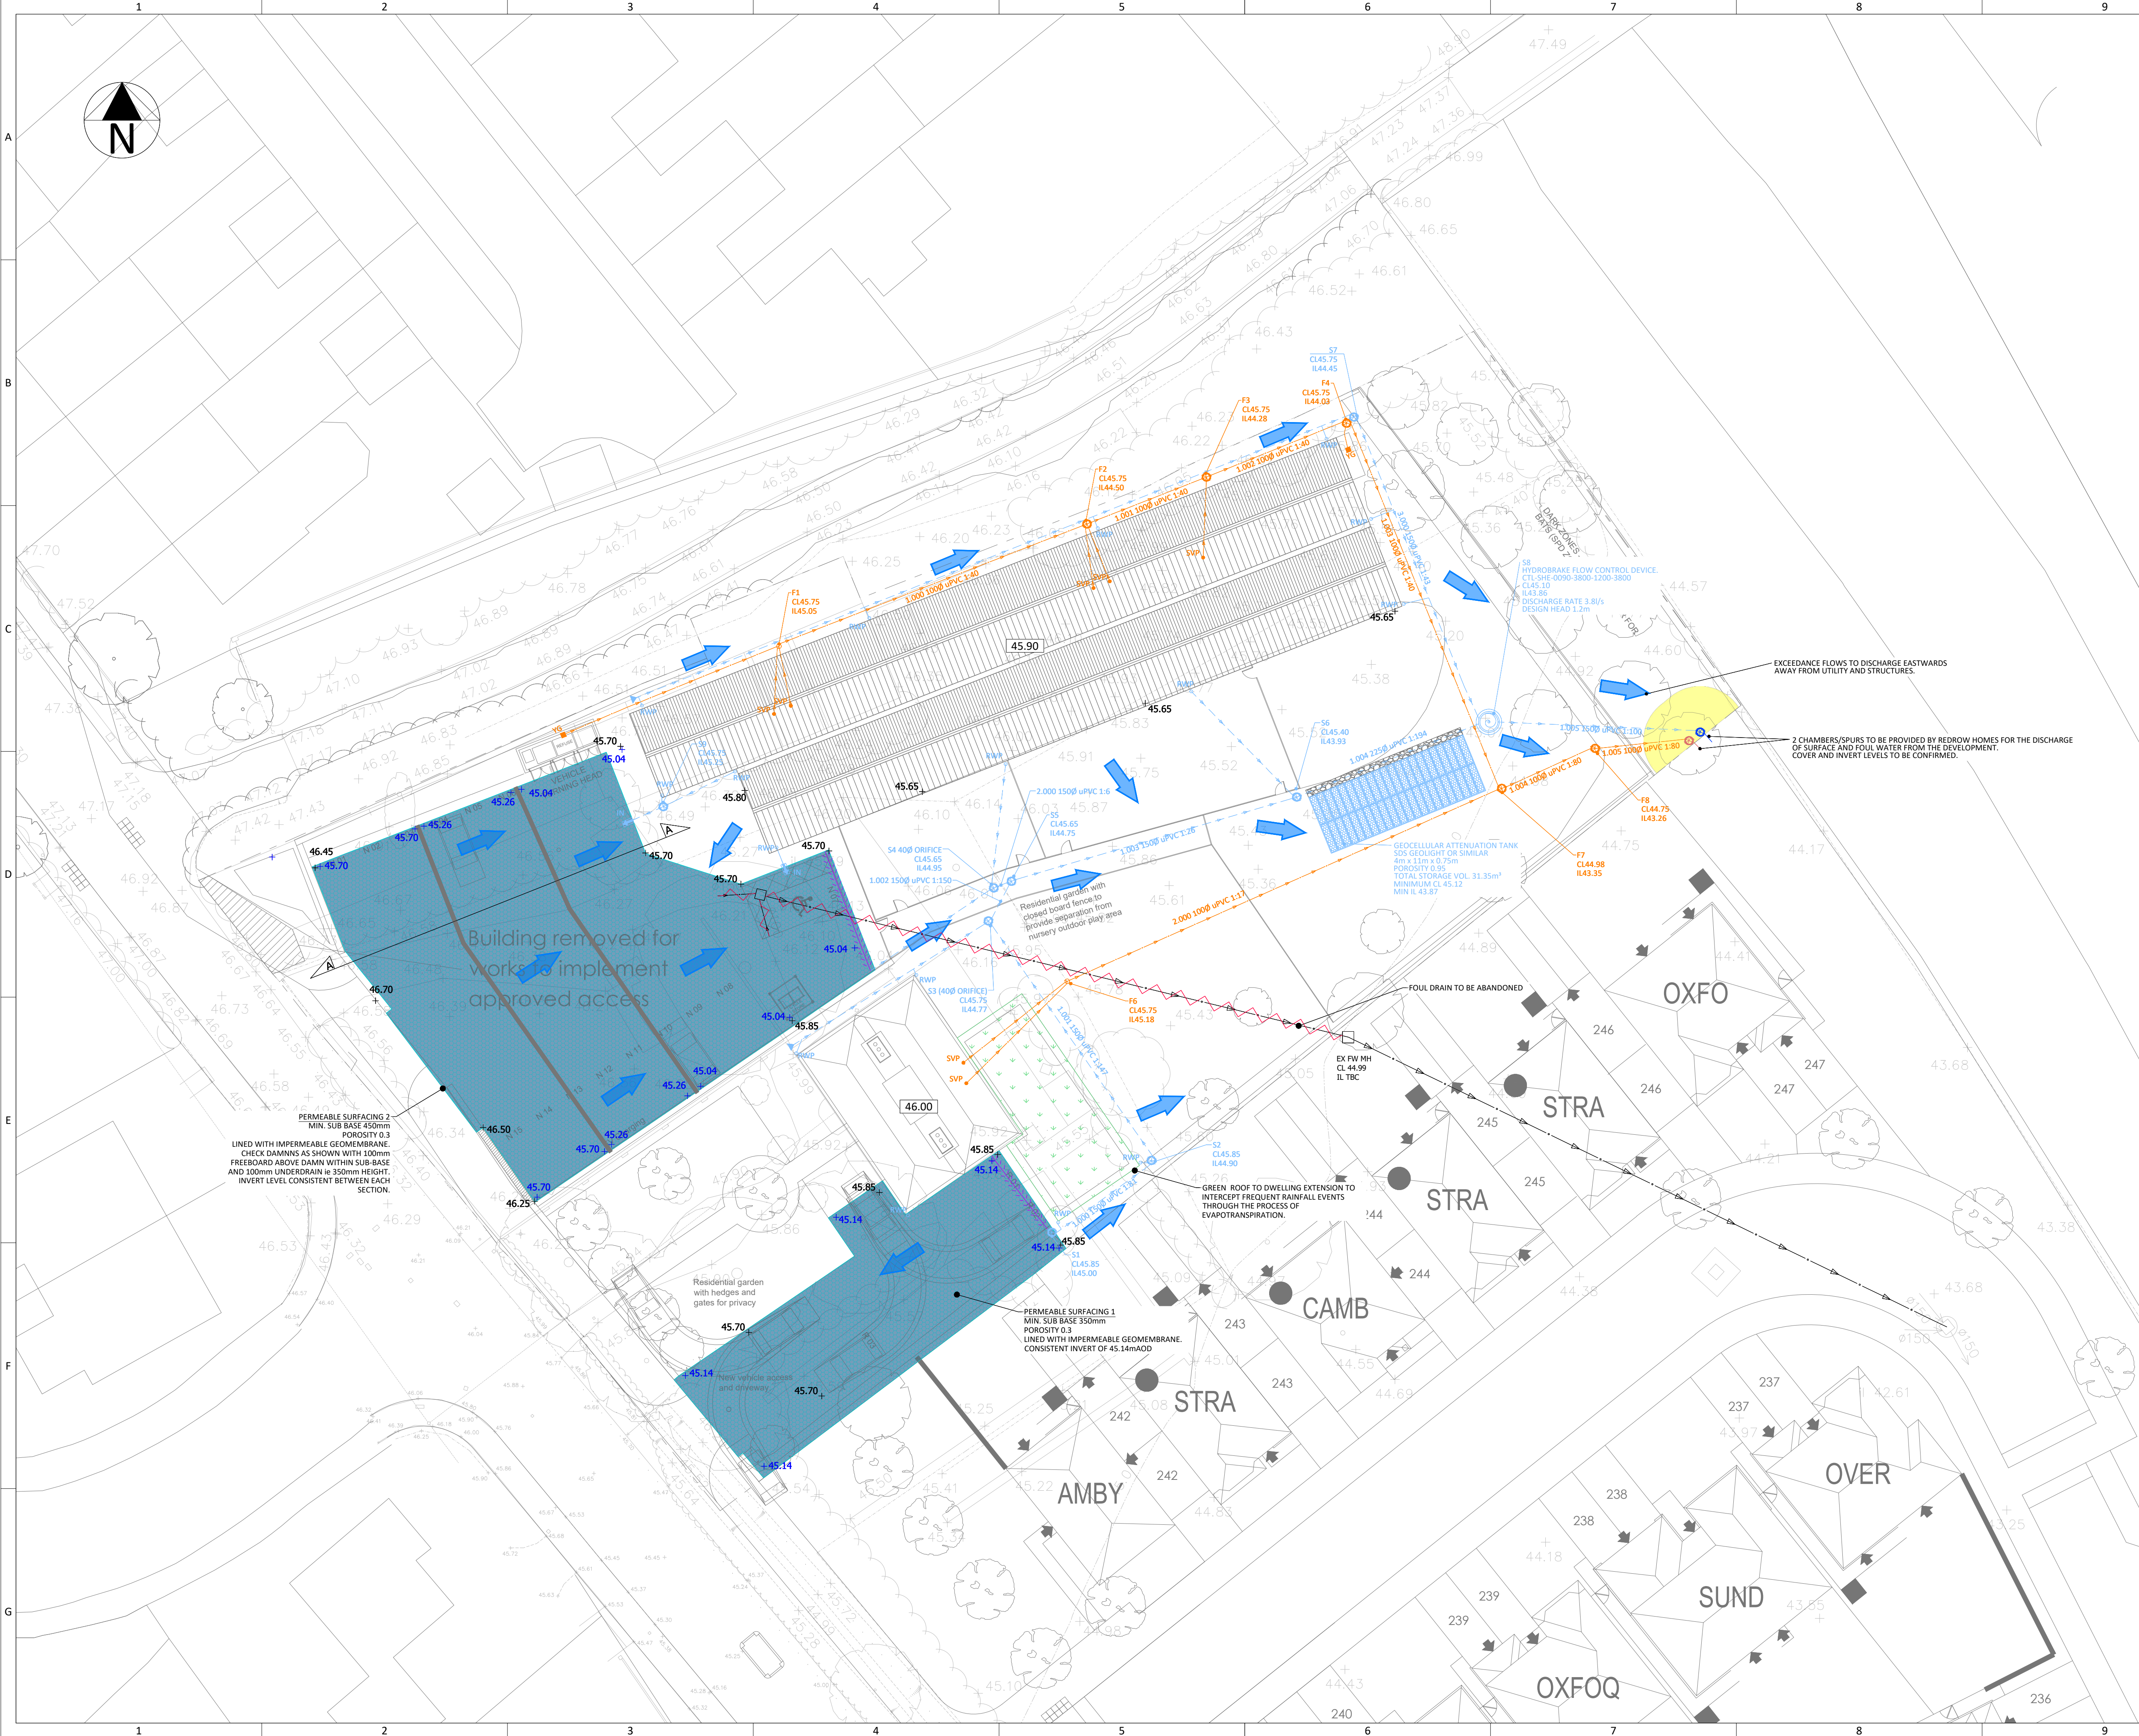

KEY

PROPOSED PRIVATE SURFACE WATER DRAINAGE

PROPOSED PRIVATE FOUL WATER DRAINAGE

PROPOSED PRIVATE PPIC

PROPOSED PRIVATE RODDING EYE

PROPOSED TANKED PERMEABLE SURFACING (SURFACING AS PER LANDSCAPE ARCHITECT'S PROPOSALS)

PROPOSED GREEN ROOF

PROPOSED GECELLULAR ATTENUATION TANK

PROPOSED HYDROBRAKE

FLOOD EXCEEDANCE ROUTE

INDICATIVE LEVEL

INVERT OF PERMEABLE PAVING SUB BASE

3m SEWER EASEMENT

NOTES

ALL LEVELS, SVPS AND RWP'S INDICATIVE AND SUBJECT TO DETAILED DESIGN AND SETTING OUT POST-PLANNING.

C	UPDATED IN LINE WITH NEW SITE PLAN	02.06.26	JJ	RIP
B	UPDATED IN LINE WITH LANDSCAPING PLAN	14.01.26	RIP	BS
A	FIRST ISSUE	10.12.25	RIP	BF
REV.	DESCRIPTION	Date	BY	CHK

DESIGN BY:

CLIENT:

COULSTON ESTATES LTD

DRAWING STATUS:

PLANNING APPLICATION

SCALE @ A1:

0 1:200 10 metres

PROJECT:

SOUTH VIEW FARMHOUSE, TROWBRIDGE

TITLE:

DRAINAGE STRATEGY

Project Ref: 19862-TUM-DD-XXX-0200

Originator: Stage: Phase: Number:

REV: C