

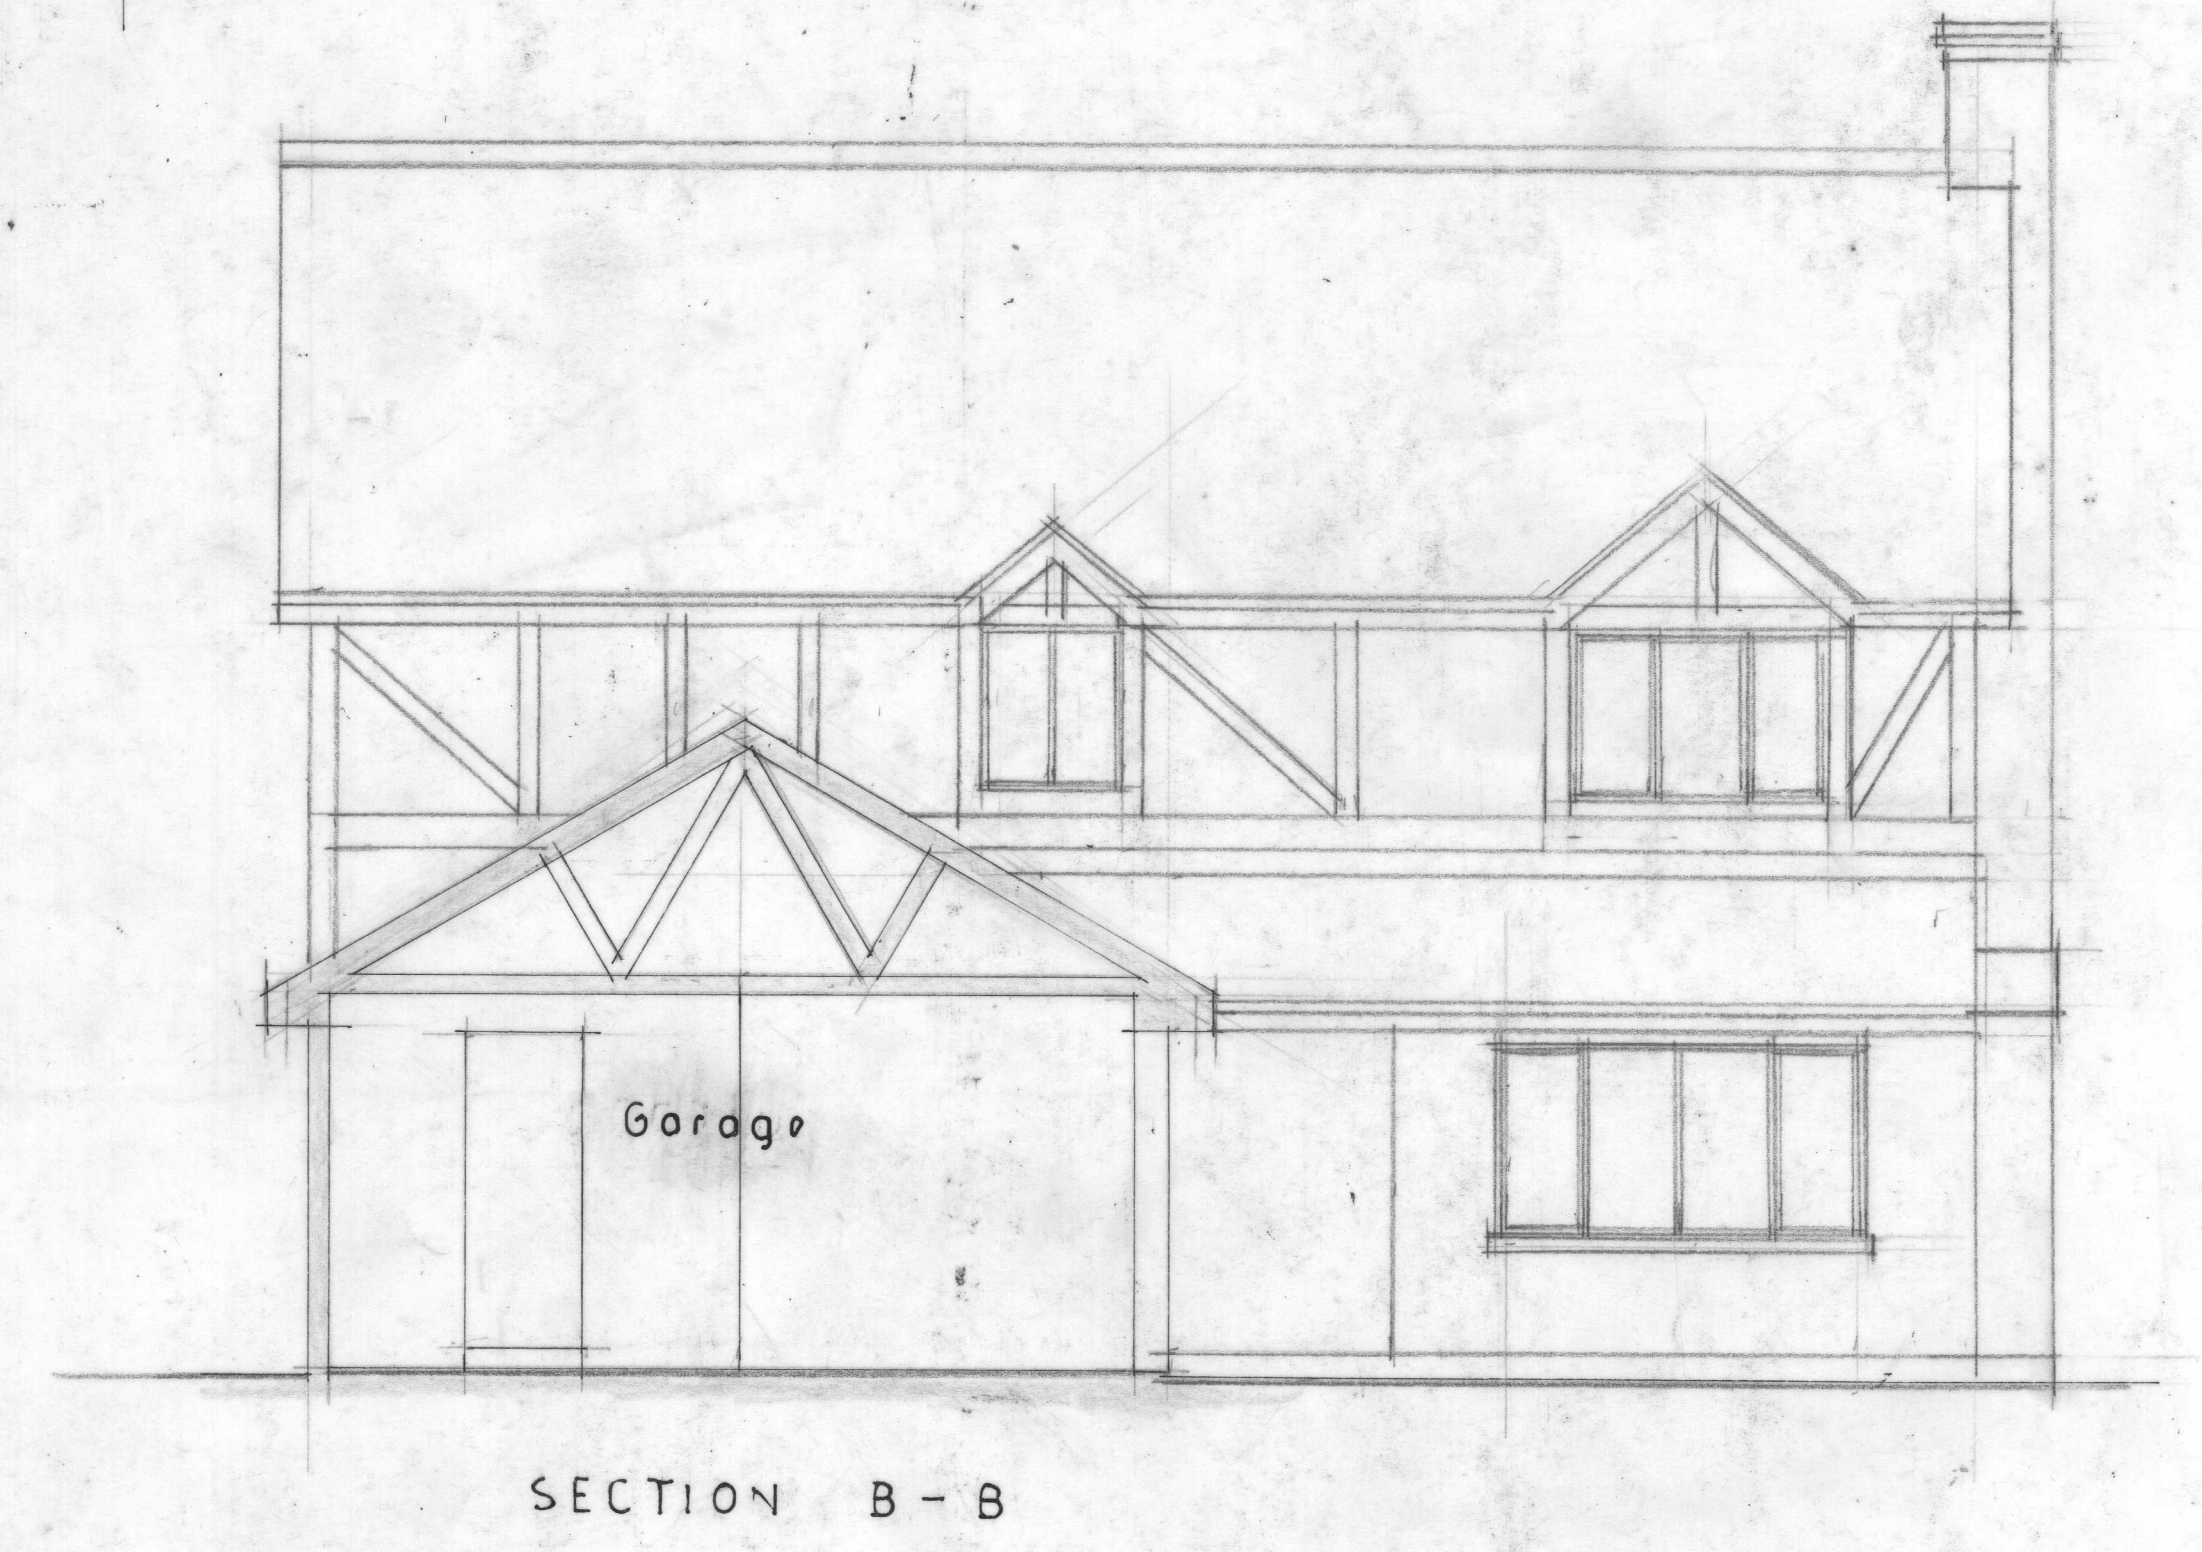


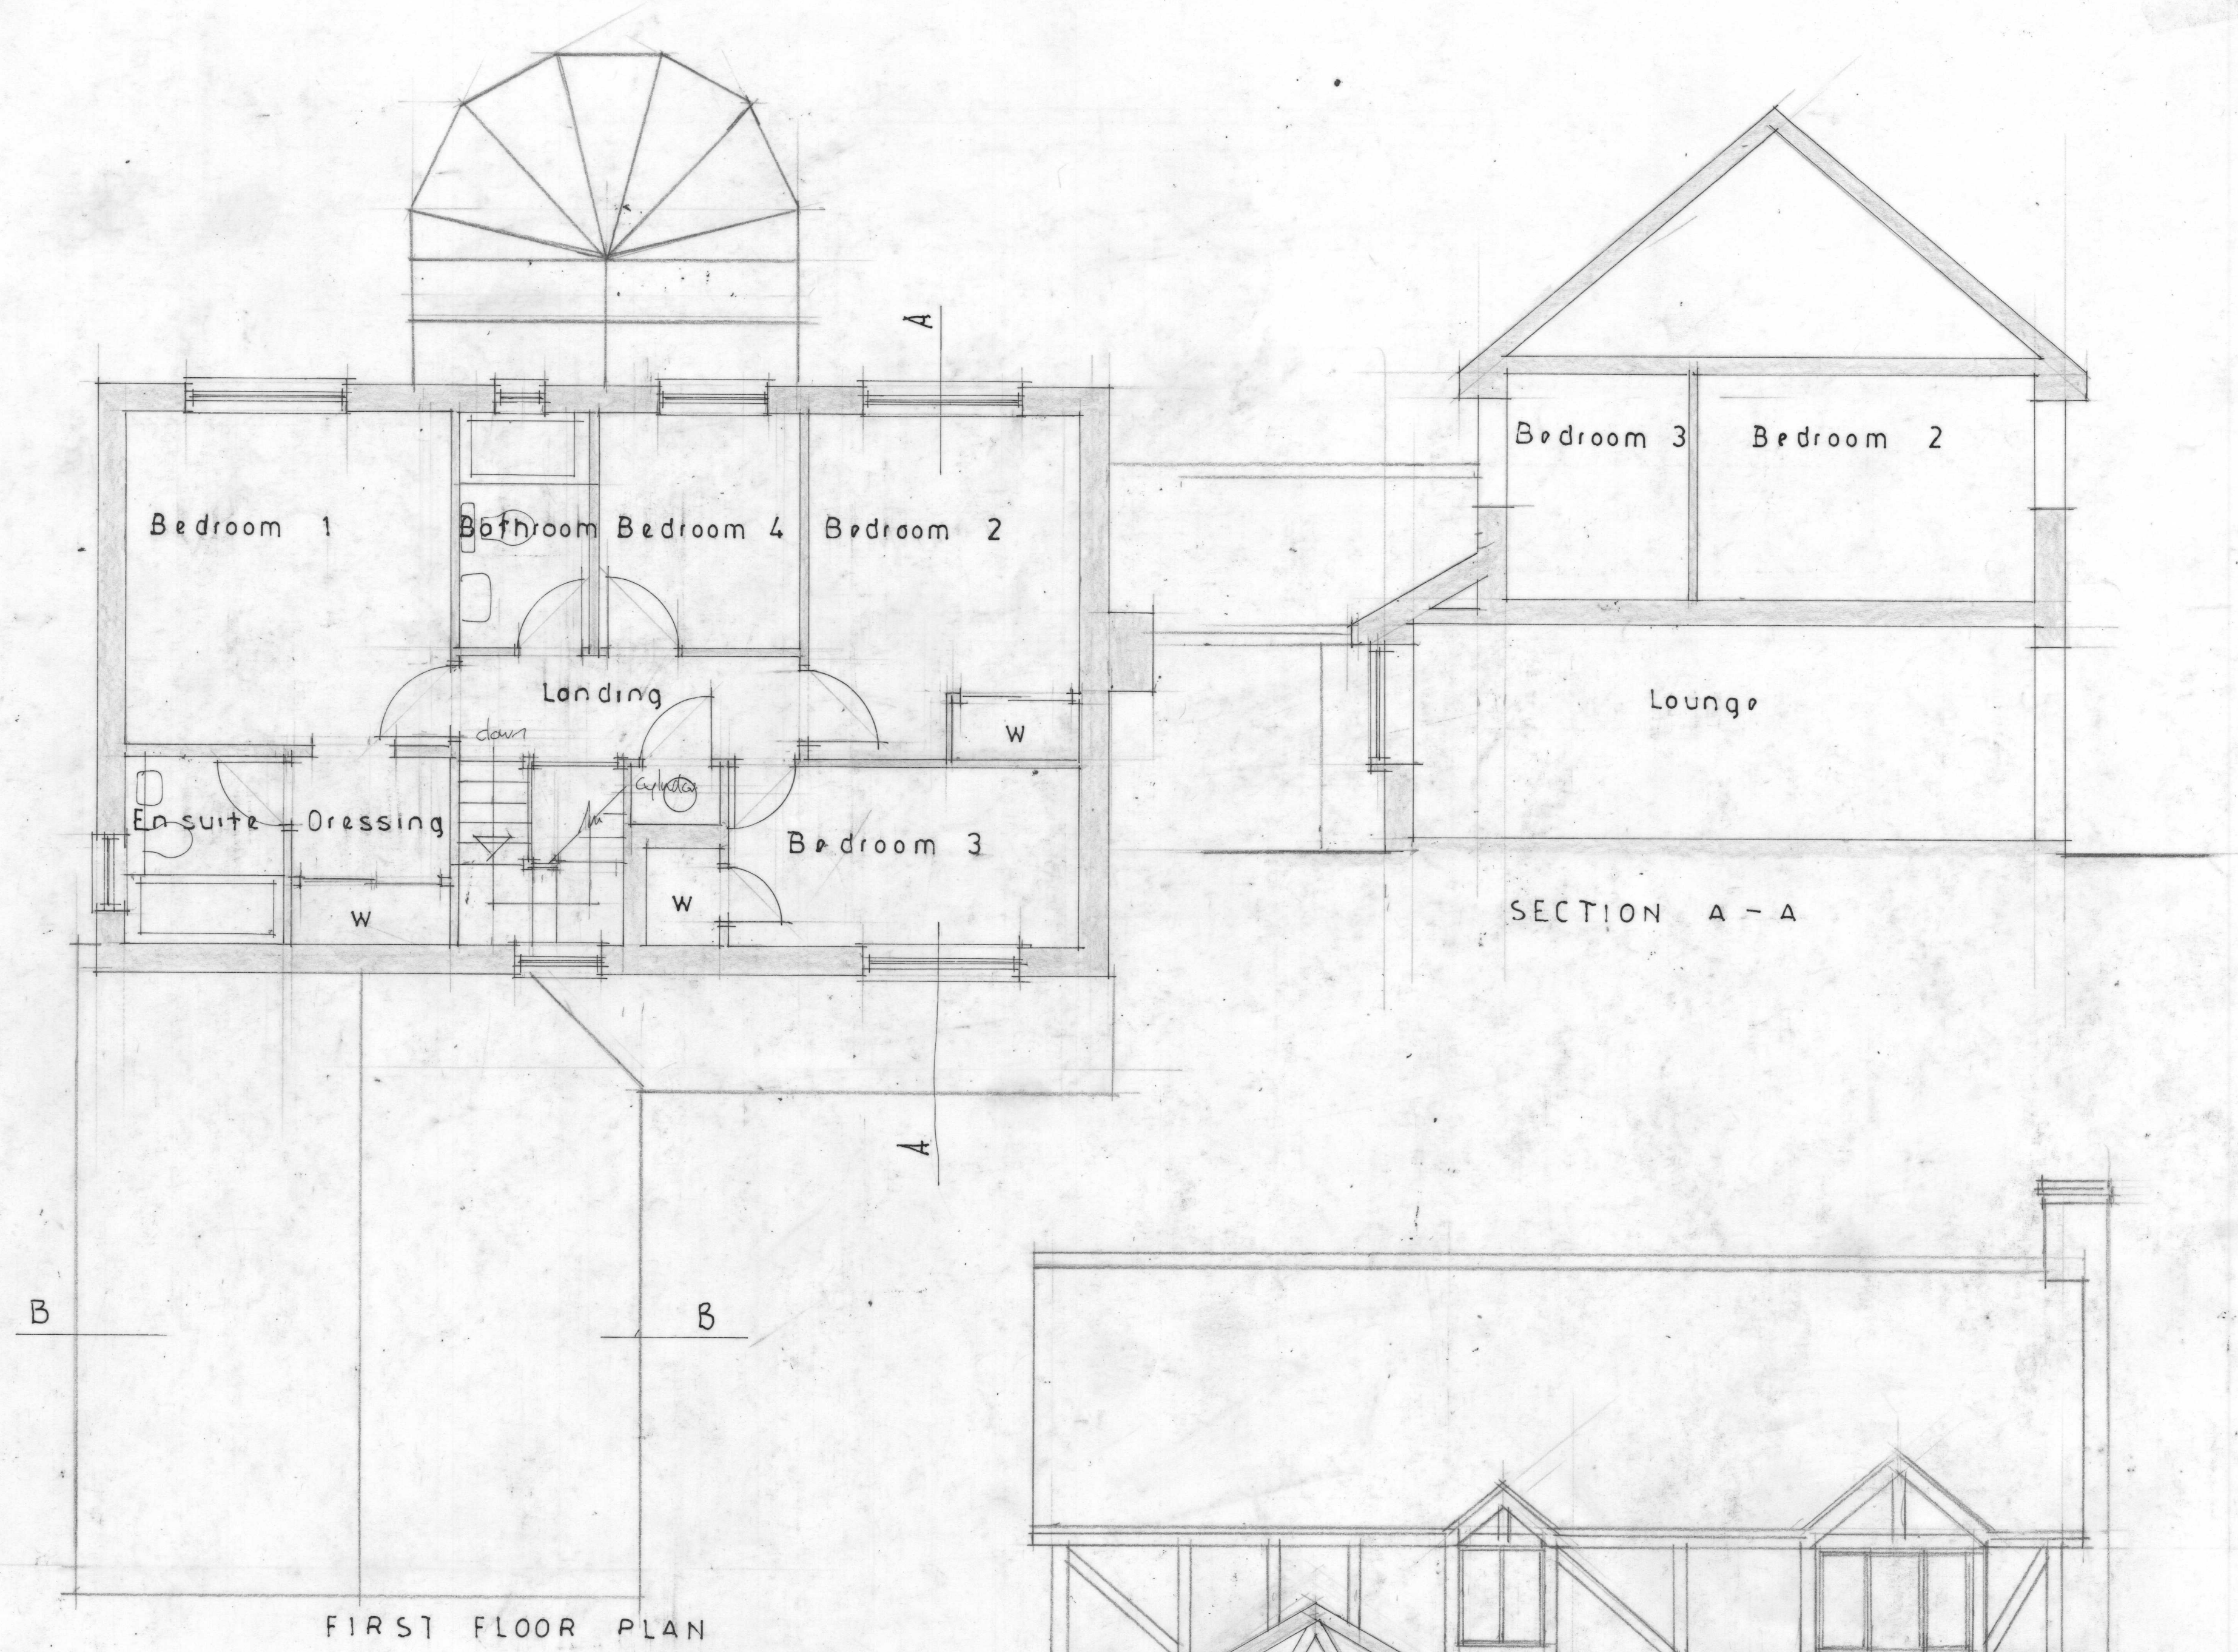

PROPOSED EXTENSION AND ALTERATIONS AT 8 STAPLEFORD CLOSE, CHIPPENHAM, SN15 3FZ
 EXISTING FLOOR PLANS AND SECTIONS Scale 1/50

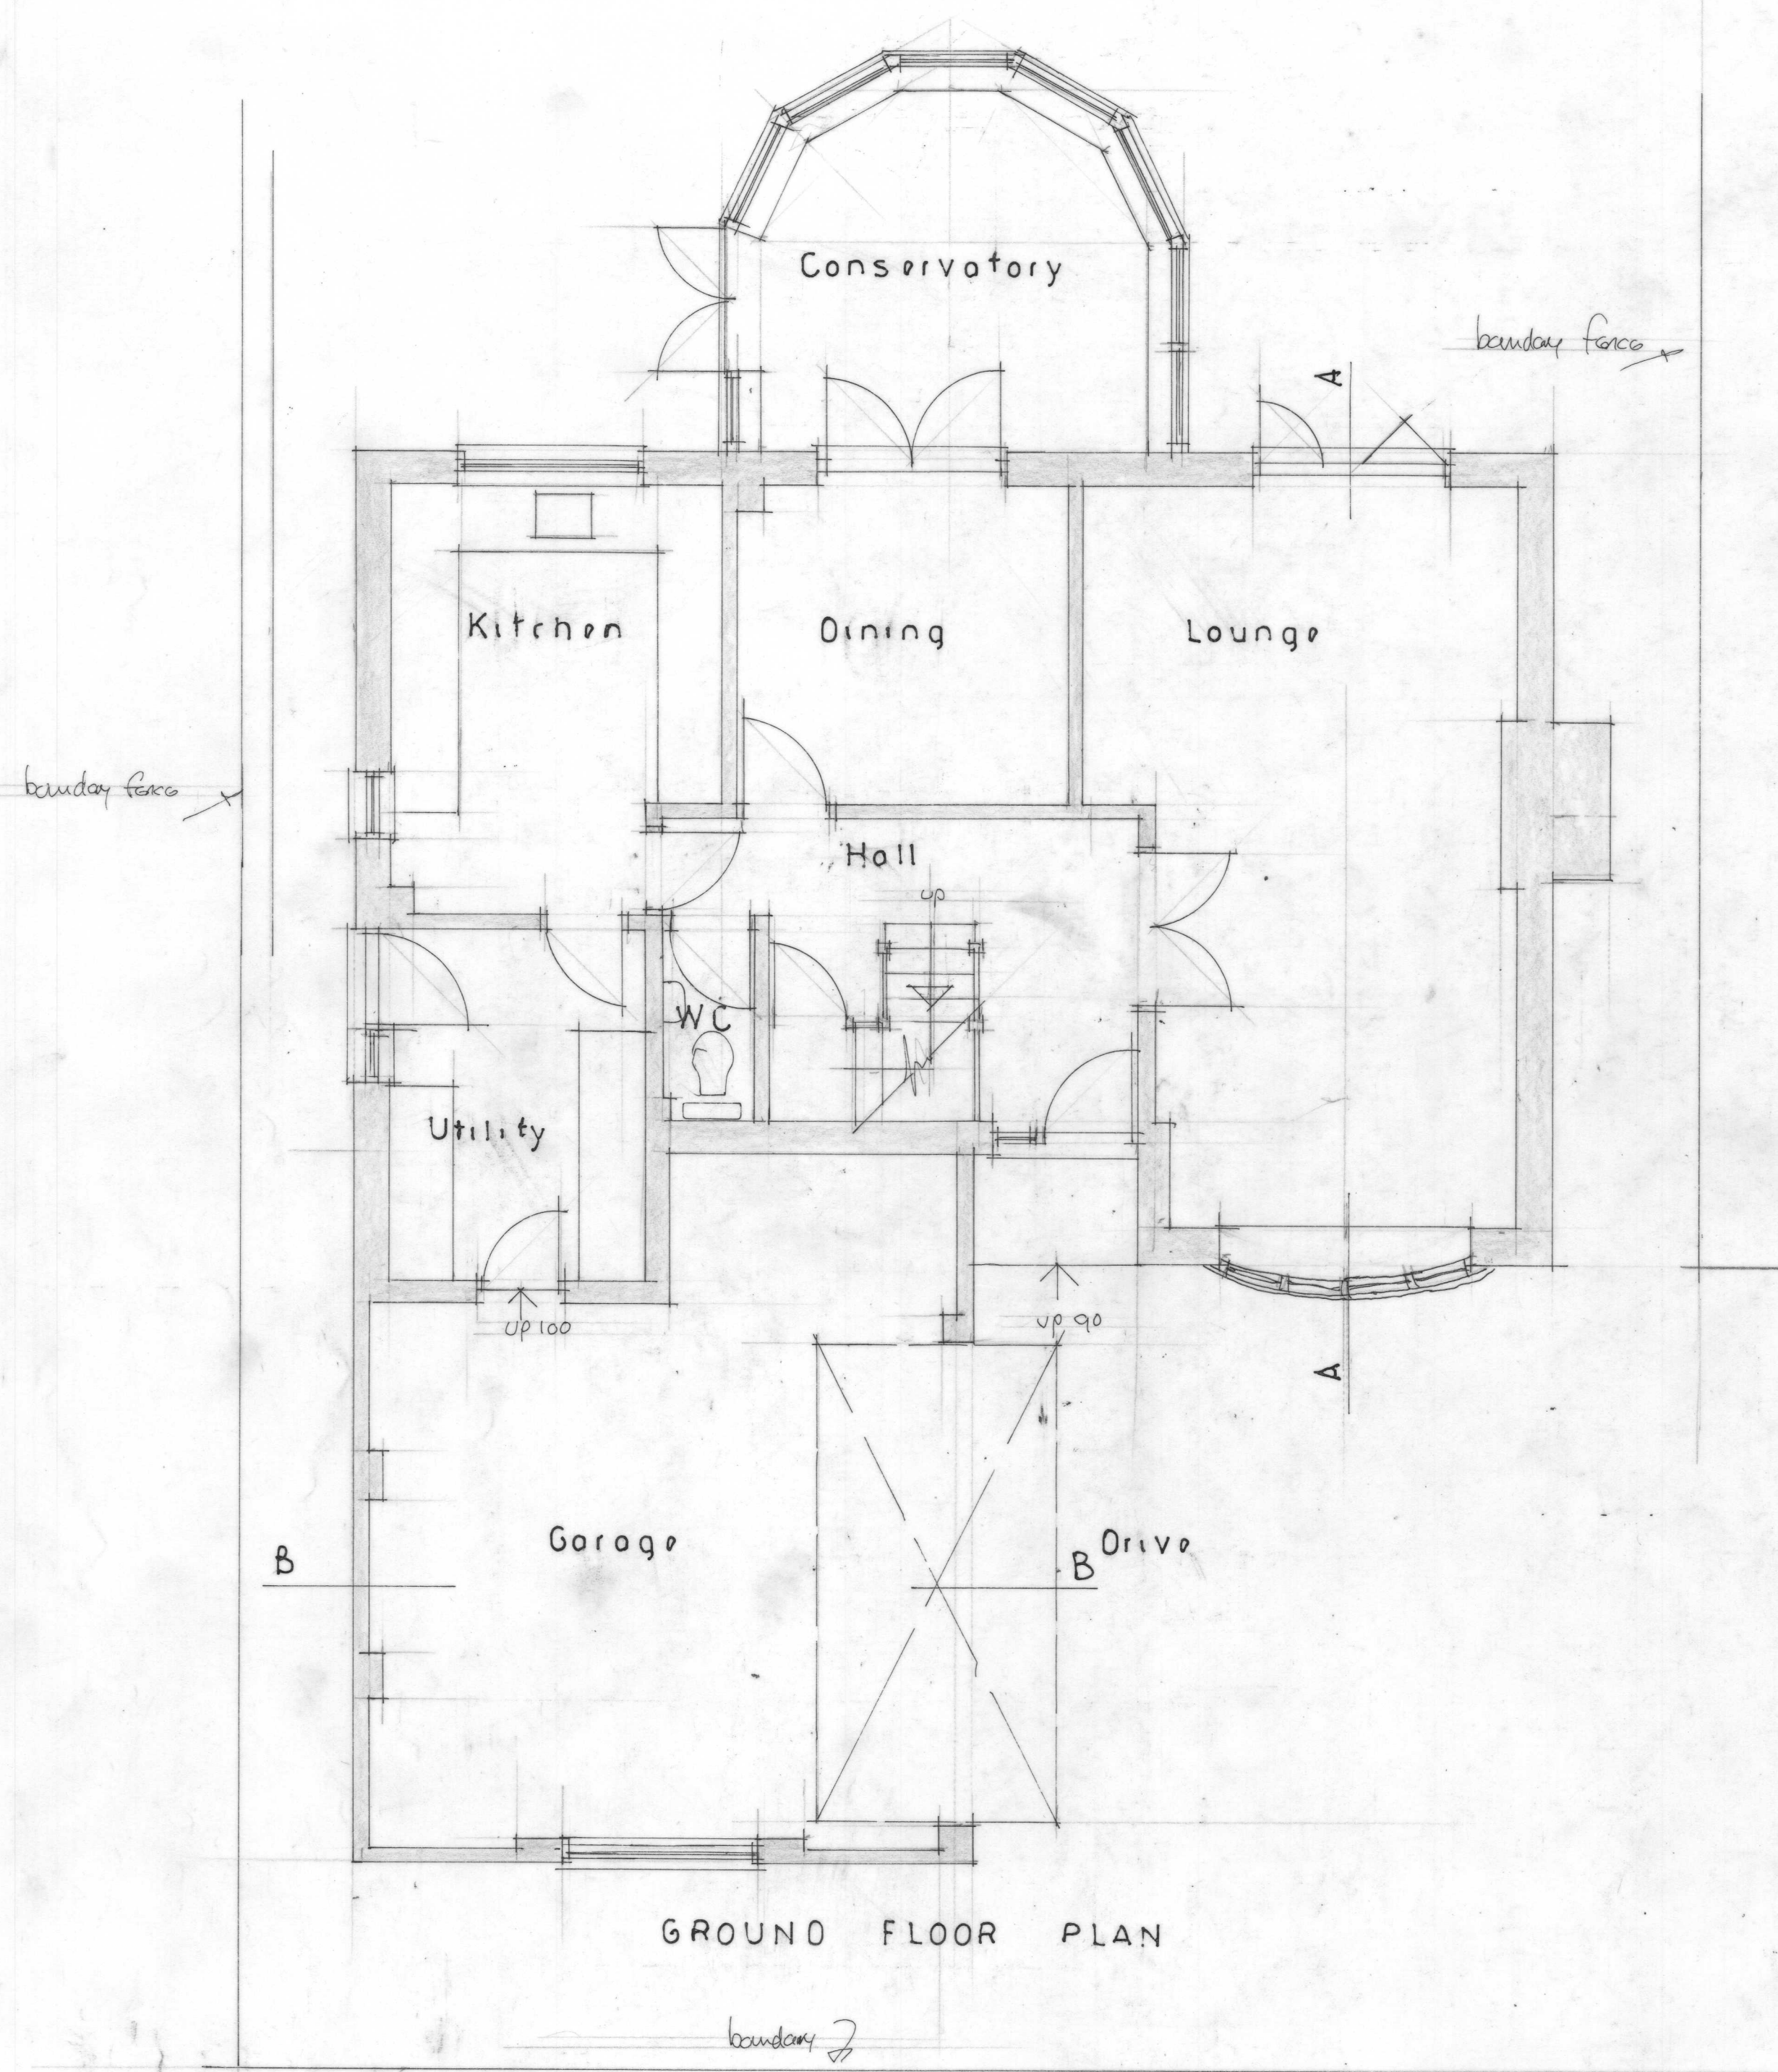