


MANHOLE CATCHMENT		
MANHOLE ID	IMPERMEABLE AREA (m²)	INCLUDING URBAN CREEP 10% (m²)
ACCESS ROAD		
SWALE	578	578
TOTAL		578
ROAD AND BRIDGE		
SB1	285	285
SB2	590	590
SWALE	859	859
TOTAL		1735
MAIN SITE		
P114	772	796
P112	309	323
P109	265	279
S1	493	502
S2	586	610
S3	500	507
Swale P116	1418	1435
Swale P90	1119	1147
S4	996	1022
S5	878	894
S6	2547	2629
P43	154	169
P40	96	106
P38	399	439
Swale P47	206	214
Swale P48	483	492
Swale P50	265	272
S7	1821	1859
Swale P56	489	496
Swale P55	127	127
P57	177	190
P59	0	0
S8	991	1024
S9	1758	1803
Swale P82	110	110
Swale P141	642	663
Swale P146	360	369
Swale P147	67	67
P139	208	228
P135.1	87	96
P135.2	0	0
P134	391	408
S10	538	554
S11	420	436
S12	0	0
Swale P89	685	704
Swale P122	481	487
P127	208	228
P129	87	96
P131.1	0	0
P131.2	0	0
S13	2218	2293
P179	503	503
P175	0	0
P174	0	0
Swale P169	229	229
P14	0	0
P8	300	300
S14	1041	1059
S15	214	231
S16	0	0
S17	1026	1059
S18	0	0
S19	0	0
Swale P14.1	192	198
Swale P14.2	849	861
Swale P21	0	0
P32	0	0
P28.1	183	183
P28.2	0	0
P27	0	0
S20	1151	1194
S21	510	524
S22	0	0
S23	447	447
S24	203	203
S25	389	403
P18	96	106
P5	654	663
P4.1	0	0
P4.2	0	0
S26	227	237
S27	0	0
S28	1031	1055
S29	0	0
S30	920	942
S31	798	861
TOTAL		35299

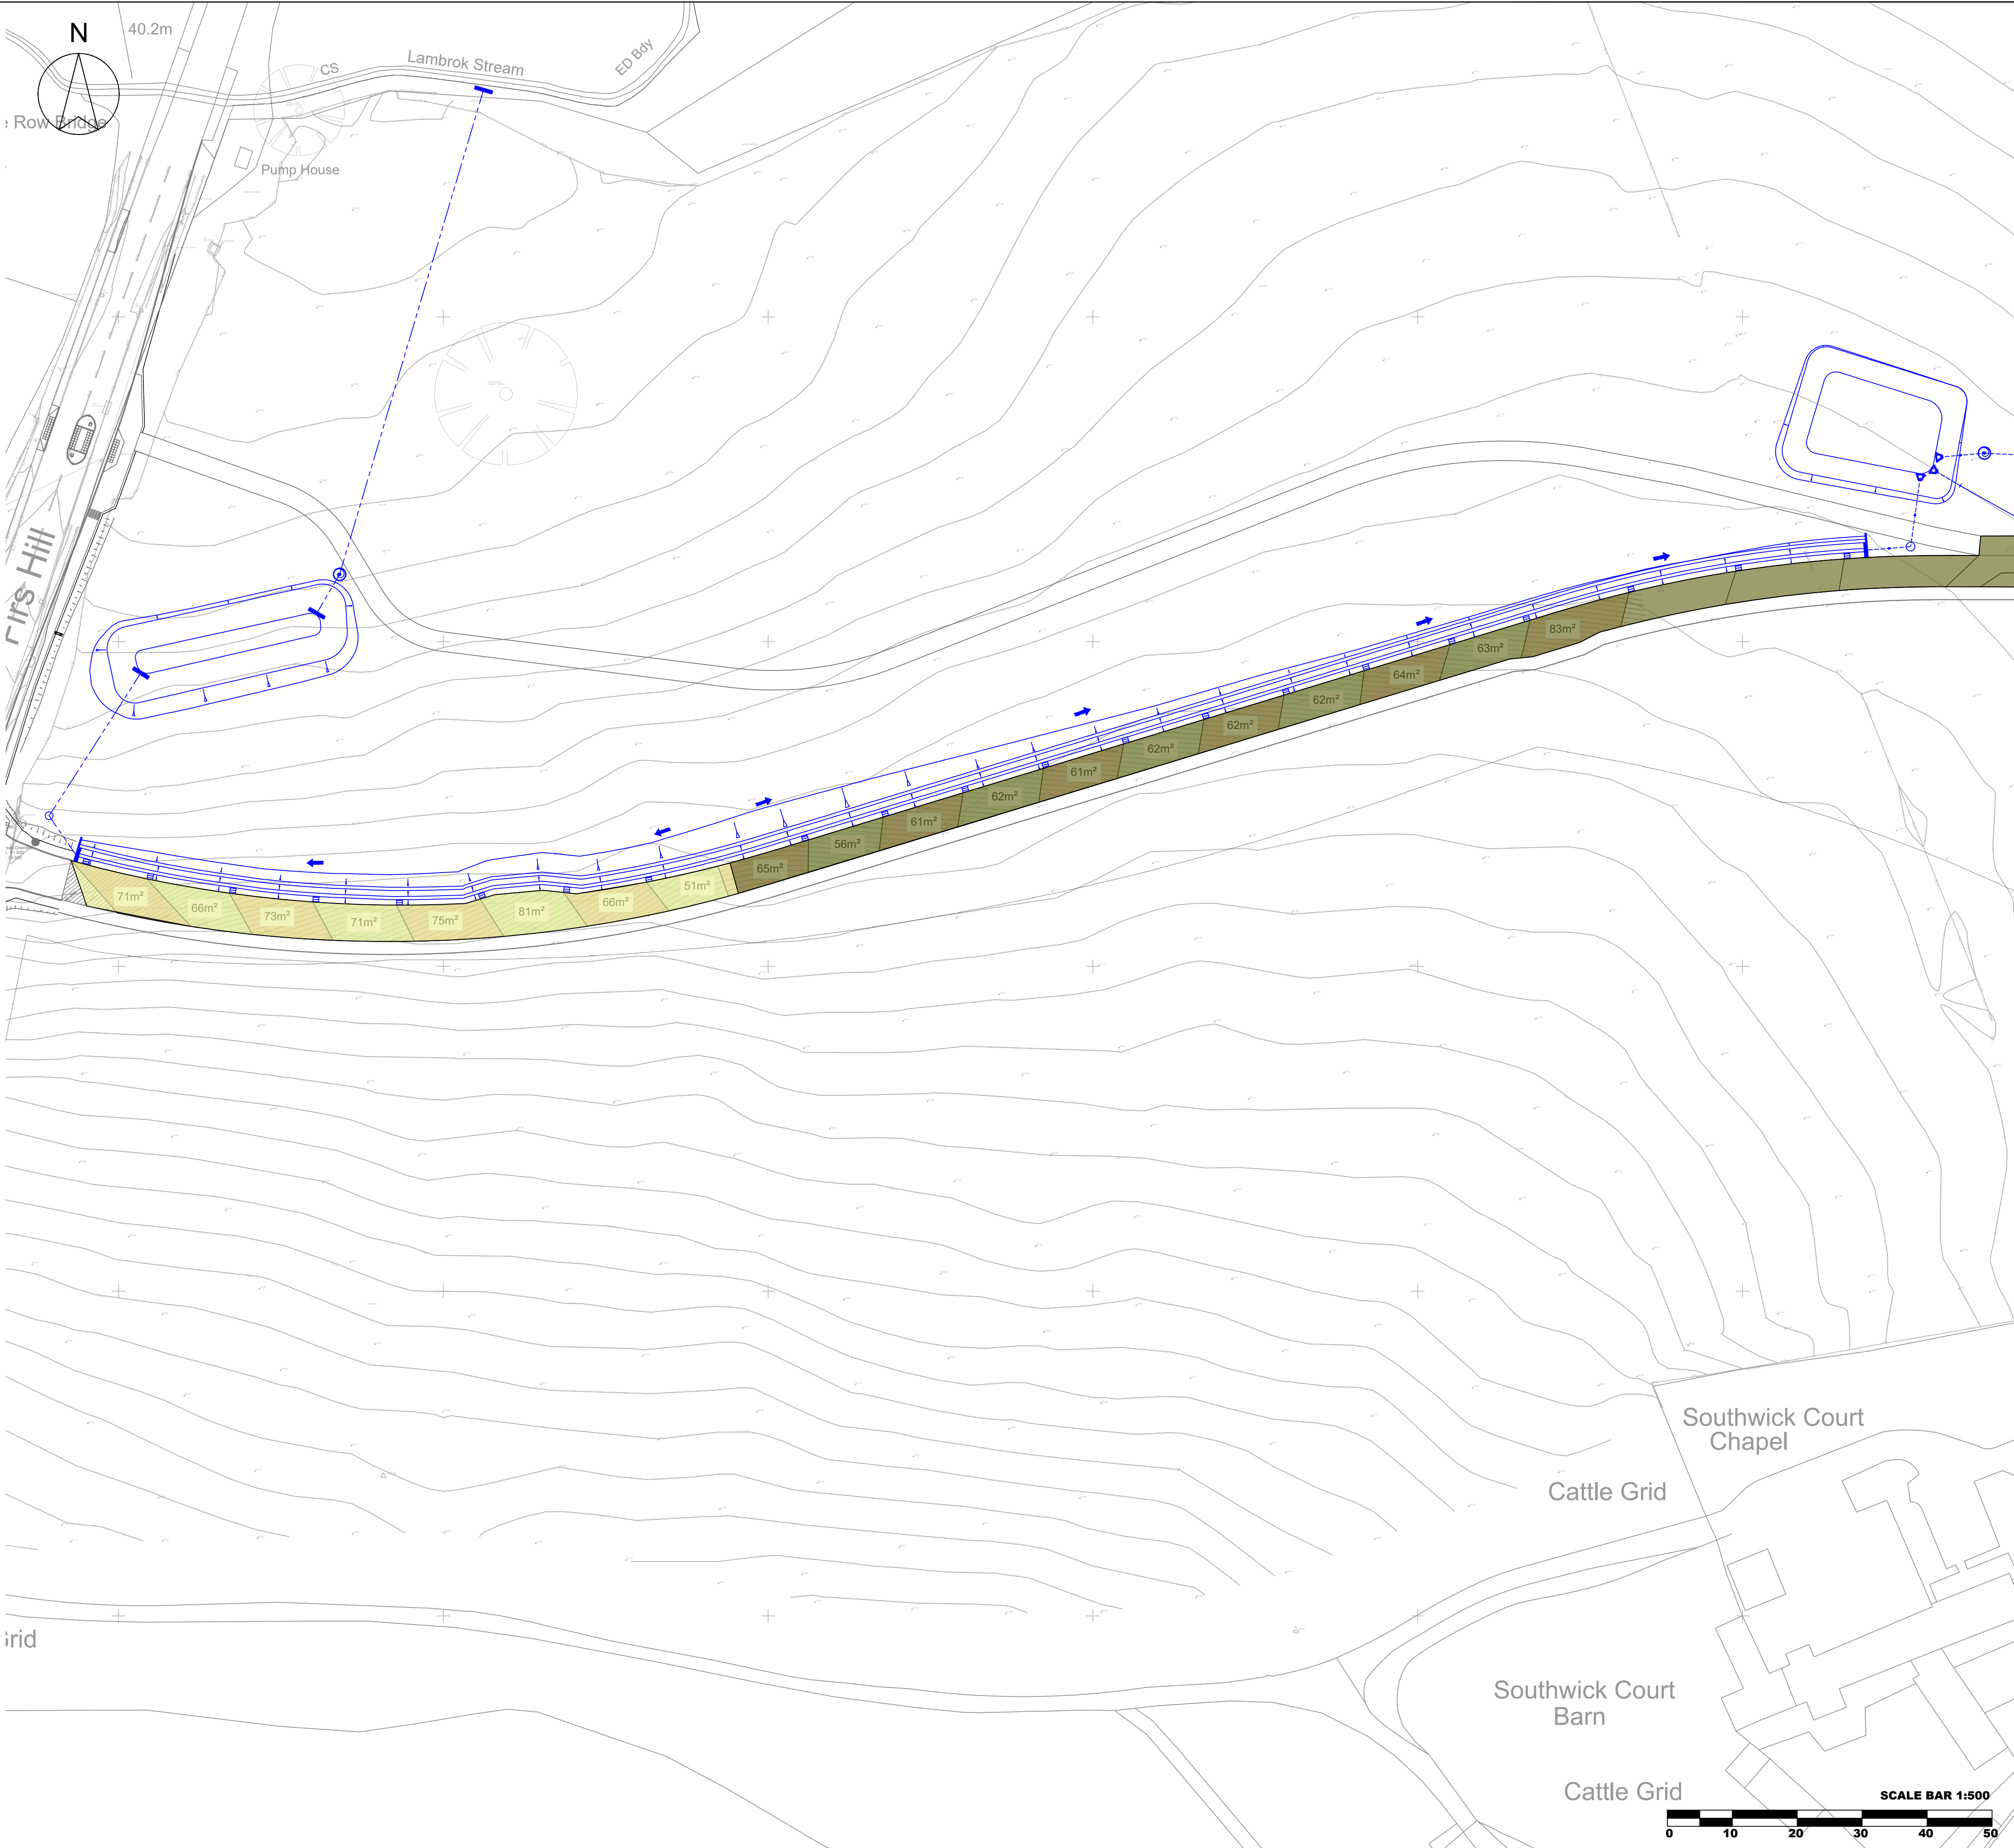

THIS DRAWING IS COPYRIGHT OF CLFA DESIGN


CONTRACTORS MUST CHECK ALL DIMENSIONS ON SITE.

THE CONTRACTORS MUST REFER TO THE EXISTING SERVICES INFORMATION, DESIGNER'S RISK ASSESSMENT AND RESIDUAL RISKS IN THE CONTRACT DOCUMENTATION.

 THIS SYMBOL IS USED TO HIGHLIGHT INSTANCES OF RISK WITHIN THE CONSTRUCTION PROCESS.

THE INFORMATION SHOWN ON THIS DRAWING HAS BEEN BASED UPON THE SITE LAYOUT:

RECEIVED ON:

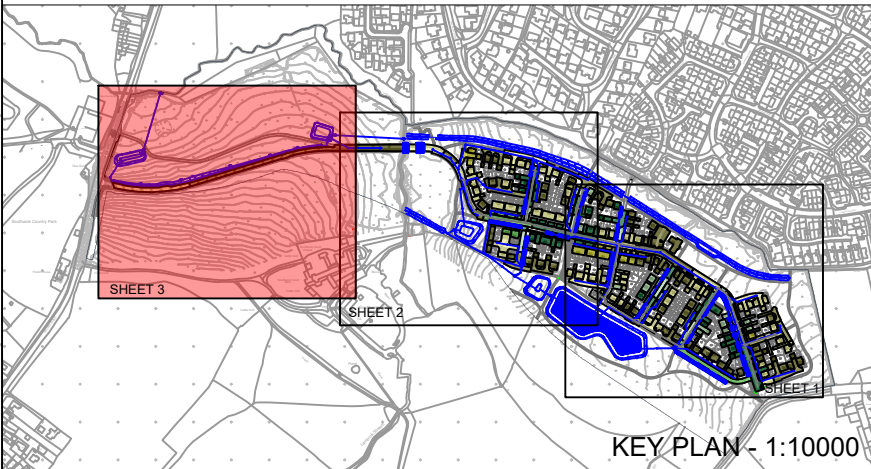

P04	MINOR UPDATES TO REAR FENCES	CL	FA	27/05/26
P03	MINOR SITE LAYOUT UPDATES	CL	FA	12/05/26
P02	SITE LAYOUT UPDATED	CL	FA	27/04/26
P01	FIRST ISSUE	CL	FA	10/11/25
REV	DESCRIPTION	BY	APP	DATE



71-75 Shelton Street, Covent Garden
London, WC2H 9JQ

CLIENT:



PROJECT:
COURT FARM
TROWBRIDGE

DRAWING:
IMPERMEABLE AREAS PLAN
SHEET 3

PROJECT NUMBER: CLFA152	DRAWING NUMBER: CLFA142-CLFA-00-XX-DR-C-0681.3
STATUS: S2	SCALE @ A1 1:500
	REV: P04