


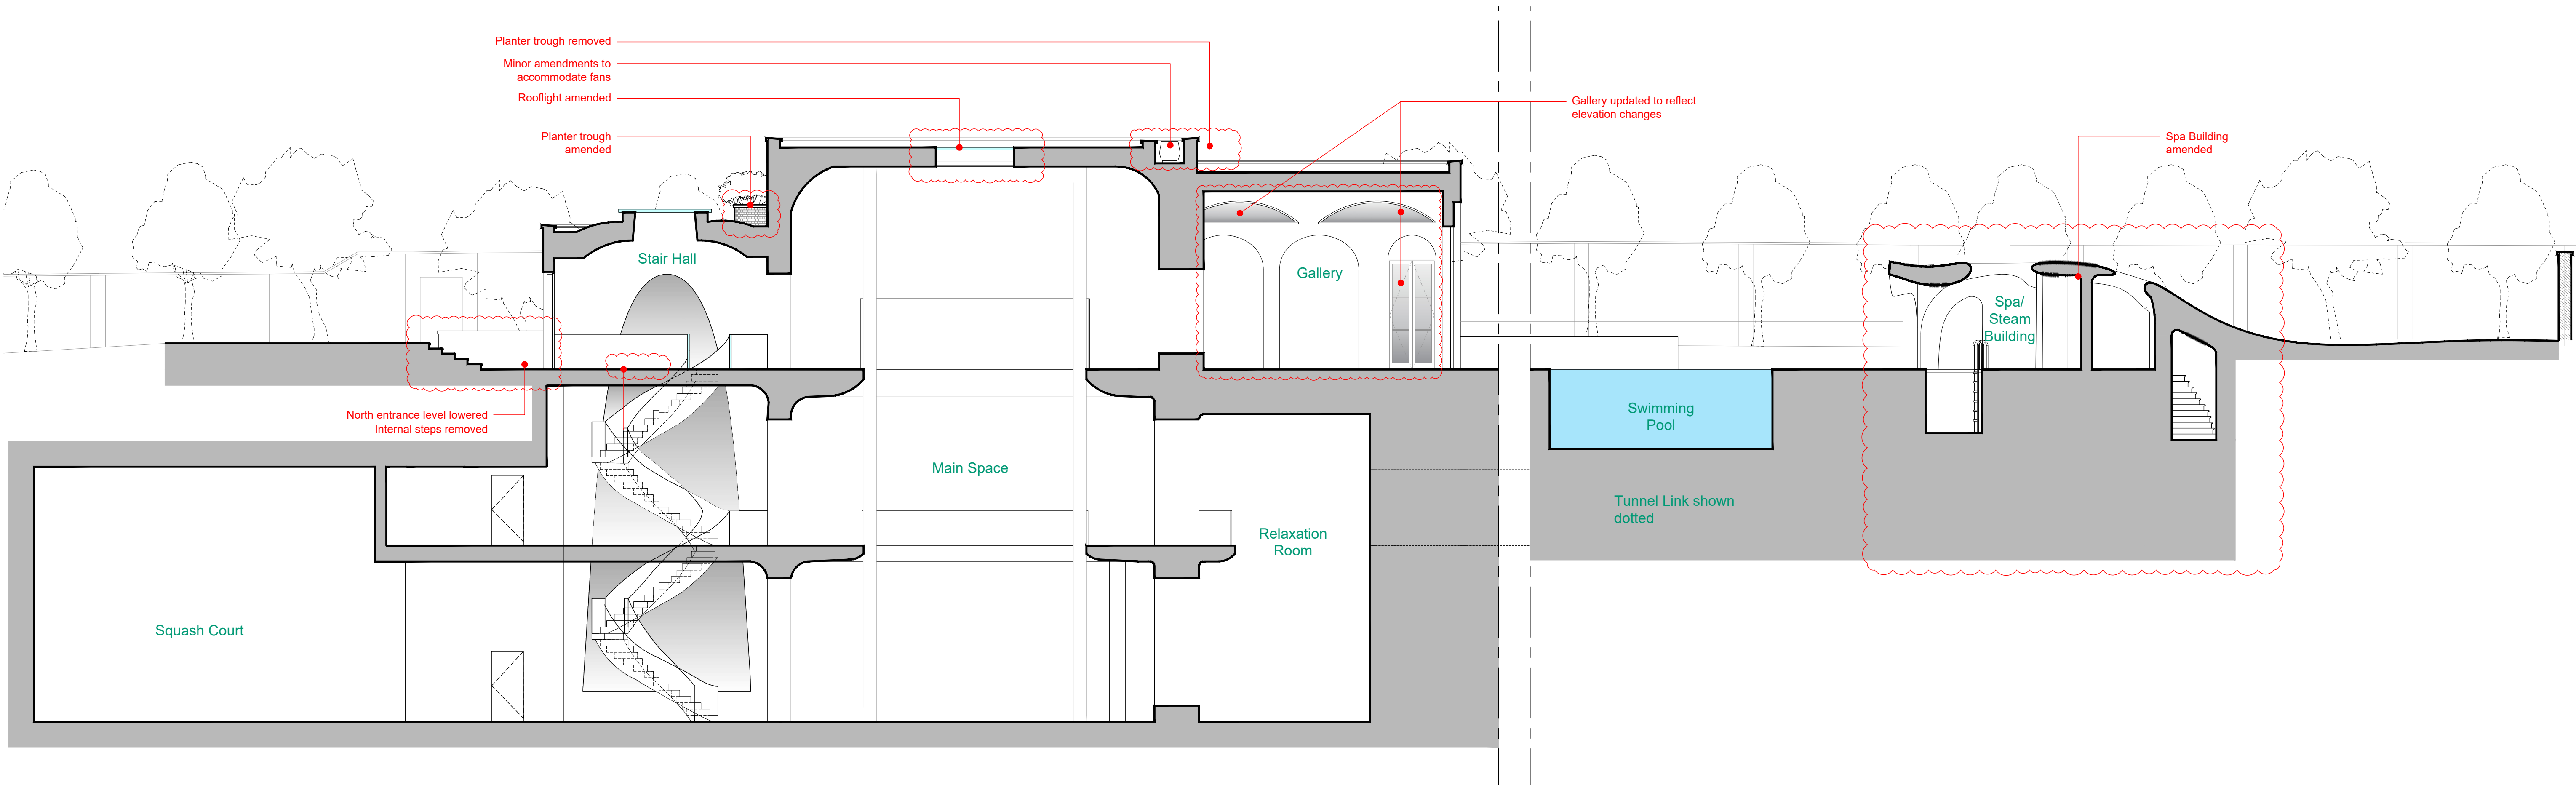


Proposed Section A-A

Scale 1:100 @ A1

No. Notes

1. Dimensions to be verified on site. Only figured dimensions to be used and any discrepancies in dimensions are to be reported to the architect. No dimensions are to be scaled from printed drawings. Any areas indicated on this drawing are for guidance only. No responsibility is taken for their accuracy.
2. There is a risk of injury or death in construction if the works are not properly planned and supervised. The contractor must not undertake any element of the work without first having carried out the necessary risk assessments and prepared detailed method statements.

0 1 2 3 4 5 10

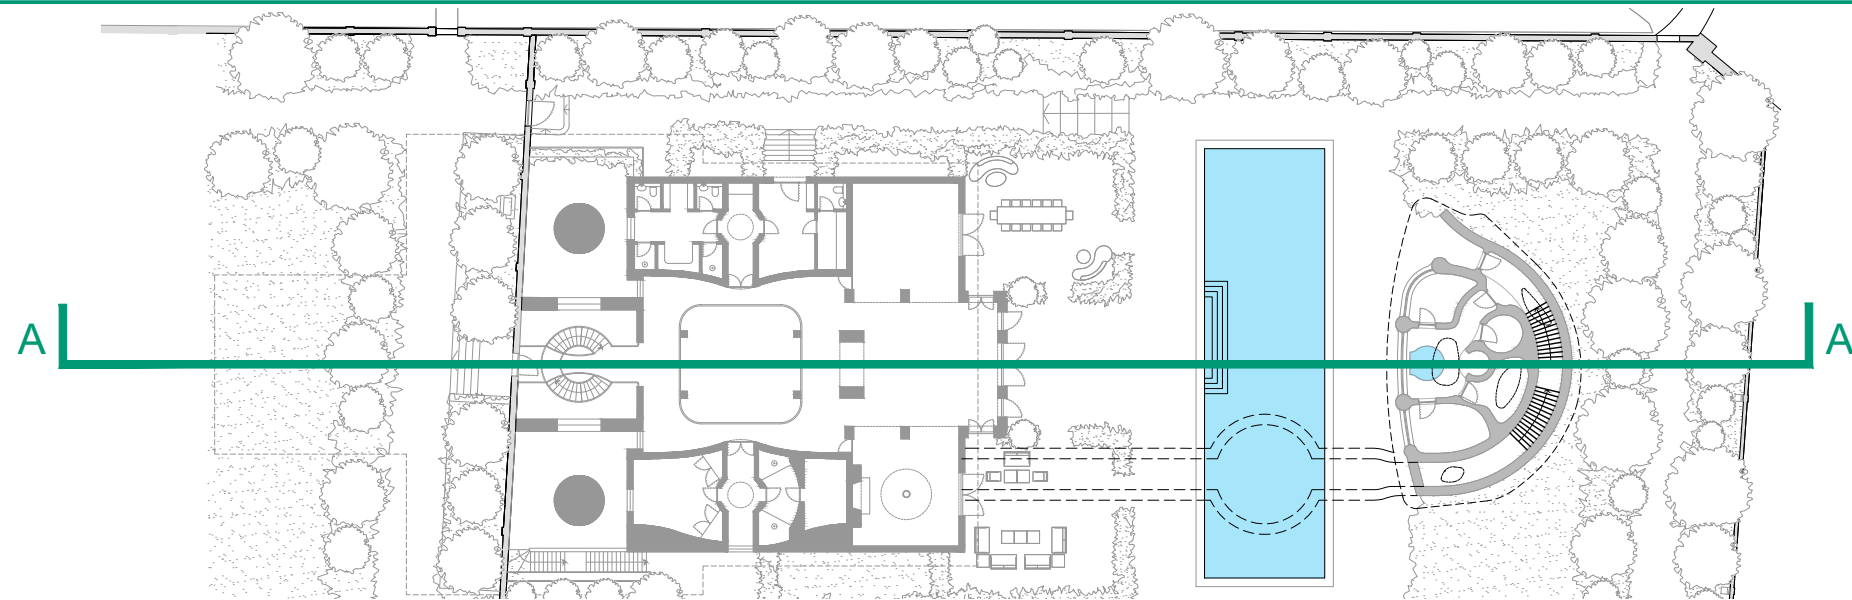

D Spa Building amended
C Spa Building & tunnel adjusted
B Revisions clouded
A Spa/Steam Building Section amended
* Initial release
no. revision.

2026/05/21
2026/03/31
2026/02/05
2025/05/08
2025/04/14
date.

drawn by JM
scale 1:100 @ A1
job number
3121

checked by ---
size A1
drawing number
230.1

approved by ---
date 29/04/26
revision
D

Job: TH - The Pool House & The Walled Garden

Title: Proposed Section A-A Summary of Amendments

Type: 250410_FPA01

Status: PLANNING

BLDA ARCHITECTS

RIBA
Chartered Practice

211 Design Centre East
Chelsea Harbour
London, SW10 0XF

mail@blda.co.uk
www.blda.co.uk
t +44 (0) 20 7838 5555