


Notes:
All drawings to be read in conjunction with all other drawings as noted on issue sheet.

SIGNAGE SCHEDULE - ERDDS SIGNAGE (BUTTERFIELDS SIGNS)									
ADVERT REF	SIGN TYPE	QTY	SIZE (mm)	MATERIALS	COLOUR	HEIGHT (mm) ABOVE GROUND	EXTENT (mm) OF PROJECTION	HEIGHT (mm) OF TEXT	ILLUMINATION
DRIVE TOTEM 2 (8m)	1B	1	1440W x 320D x 8000H	PPC Aluminium Totem Sign in RAL 6015 and Timber effect, with moulded Yellow acrylic internally illuminated "Golden Arch" to both sides. 'Drive Thru' appendage is internally illuminated.	Khaki Green RAL 6015, Timber, Yellow, White & Red	8000	N/A	N/A	(STATIC - Max. 600cd/m²)

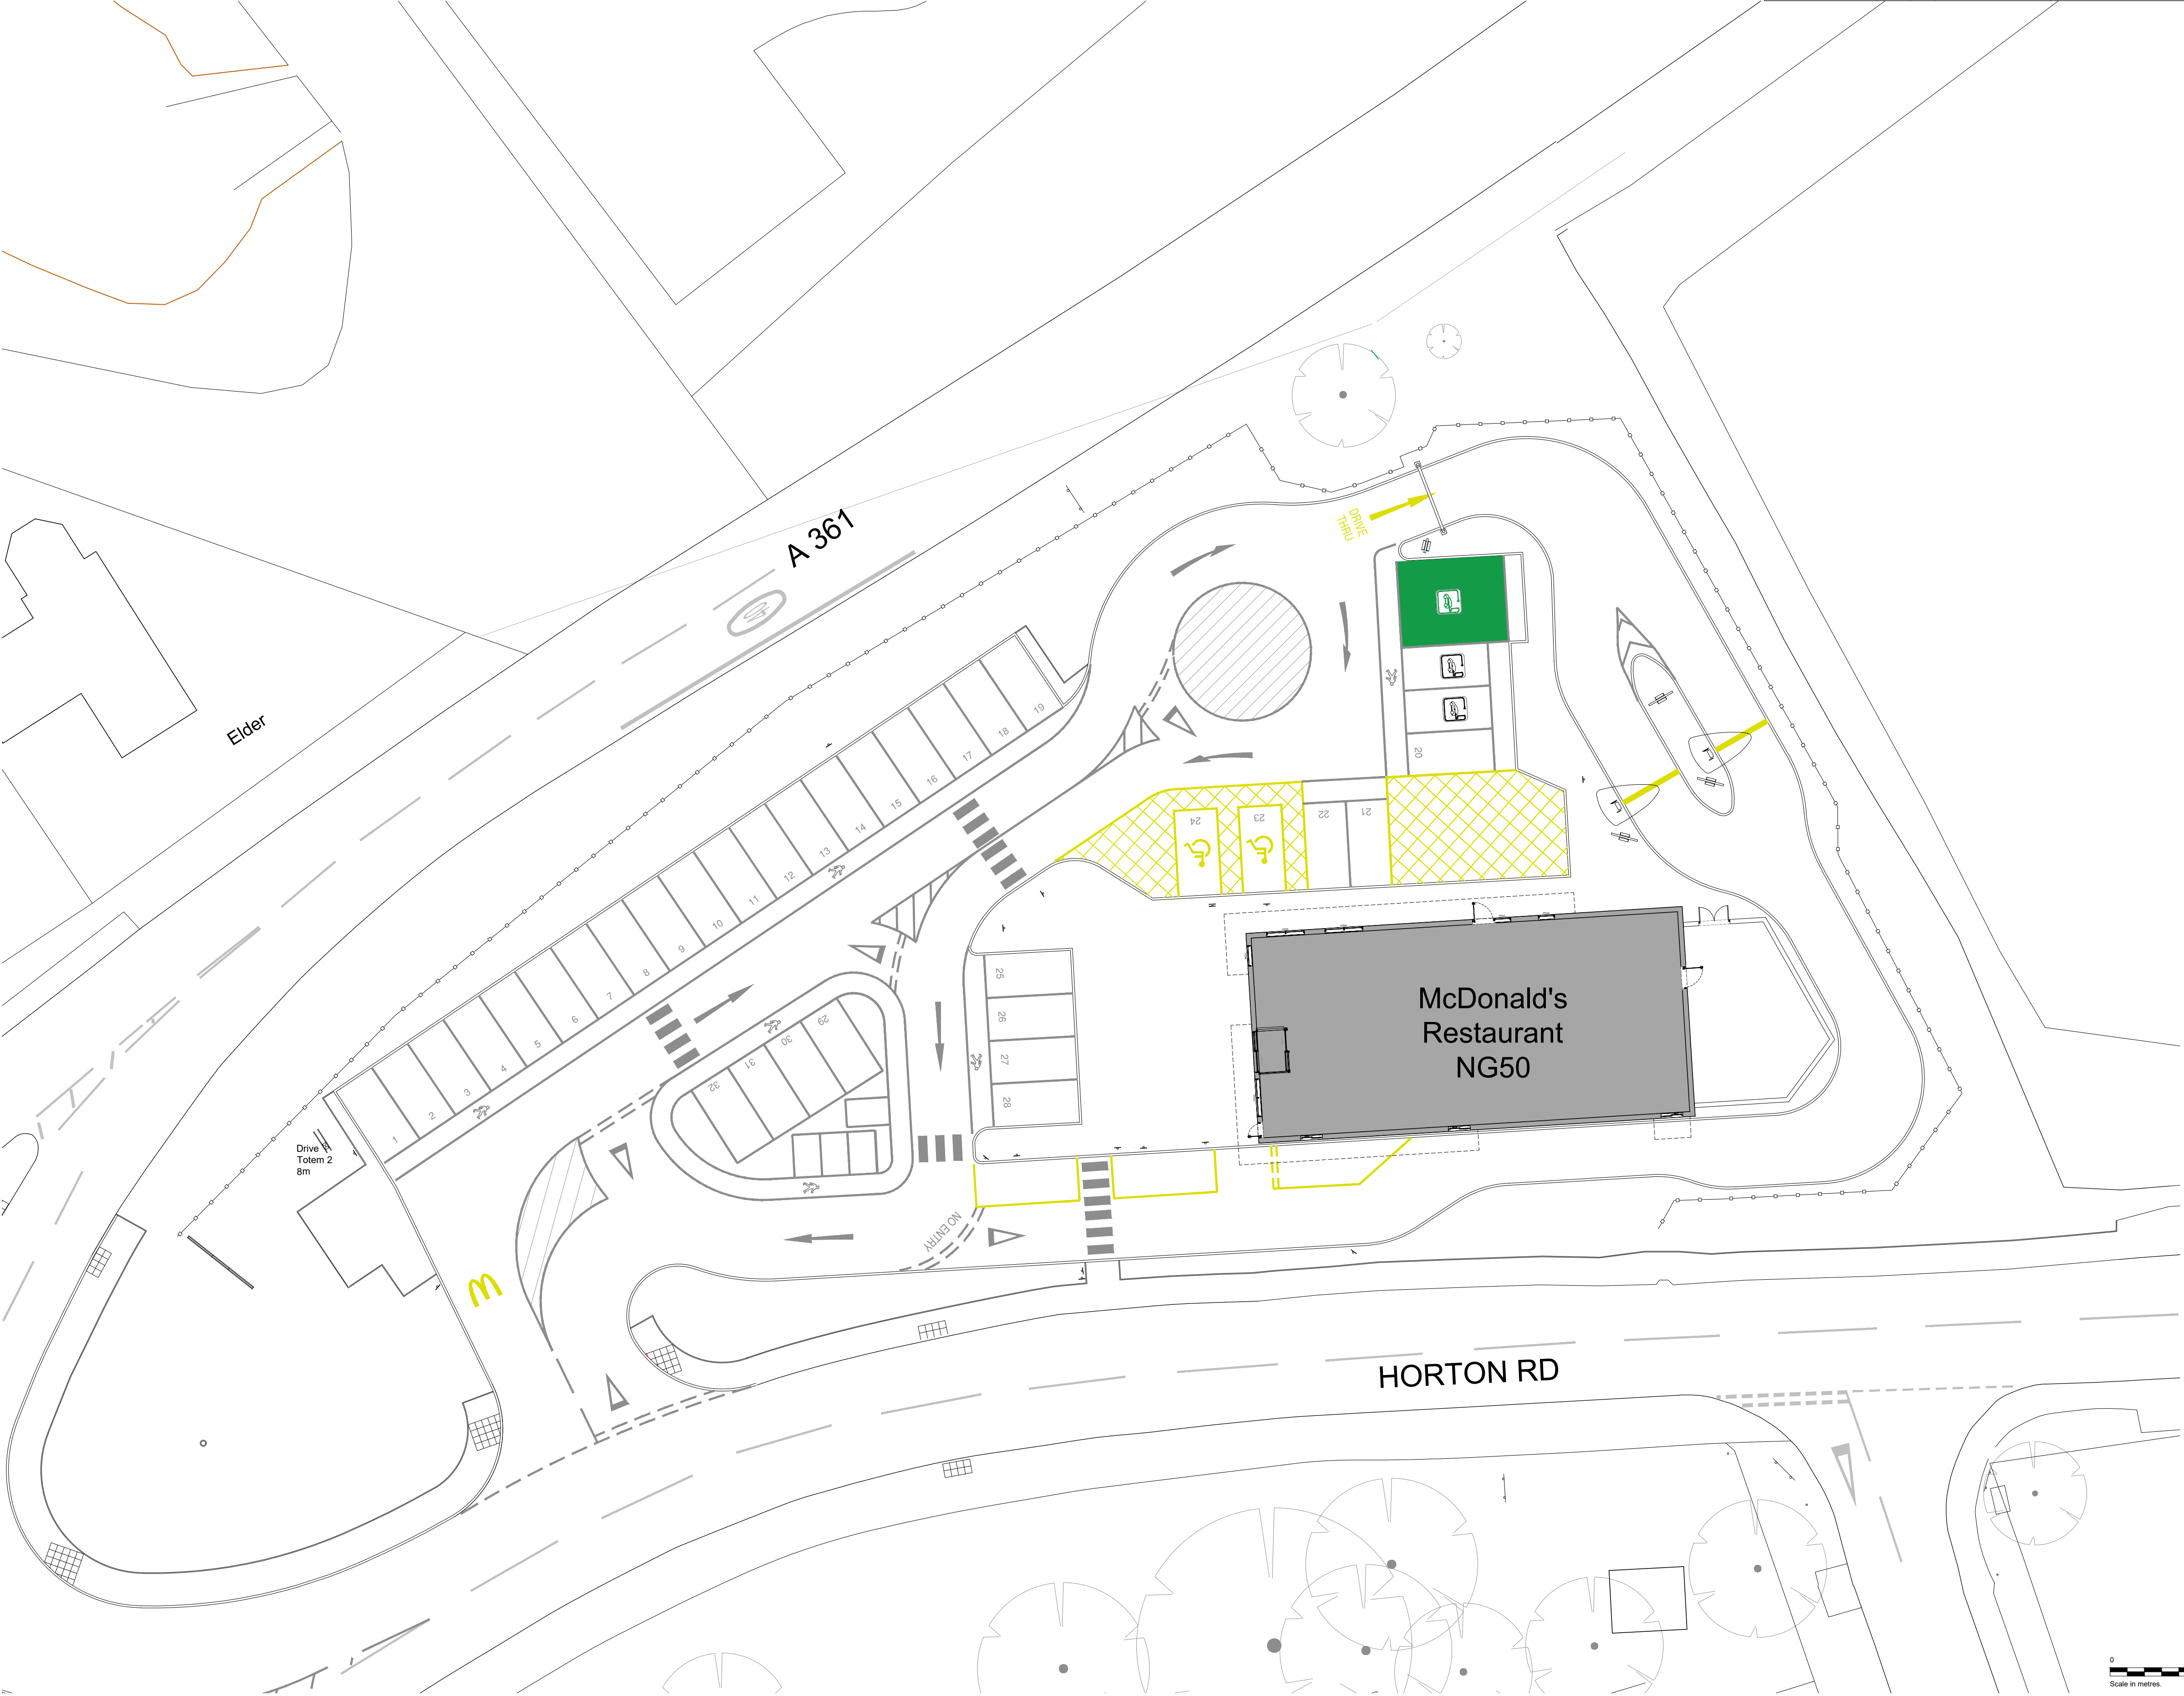

F	12.06.2025	Signage schedule updated.	JK	-
E	12.06.2025	Totem sign amended.	JK	-
D	19.02.2025	Updated to co-ordinate with lighting and landscape consultants drawings.	JK	-
C	11.12.25	Layout updated to the latest SK drawings & ADL comments.	BV	-
B	17.11.25	Barrier relocated. Car park updated.	GFS	-
A	14.11.25	Base layout updated to Latest DWG 2 Approved SKADL.	GFS	-
REV	DATE	DRAWING REVISIONS	BY	CHECKED

GENERAL NOTES:
All works are to be undertaken in accordance with the Building Regulations and the latest British Standards.
All proprietary materials and products are to be used solely in accordance with the manufacturer's recommendations.
All dimensions to be checked on site prior to construction.
All risks assessed to comply with the designer's responsibility under the Construction (Design Management) Regulations 2015.

PROPOSED DEVELOPMENT AT	STORE No 1 -
Cannings Hill Garage, Horton Road	
DEVIZES SN10 2JG	ST 2025

ON BEHALF OF -
McDonald's Restaurants Ltd

DRAWING TITLE -
Site Layout Plan
Drive Totem

DRAWN BY GFS	CHECKED BY	DRAWING No. 9045-SA-2025-P022 F
SCALE & SIZE 1:200@A1	DATE NOV 2025	