


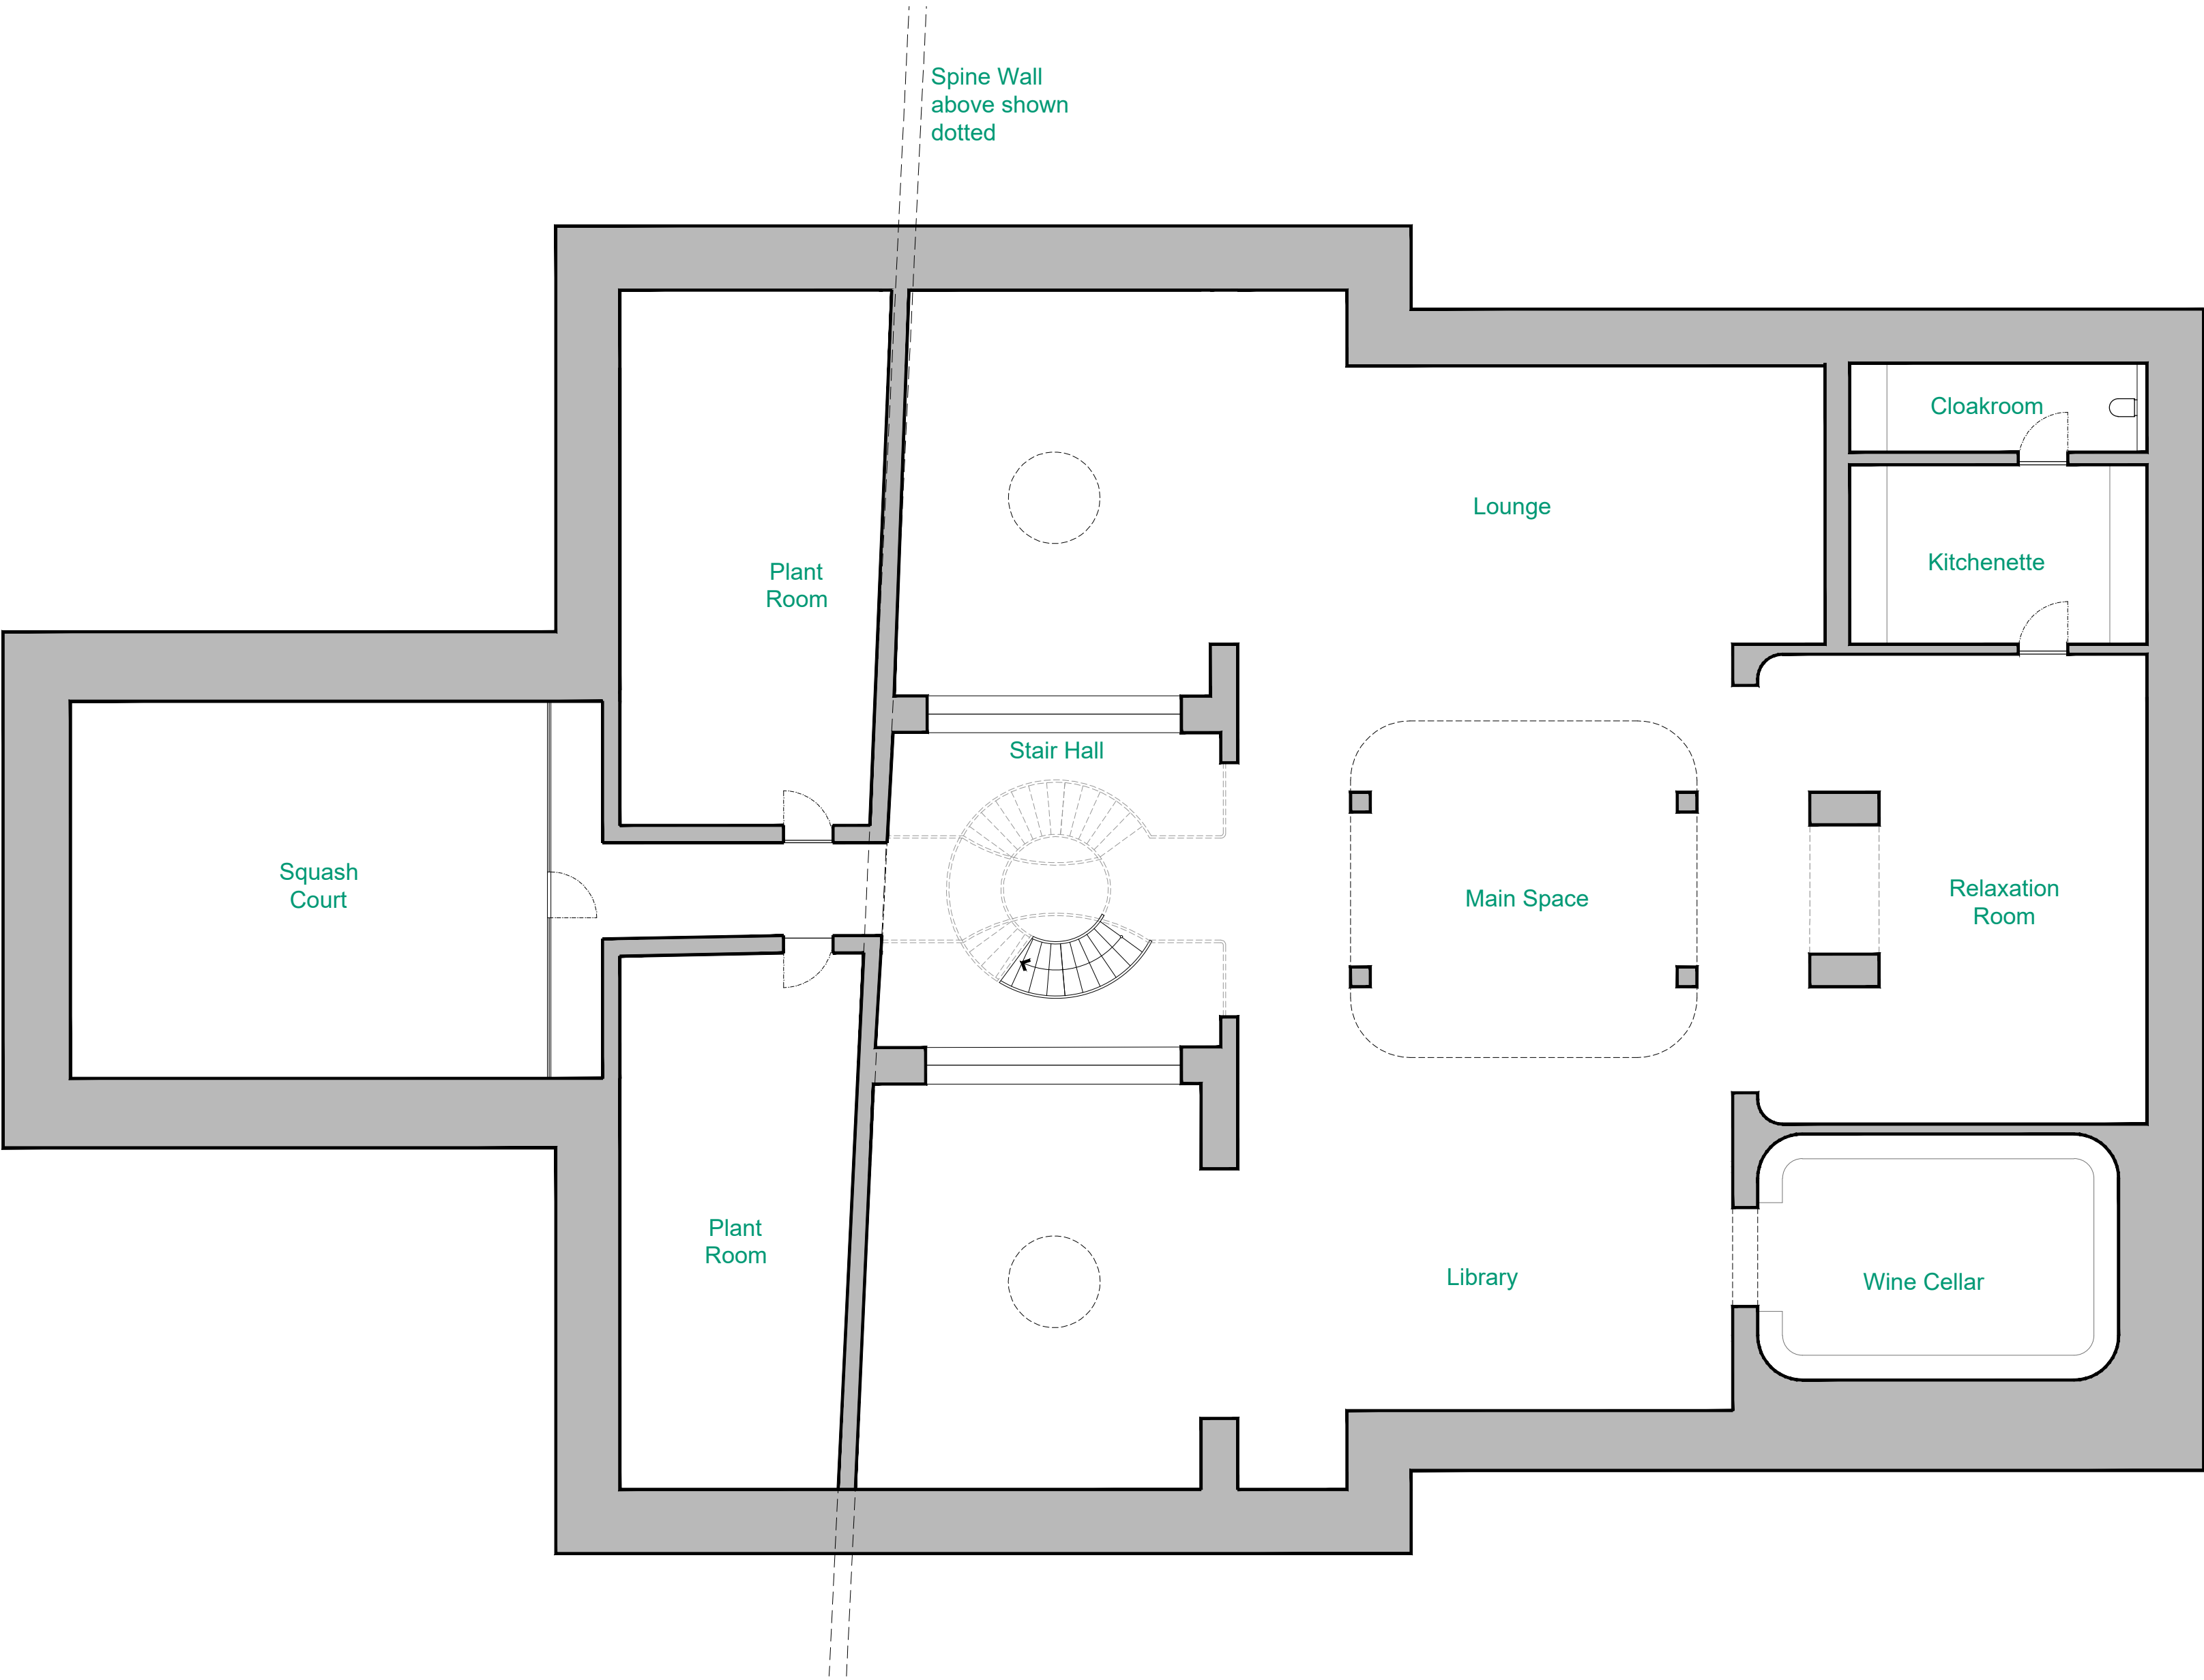

Proposed Basement Plan
Scale 1:100 @ A1

No. Notes

1. Dimensions to be verified on site. Only figured dimensions to be used and any discrepancies in dimensions are to be reported to the architect. No dimensions are to be scaled from printed drawings. Any areas indicated on this drawing are for guidance only. No responsibility is taken for their accuracy.
2. There is a risk of injury or death in construction if the works are not properly planned and supervised. The contractor must not undertake any element of the work without first having carried out the necessary risk assessments and prepared detailed method statements.



E	Door between Stair hall & Main Space removed	2026/02/05
D	Perimeter shape adjusted	2025/04/10
C	Plant amended	2024/10/07
B	Annotation amended	2024/09/26
A	Planning issue to Gerald Eve	2024/09/24
*	Initial release	2024/09/13
no.	revision.	date.

Job: TH - The Pool House & The Walled Garden
Title: Proposed Basement Plan

Type: 250410_FPA01			
Status: PLANNING			
drawn by	JM	checked by	-
scale	1:100 @ A1	size	A1
job number	3121	date	09/02/26
drawing number	210	revision	E

BLDA ARCHITECTS

RIBA  211 Design Centre East
Chartered Practice Chelsea Harbour
London, SW10 0XF
mail@blda.co.uk
www.blda.co.uk
t +44 (0) 20 7838 5555