


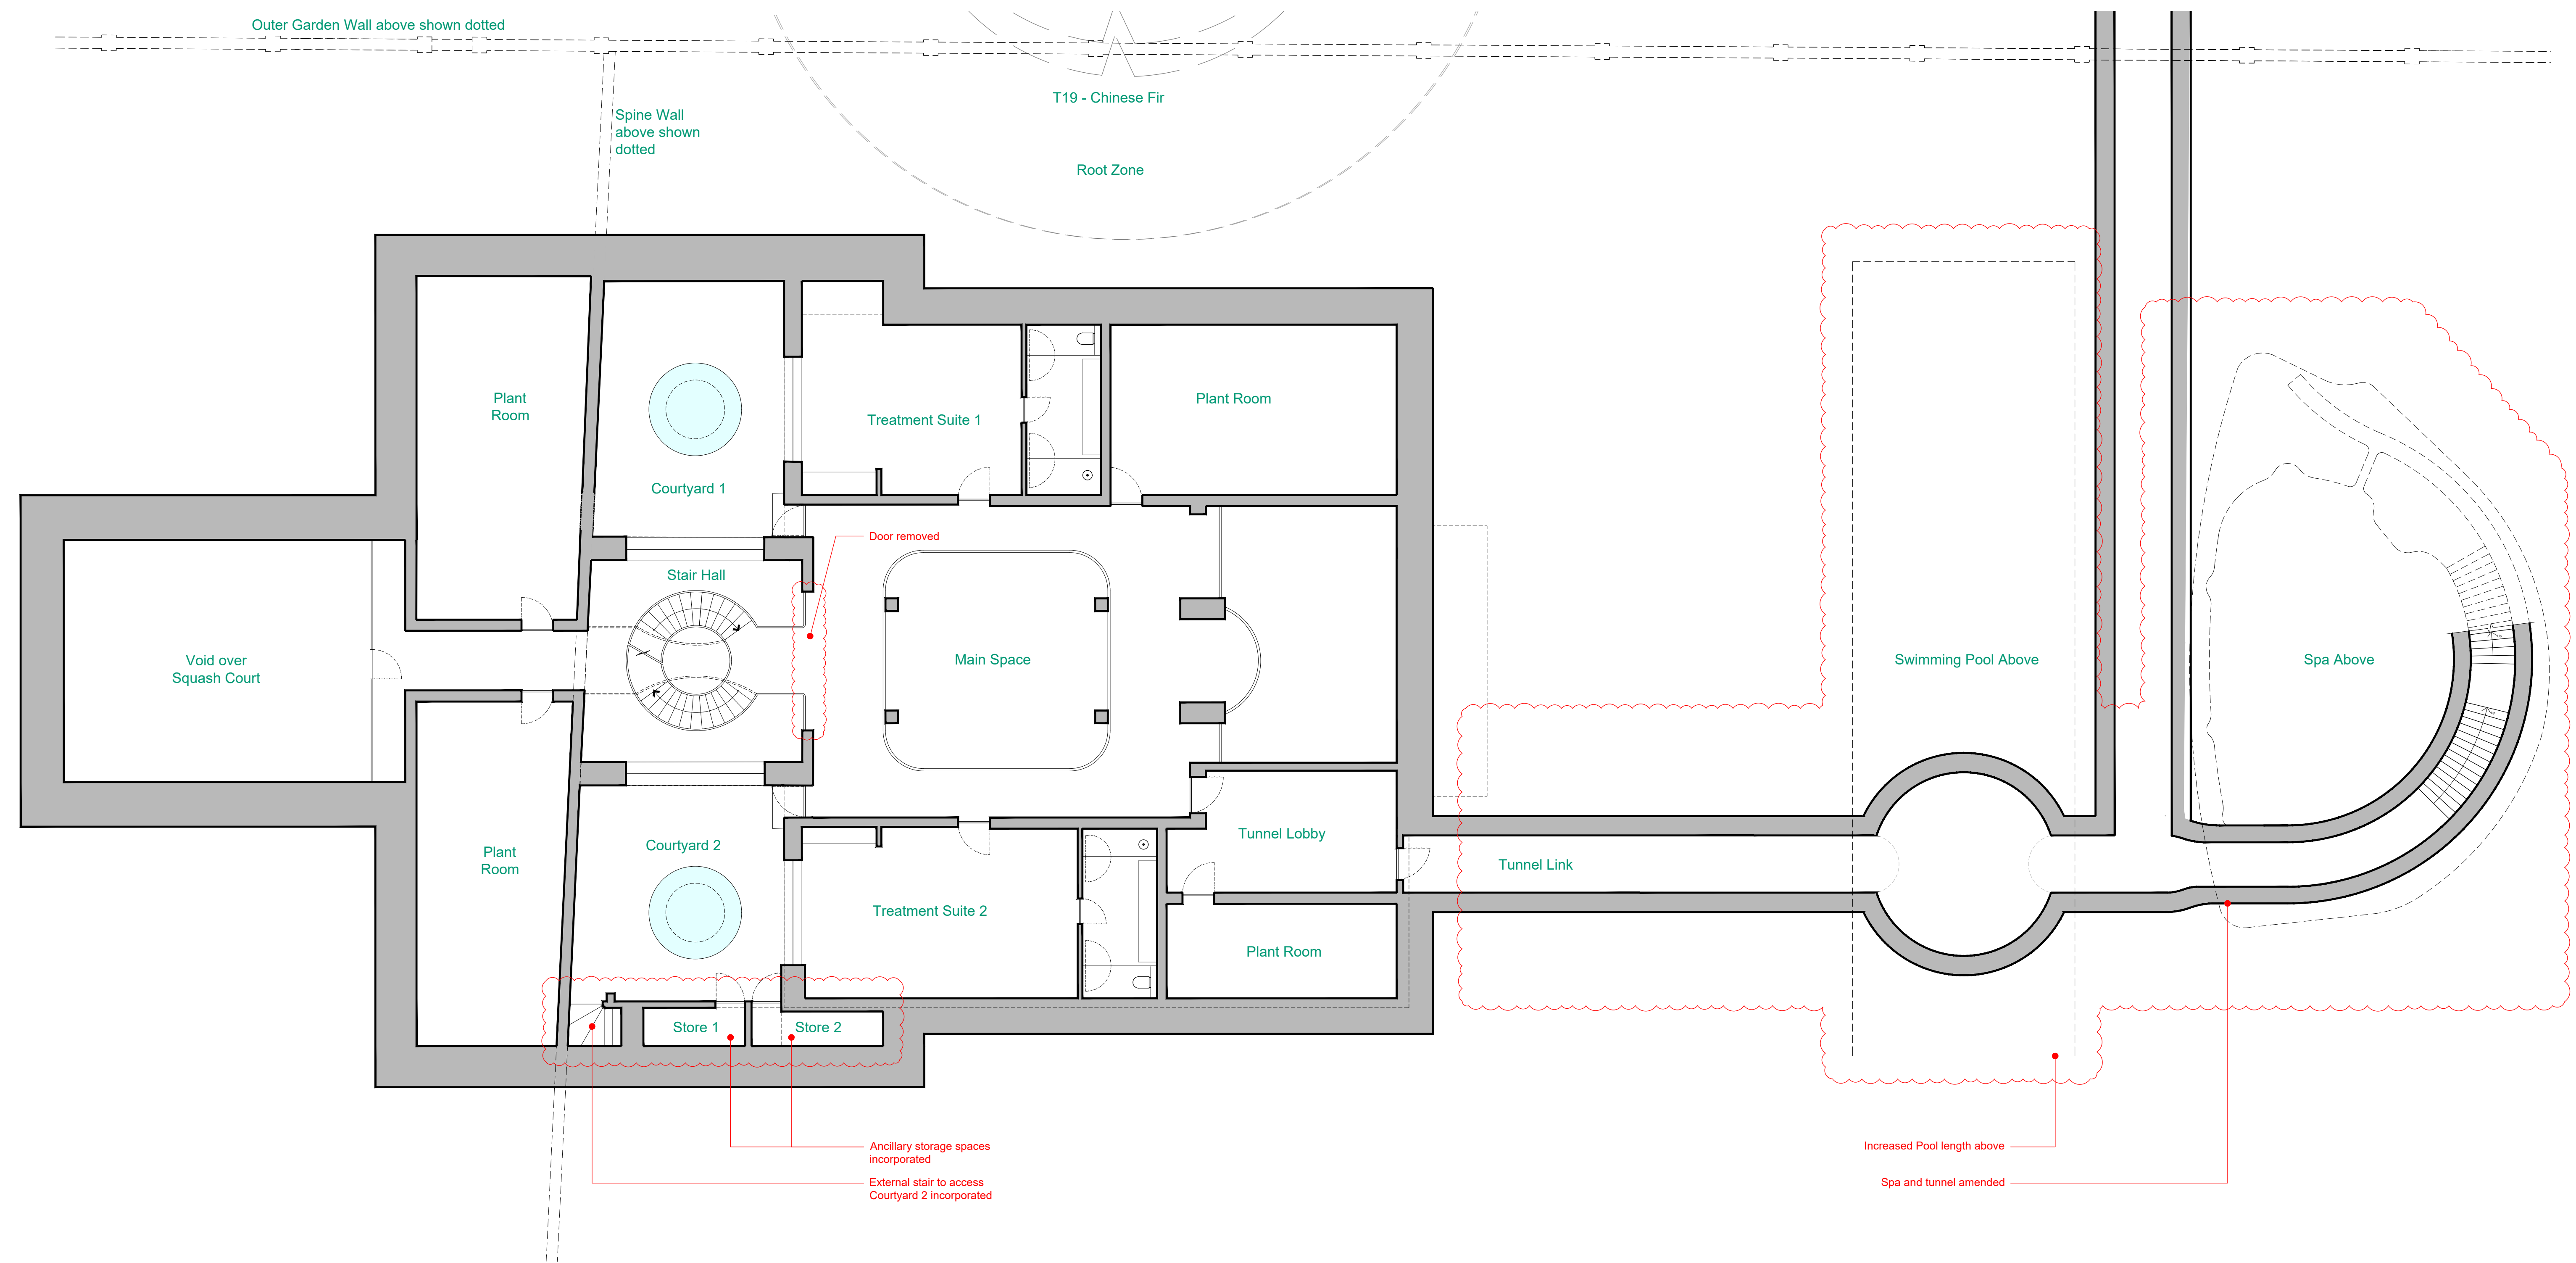

Proposed Mezzanine Plan

Scale 1:100 @ A1

No. Notes

1. Dimensions to be verified on site. Only figured dimensions to be used and any discrepancies in dimensions are to be reported to the architect. No dimensions are to be scaled from printed drawings. Any areas indicated on this drawing are for guidance only. No responsibility is taken for their accuracy.
2. There is a risk of injury or death in construction if the works are not properly planned and supervised. The contractor must not undertake any element of the work without first having carried out the necessary risk assessments and prepared detailed method statements.



Job: TH - The Pool House & The Walled Garden

Title: Proposed Mezzanine Plan Summary of Amendments

Type: 250414_FPA01

Status: PLANNING

drawn by	checked by	approved by
scale 1:100 @ A1	size A1	date 14/04/25
job number	drawing number	revision

3121 **211.1** **D**

D	Tunnel through walled garden reinstated	2026/05/26
C	Spa/steam Building footprint + tunnel revised & pool length increased	2026/03/31
B	External stair to Courtyard 2 and ancillary storage spaces incorporated	2026/02/05
A	Spa/steam Building footprint incorporated	2025/05/08
*	Initial release	2025/04/14
no.	revision.	date.

BLDA ARCHITECTS

RIBA
Chartered Practice

211 Design Centre East
Chelsea Harbour
London, SW10 0XF

mail@blda.co.uk
www.blda.co.uk
t +44 (0) 20 7838 5555