


MILFORD HALL HOTEL

EXT.04 - D/SIDED FOLDED TOTEM
FOLDED 2MM ALUMINIUM PANELS, 100MM RETURNS COATED RAL 9005 SATIN.
STENCIL CUT DETAILS TO FACE PANES BACKED IN 3MM OPAL 050 ACRYLIC.
"VOCO" 10MM INLAID OPAL ACRYLIC. INTERNAL WHITE LED ILLUMINATION.
INTERNAL MILD STEEL FRAMEWORK WITH BASEPLATE AT 1000MM X 300MM
WITH 8X 24MM HOLES TO FIT 20MM BOLTS TO FIT TO EXISTING CONCRETE
PLINTH WITH CHEMFIXED BOLTS.
SCALE 1:20 @ A3
SURVEY ISSUE 31
**NOTE - 13AMP POWER SUPPLY REQUIRED. SUPPLY TO BE INSTALLED/CHECKED
BY OTHERS. DETAILED SURVEY REQUIRED, NEW BASE TO BE BOLTED TO**

NOTE - NOT BRAND STANDARD WILL NEED IHG APPROVAL

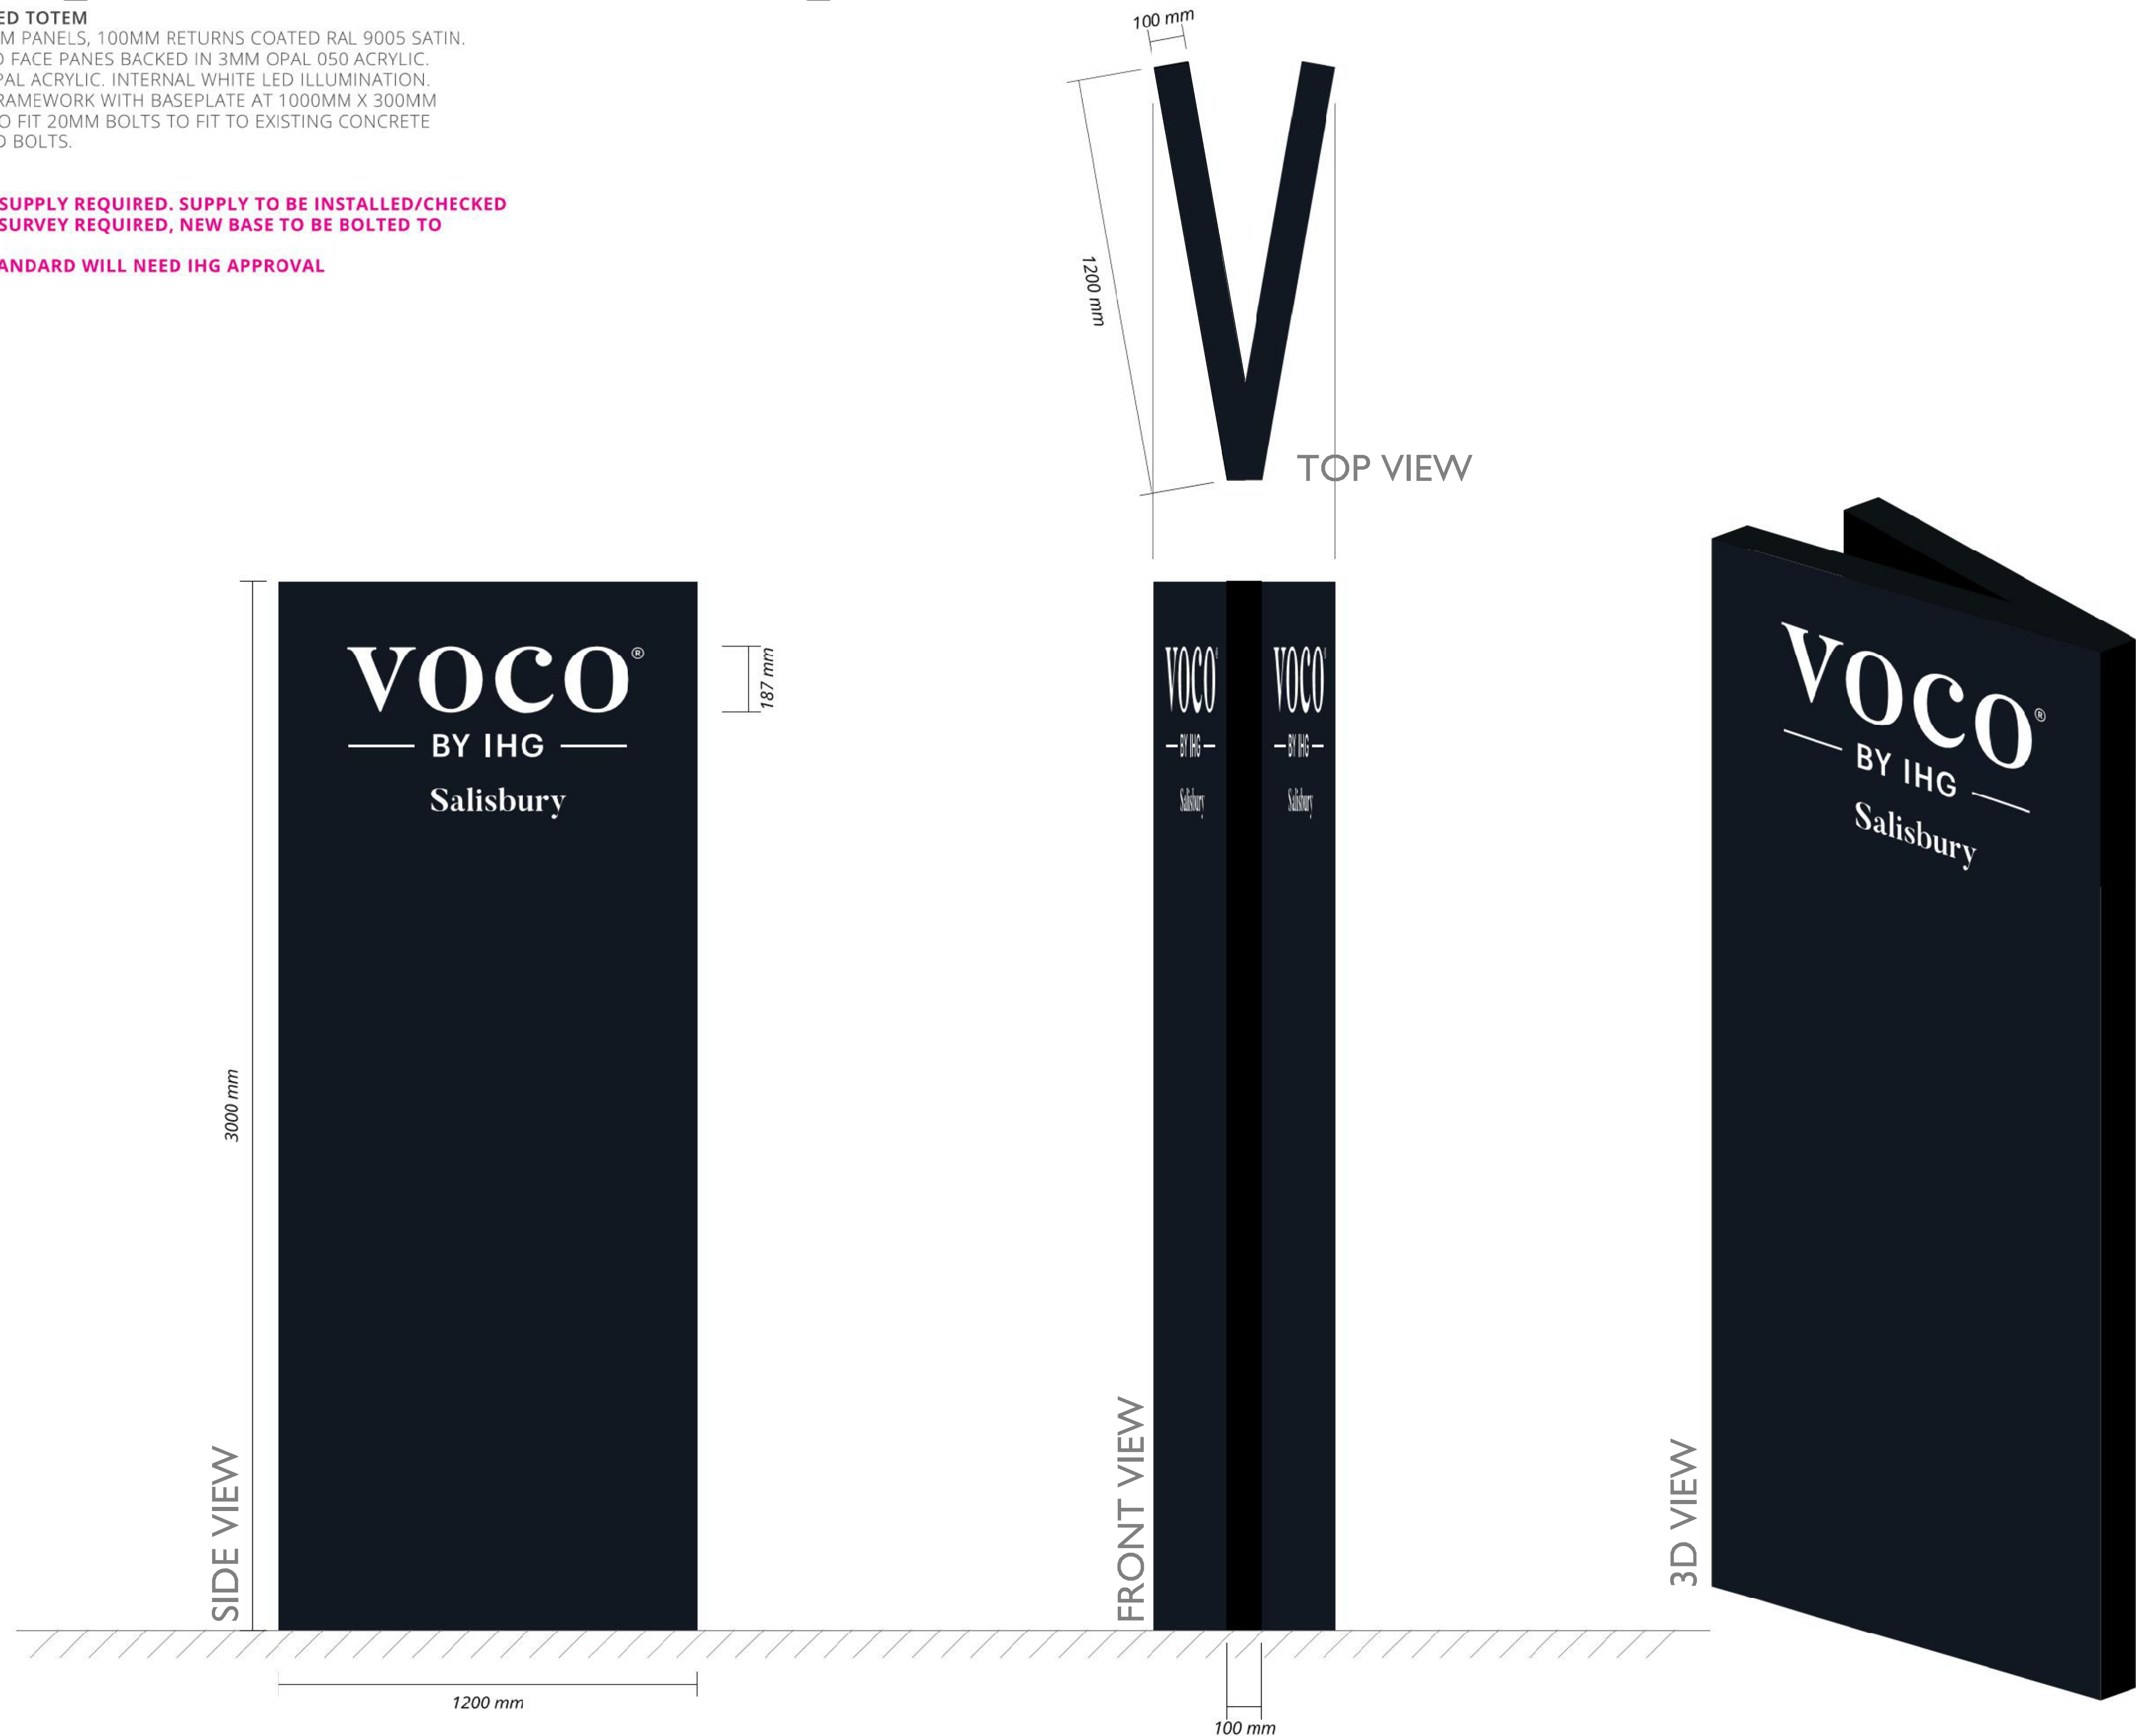

PROPOSED TOTEM SIGN @ 1:10 SCALE

Notes:

0 0.1 0.5
METRES AT 1:10 SCALE

THIS DRAWING IS THE COPYRIGHT OF FAVONIUS ARCHITECTS LTD. IT MAY NOT BE COPIED, ALTERED OR REPRODUCED IN ANY WAY WITHOUT THEIR WRITTEN AUTHORITY. PERMISSIONS MUST BE OBTAINED FOR ANY AND NOT SOLELY FROM THE DRAWING.

MILFORD HALL HOTEL
SALISBURY
HOTEL SIGNAGE

SIGN DETAILS

DWG No: I130-20-703
DATE: MARCH 2026 SCALE: 1:10

FAVONIUS
ARCHITECTS

Tel: 01722 412 391
Wyndham House, 65 The Close, Salisbury, Wiltshire SP1 2EN

AI
PLANNING APPLICATION