
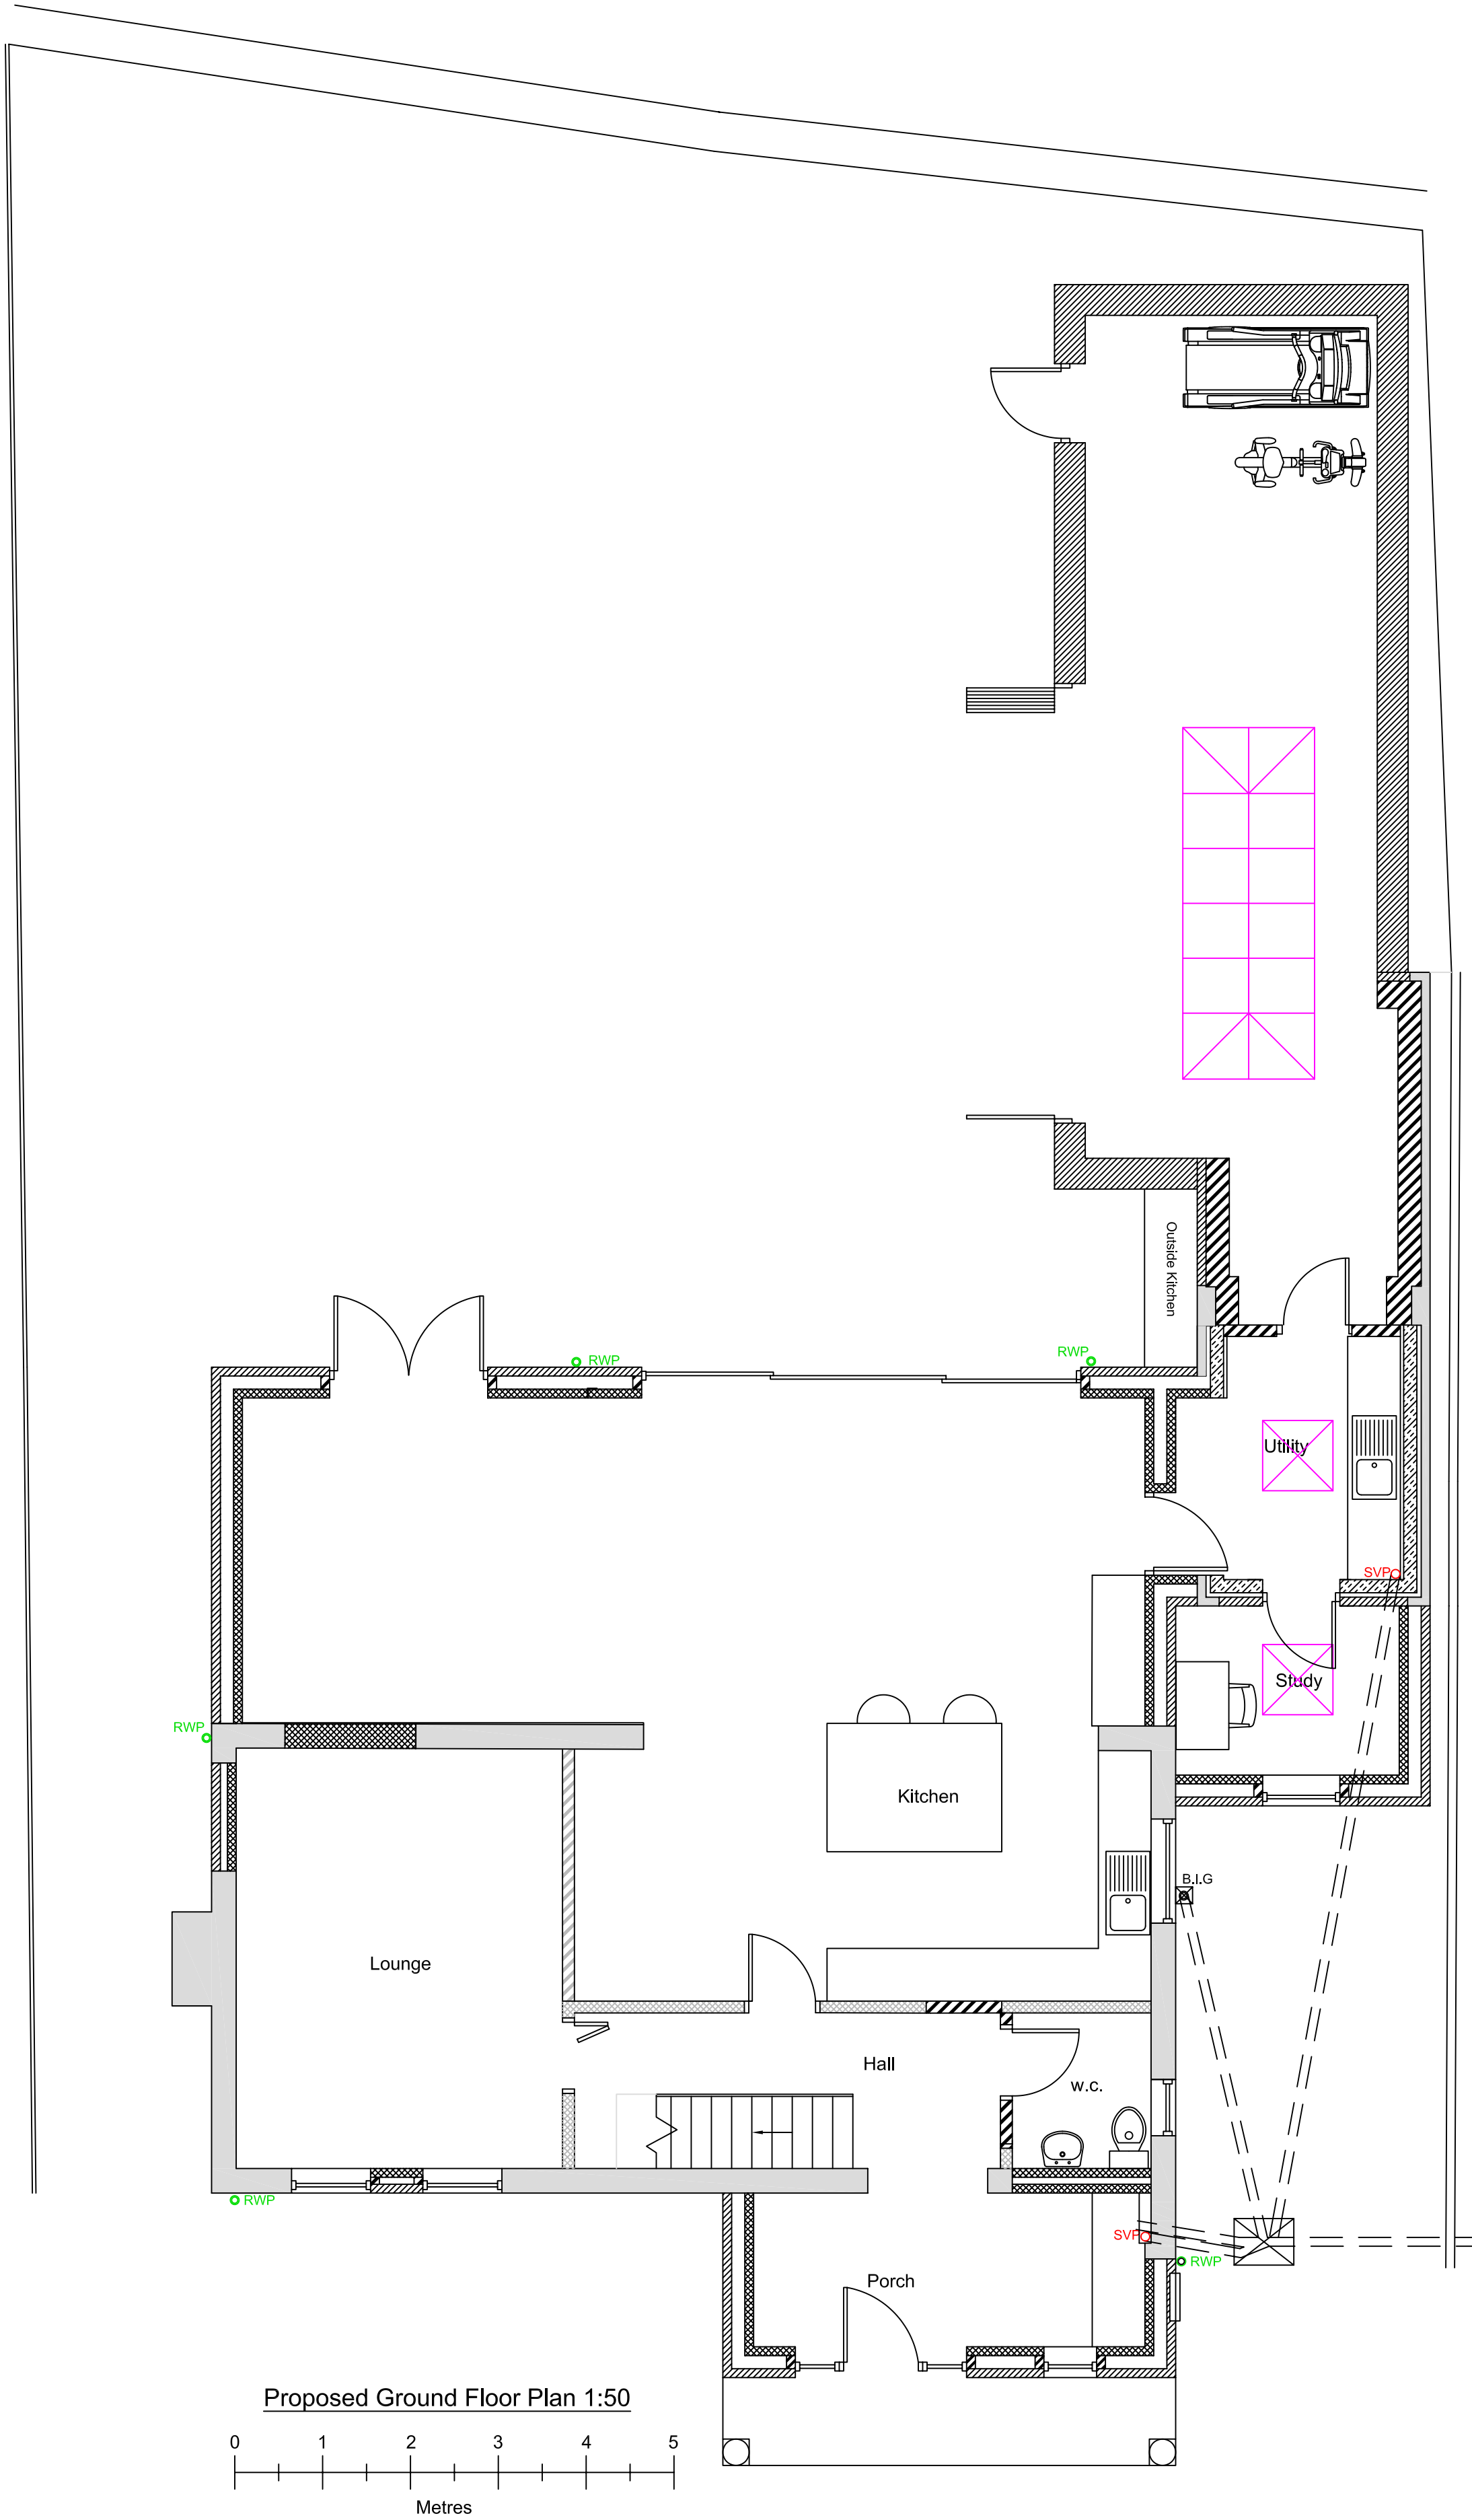


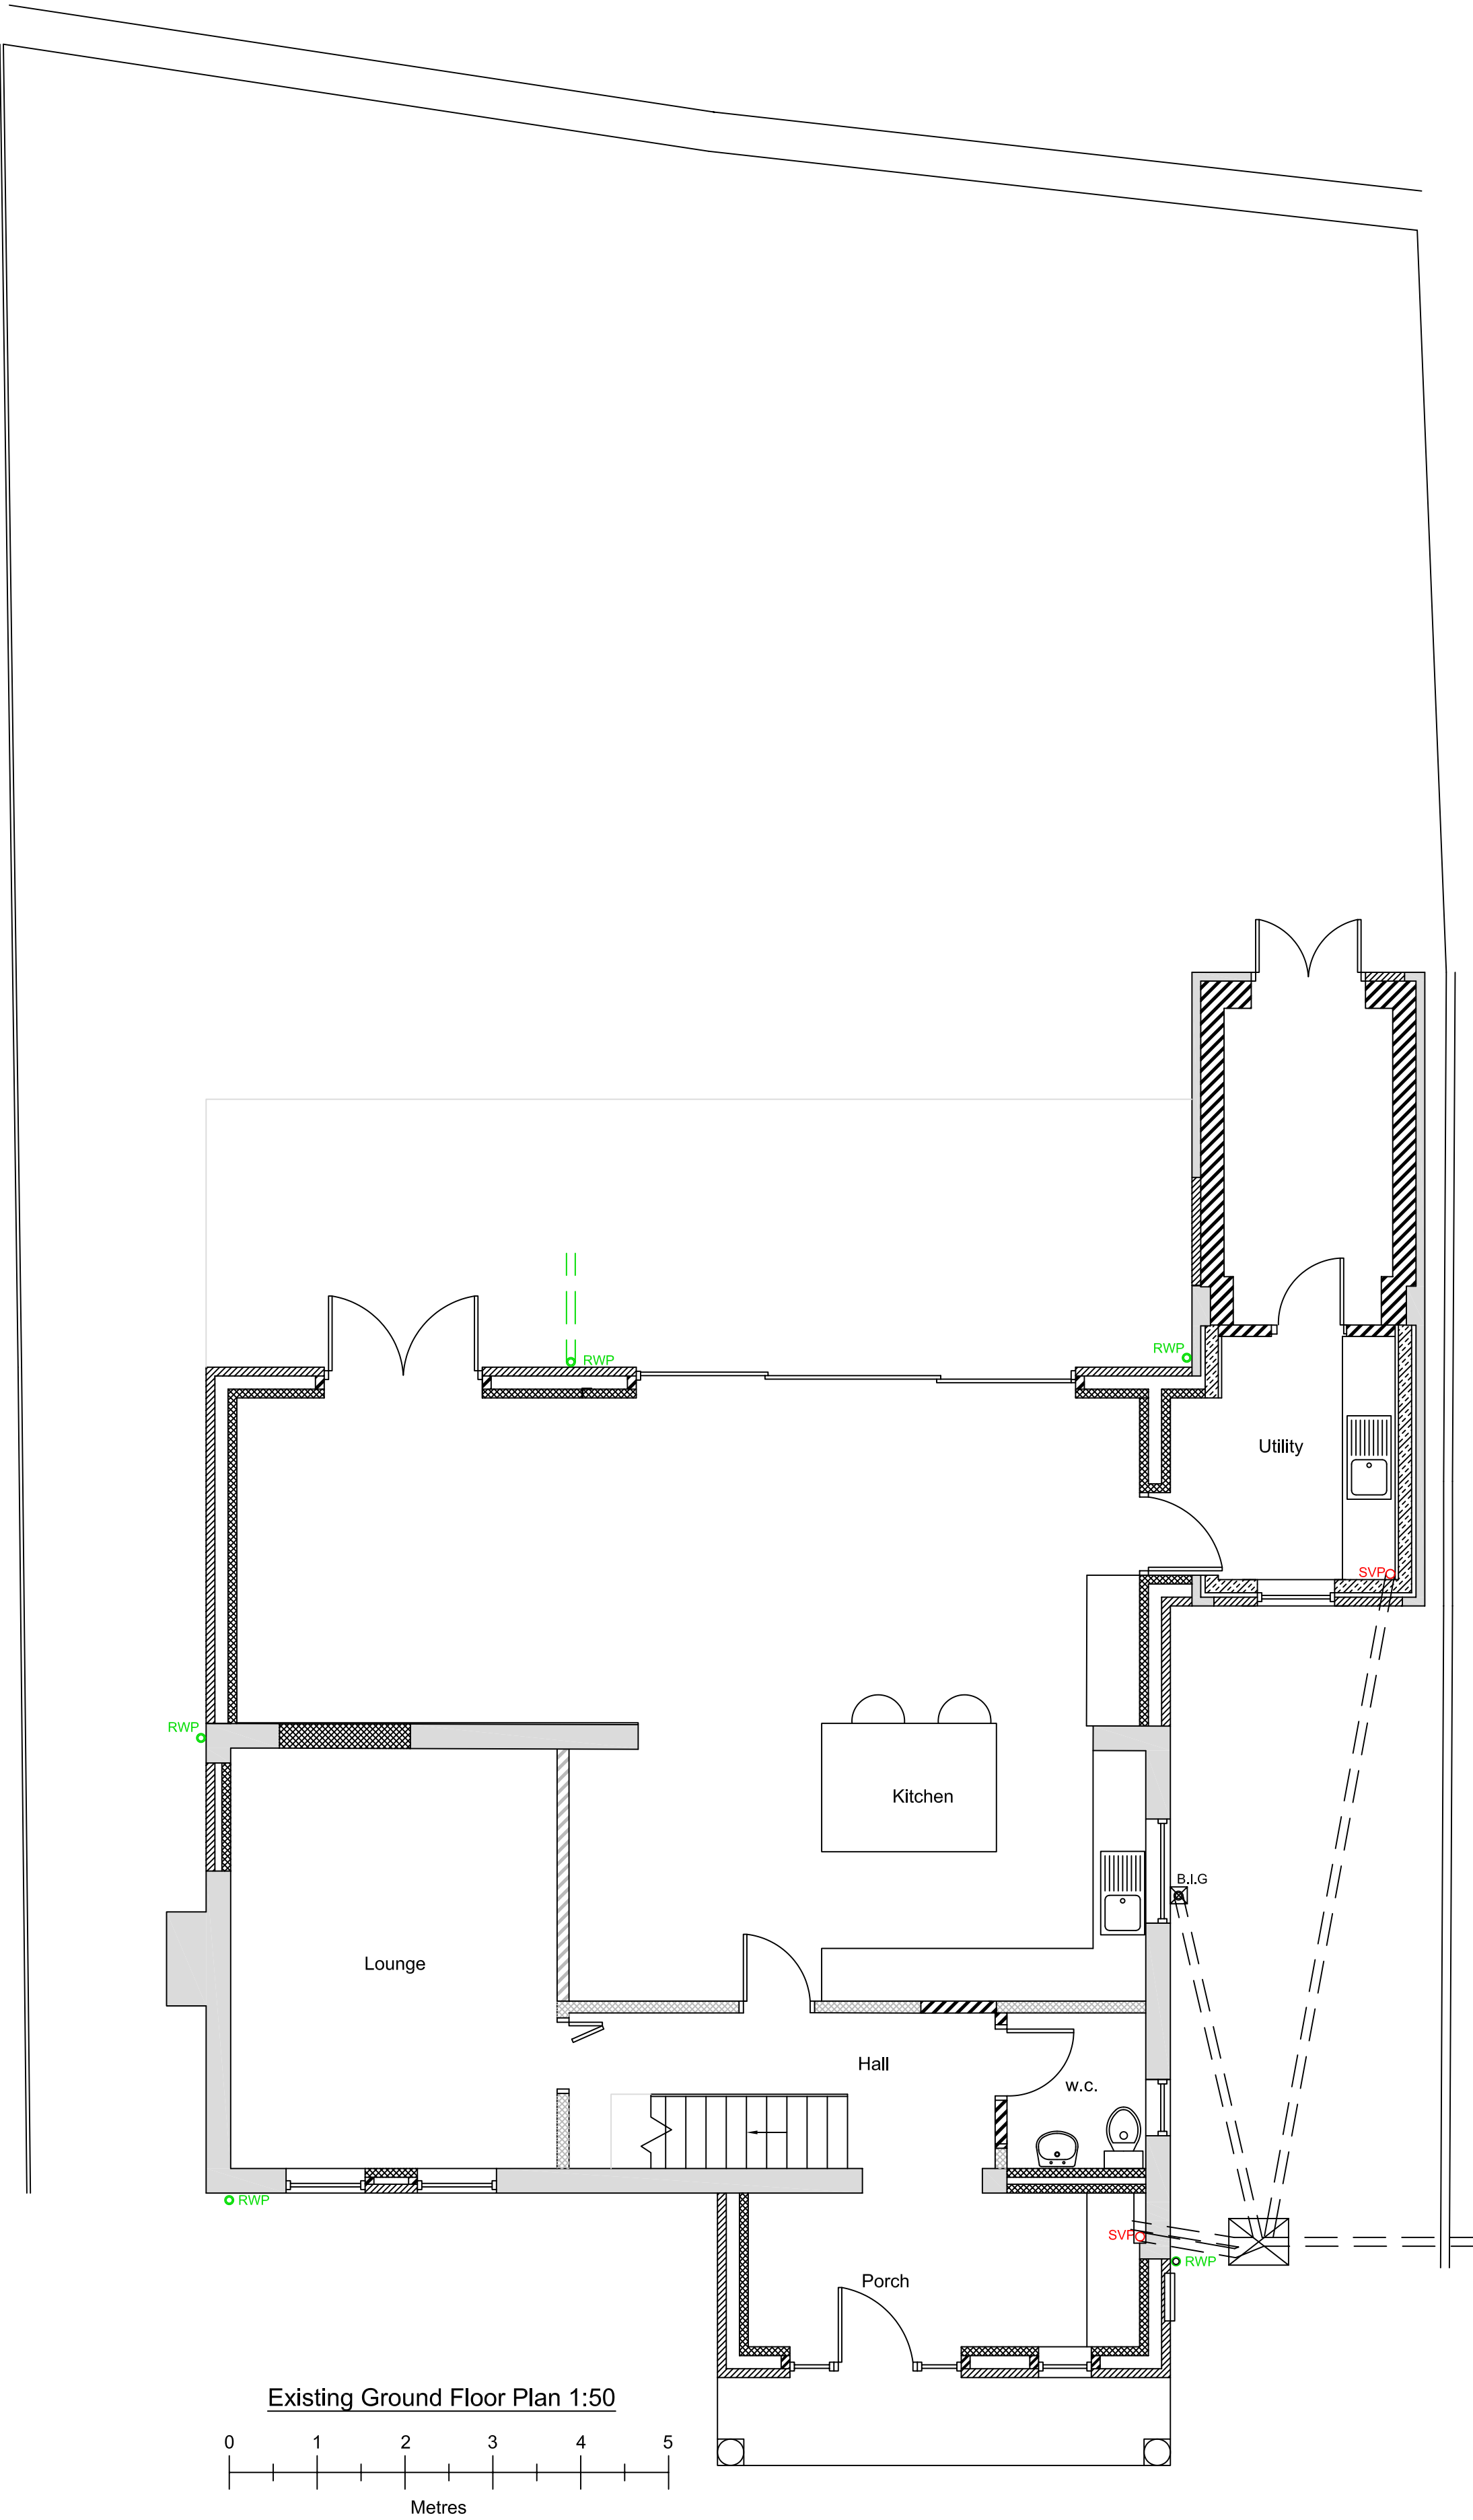

|   |                             |                                             |
|---|-----------------------------|---------------------------------------------|
| <u>Drawn by</u>   | A Harlow & Son 01225 938329 |                                             |
| <u>Proposed Single Storey Side &amp; Rear Extensions for</u><br><u>Mr &amp; Mrs H Mussell at</u><br><u>81 Dicketts Road</u><br><u>Corsham</u><br><u>Wiltshire</u><br><u>SN13 9JS</u> |                             |                                             |
| A1 Papersize   |                             |                                             |
| <u>Scale</u>   | 1:50                        | <u>Drawing No AH2025/43</u><br>Sheet 2 of 2 |
| <u>Date</u>   | 3rd June 2026               |                                             |