
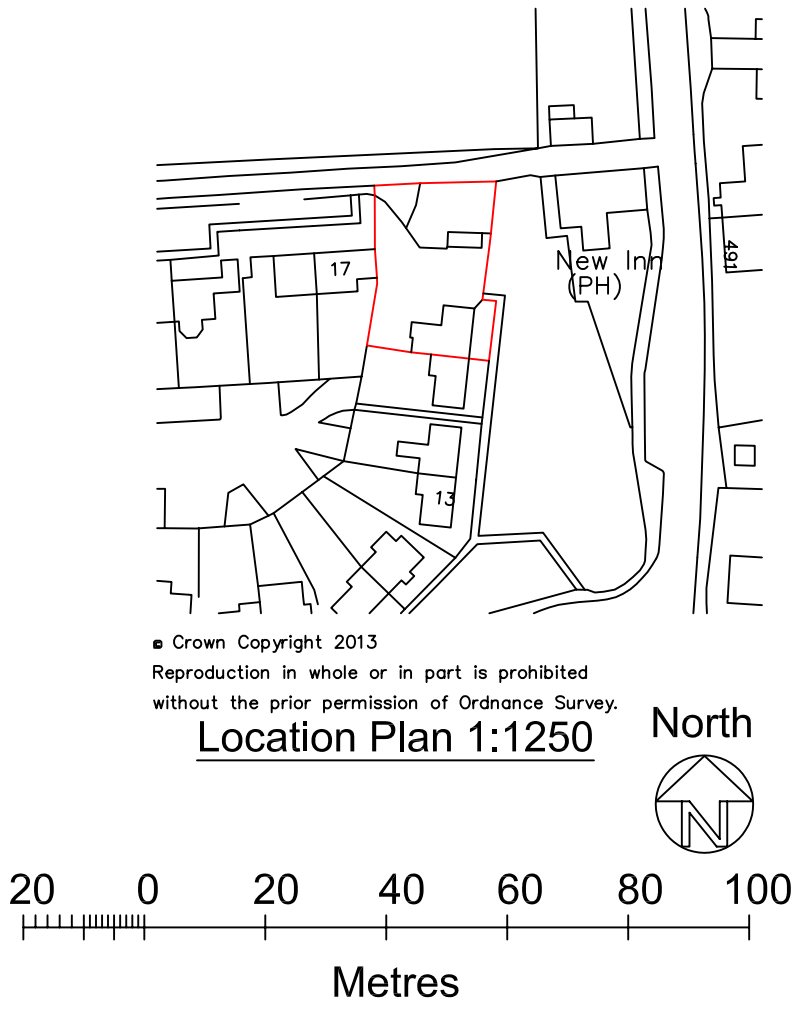
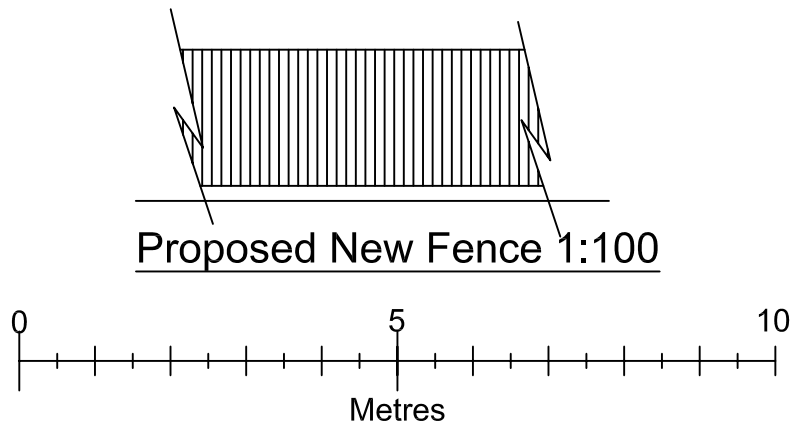


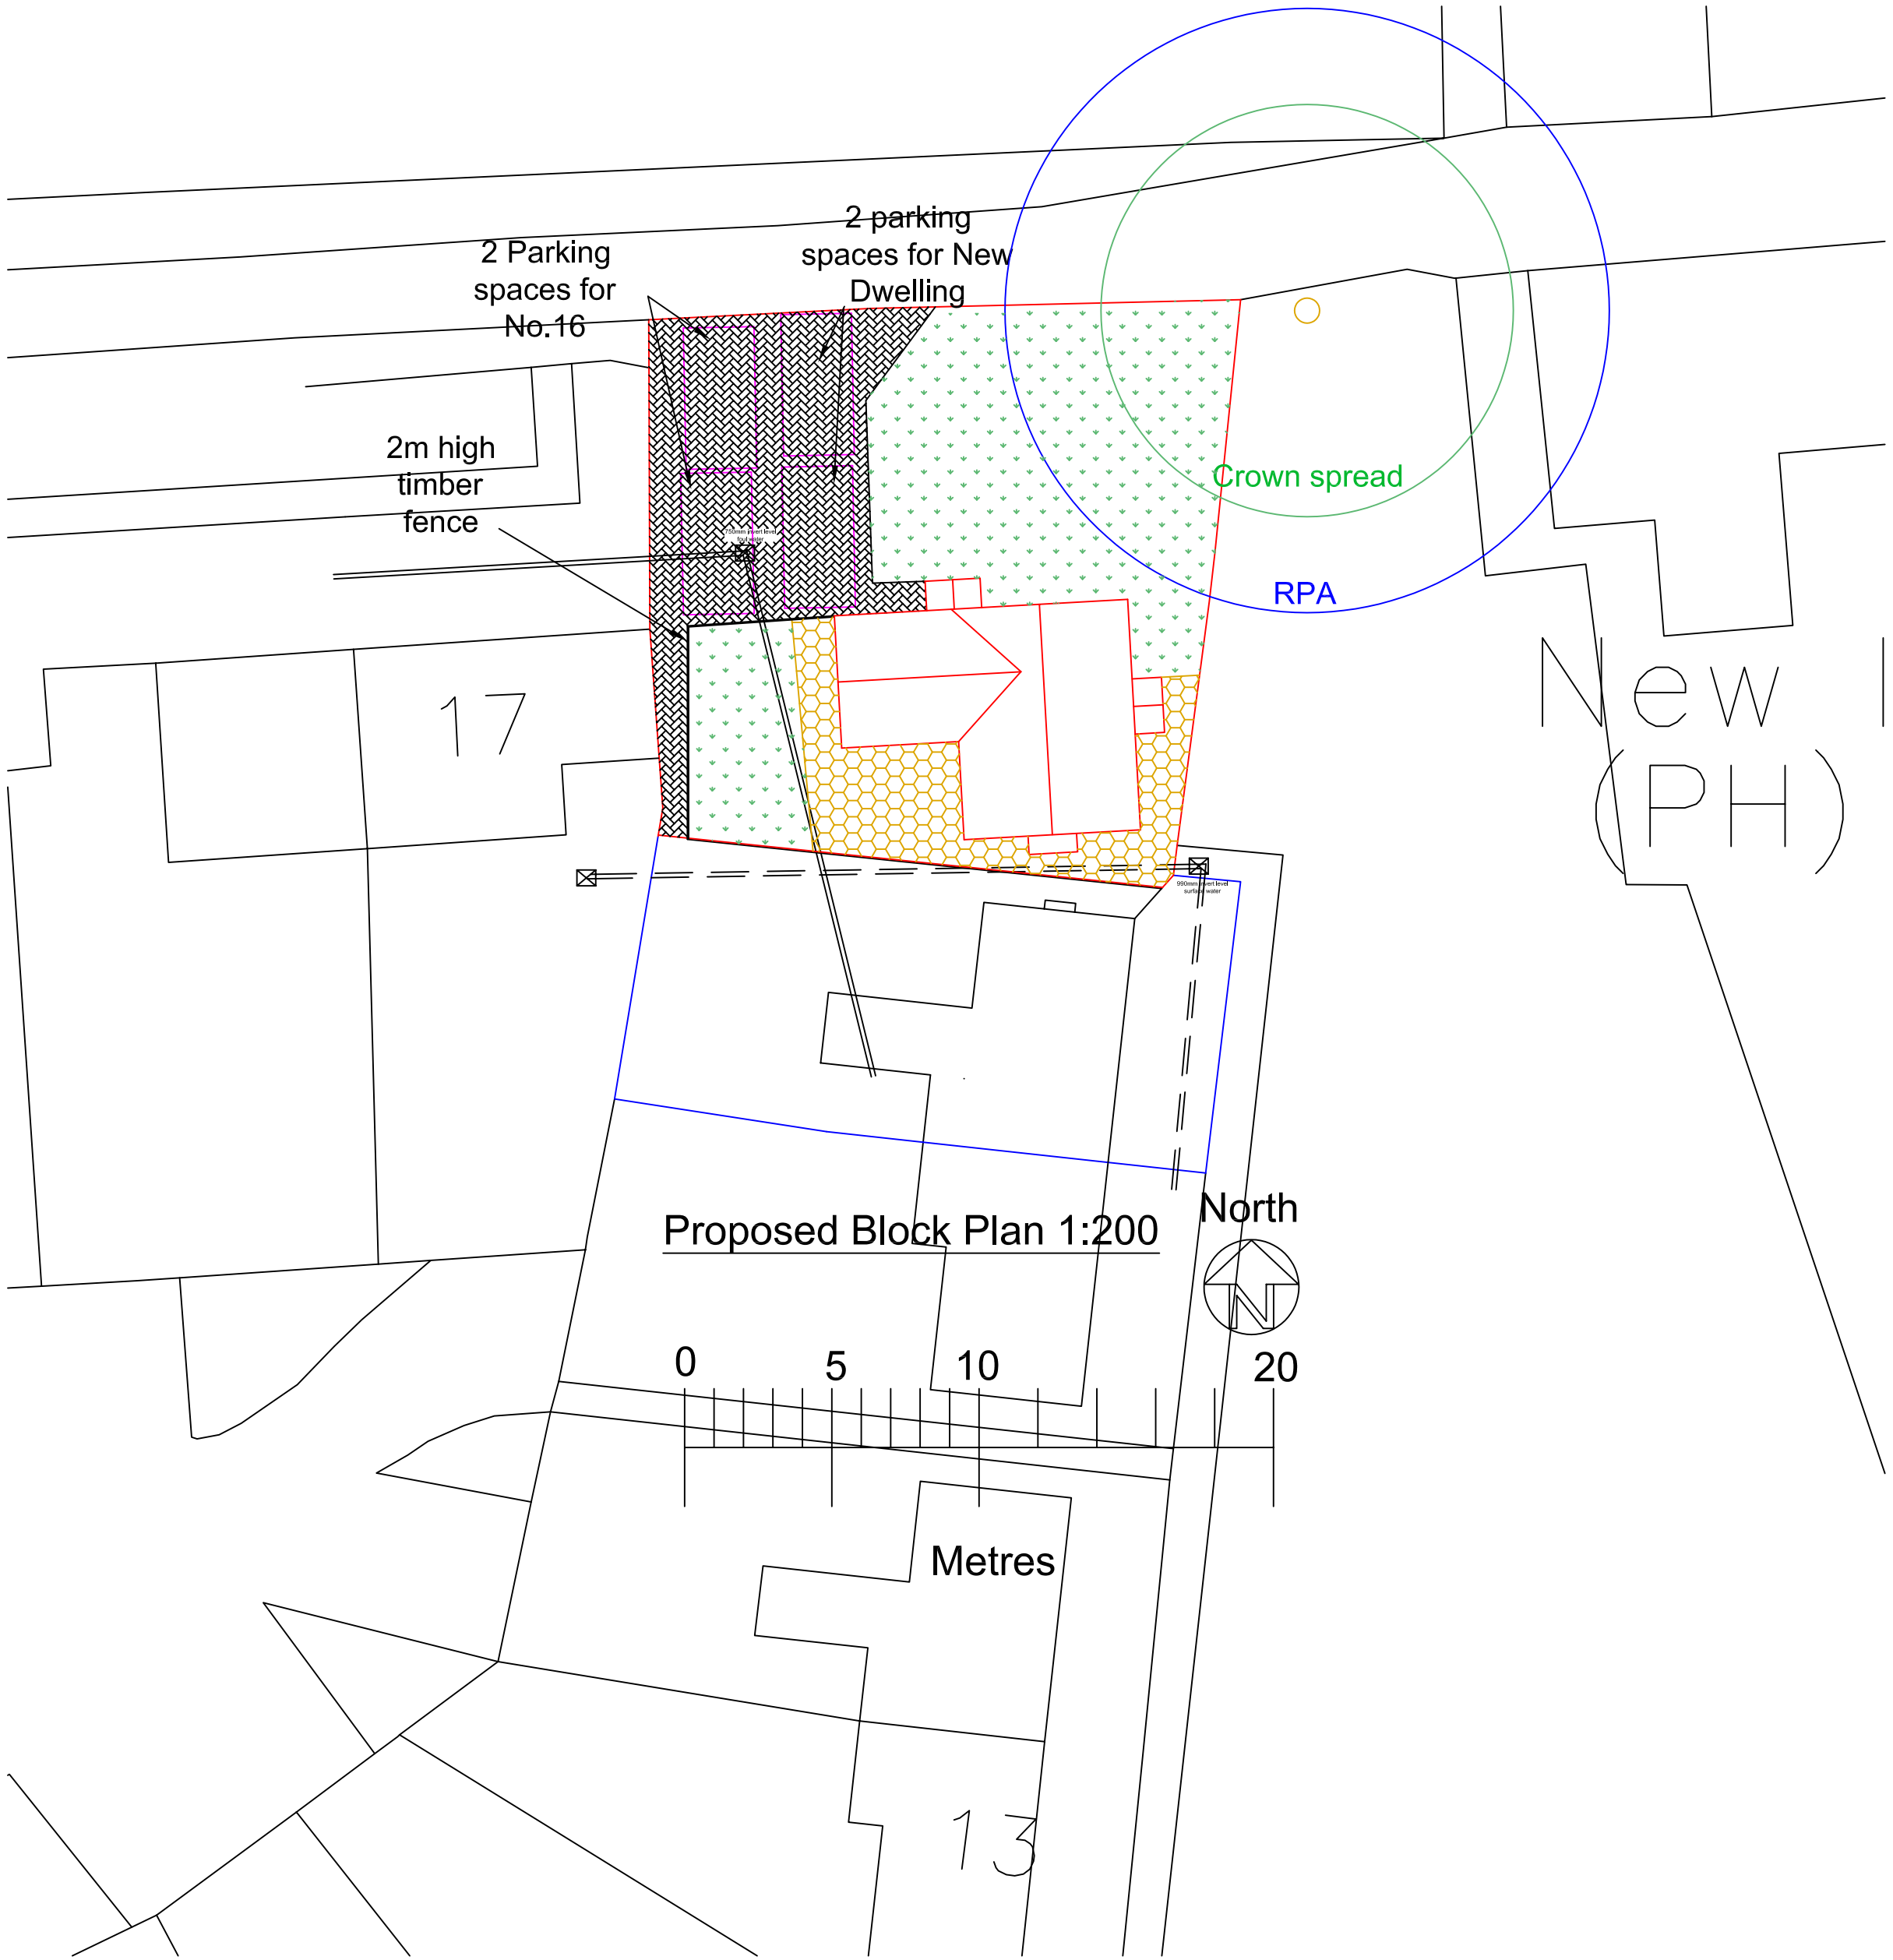

<u>Drawn by</u>	A Harlow & Son 01225 938329		
<u>Proposed New Dwelling for</u> <u>Mr D Gibbon at</u> <u>Land North of 16 Berryfield Park</u> <u>Melksham</u> <u>Wiltshire</u> <u>SN12 6ED</u>			
A1 Papersize			
<u>Scale</u>	1:1250,1:200	<u>Drawing No AH2014/09</u>	<u>Rev.</u>
<u>Date</u>	22nd July 2014	Sheet 2 of 2	