



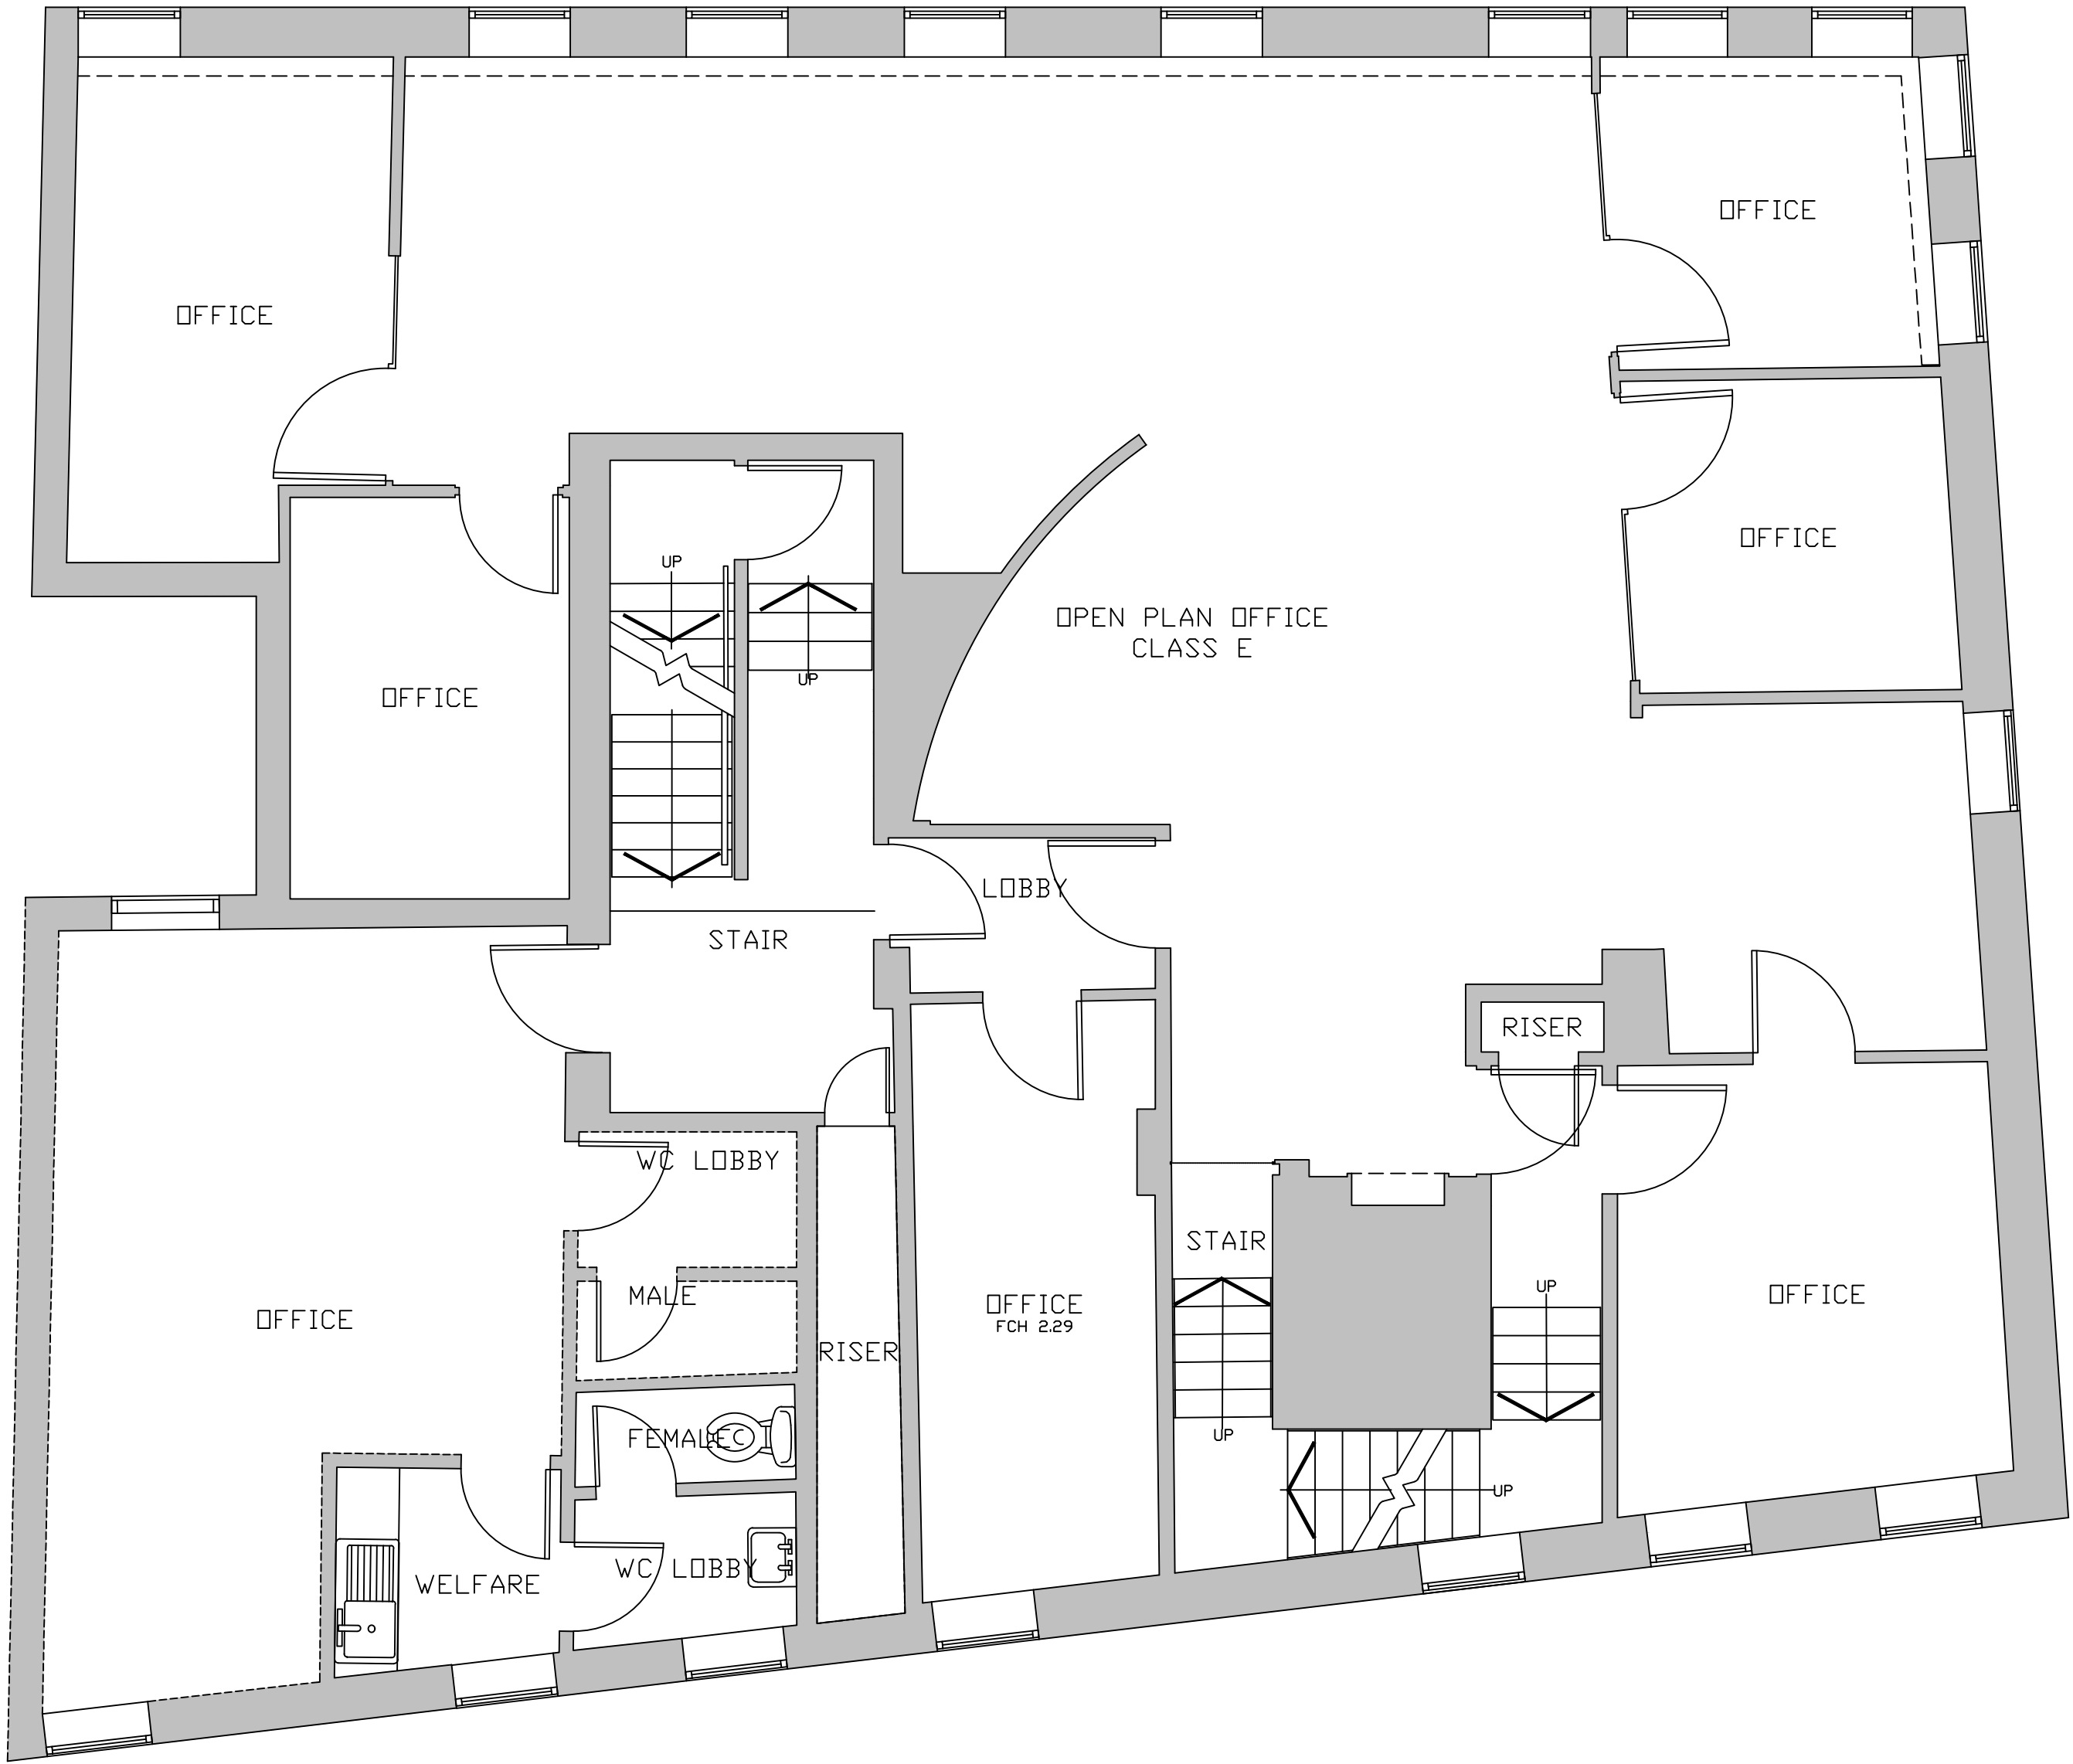

EXISTING FIRST FLOOR PLAN
@ 1:50 SCALE

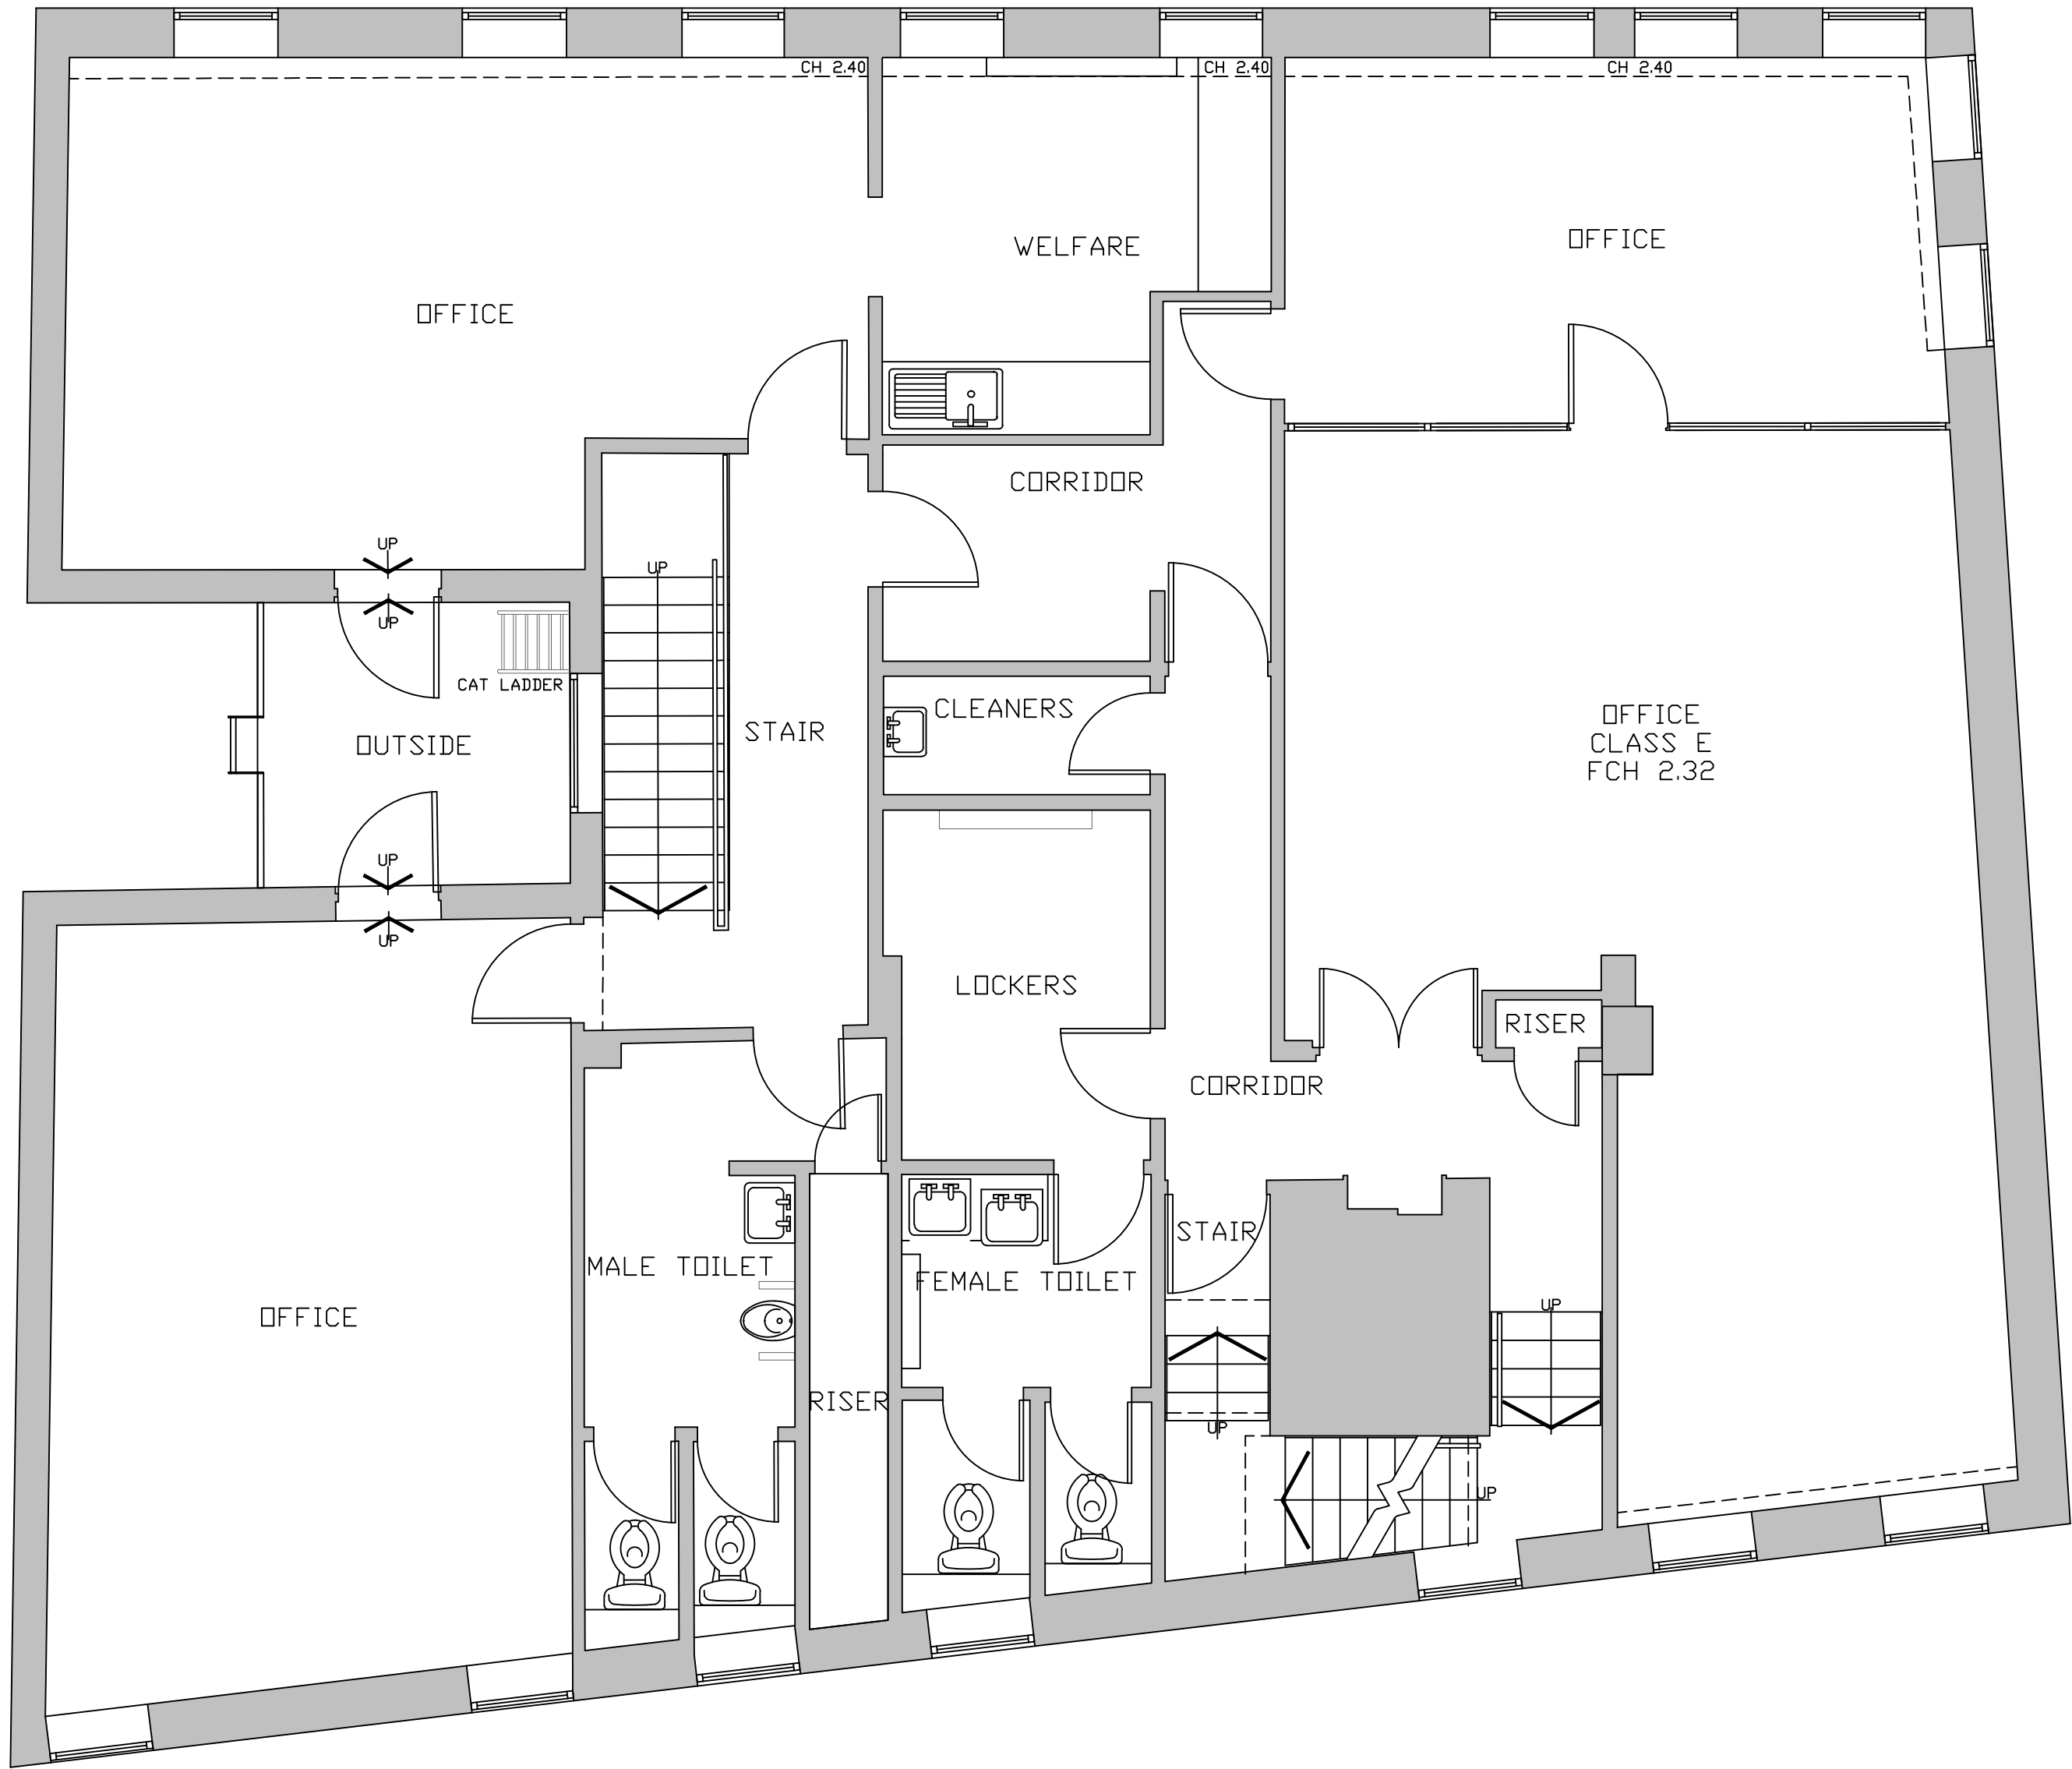

EXISTING SECOND FLOOR PLAN
@ 1:50 SCALE