


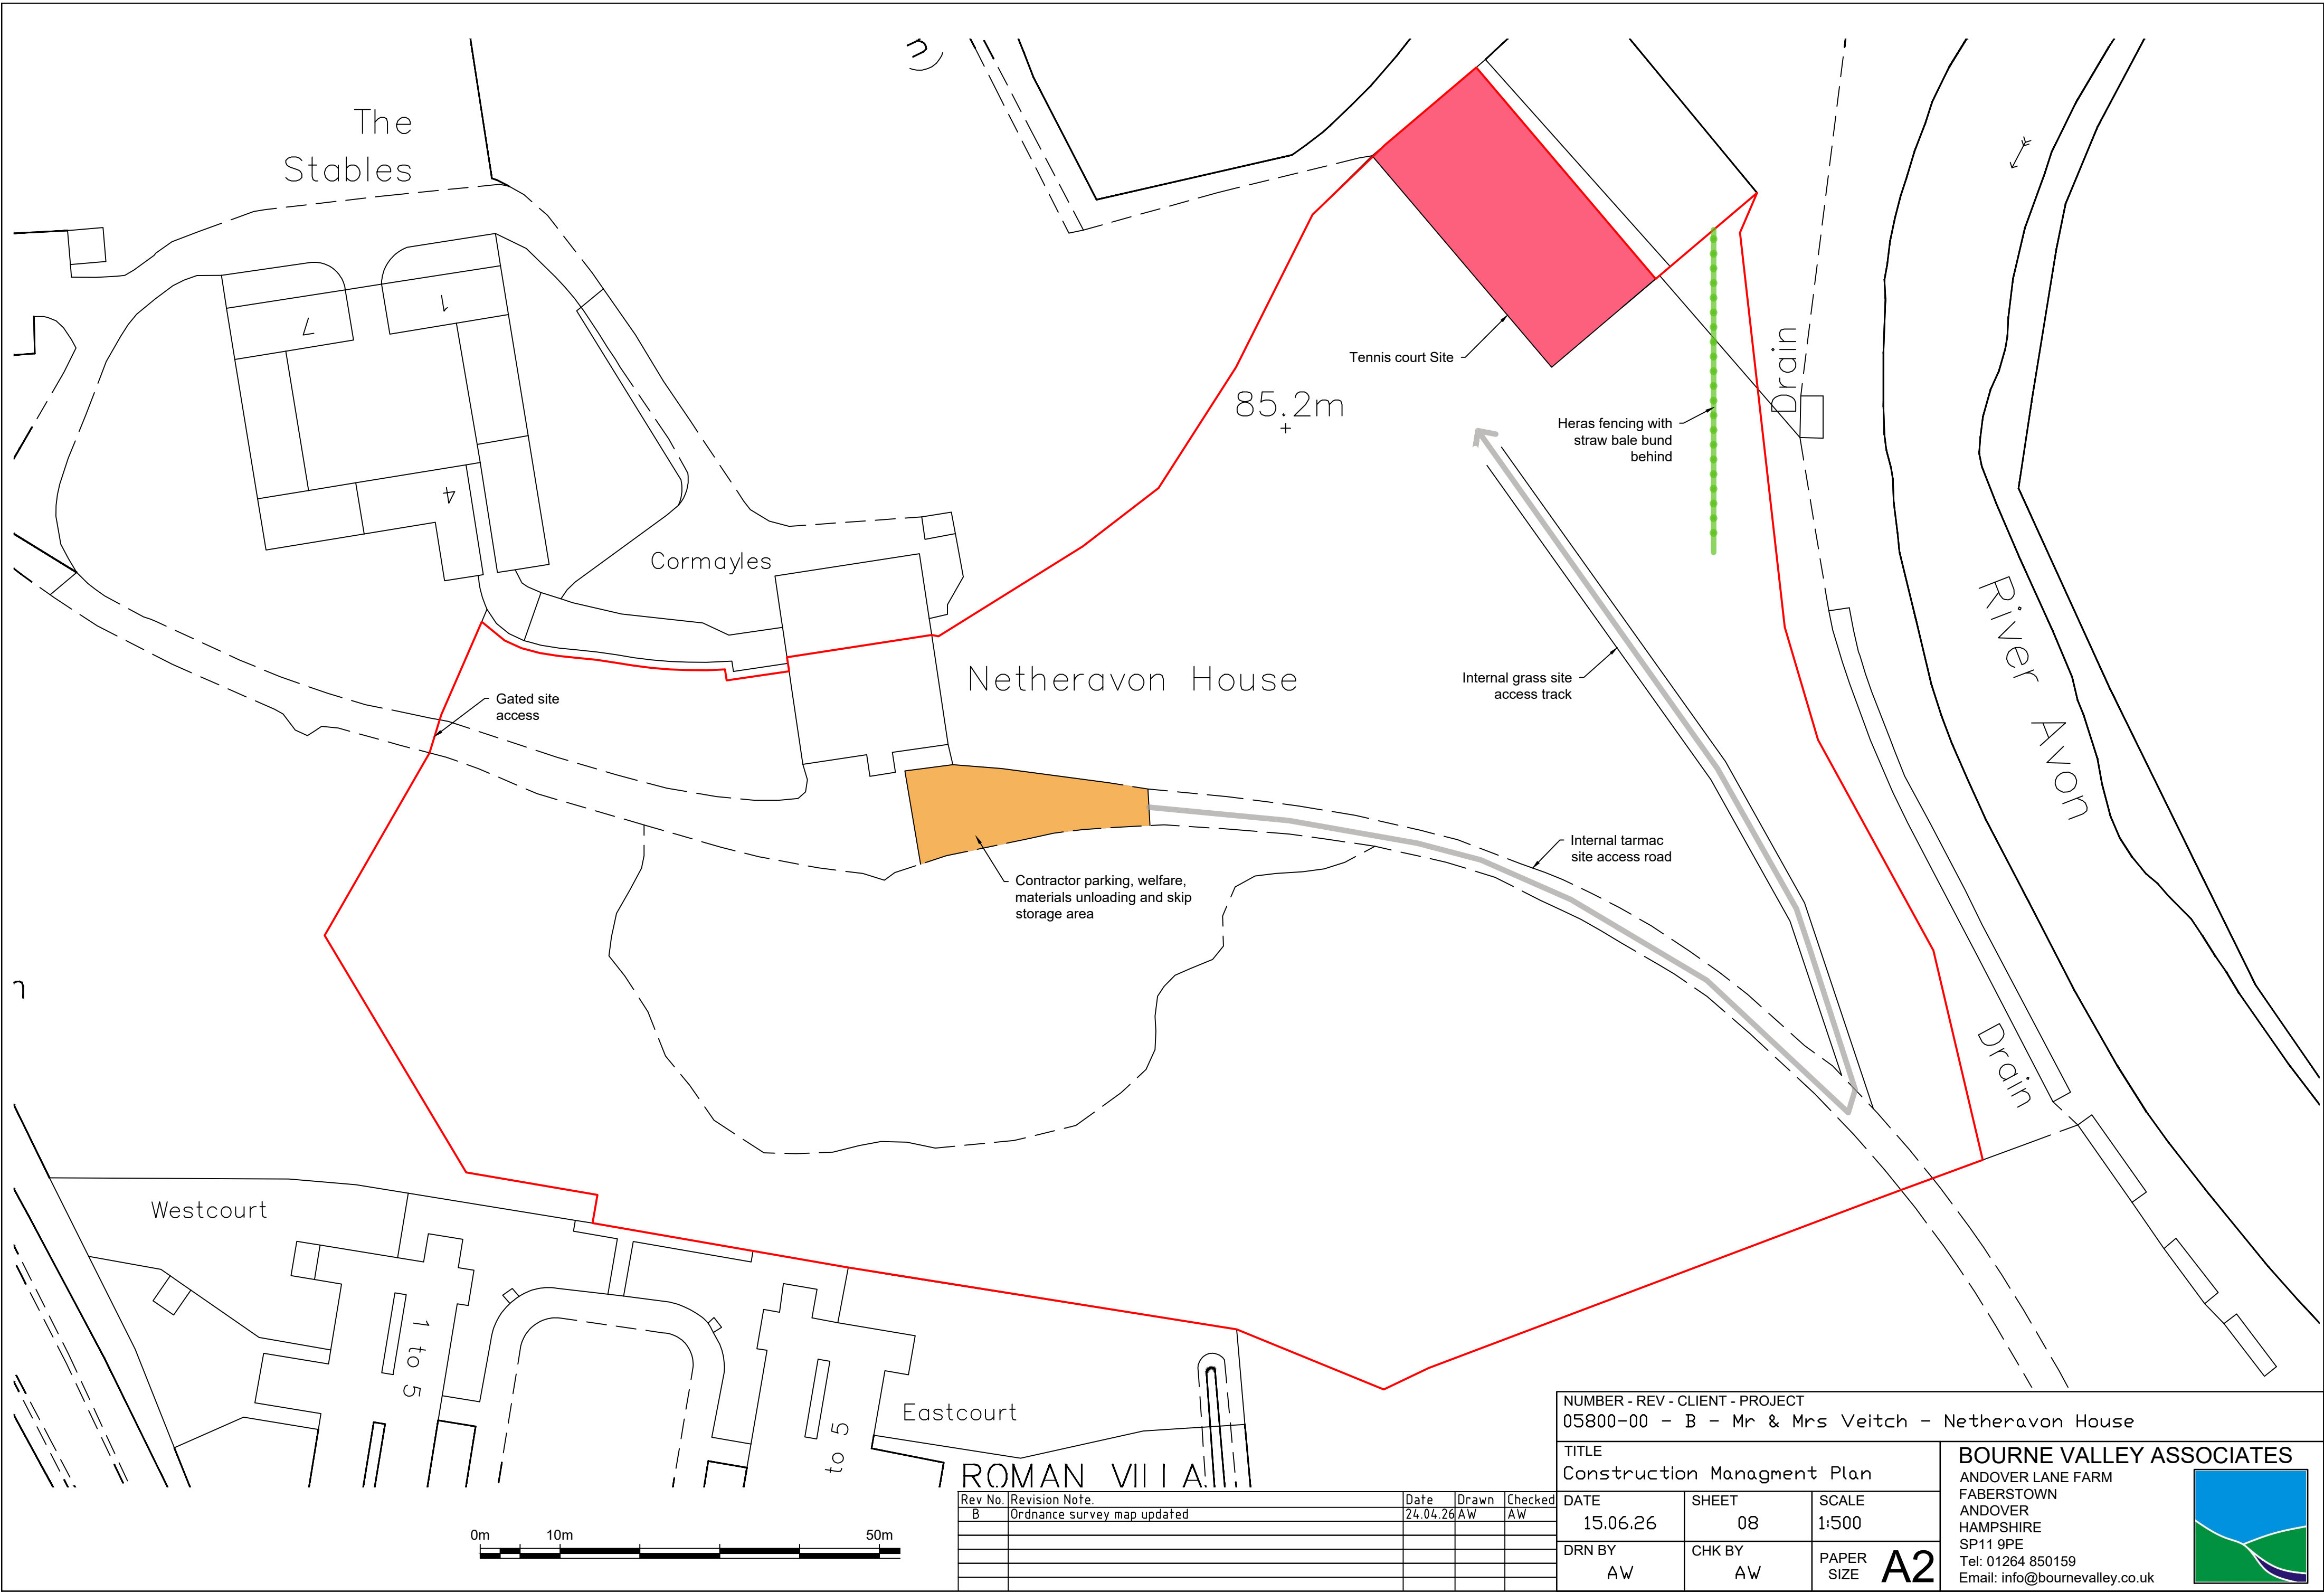

NUMBER - REV - CLIENT - PROJECT
05800-00 - B - Mr & Mrs Veitch - Netheravon House

TITLE
Construction Managment Plan

DATE	SHEET	SCALE
15.06.26	08	1:500
DRN BY	CHK BY	PAPER SIZE
AW	AW	A2

BOURNE VALLEY ASSOCIATES
ANDOVER LANE FARM
FABERSTOWN
ANDOVER
HAMPSHIRE
SP11 9PE
Tel: 01264 850159
Email: info@bournevalley.co.uk

