


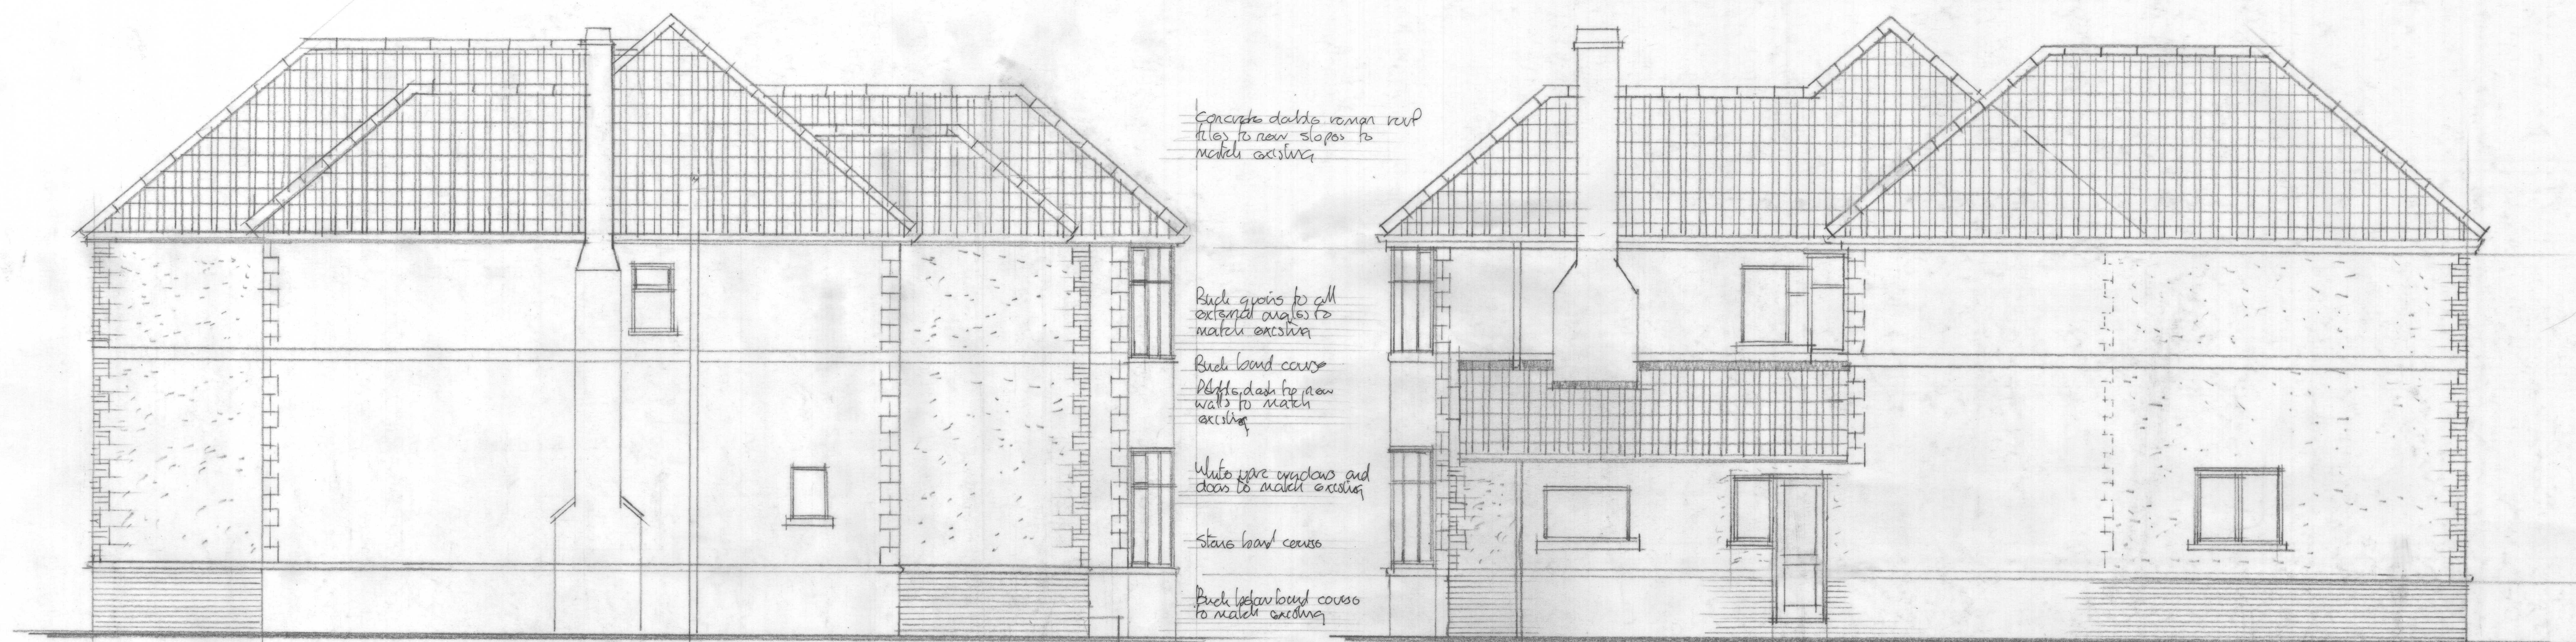

SOUTH ELEVATION

NORTH ELEVATION

PROPOSED EXTENSIONS AND ALTERATIONS AT 86 MALMESBURY ROAD, CHIPPENHAM, WILTS SN15 1QD
PROPOSED ELEVATIONS Scale 1/50

