
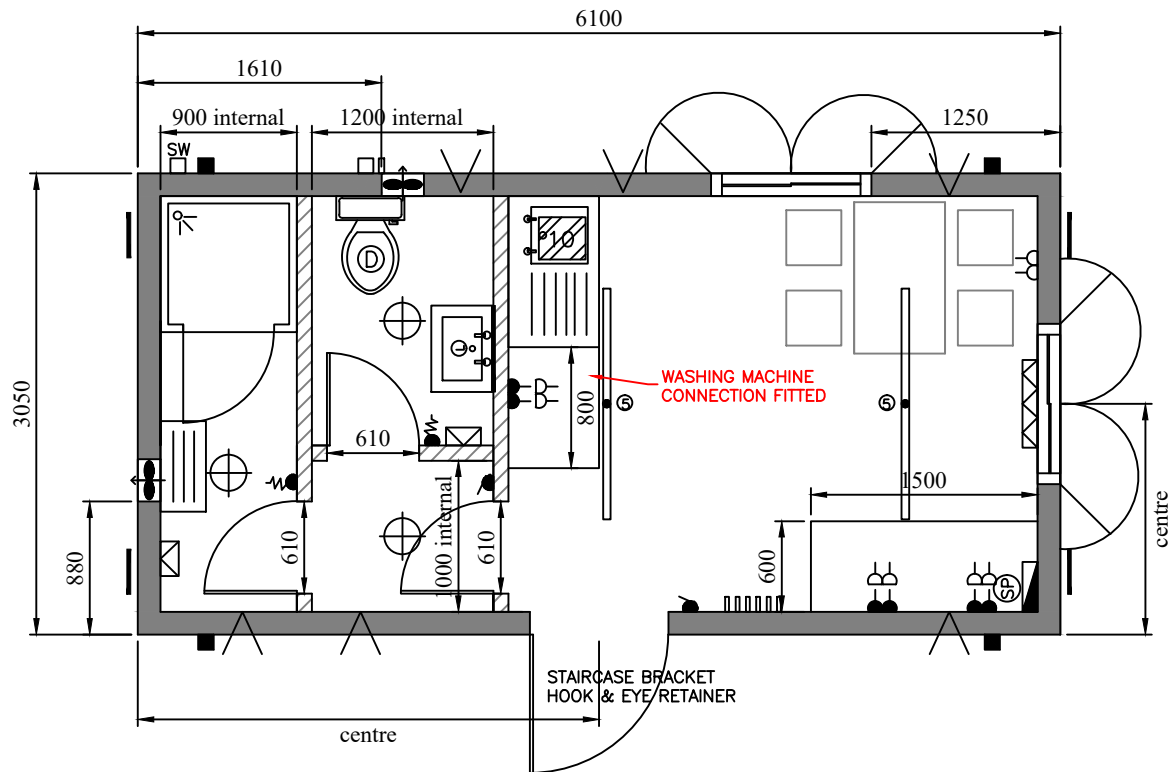


SCALE 1:50 @ A4

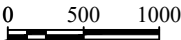

Fittings	Yes	No	General Specifications:		Amendments/Additions to Specifications:	+/- 5mm TOLERANCE			
Fork pockets:	X		Wall boards:	12.5mm SWANSDOWN	FORK POCKETS @ 1800mm CENTRES				
Wiring System:			Flooring:	POLYFLOOR- GREY	100mm CHANNEL BASE RAIL - 25mm BASE PLATE				
Flex & Ferrules to BS EN 50525			Cabin Profile:	FLAT	HYGIENE BOARD & POLYSAFE TO SHOWER ROOM ONLY				
Checked and Signed			Insulation:	50MM SLAB INSULATION	CANTEEN SEATING BY OTHERS - INDICATIVE ONLY	2	04.09.25	Amendments as per Email	RB.WS
Customer:			Kitchen:	STANDARD WHITE		1	24.03.22	FIRST ISSUE	RB
Sales:			Drawing No:	STACK - 15740		Issue	Date	Amendments	Drawn
Production:			Job No:						
6100mm x 3050mm SHOWER WC CANTEEN									