


Rest of section continued
on drawing 265

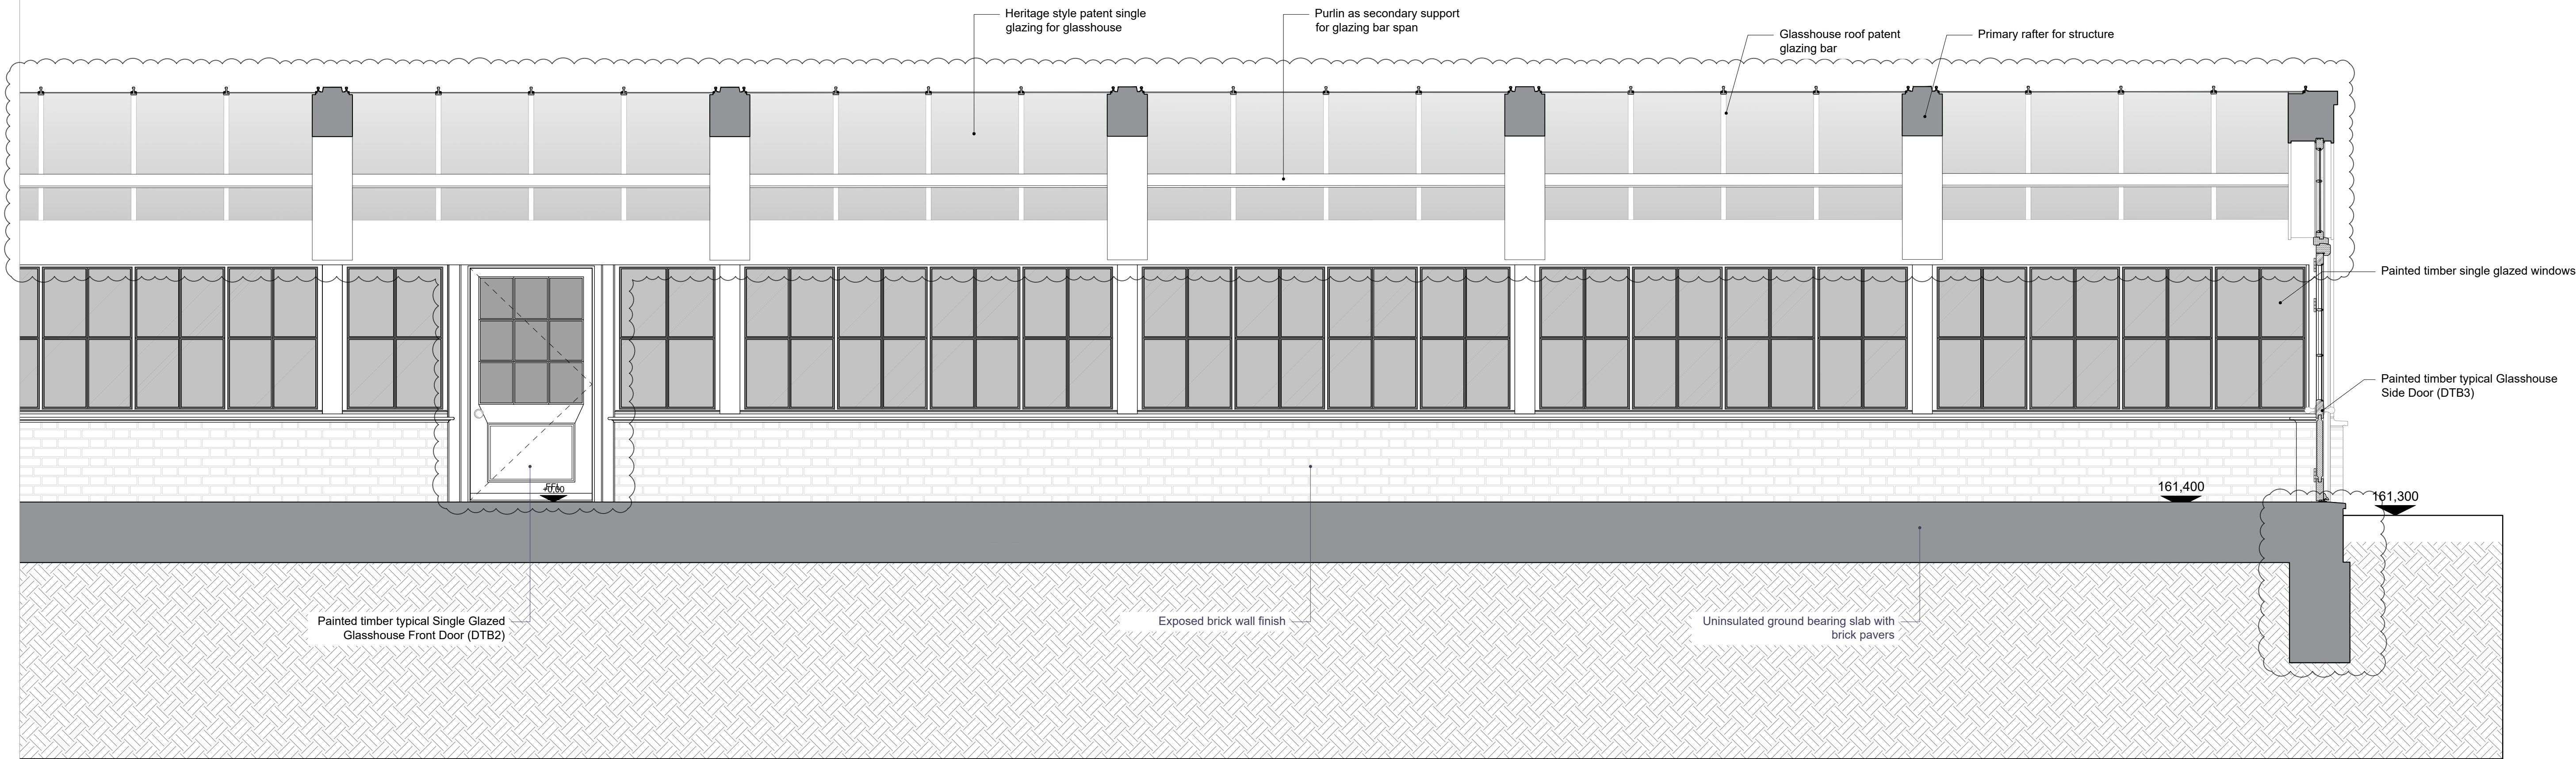



266

Buildings 18 & 19 - Proposed Section B-B

1:25 @_A1

No. Notes

1. Dimensions to be verified on site. Only figured dimensions to be used and any discrepancies in dimensions are to be reported to the architect. No dimensions are to be scaled from printed drawings. Any areas indicated on this drawing are for guidance only. No responsibility is taken for their accuracy.
2. There is a risk of injury or death in construction if the works are not properly planned and supervised. The contractor must not undertake any element of the work without first having carried out the necessary risk assessments and prepared detailed method statements.

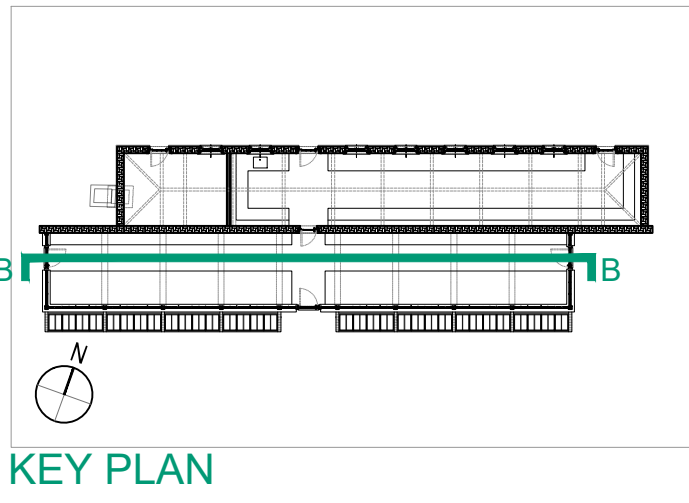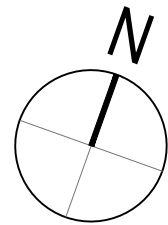

KEY PLAN

Scale 1:25@A1

0 0.5 1 1.5 2 2.5m

FOR PLANNING

Job: TH - Walled Garden Buildings

Title: Buildings 18 & 19 - Section BB P3

Type: Building 18 & 19

Status: FOR PLANNING

drawn by	JM	checked by	-	approved by	-
scale	1:25 @ A1	size	A1	date	15/06/26
job number	3124	drawing number	266	revision	P3
date	15/06/26				

P3 Glasshouse roof glazing & structure amended. Foundations amended according to SE

P2 Doors amended and levels added

P1 Initial Release

no. revision.

BLDA ARCHITECTS

RIBA
Chartered Practice

211 Design Centre East
Chelsea Harbour
London, SW10 0XF

mail@blda.co.uk
www.blda.co.uk
t +44 (0) 20 7838 5555