




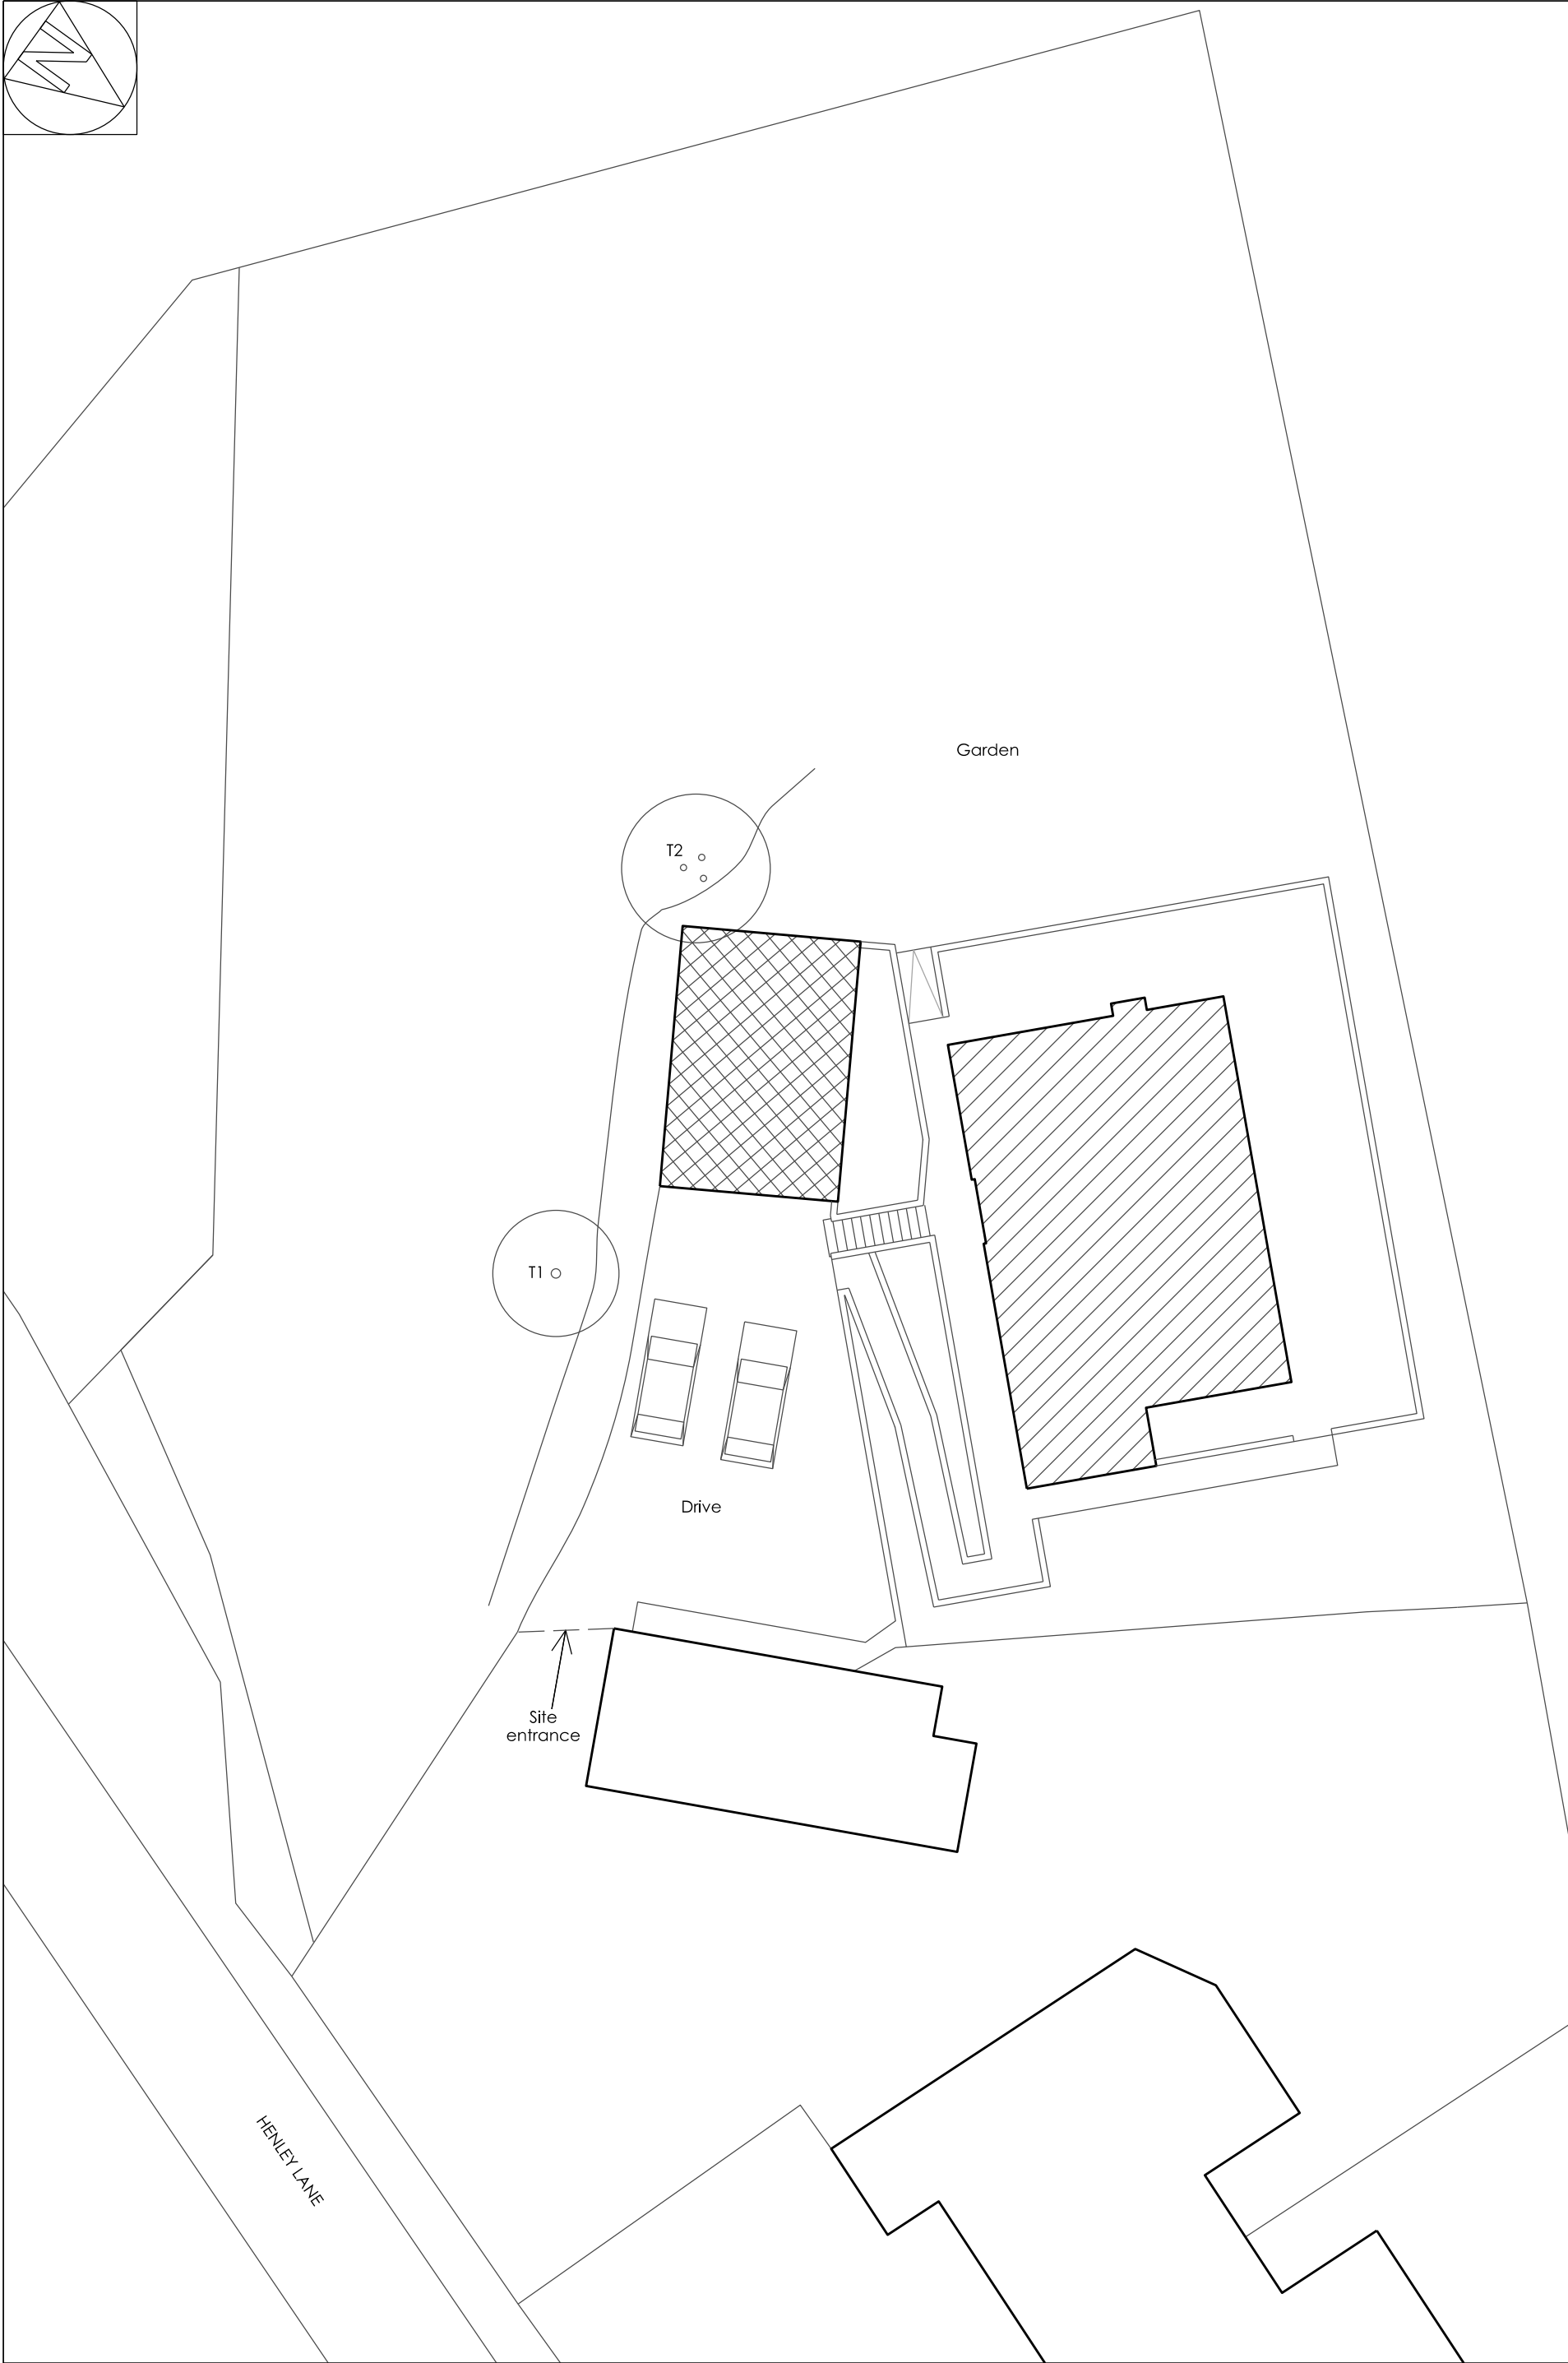


SITE PLAN 1:200

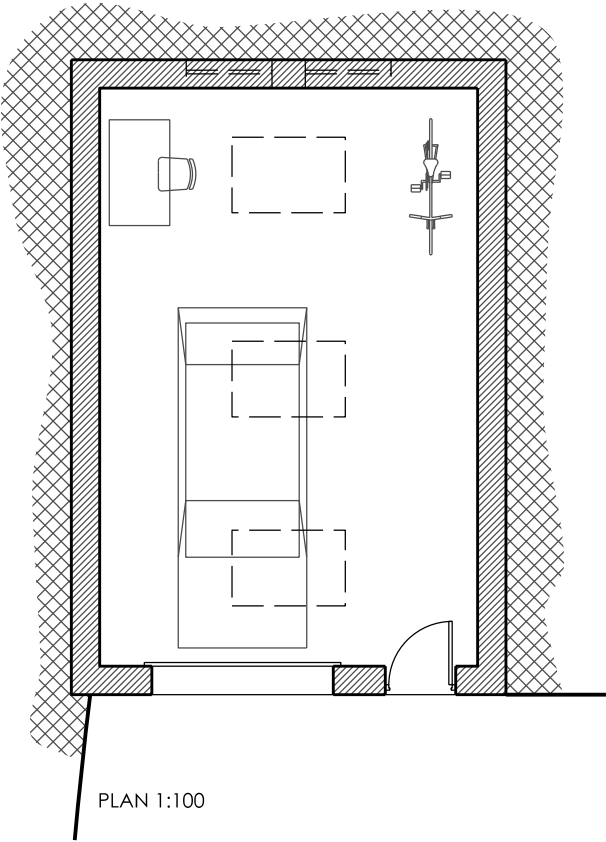


PLAN 1:100

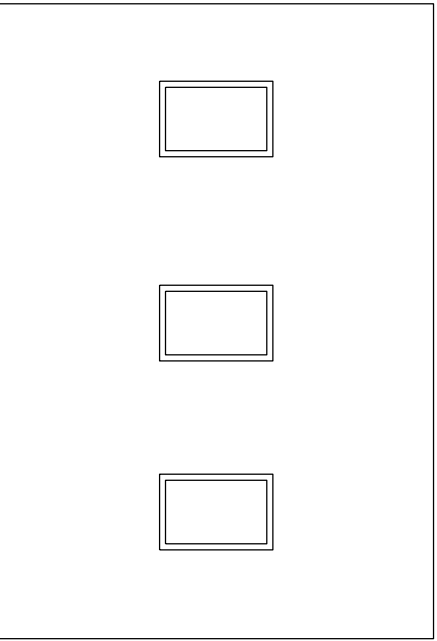


ROOF PLAN 1:100

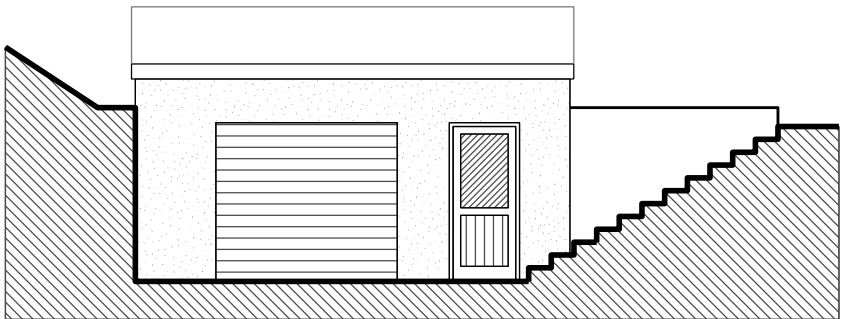


FRONT ELEVATION 1:100

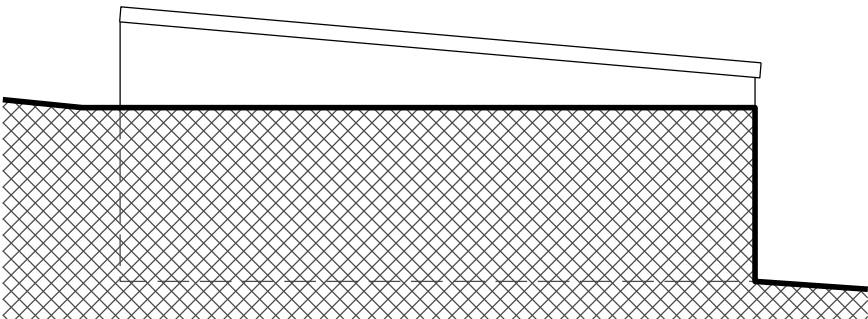


SIDE ELEVATION 1:100

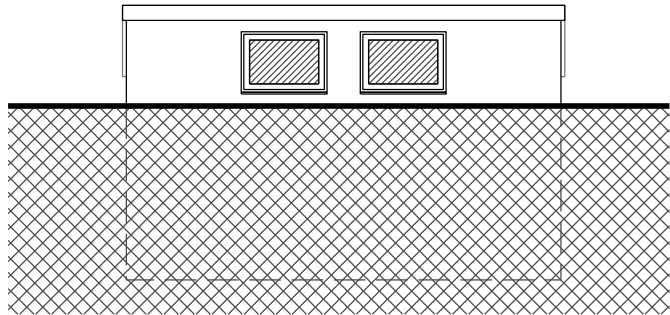

REAR ELEVATION 1:100

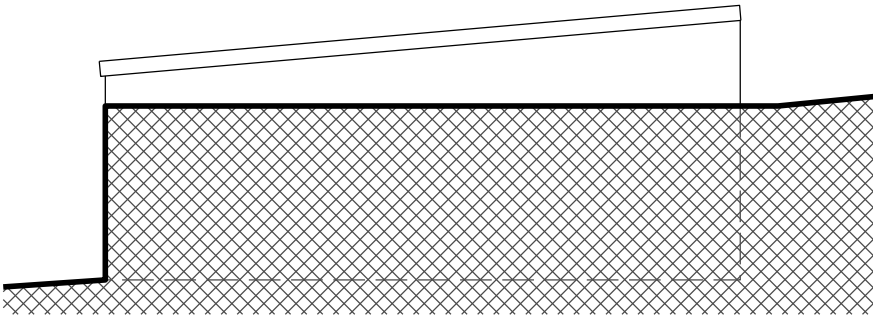

SIDE ELEVATION 1:100

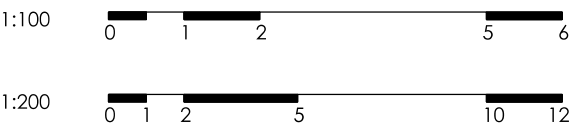

MORIARCHITECTS

Newport-Peace
Byfields, Box
Replacement Garage & Artist Studio
PROPOSED

PL19/02/26to scale@A2BM

2517 P02 C

NOT FOR CONSTRUCTION
MORI architectsCopyright MORI architects
www.moriarchitects.co.uk