
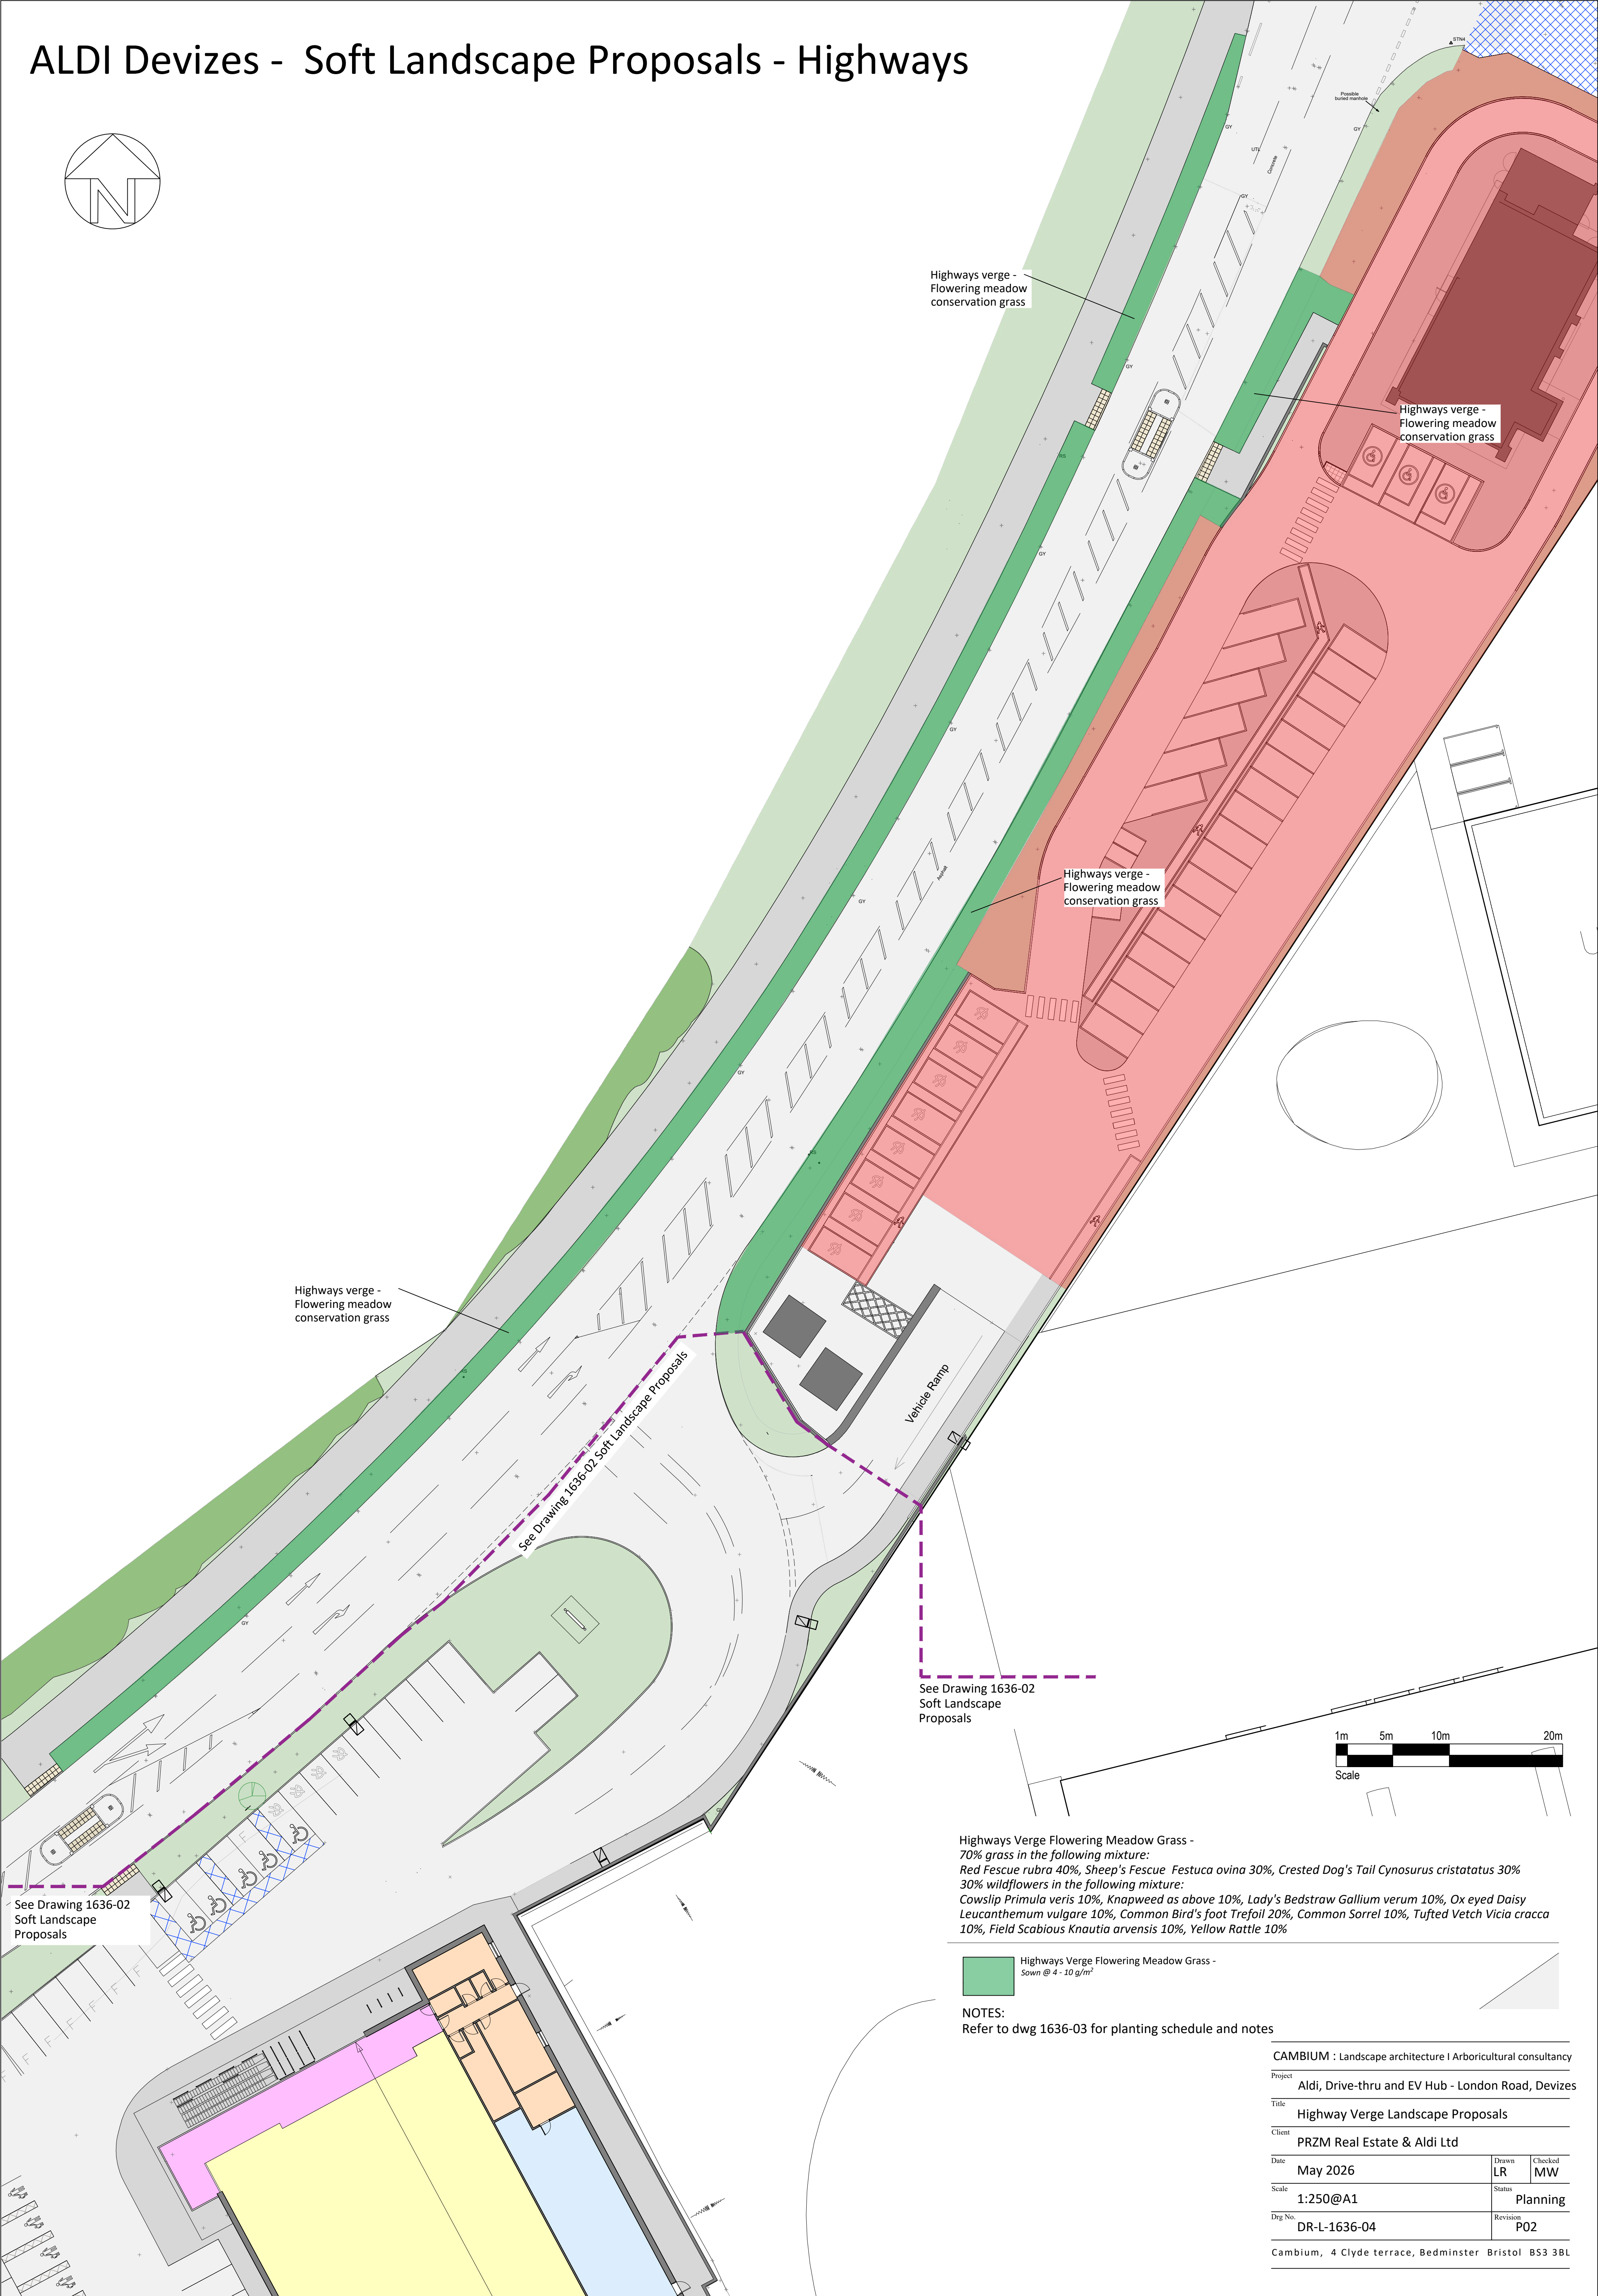


ALDI Devizes - Soft Landscape Proposals - Highways

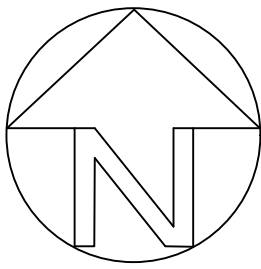

Highways verge -
Flowering meadow
conservation grass

Highways verge -
Flowering meadow
conservation grass


Highways verge -
Flowering meadow
conservation grass

Highways verge -
Flowering meadow
conservation grass

See Drawing 1636-02 Soft Landscape Proposals

Vehicle Ramp

See Drawing 1636-02
Soft Landscape
Proposals

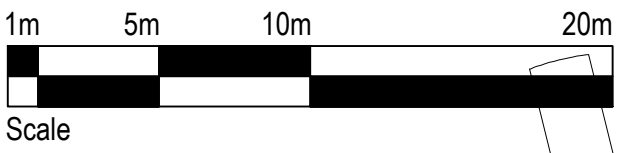

See Drawing 1636-02
Soft Landscape
Proposals

Highways Verge Flowering Meadow Grass -
70% grass in the following mixture:
Red Fescue rubra 40%, Sheep's Fescue Festuca ovina 30%, Crested Dog's Tail Cynosurus cristatus 30%
30% wildflowers in the following mixture:
Cowslip Primula veris 10%, Knapweed as above 10%, Lady's Bedstraw Gallium verum 10%, Ox eyed Daisy
Leucanthemum vulgare 10%, Common Bird's foot Trefoil 20%, Common Sorrel 10%, Tufted Vetch Vicia cracca
10%, Field Scabious Knautia arvensis 10%, Yellow Rattle 10%

Highways Verge Flowering Meadow Grass -
Sown @ 4 - 10 g/m²

NOTES:
Refer to dwg 1636-03 for planting schedule and notes

CAMBIUM : Landscape architecture Arboricultural consultancy			
Project			
Aldi, Drive-thru and EV Hub - London Road, Devizes			
Title			
Highway Verge Landscape Proposals			
Client			
PRZM Real Estate & Aldi Ltd			
Date	May 2026	Drawn	Checked
		LR	MW
Scale	1:250@A1	Status	Planning
Dwg No.	DR-L-1636-04	Revision	P02
Cambium, 4 Clyde terrace, Bedminster Bristol BS3 3BL			