


ALDI Devizes - Soft Landscape Proposals

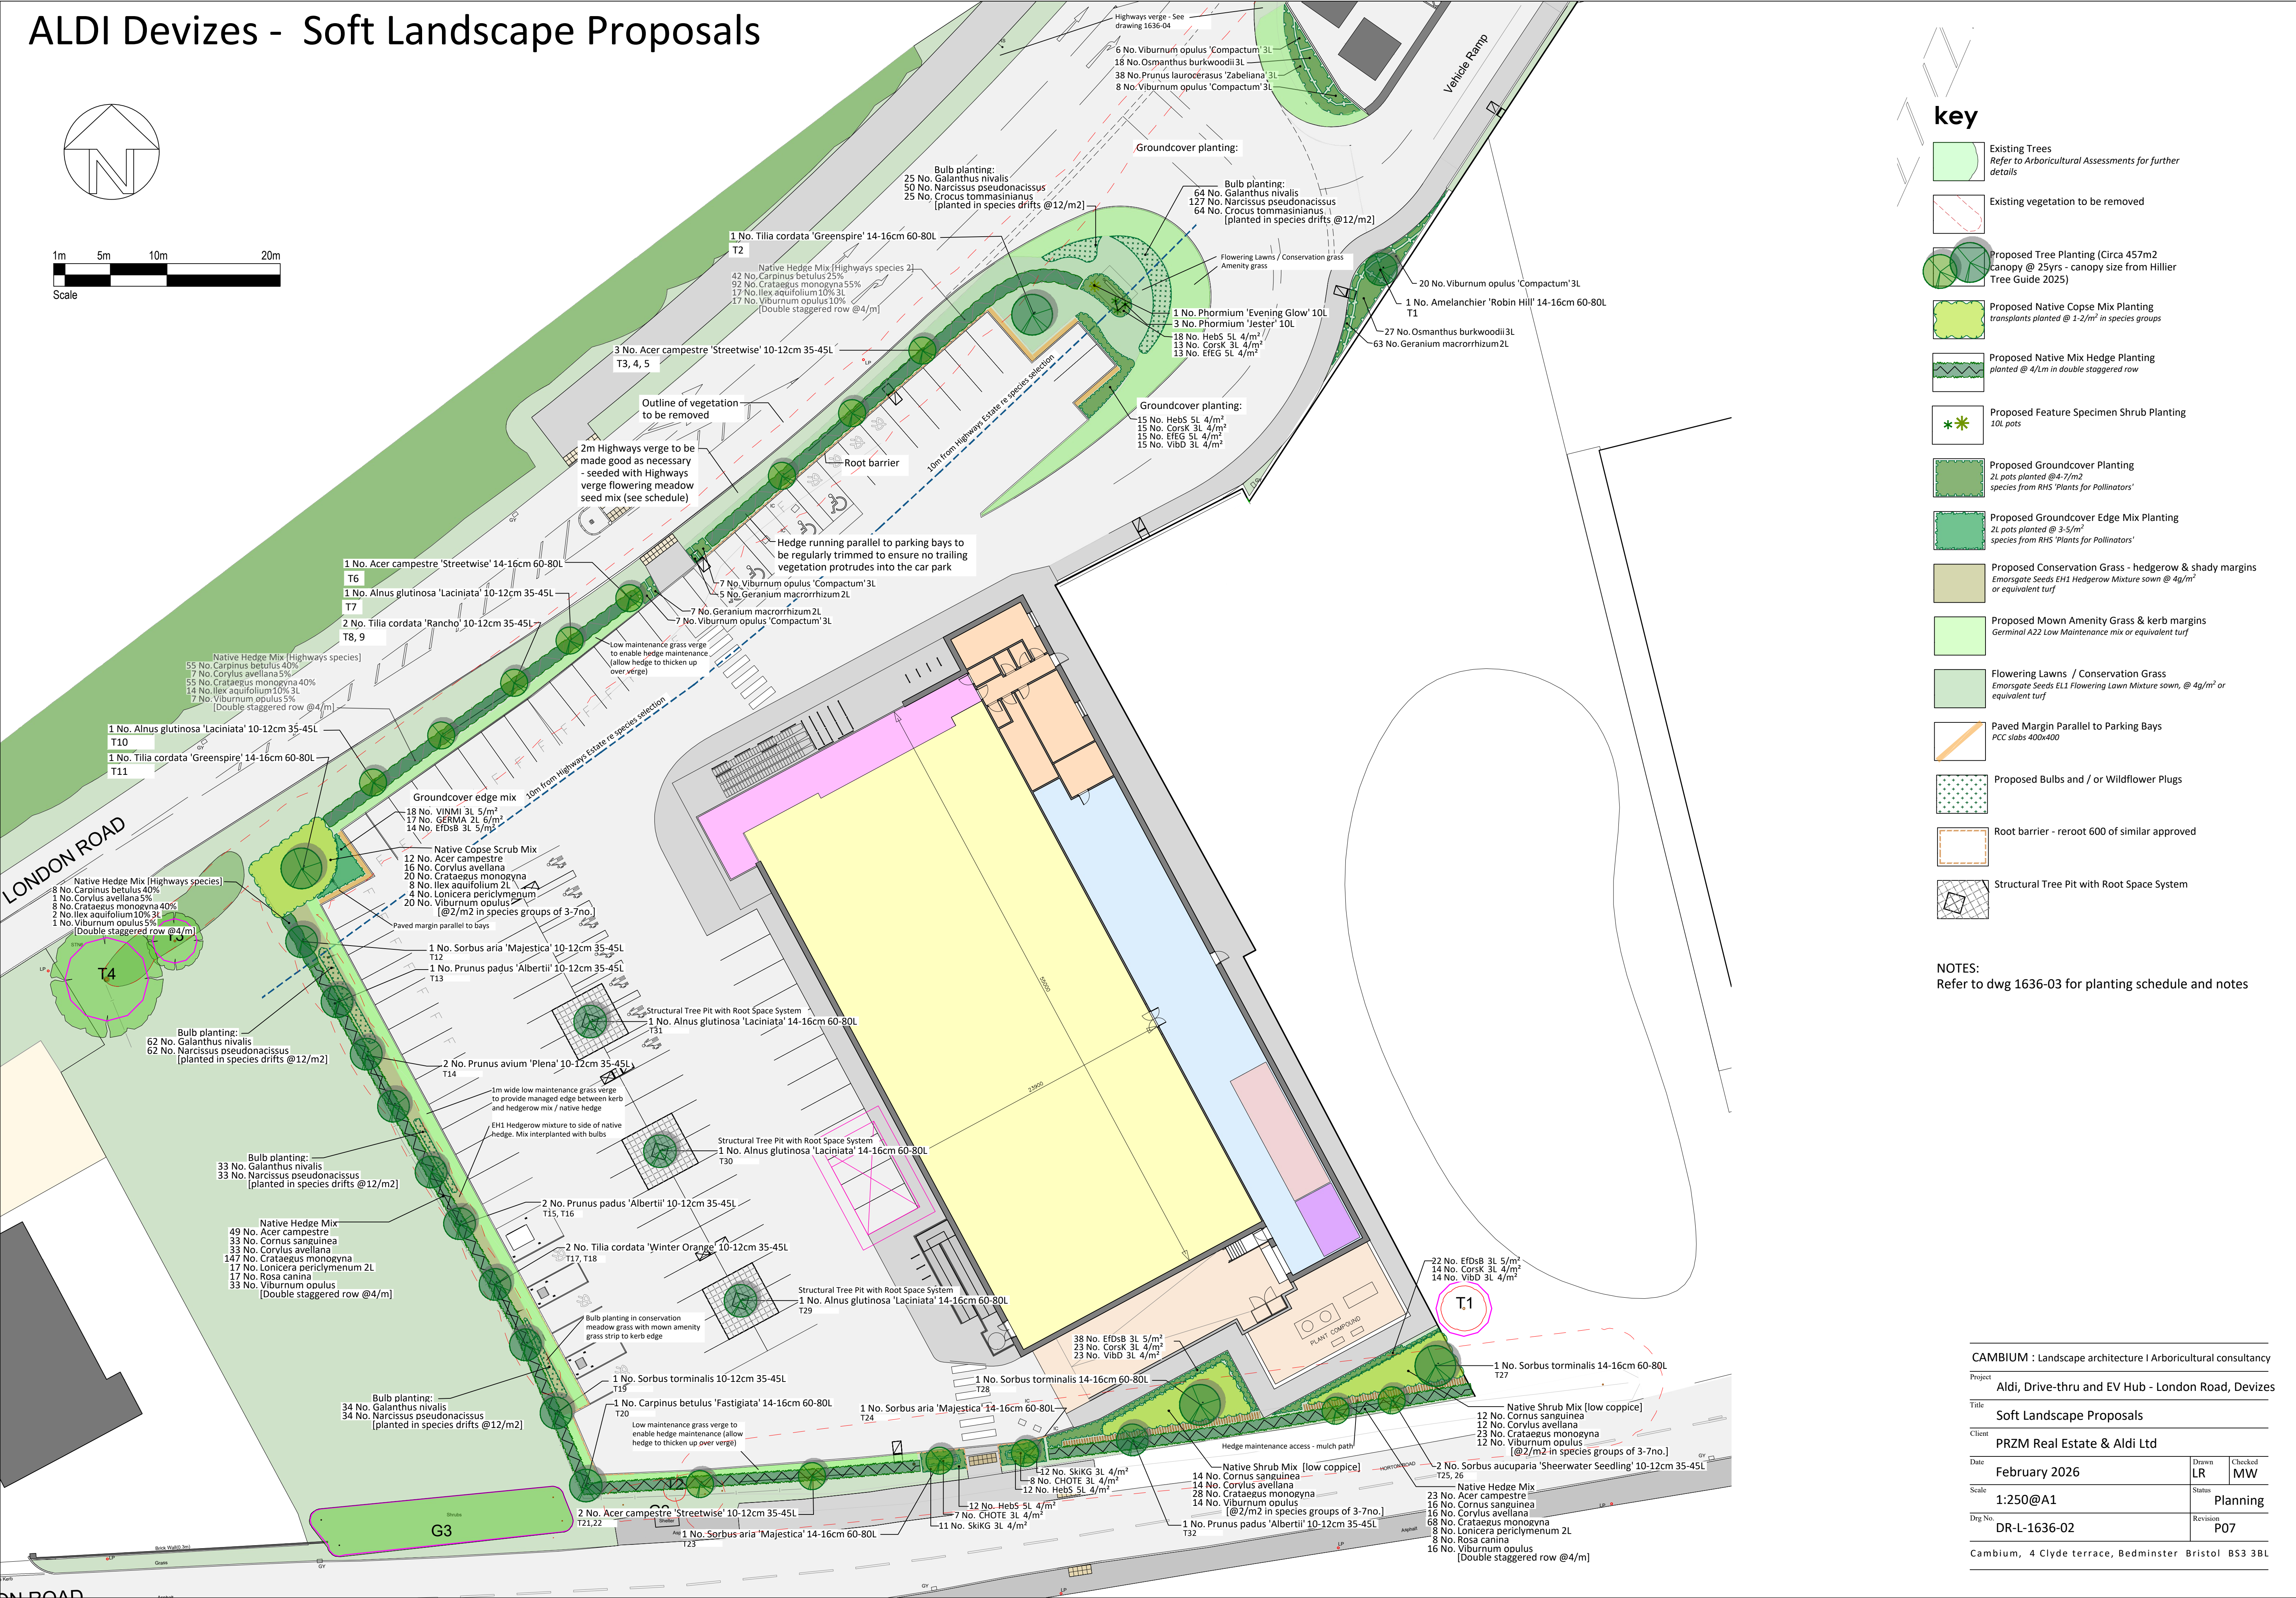

NOTES:
Refer to dwg 1636-03 for planting schedule and notes

CAMBIUM : Landscape architecture Arboricultural consultancy			
Project	Aldi, Drive-thru and EV Hub - London Road, Devizes		
Title	Soft Landscape Proposals		
Client	PRZM Real Estate & Aldi Ltd		
Date	February 2026	Drawn LR	Checked MW
Scale	1:250@A1	Status	Planning
Drg No	DR-L-1636-02	Revision	P07
Cambium, 4 Clyde terrace, Bedminster Bristol BS3 3BL			