
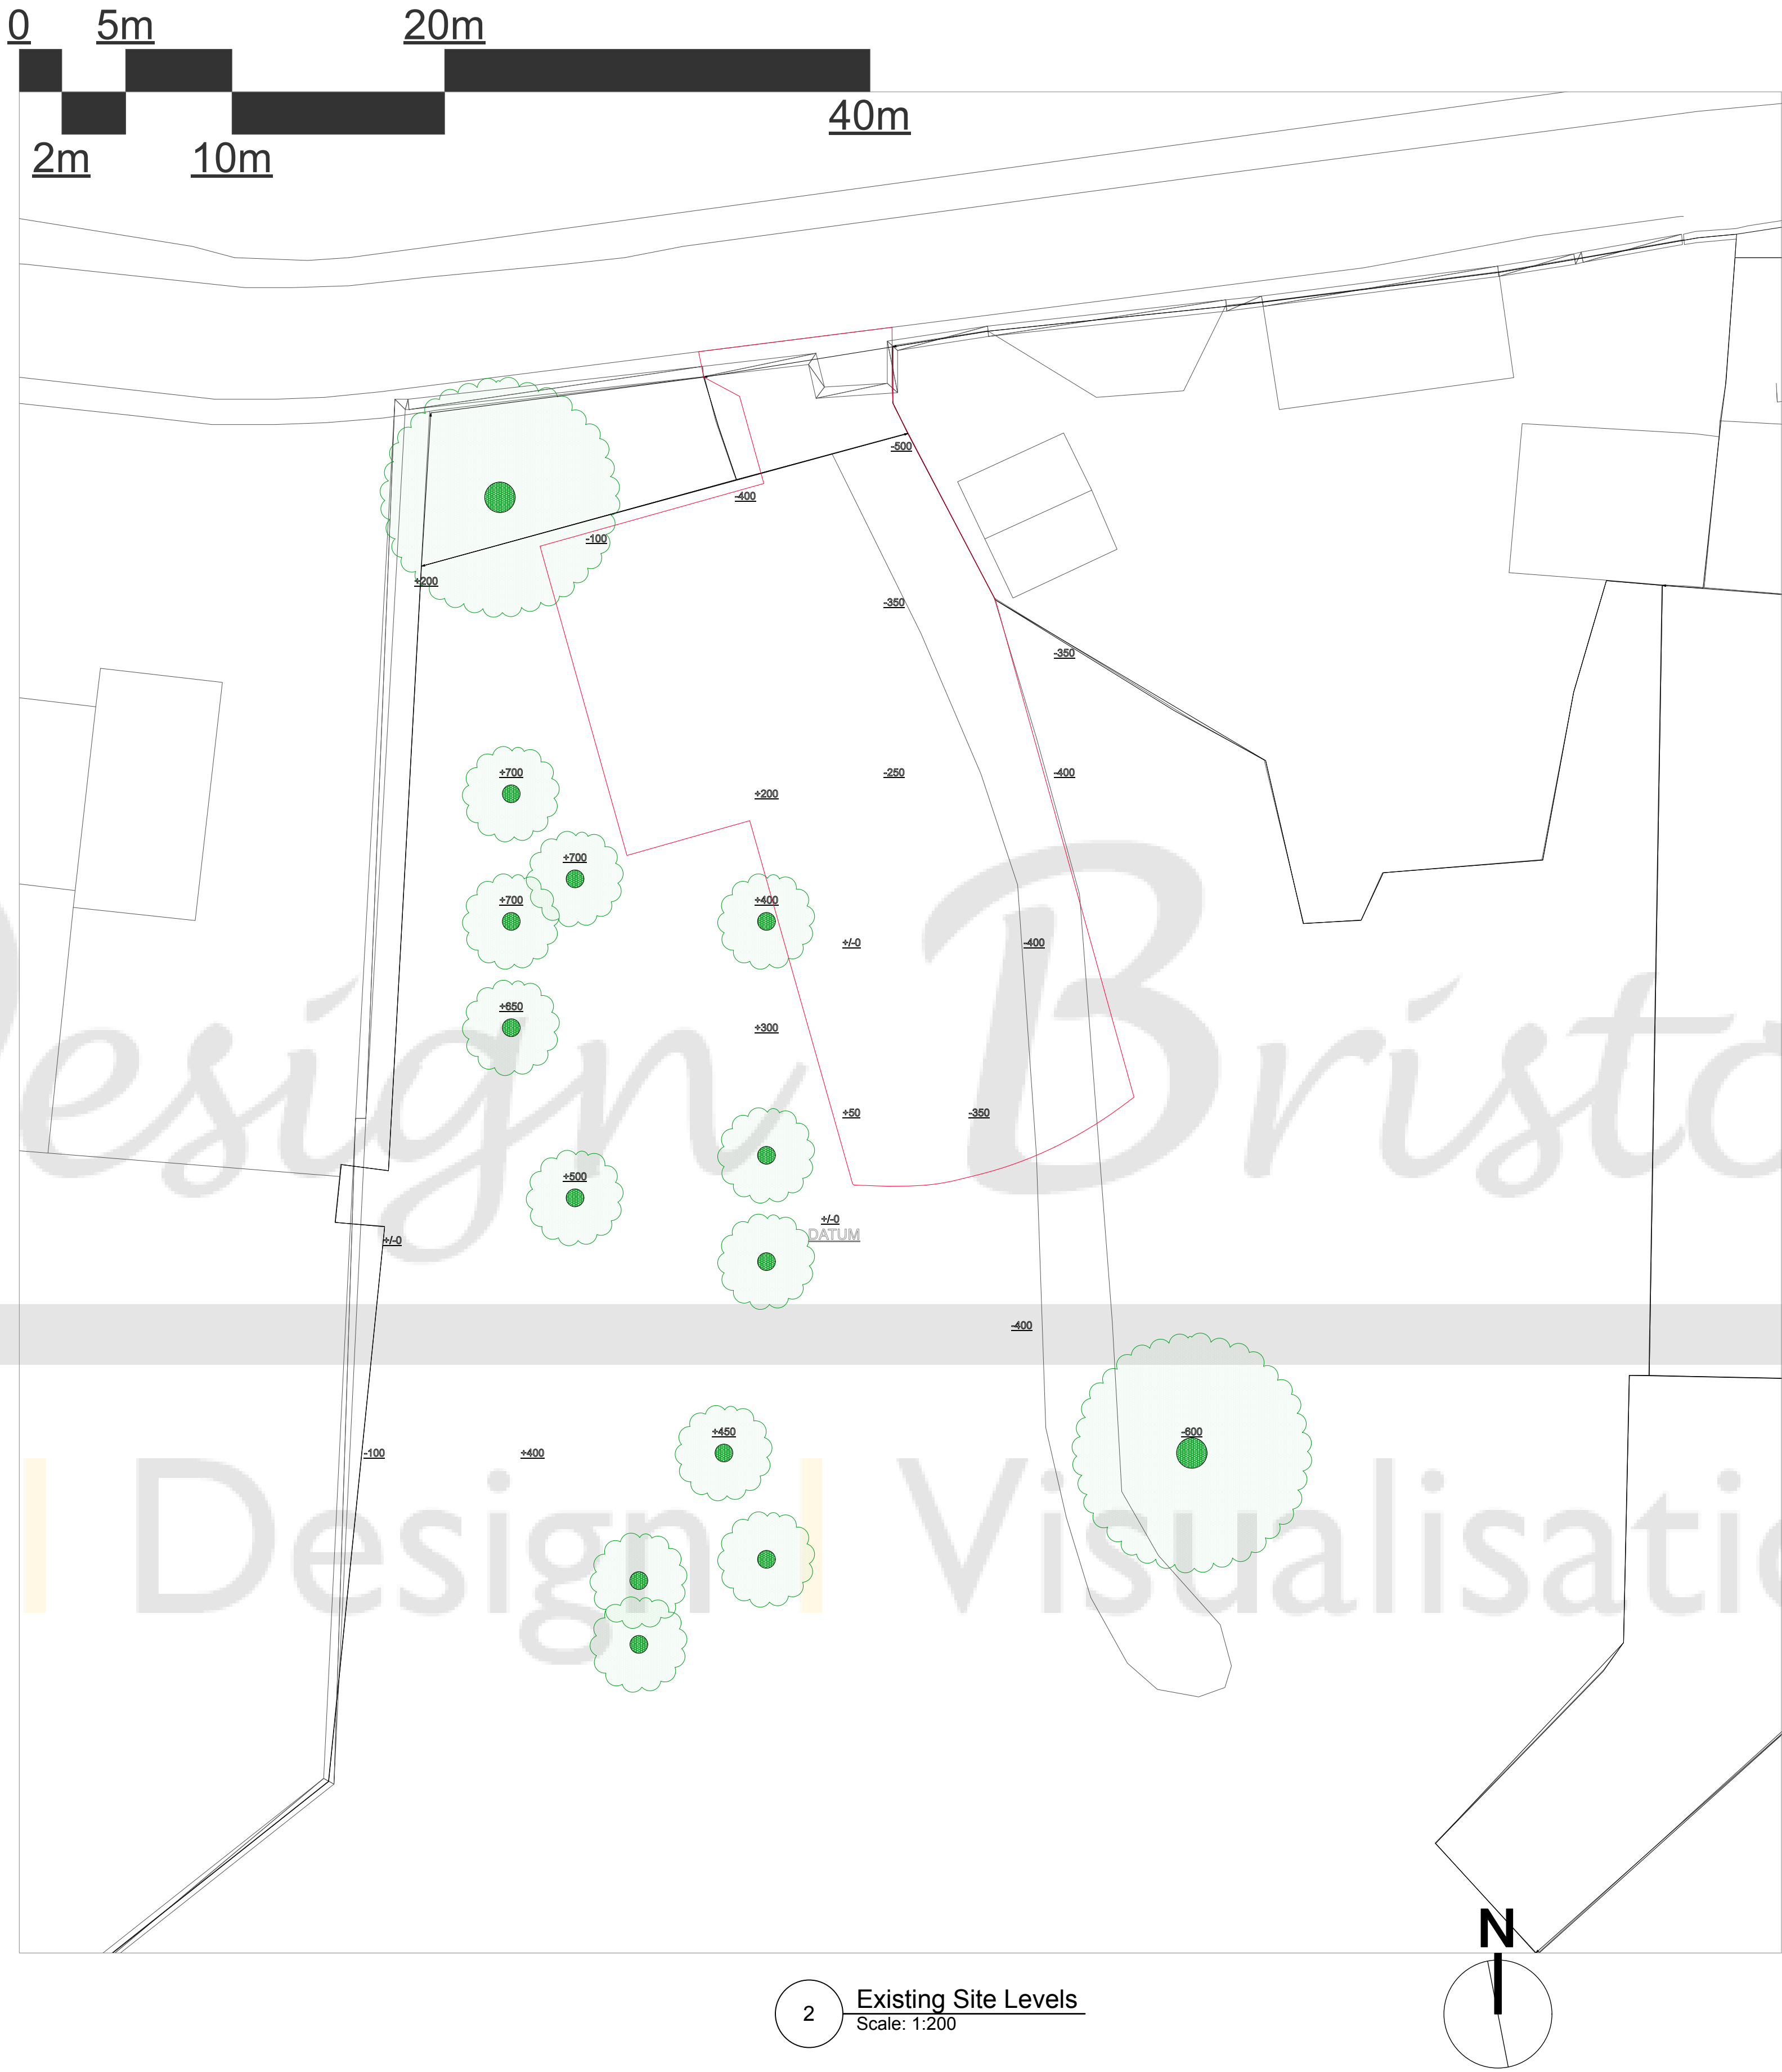


OS EXTRACT - EXISTING LEVEL PLAN

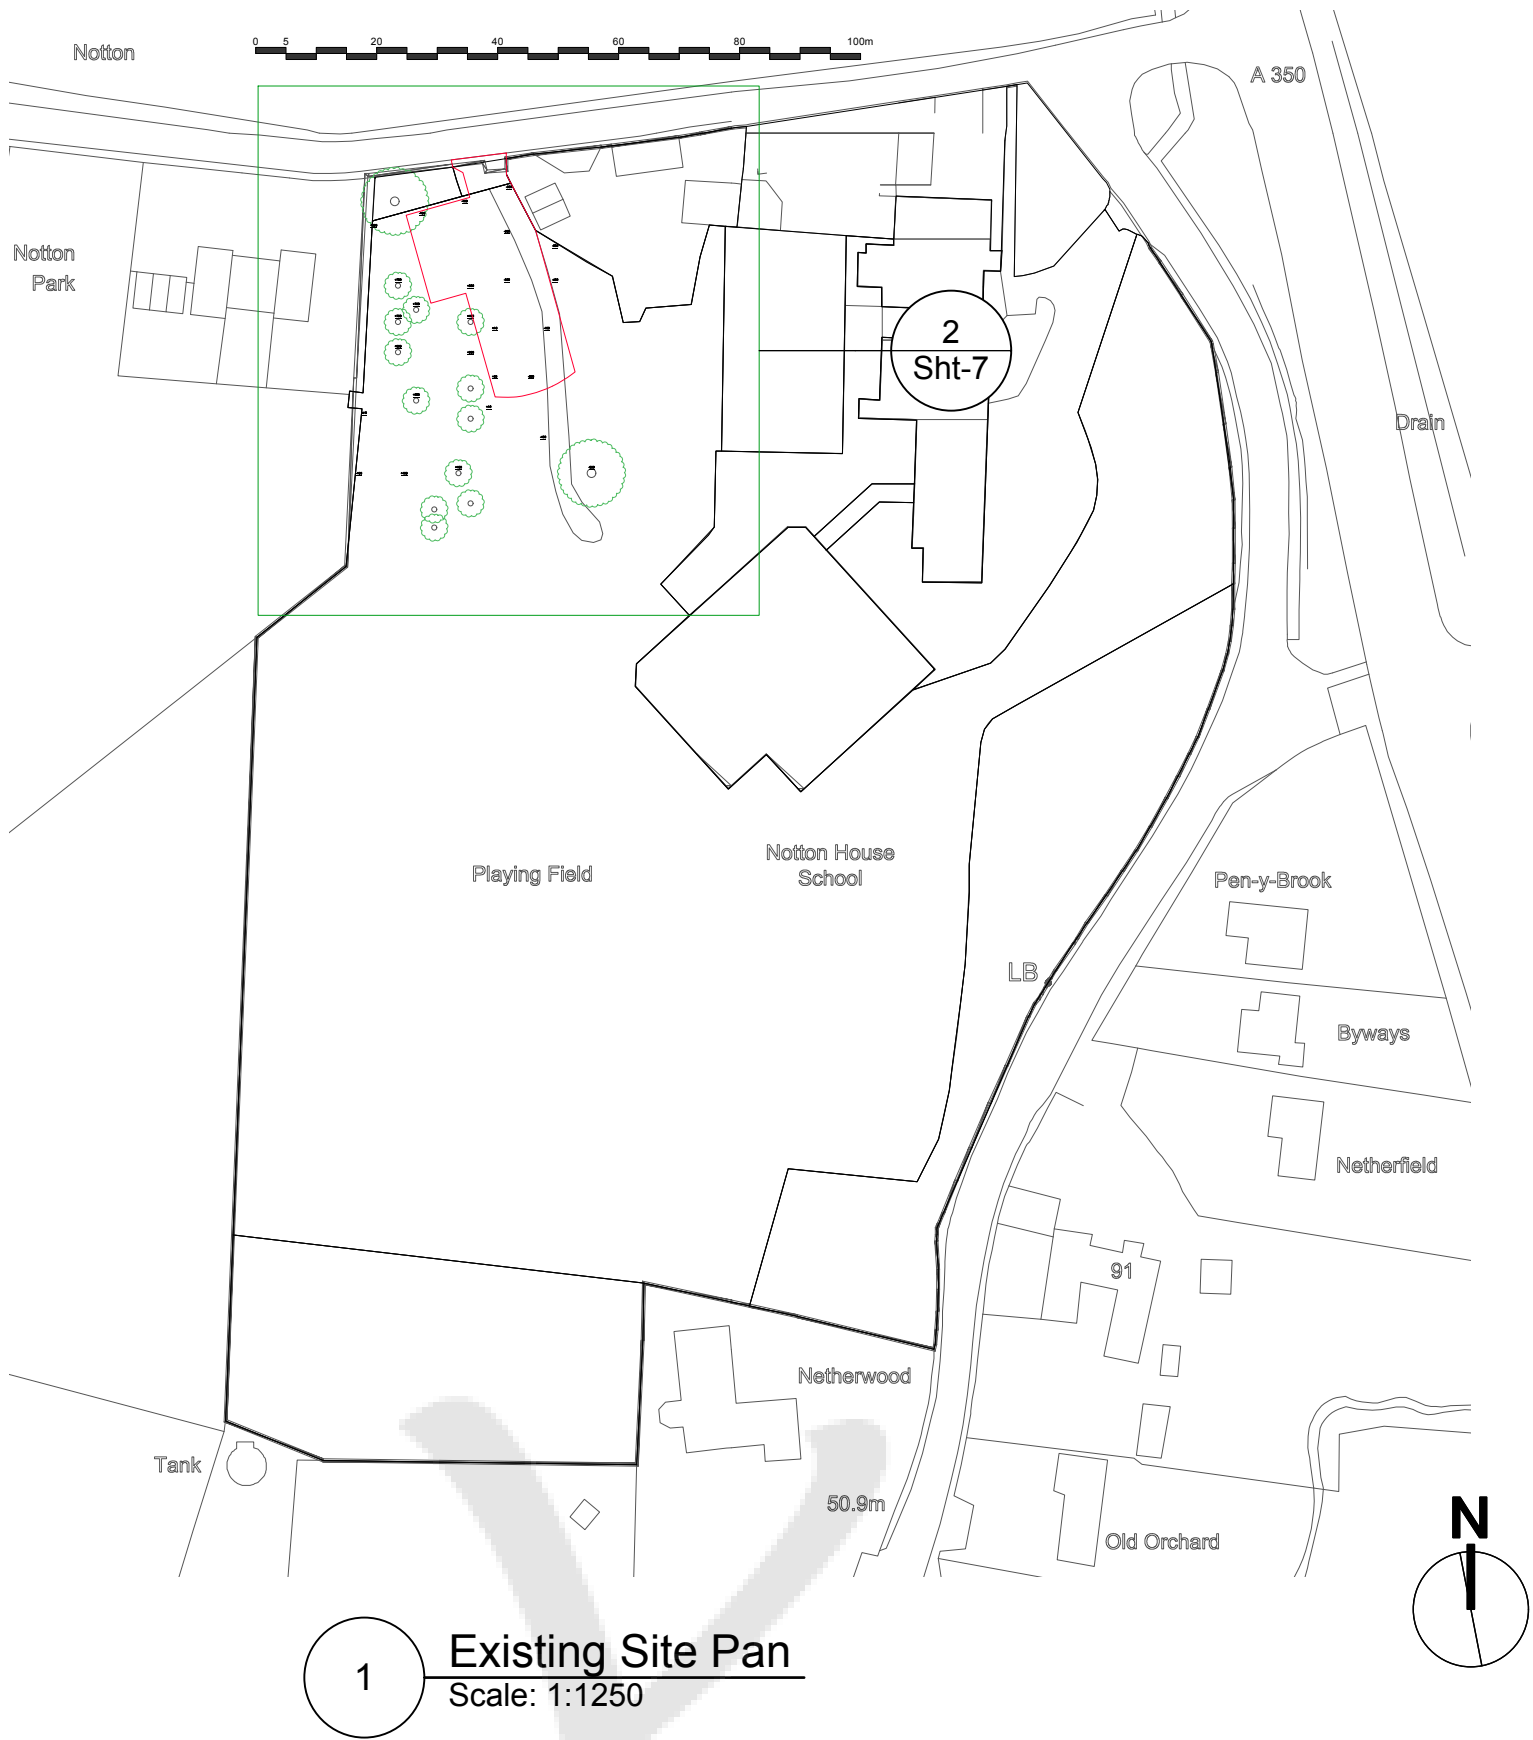

Your Design Bristol Architecture Design Visualisation 605 Fishponds Road, Fishponds, Bristol, BS16 3AA. studio@yourdesignbristol.co.uk ~ 0117 329 2727 © Your Design Bristol Ltd. All Rights Reserved	Client:	MSNP - Notton House School	Drawing:	NH6102E Existing Site Levels	Project Description:	Revisions:	NB
	Address:	28 Notton House School	Designed By:	CH	Proposed Carpark for School Vehicles	A	Author Retains Copyright.
		Notton	Date:	02.02.2026		B	Responsibility is not accepted for errors made by others in scaling from this drawing.
		Chippenham	Cad File:			C	All dimensions, levels and angles to be checked on site by the contractor.
		SN15 2NF	Status:	For Condition Approval		D	All boundaries are assumed and we accept no liability for boundary inaccuracy.
			Scale:	Labelled @ A1		E	You are reminded of your responsibilities under the 'Party Wall etc. Act' 1996 where applicable.