

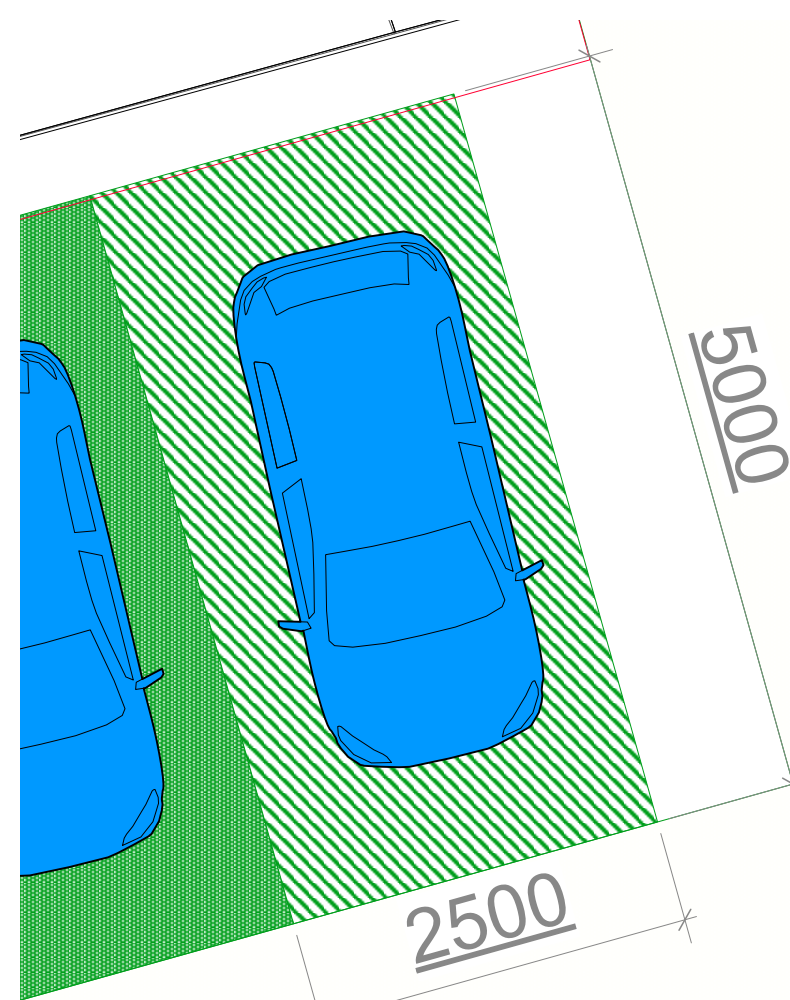
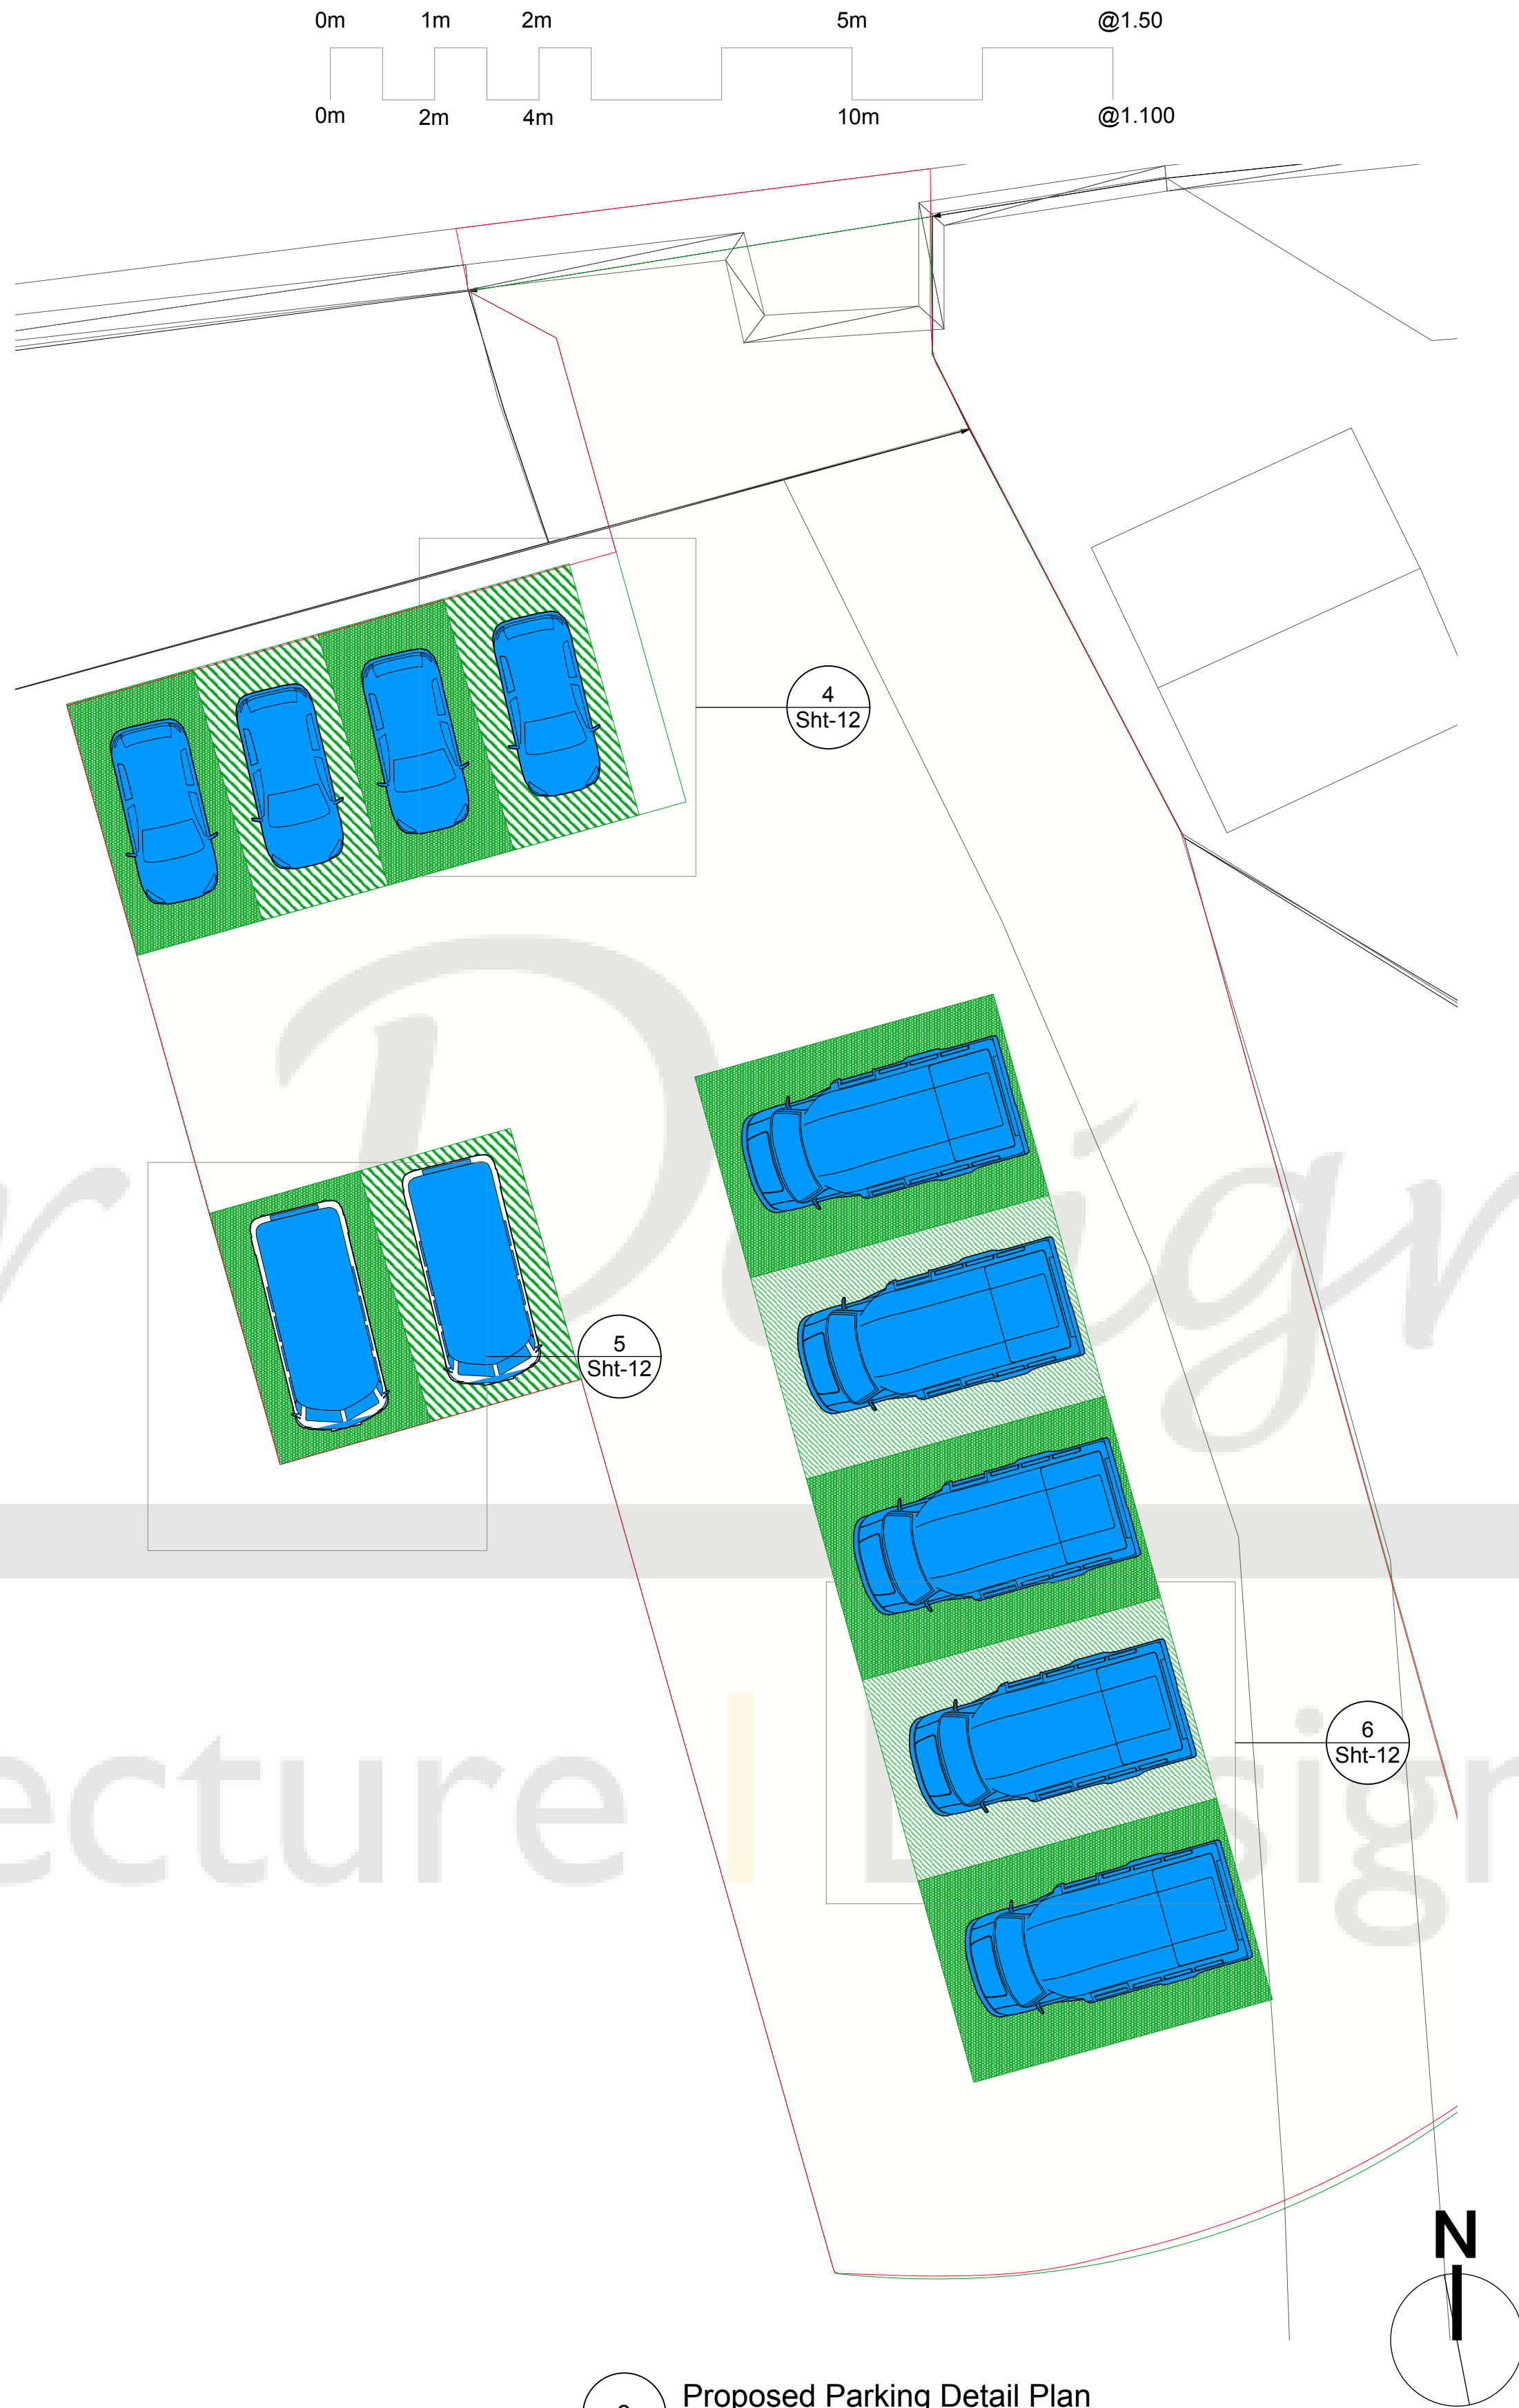



OS EXTRACT - PROPOSED VEHICLE PARKING SIZES

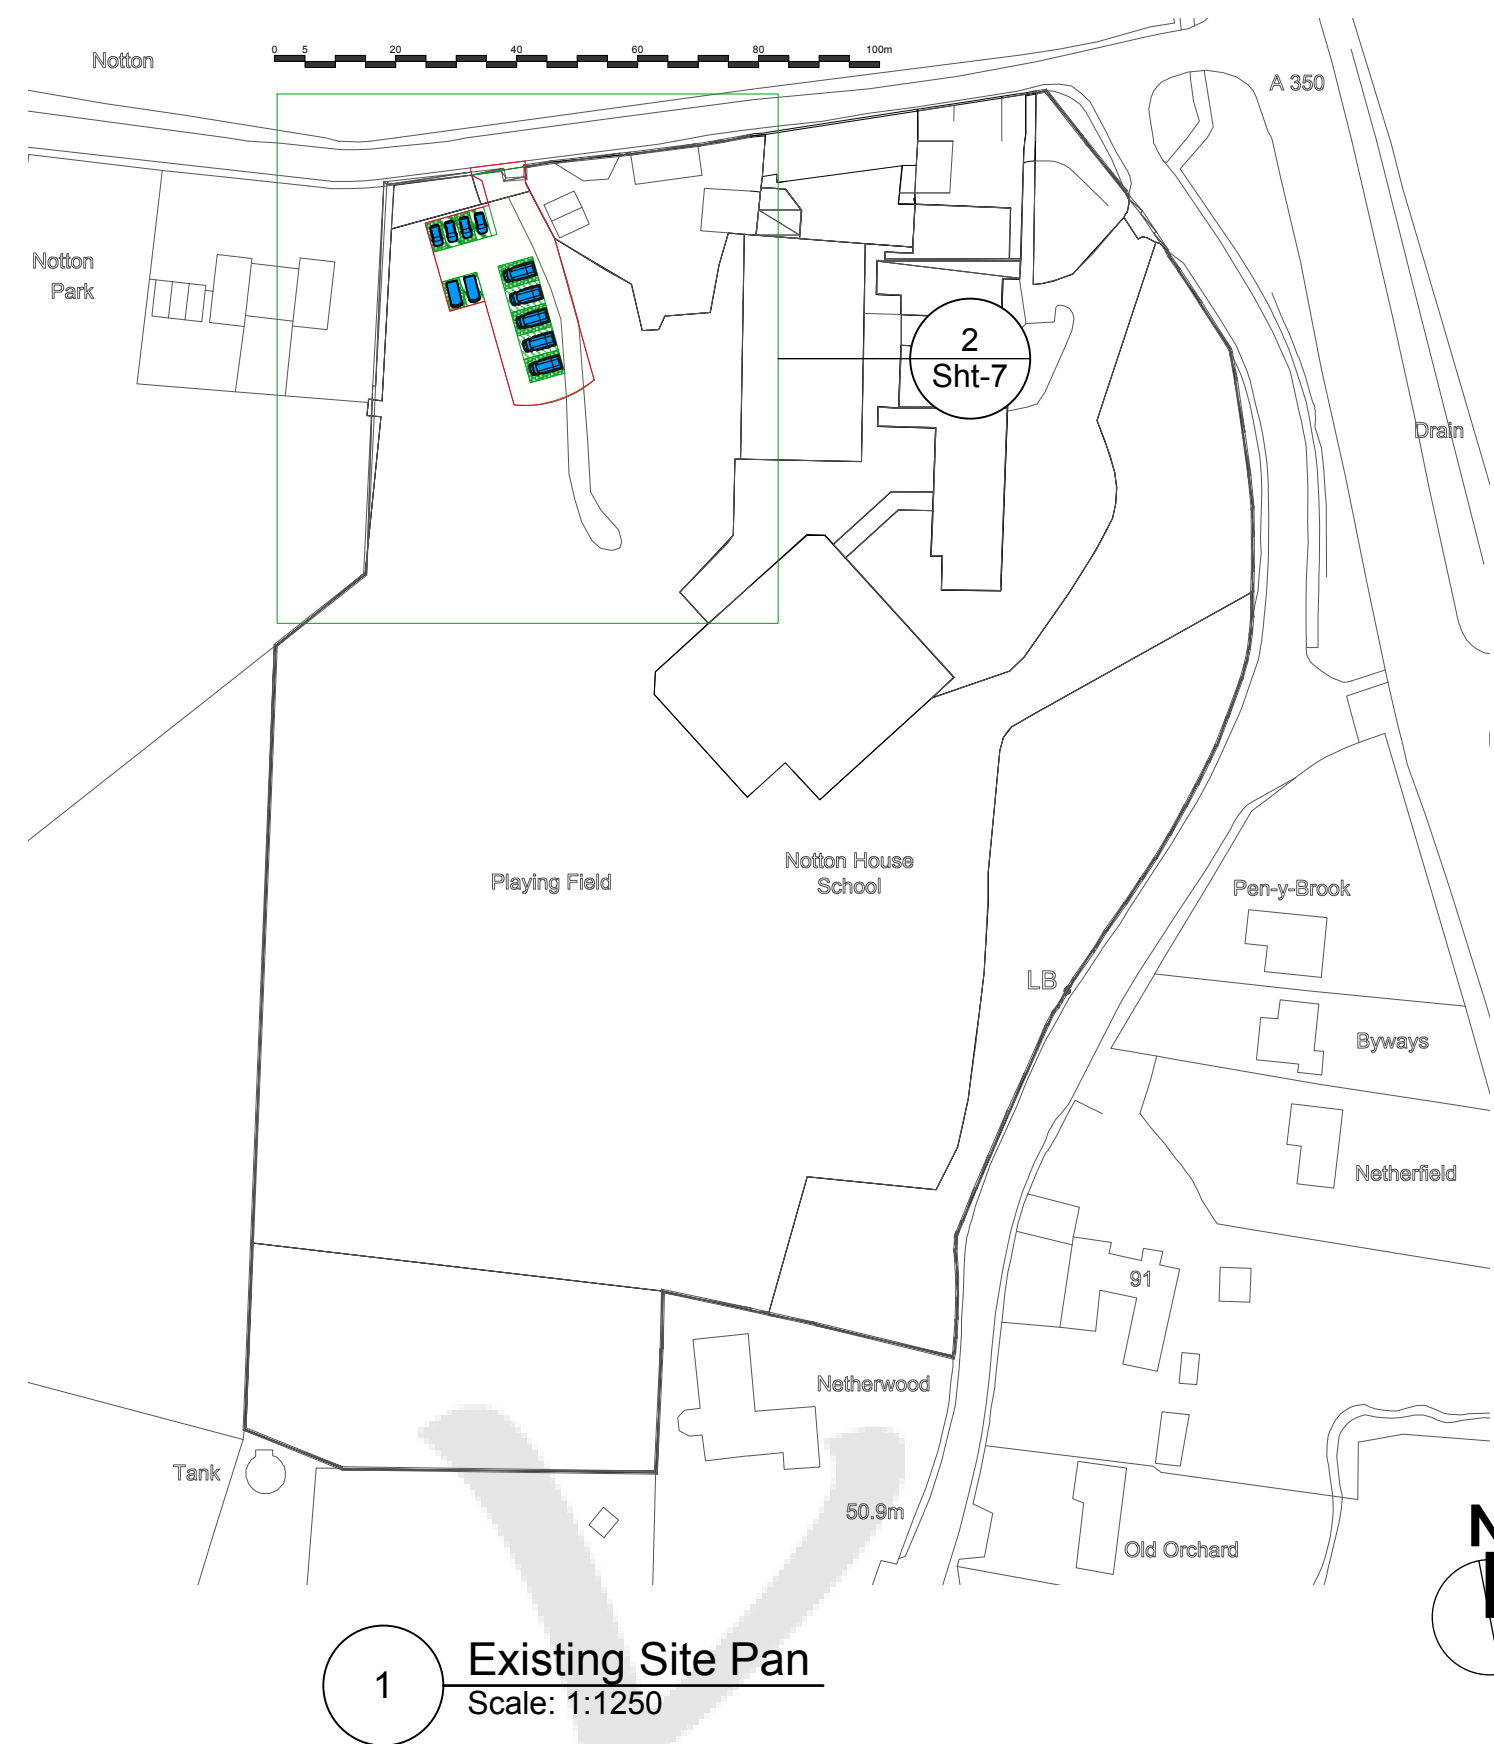

4 Pool Car Small x 4
Scale: 1:50

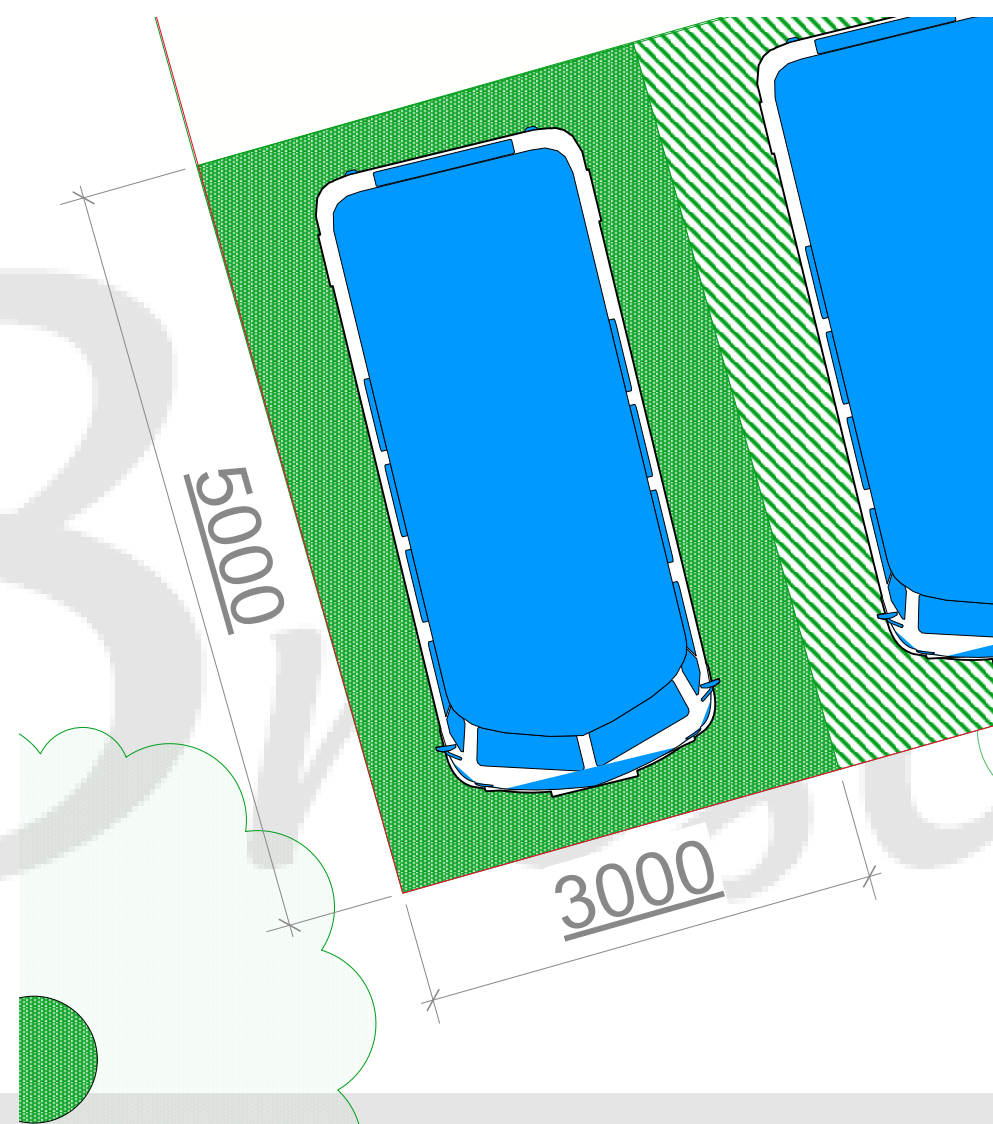

5 SUV 7 Seat Vehicles x 2
Scale: 1:50

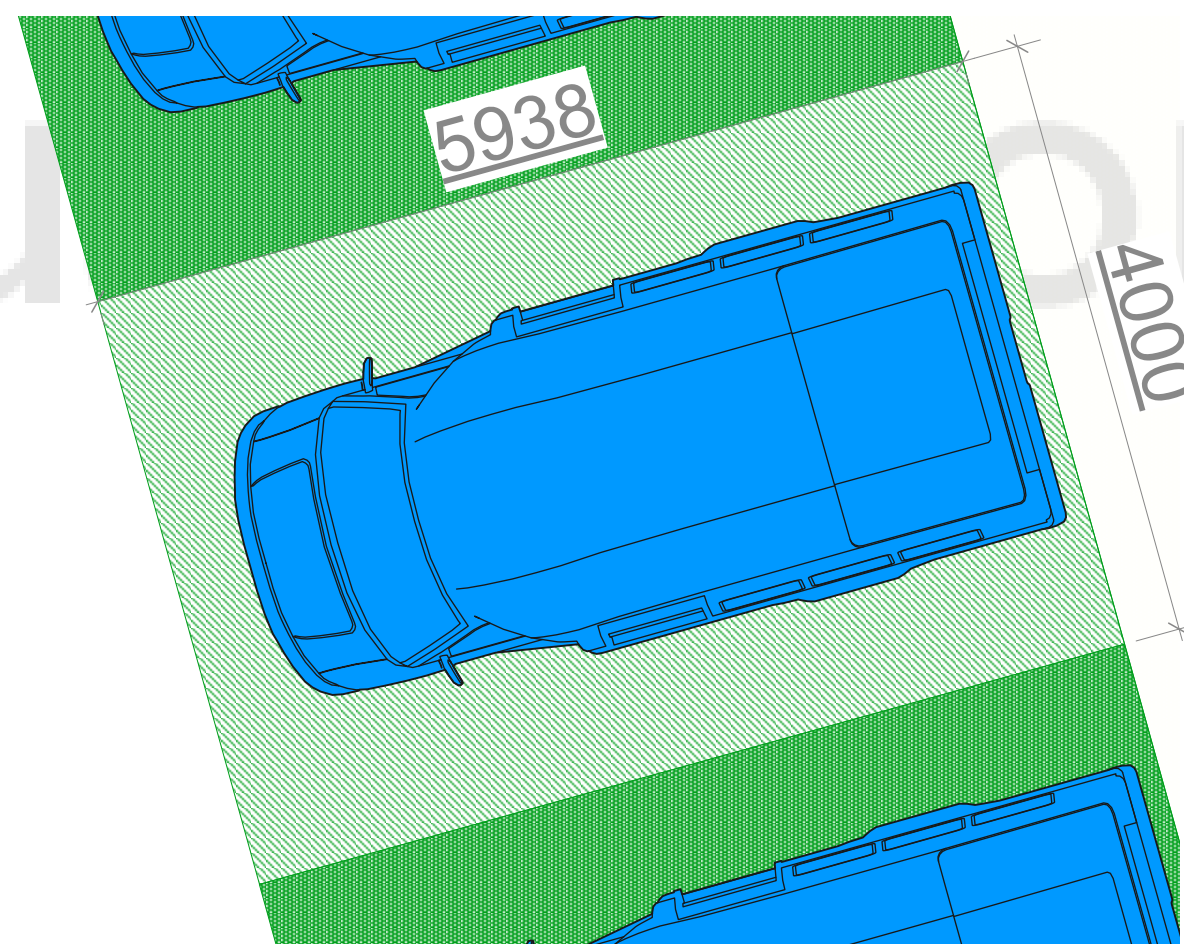

6 Mini Bus x 5
Scale: 1:50

3 Proposed Parking Detail Plan
Scale: 1:100

Your Design Bristol
Architecture | Design | Visualisation
605 Fishponds Road, Fishponds, Bristol, BS16 3AA.
studio@yourdesignbristol.co.uk ~ 0117 329 2727
© Your Design Bristol Ltd. All Rights Reserved

Client: MSNP - Notton House School
Address: 28 Notton House School
Notton
Chippenham
SN15 2NF

Drawing: NH6105P Proposed Vehicle Parking Sizes
Designed By: CH
Date: 02.02.2026
Cad File:
Status: For Condition Approval
Scale: Labelled @ A1

Project Description:
Proposed Carpark for School Vehicles

Revisions:
A
B
C
D
E

NB

Author Retains Copyright.
Responsibility is not accepted for errors made by others in scaling from this drawing.
All dimensions, levels and angles to be checked on site by the contractor.
All boundaries are assumed and we accept no liability for boundary inaccuracy.
You are reminded of your responsibilities under the 'Party Wall etc. Act' 1996 where applicable.