
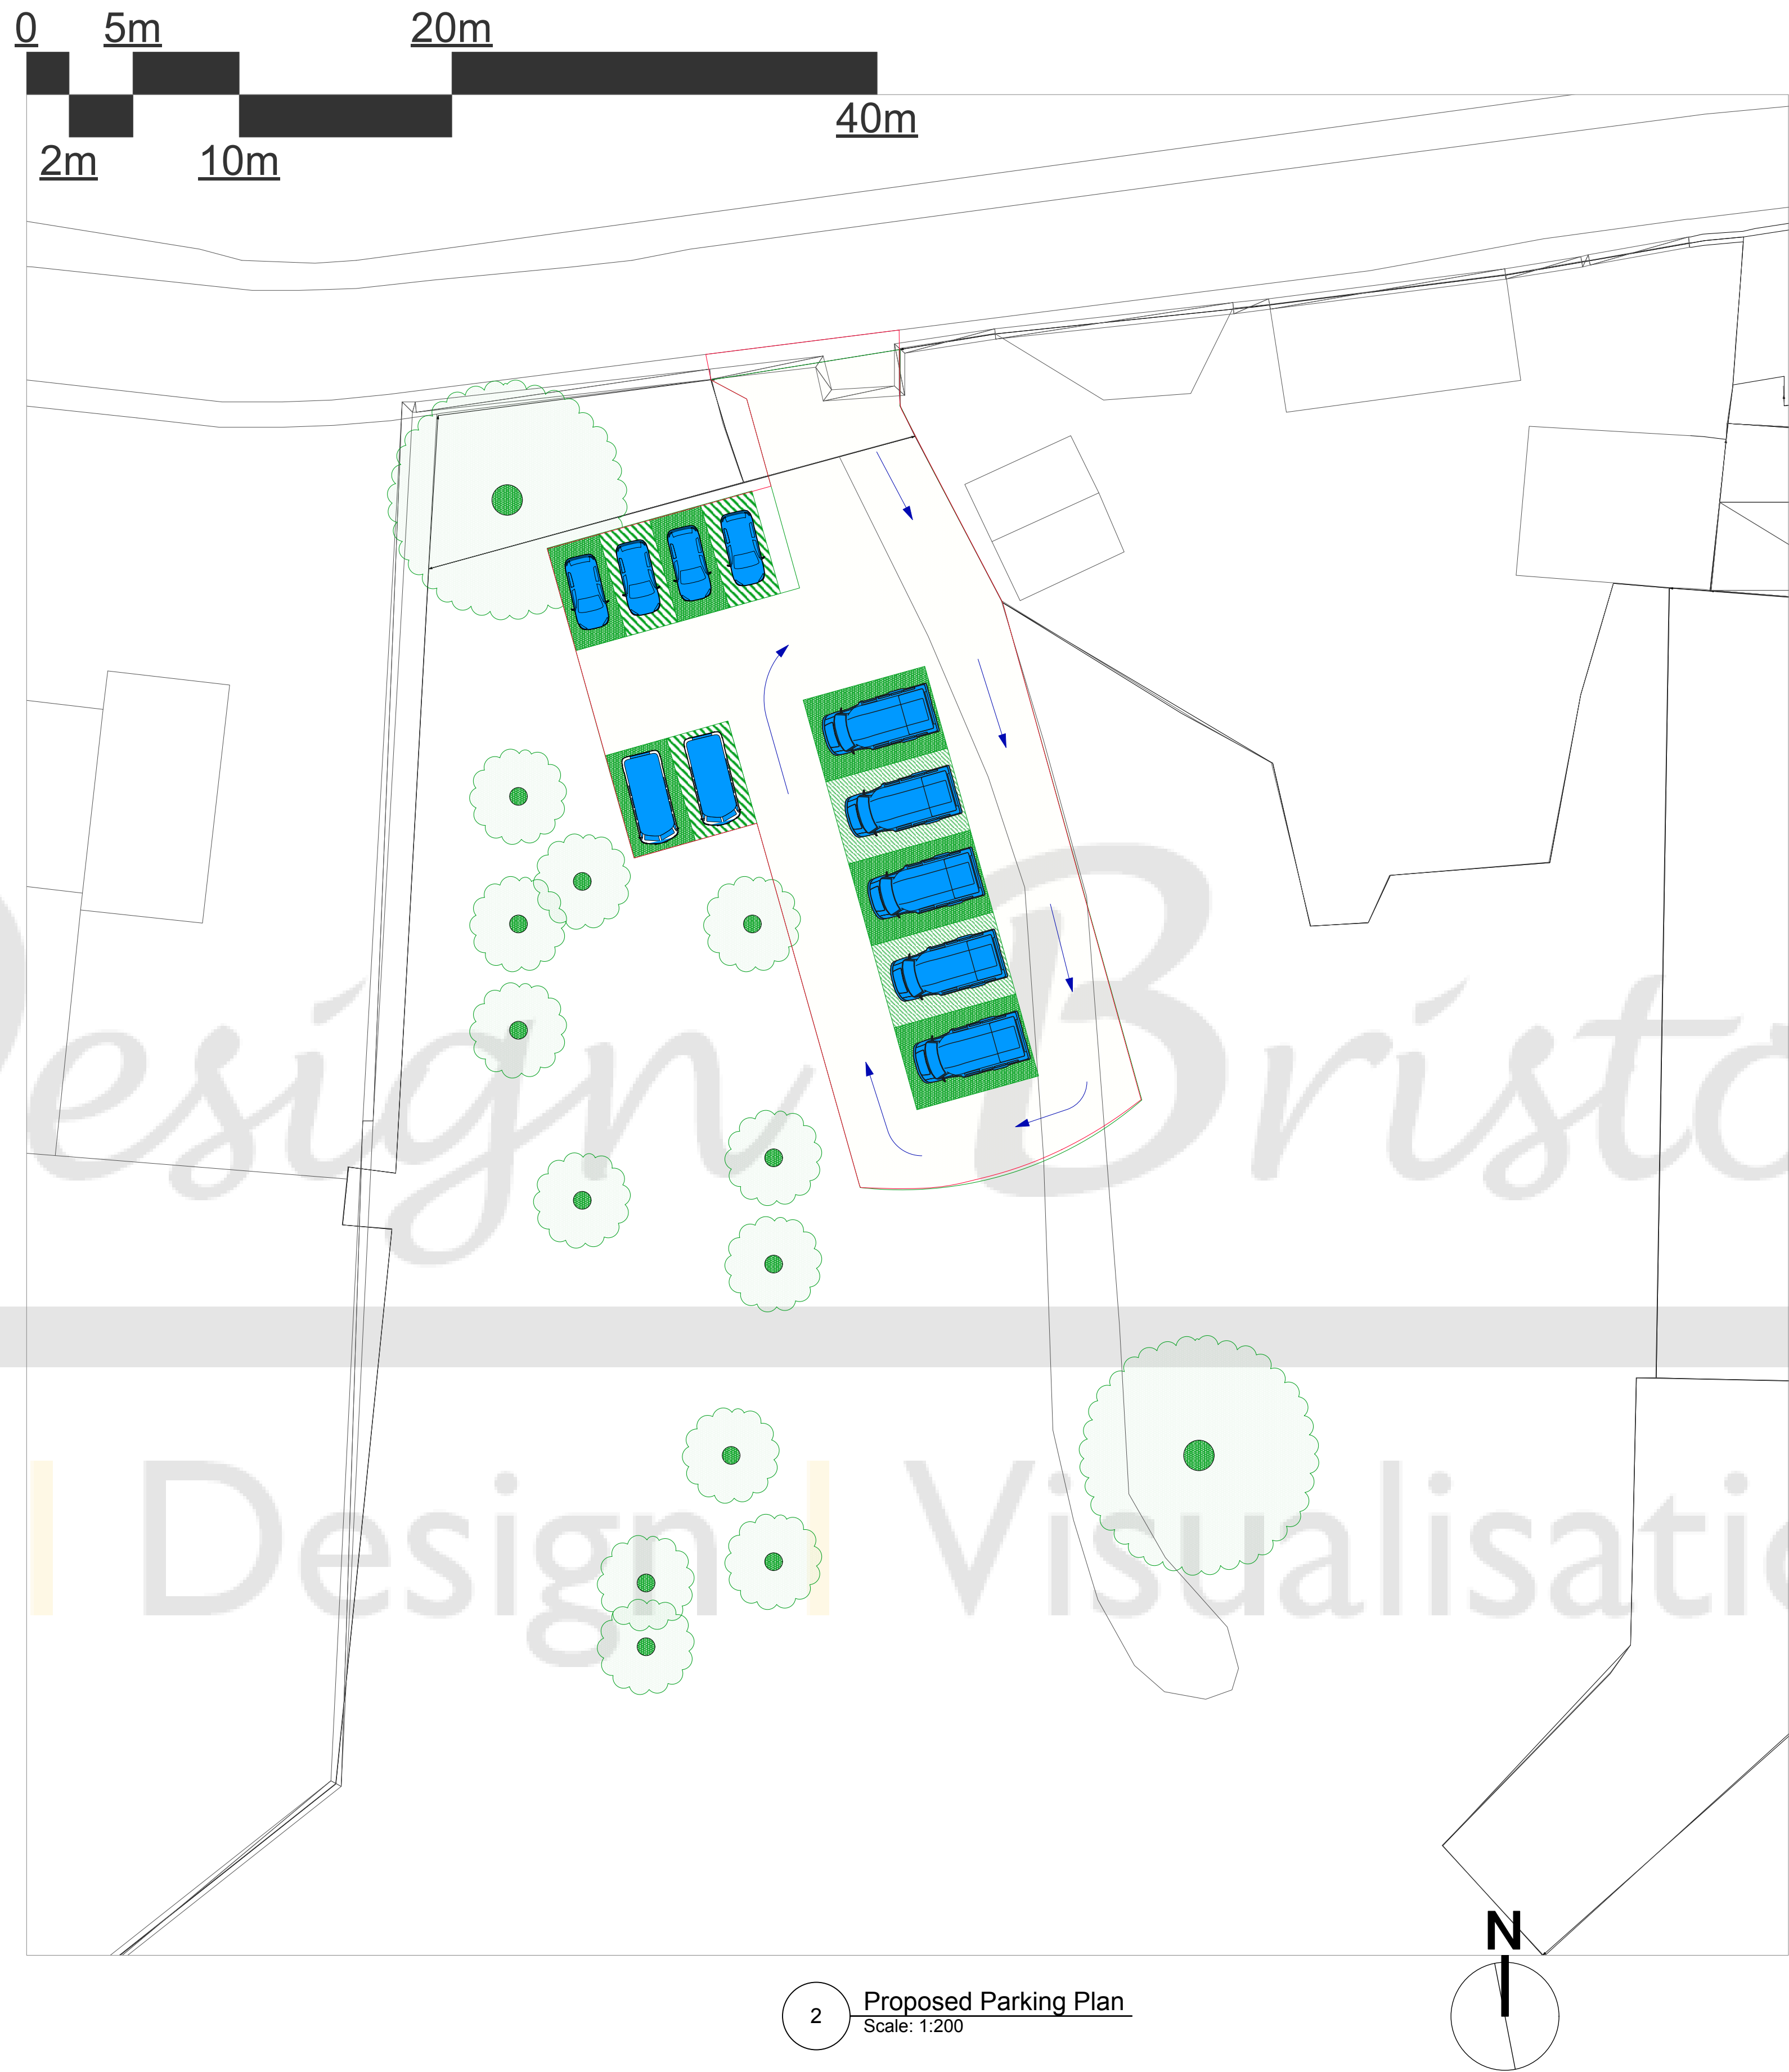


OS EXTRACT - PROPOSED PARKING PLAN

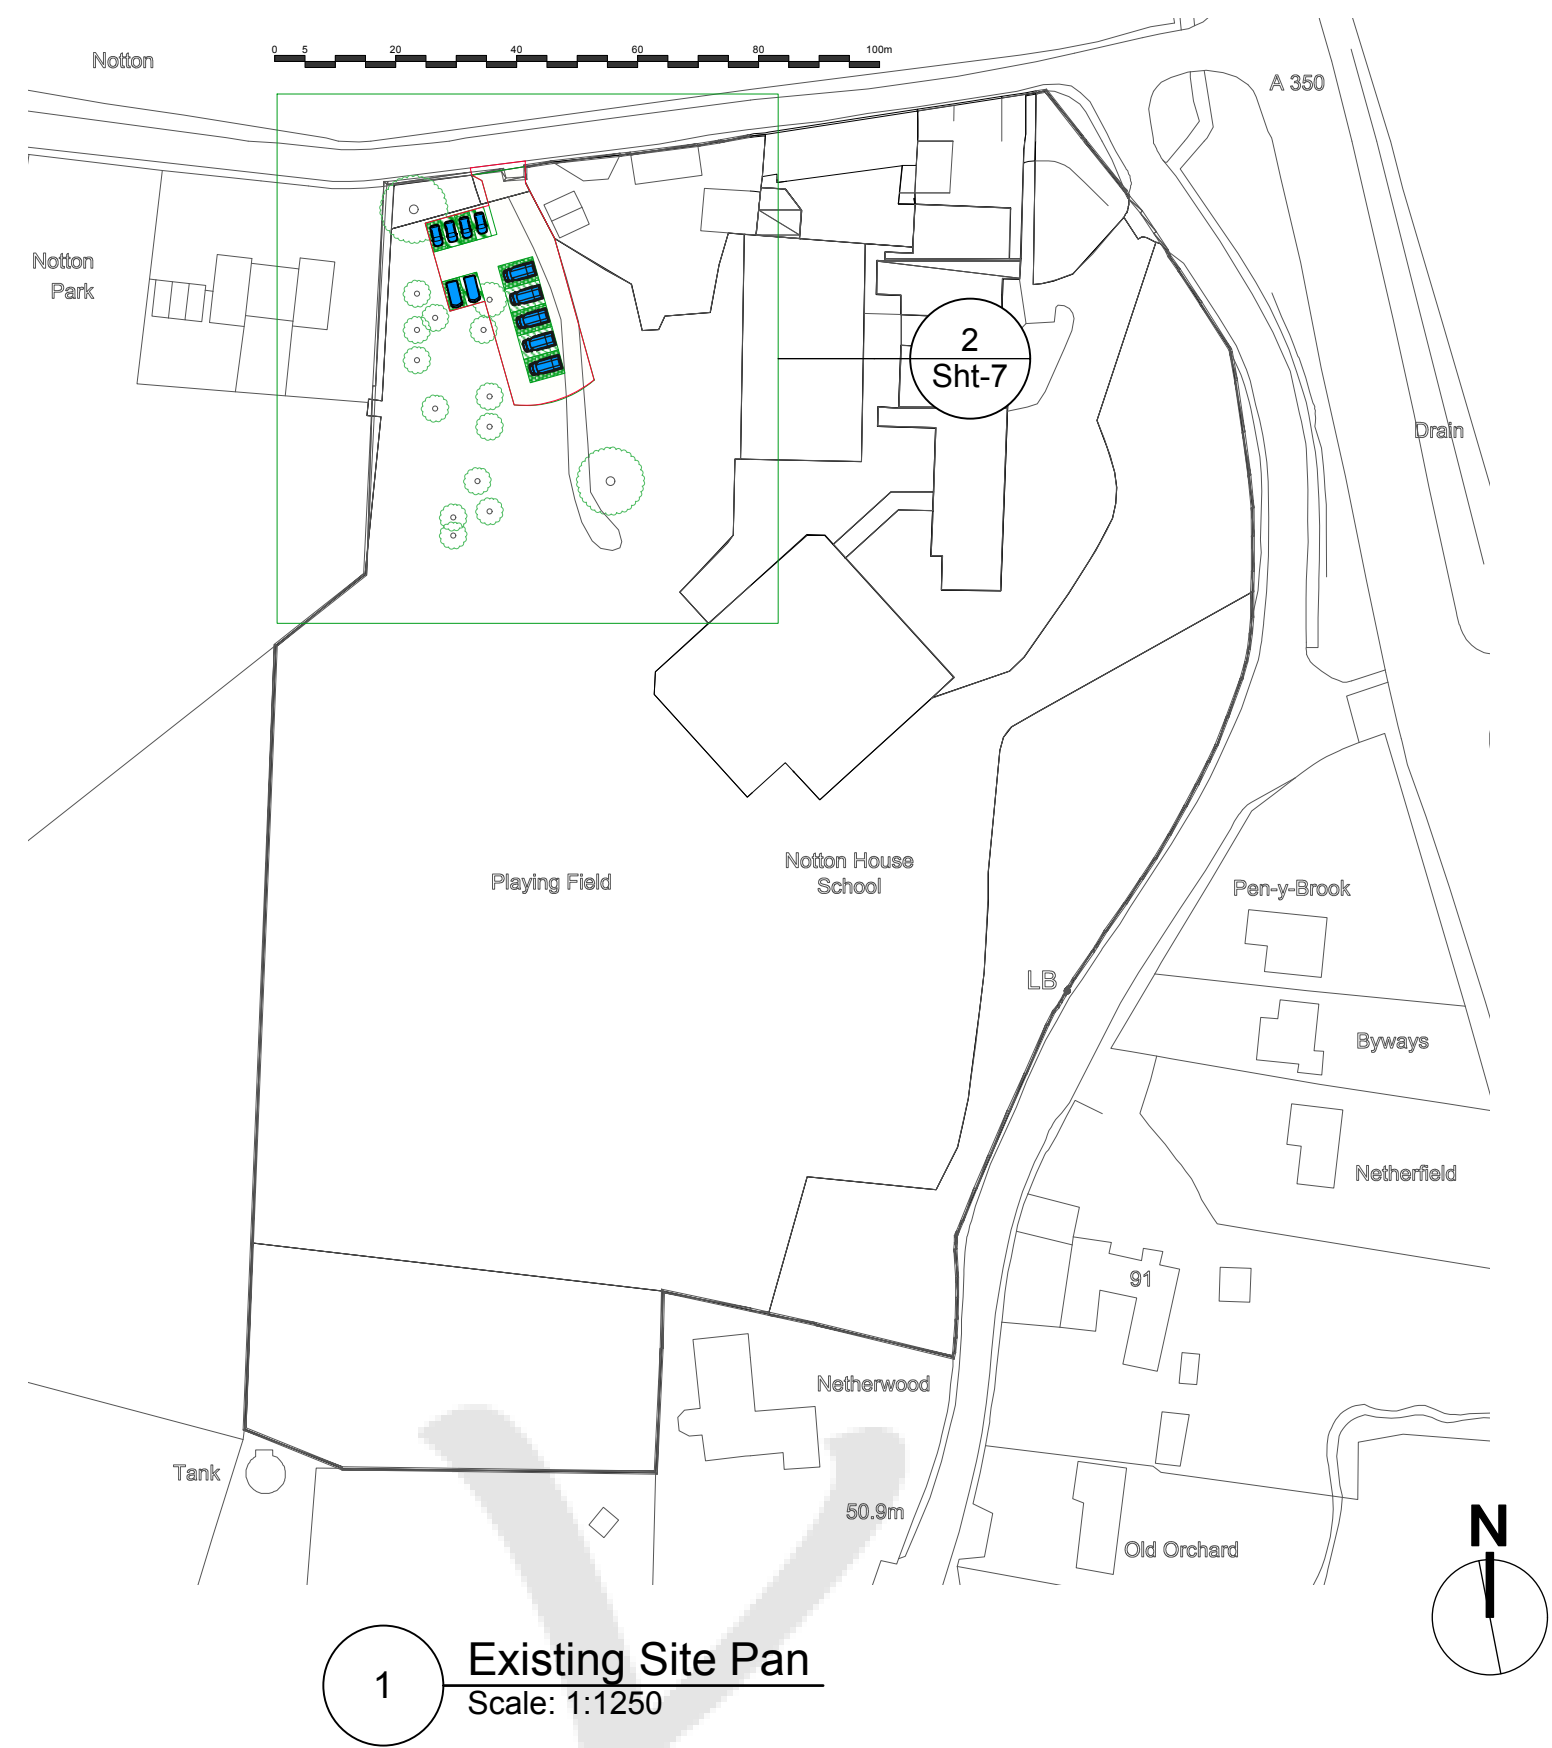

Your Design Bristol Architecture Design Visualisation 605 Fishponds Road, Fishponds, Bristol, BS16 3AA. studio@yourdesignbristol.co.uk ~ 0117 329 2727 © Your Design Bristol Ltd. All Rights Reserved	Client: MSNP - Notton House School	Drawing: NH6106P Proposed Vehicle Parking Plan	Project Description: Proposed Carpark for School Vehicles	Revisions:	NB
	Address: 28 Notton House School Notton Chippenham SN15 2NF	Designed By: CH Date: 02.02.2026 Cad File: Status: For Condition Approval Scale: Labelled @ A1		A B C D E	Author Retains Copyright. Responsibility is not accepted for errors made by others in scaling from this drawing. All dimensions, levels and angles to be checked on site by the contractor. All boundaries are assumed and we accept no liability for boundary inaccuracy. You are reminded of your responsibilities under the 'Party Wall etc. Act' 1996 where applicable.