


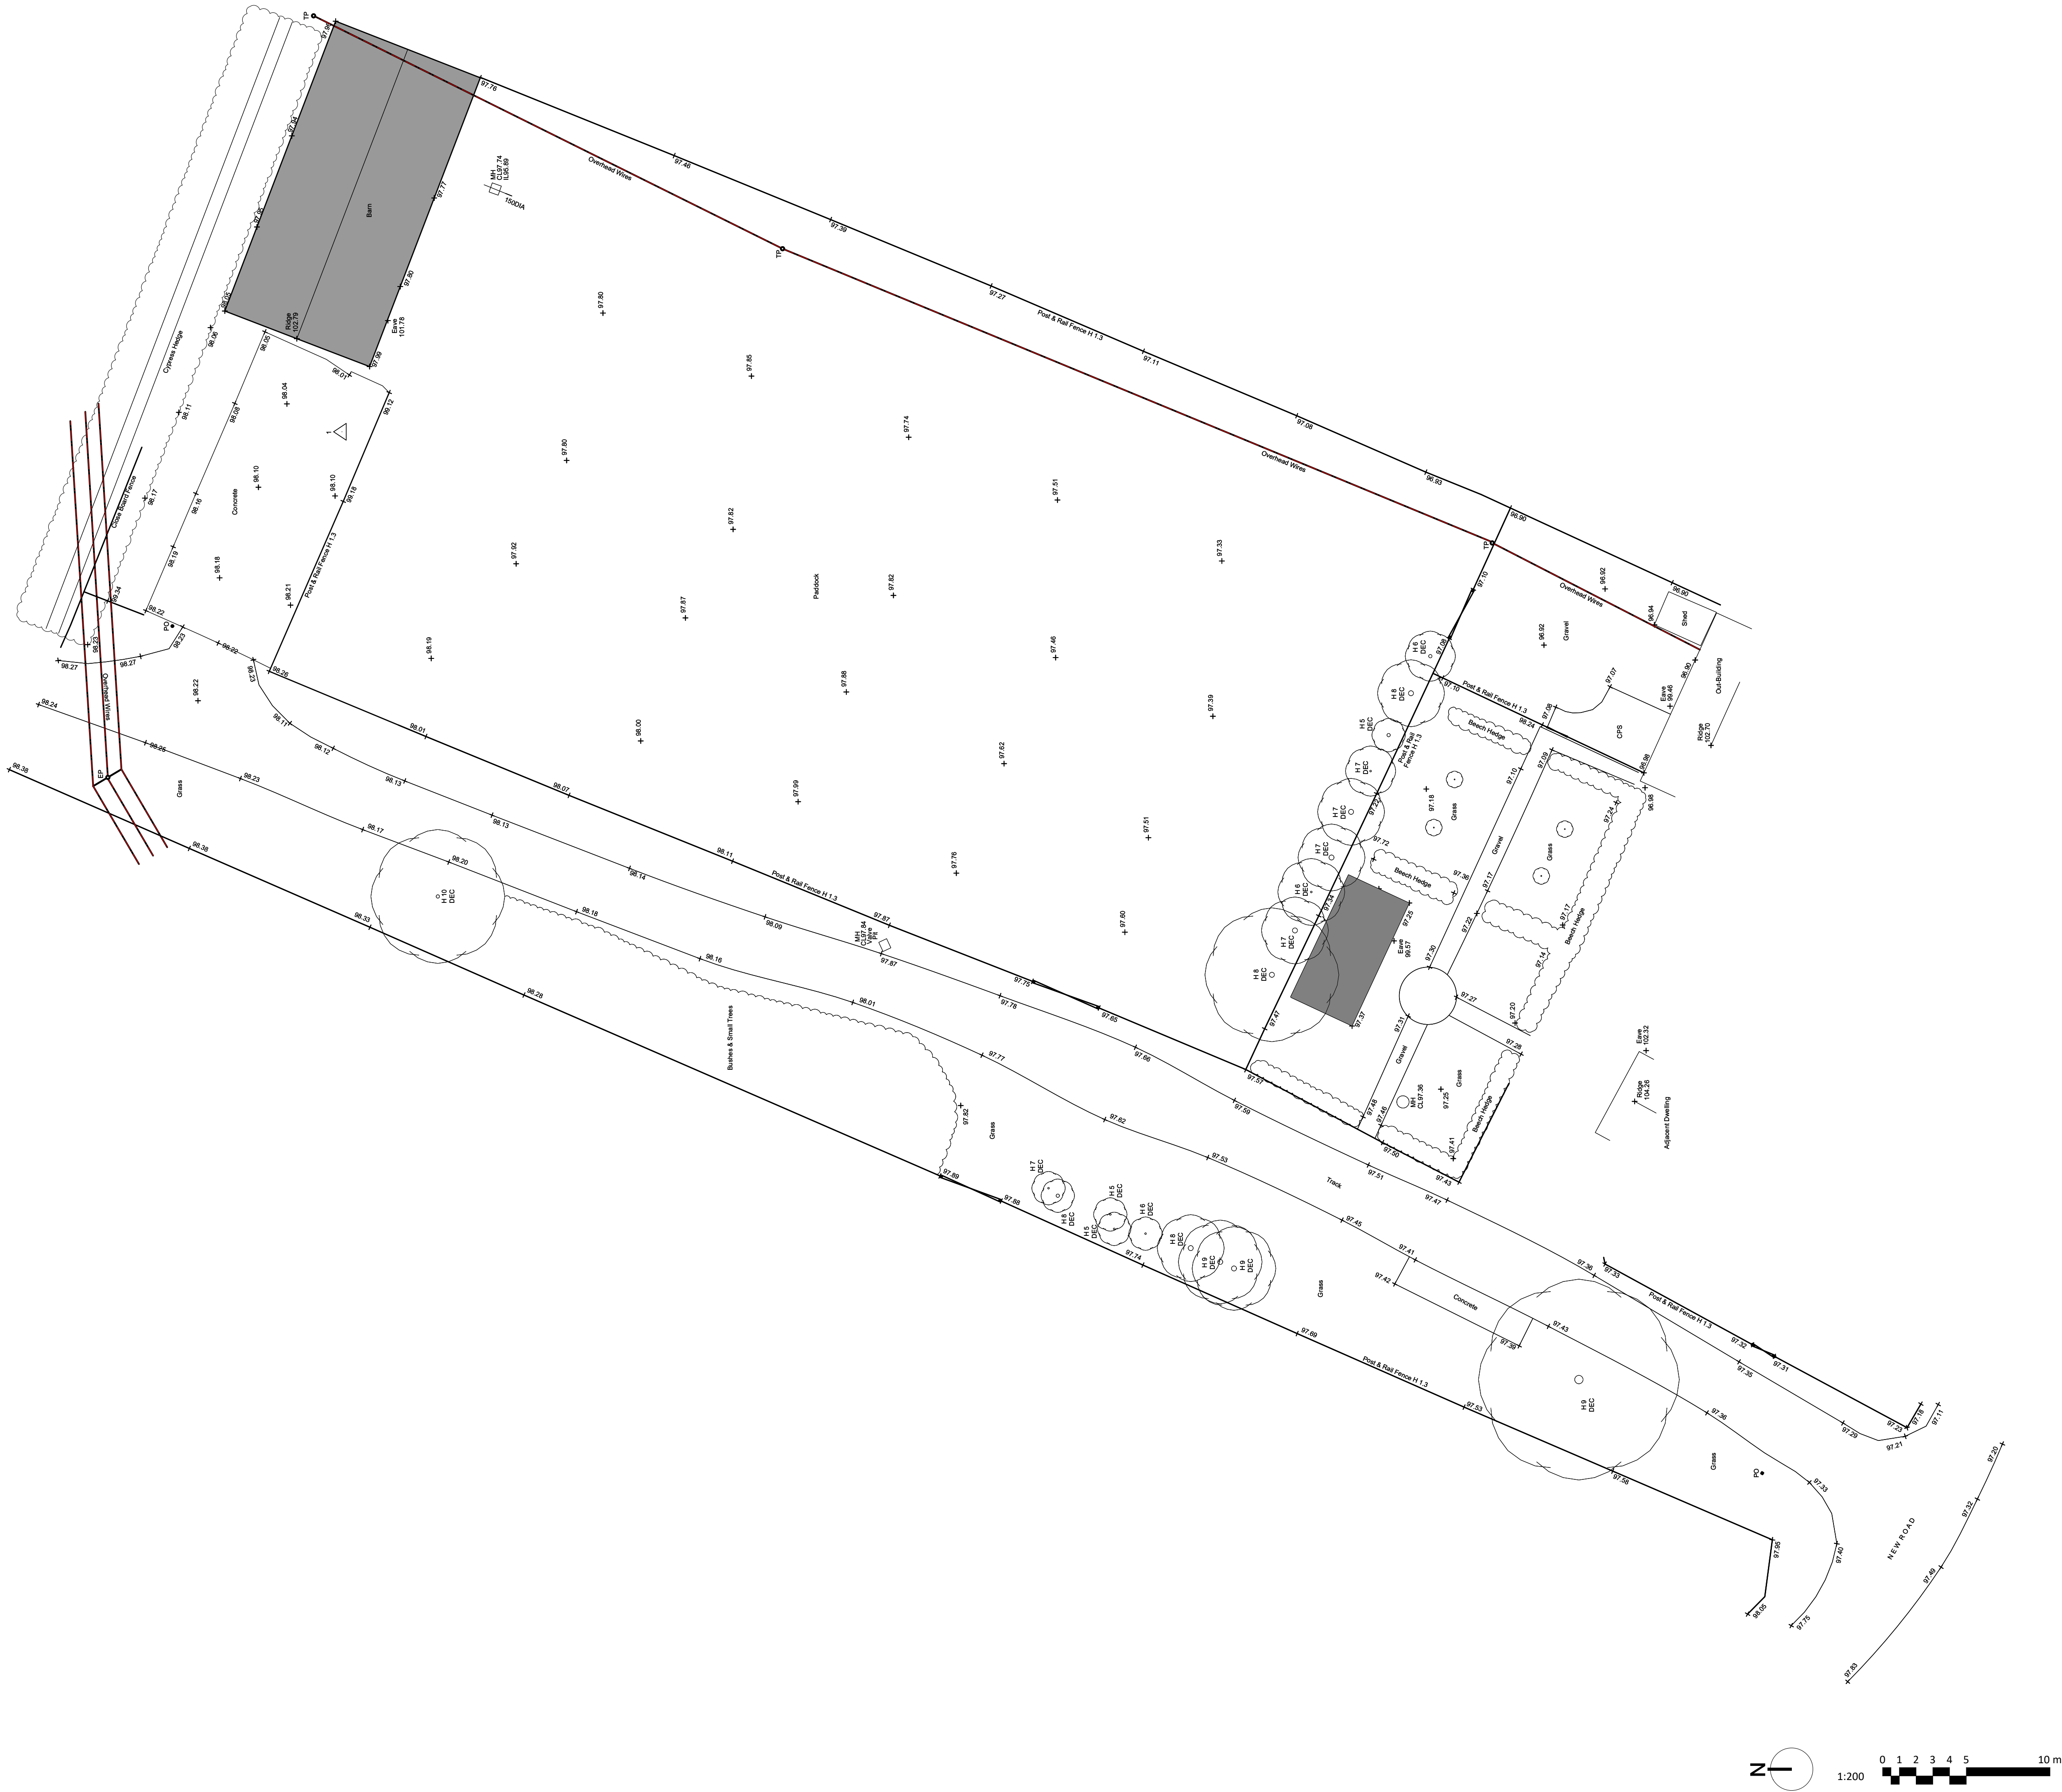

Date No. Revision Notes



PKA Architects Ltd
Fountainbrook, Whitley Road, Potterne, Devizes, Wiltshire. SN10 3TD
tel 01380 725688 tom@pka-architects.com www.pka-architects.com

Project Title
Barn Conversion

Address
**Barn North of 123 New Road,
Bromham, Chippenham, SN15 2JA**

Client
Mr and Mrs Alexander

Sheet Title
Site Survey

Scale
1:200@1:200

Project ID: **2172 - EX-001**

Status
AS EXISTING

File Name
2172-DESIGN.vsw

Stage Key:
EX - Existing
SK - Sketch
PL - Planning
WD - Working
DR - Drawings
BL - Building
TR - Tender
CN - Construction
AB - As Built