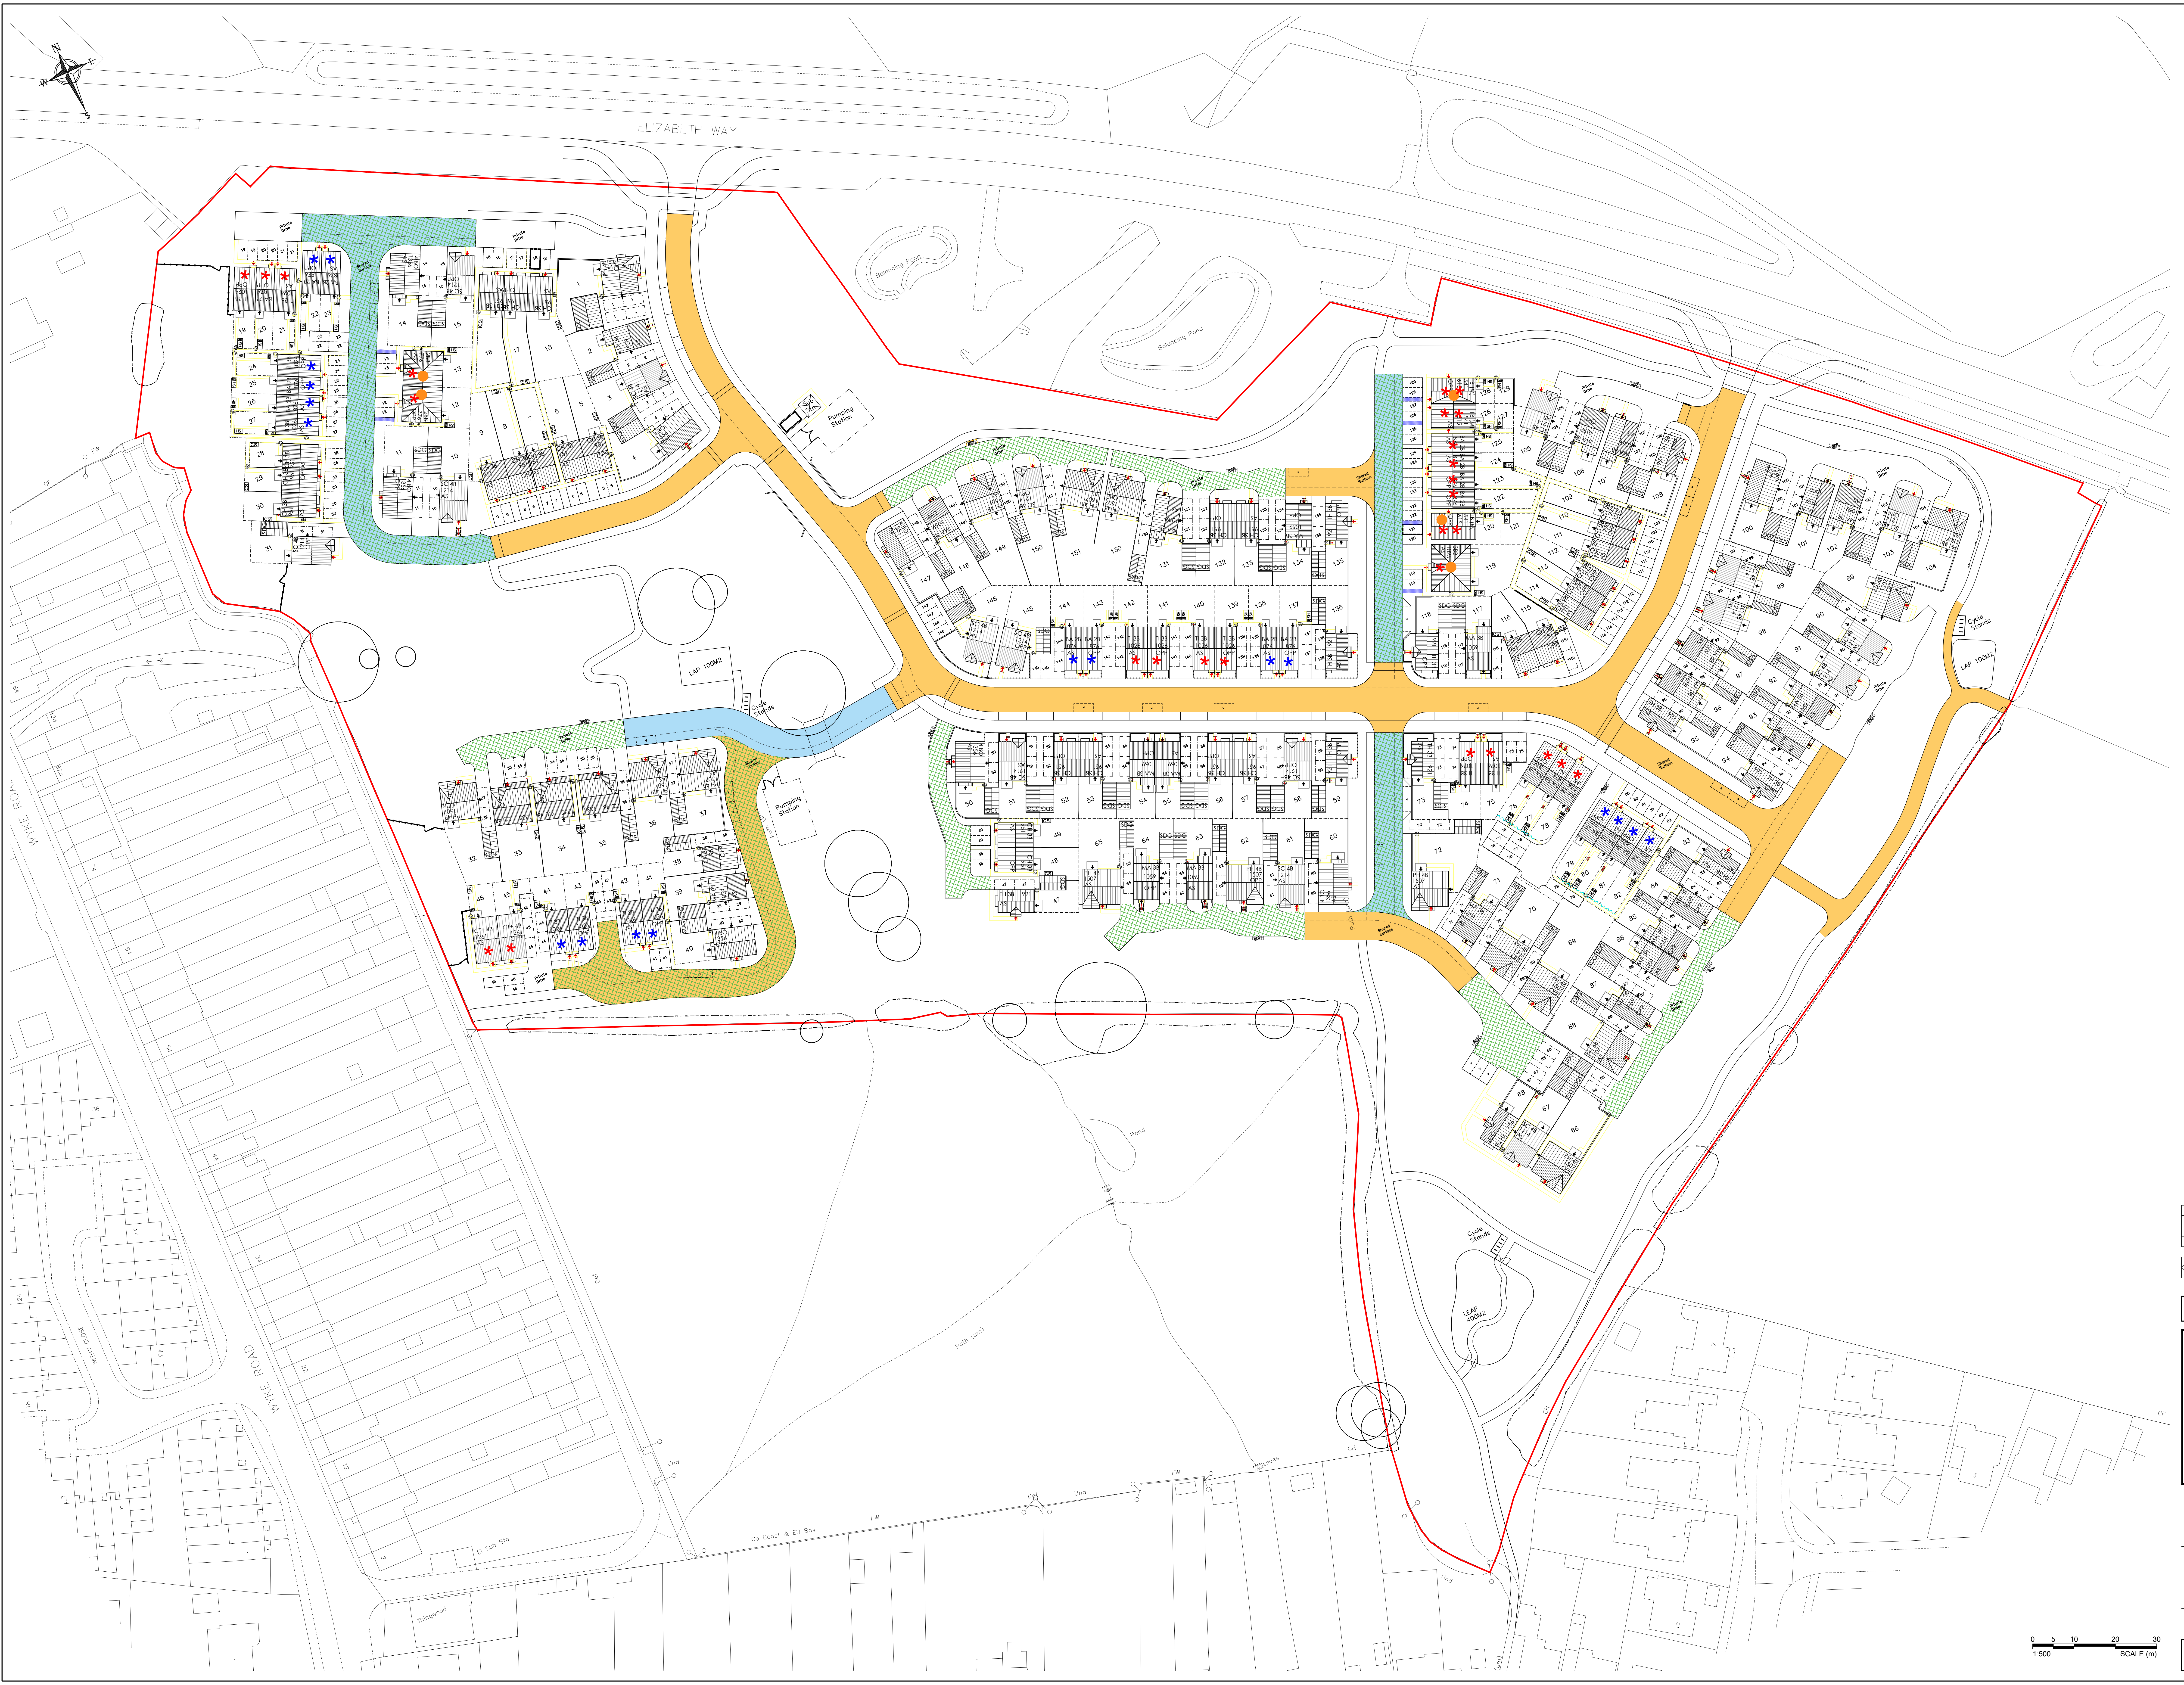

Key:

▭ Buff Block Paving
▭ Black Asphalt
▨ Completed

Rev.	Date	Description
C	28/05/2026	Completed surfaces added
B	15/05/2026	Road surface black asphalt update
A	23/01/2026	First Issue

Original size 100mm - this print may be reduced

Do not scale from this drawing.

Drawing Status
FOR INFORMATION

Bellway
South West Division
The Quadrant
1st Floor 2540
Aztec West
Bristol, BS32 4AQ

Telephone 01454 451960
www.bellway.co.uk

Project
Hilperton
Trowbridge
Weavers Meadow

Drawing Title
Highways Surface Plan

A0 Scale	Date	Drawn/Checked
1:500	22/01/2026	ABU

Drawing No
BELLWAY-Eng-SK002
Rev.
C

R:\Technical SW\31 WEAVERS MEADOW - Hilperton - Trowbridge\07 - DRAWINGS\7.11 - Bellway\CAD\BELLWAY-Eng-SK002-C-Highway Surface Plan.dwg 28/05/2026