
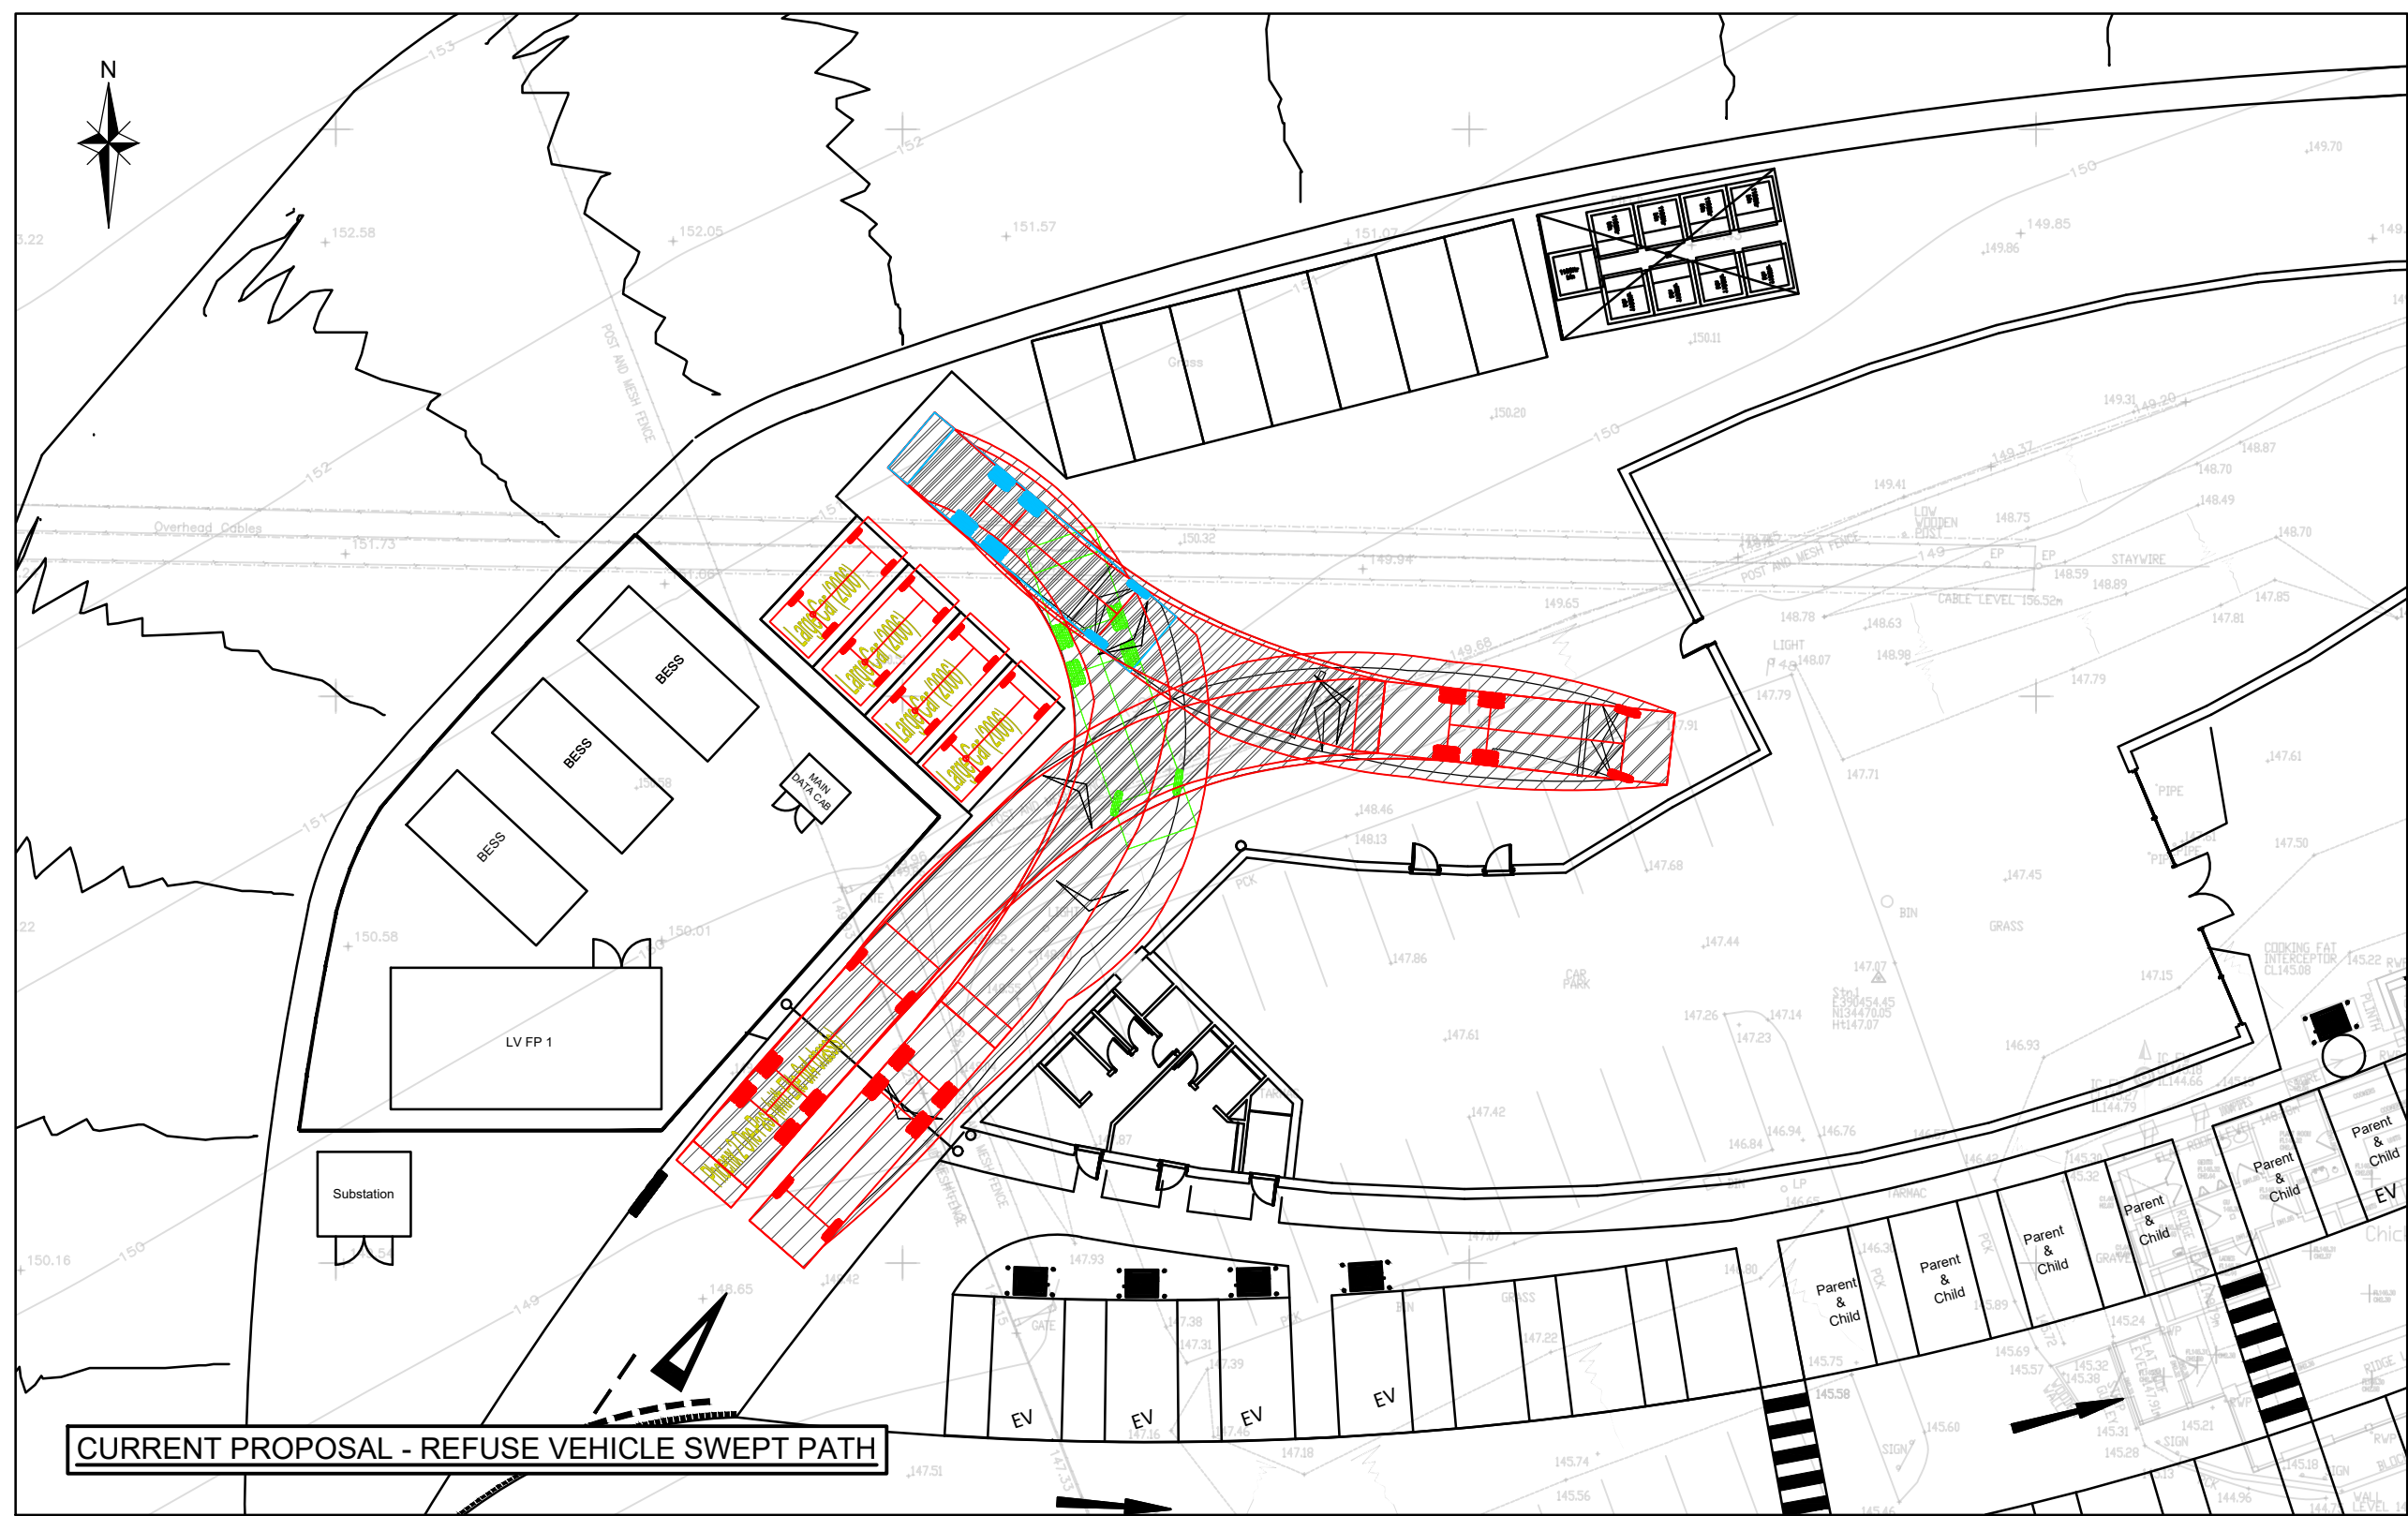
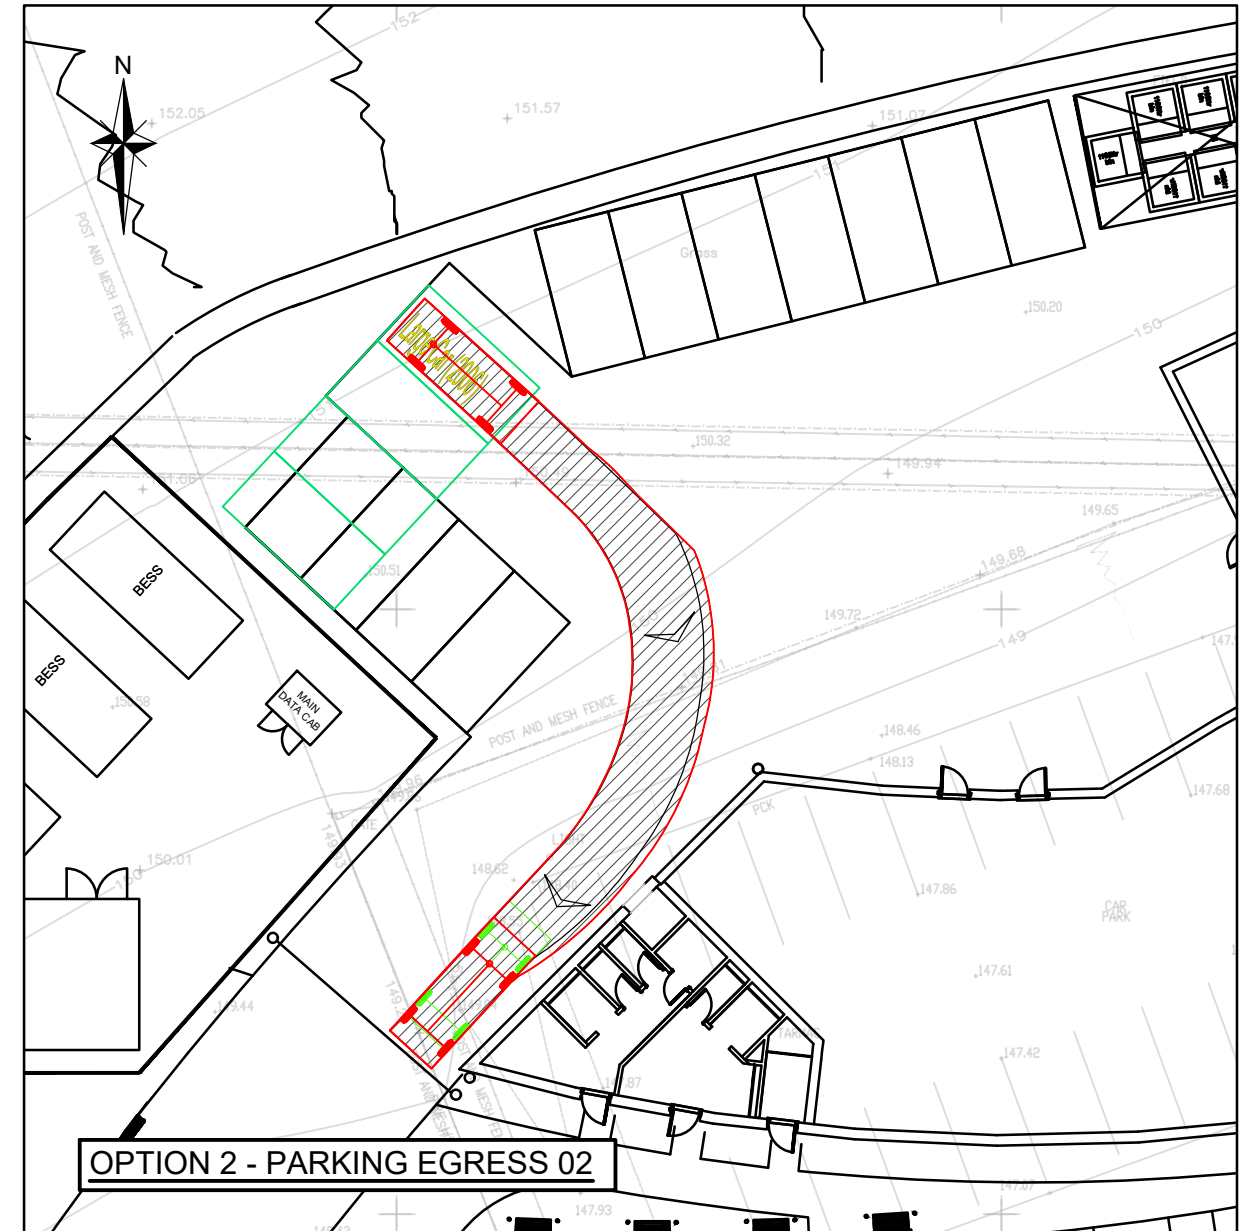
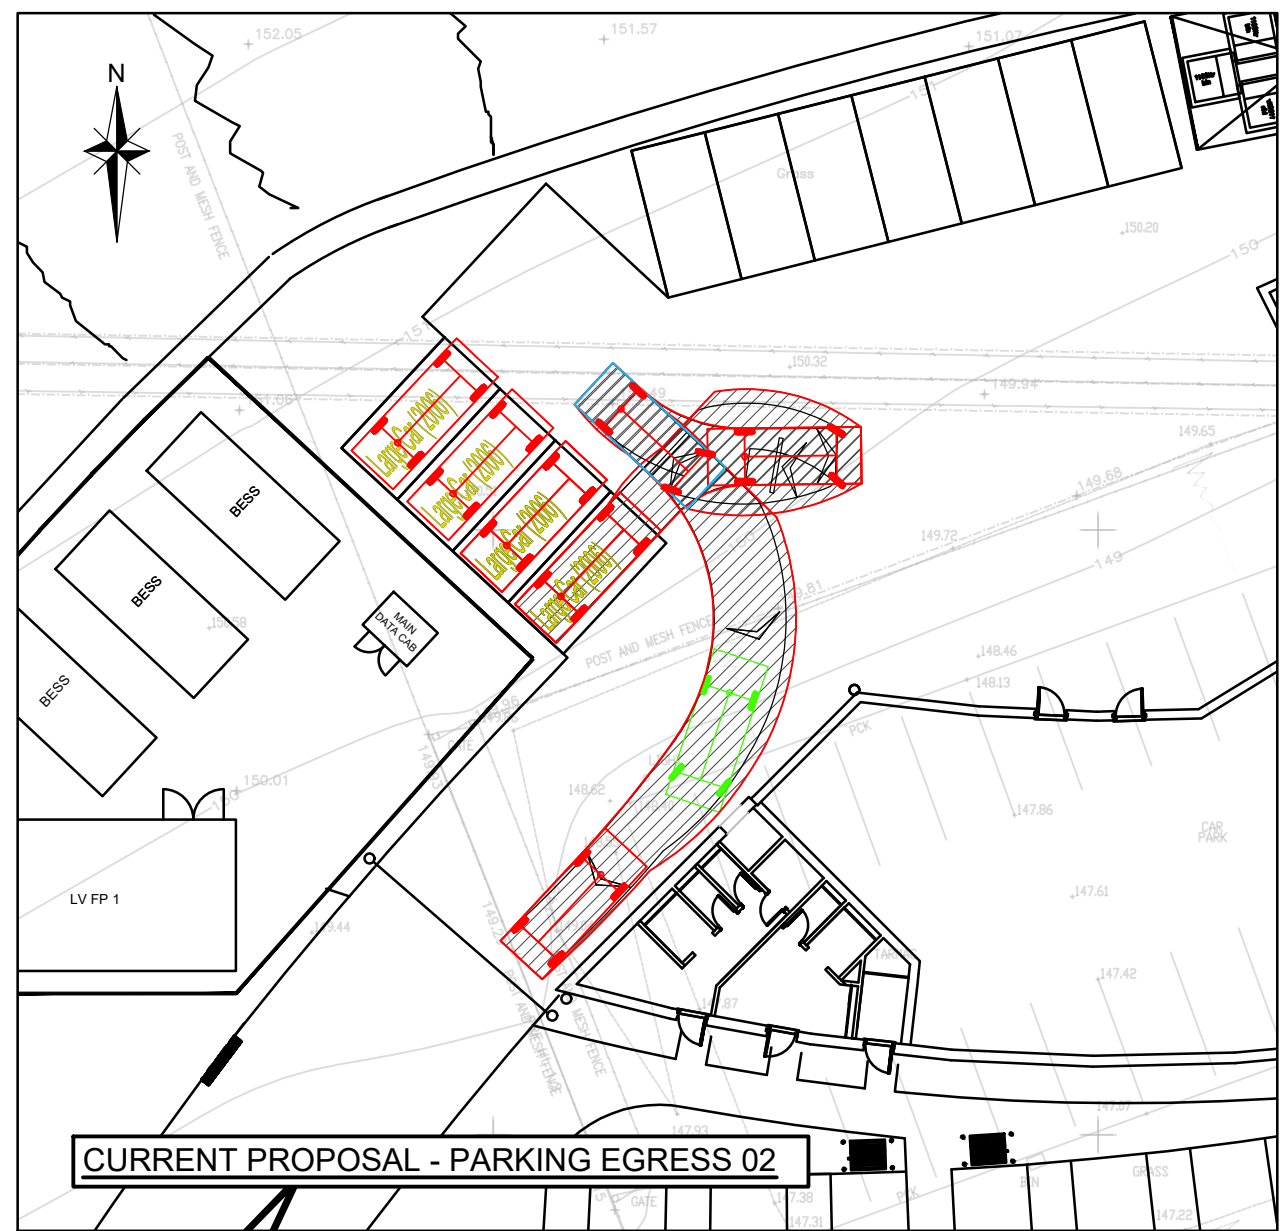
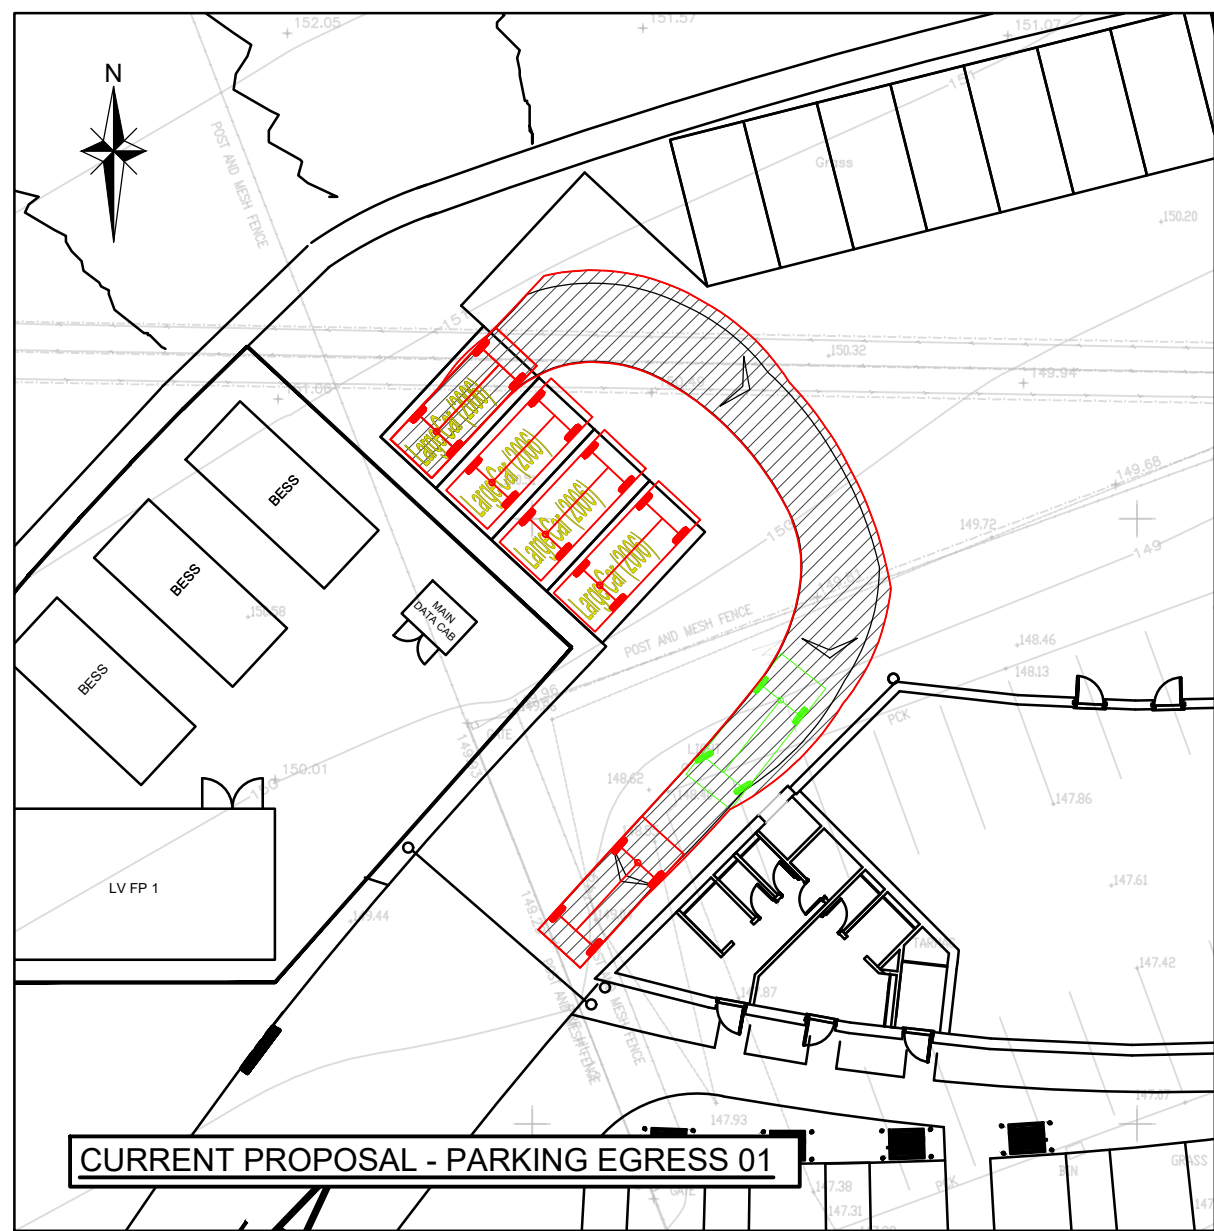


P:\25-246 - Chicklade Services, Salisbury\Tech\Acad\Drawings\Sketches\25-246-SK012 Service Yard Parking Review.dwg

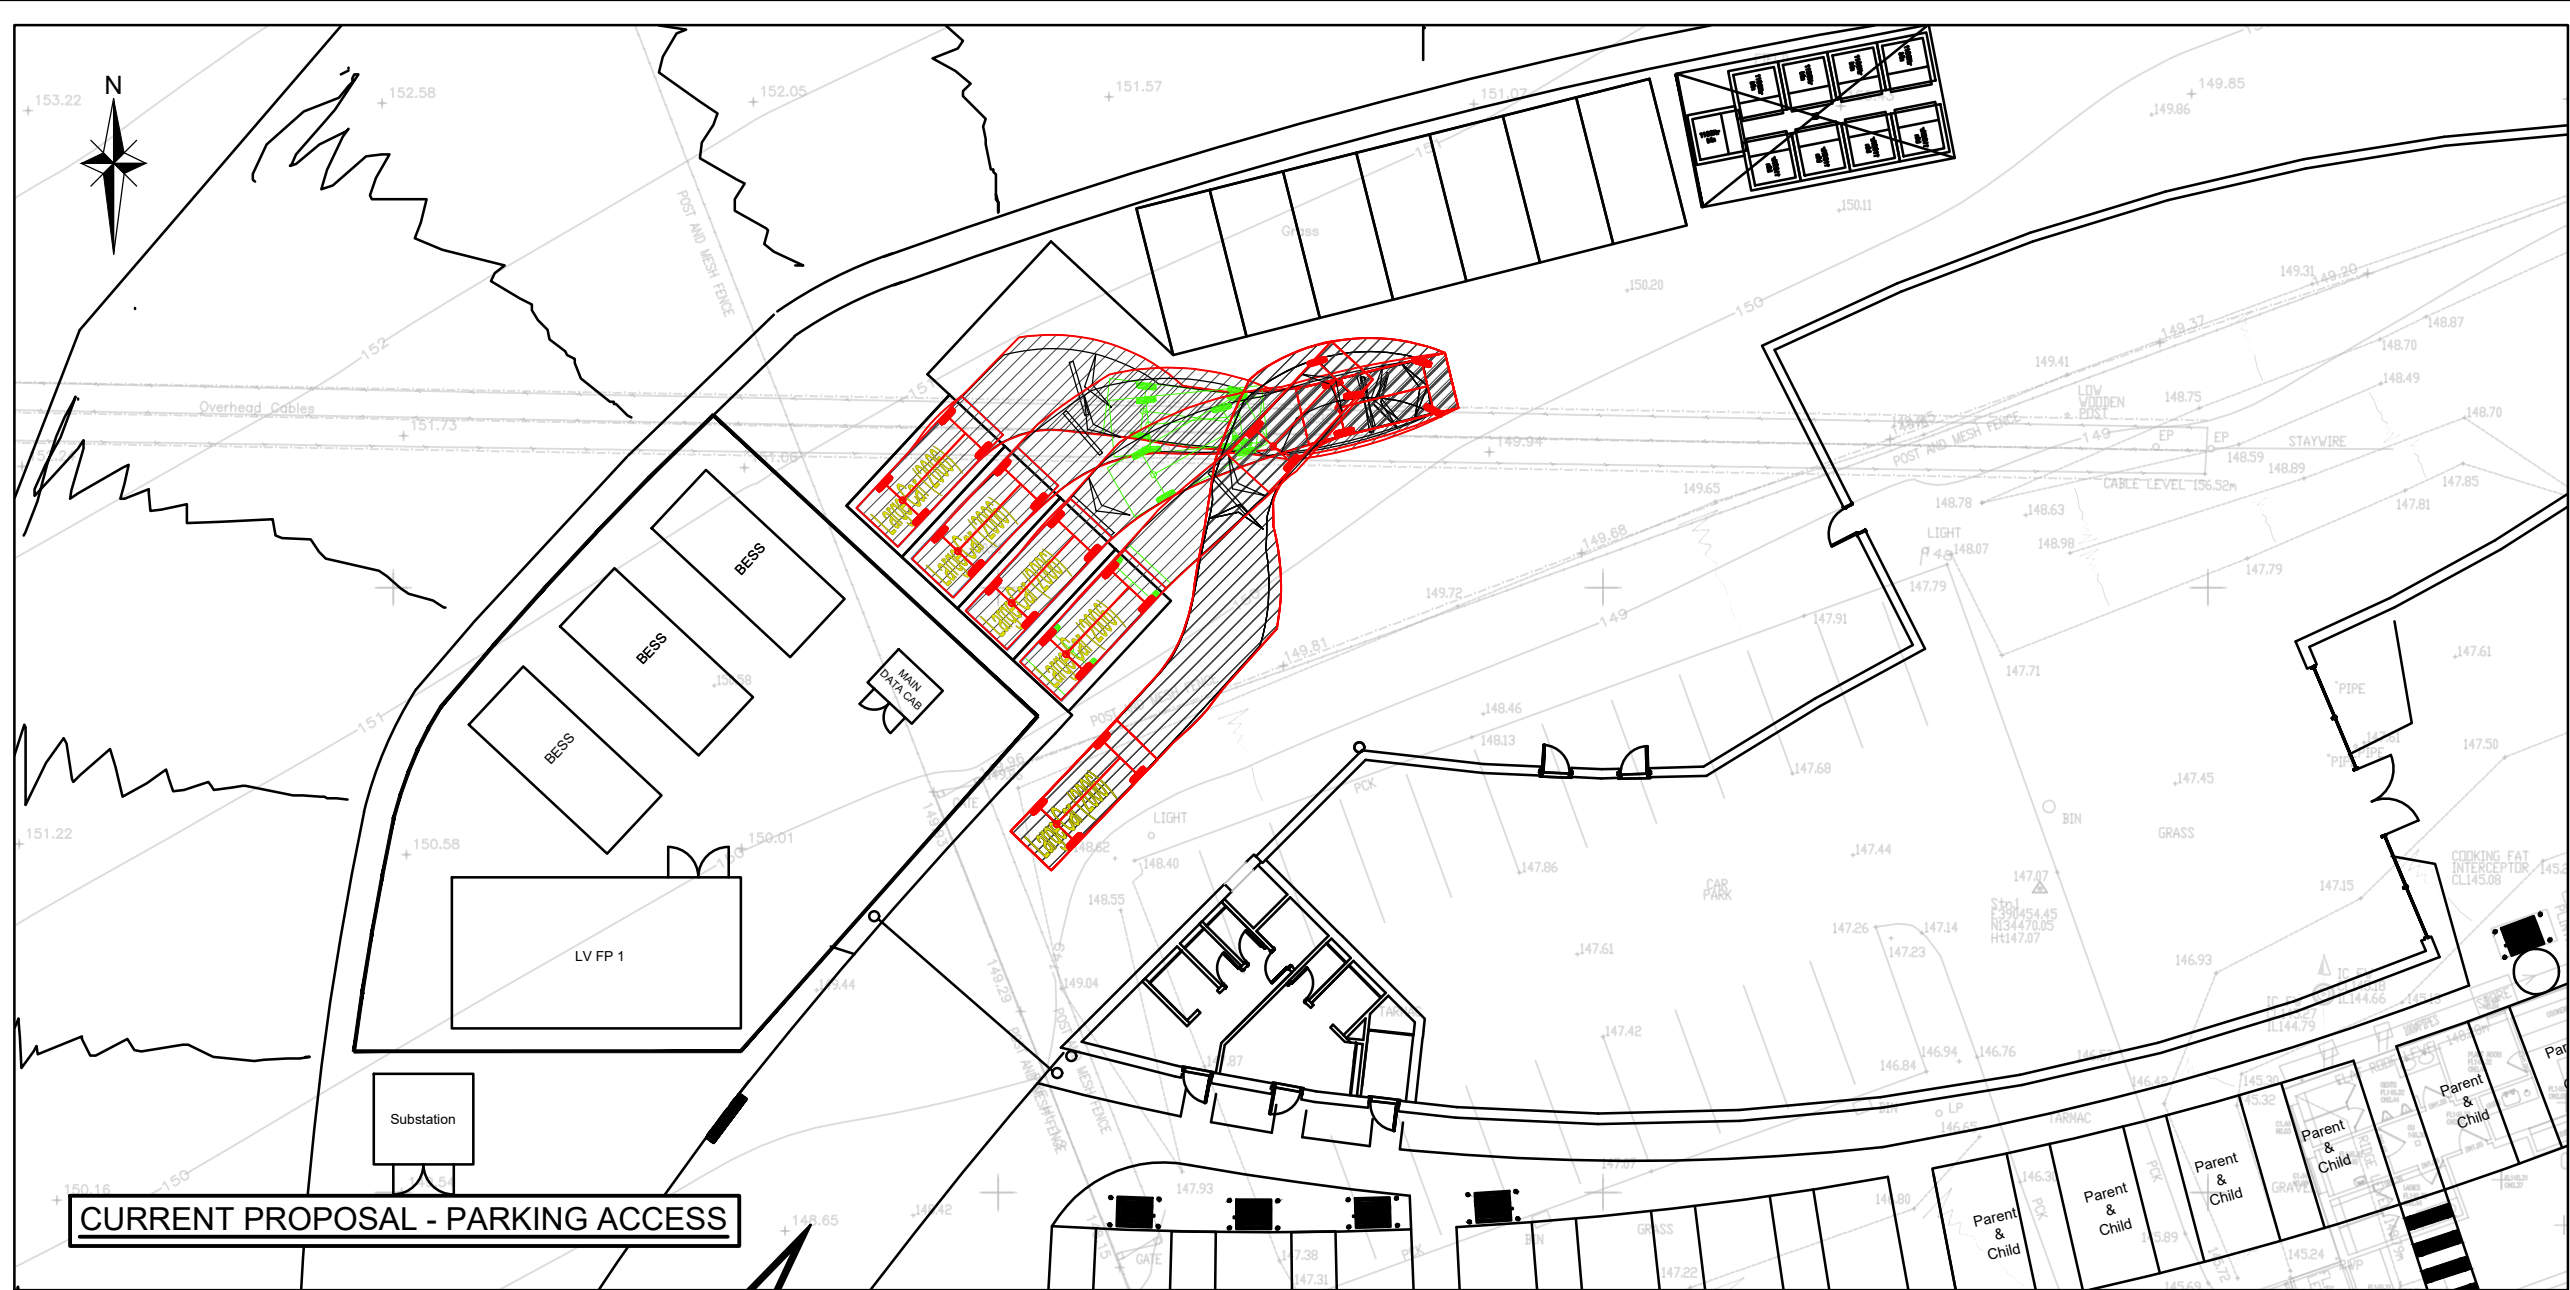

NOTES

Large Car (2006)
Overall Length 5.079m
Overall Width 1.972m
Overall Body Height 1.525m
Min Body Ground Clearance 0.310m
Max Track Width 1.831m
Lock to lock time 4.00s
Kerb to Kerb Turning Radius 5.300m

Phoenix 2 One-Pass (with Elite 6x4 chassis)
Overall Length 11.180m
Overall Width 2.550m
Overall Body Height 3.150m
Min Body Ground Clearance 0.312m
Track Width 2.550m
Lock to lock time 4.00s
Kerb to Kerb Turning Radius 10.150m

FOR INFORMATION ONLY - NOT FOR CONSTRUCTION

Rev	Amendments	Dm	Chk	App	Date

ODYSSEY

Unit 1 Pucknall Farm
Dores Lane
Brassfield
Romsey SO51 9QJ

Telephone: 01794 537980
Fax: 01266 331134
E: info@odysseyconsult.co.uk
W: www.odysseyconsult.co.uk

Job Title
**CHICKLADE SERVICES
A303 SALISBURY**

Drawing Title
**SERVICE YARD PARKING
DESIGN REVIEW & SWEEP PATHS**

Client
BLACKFORD PROJECTS

Scale	Date	Designed
1:250 @ A1	MAY 26	JK

Drawn	Checked	Approved
JK	BO/RC	MB

Job No	Drawing No	Rev
25-246	25-246-SK012	-