


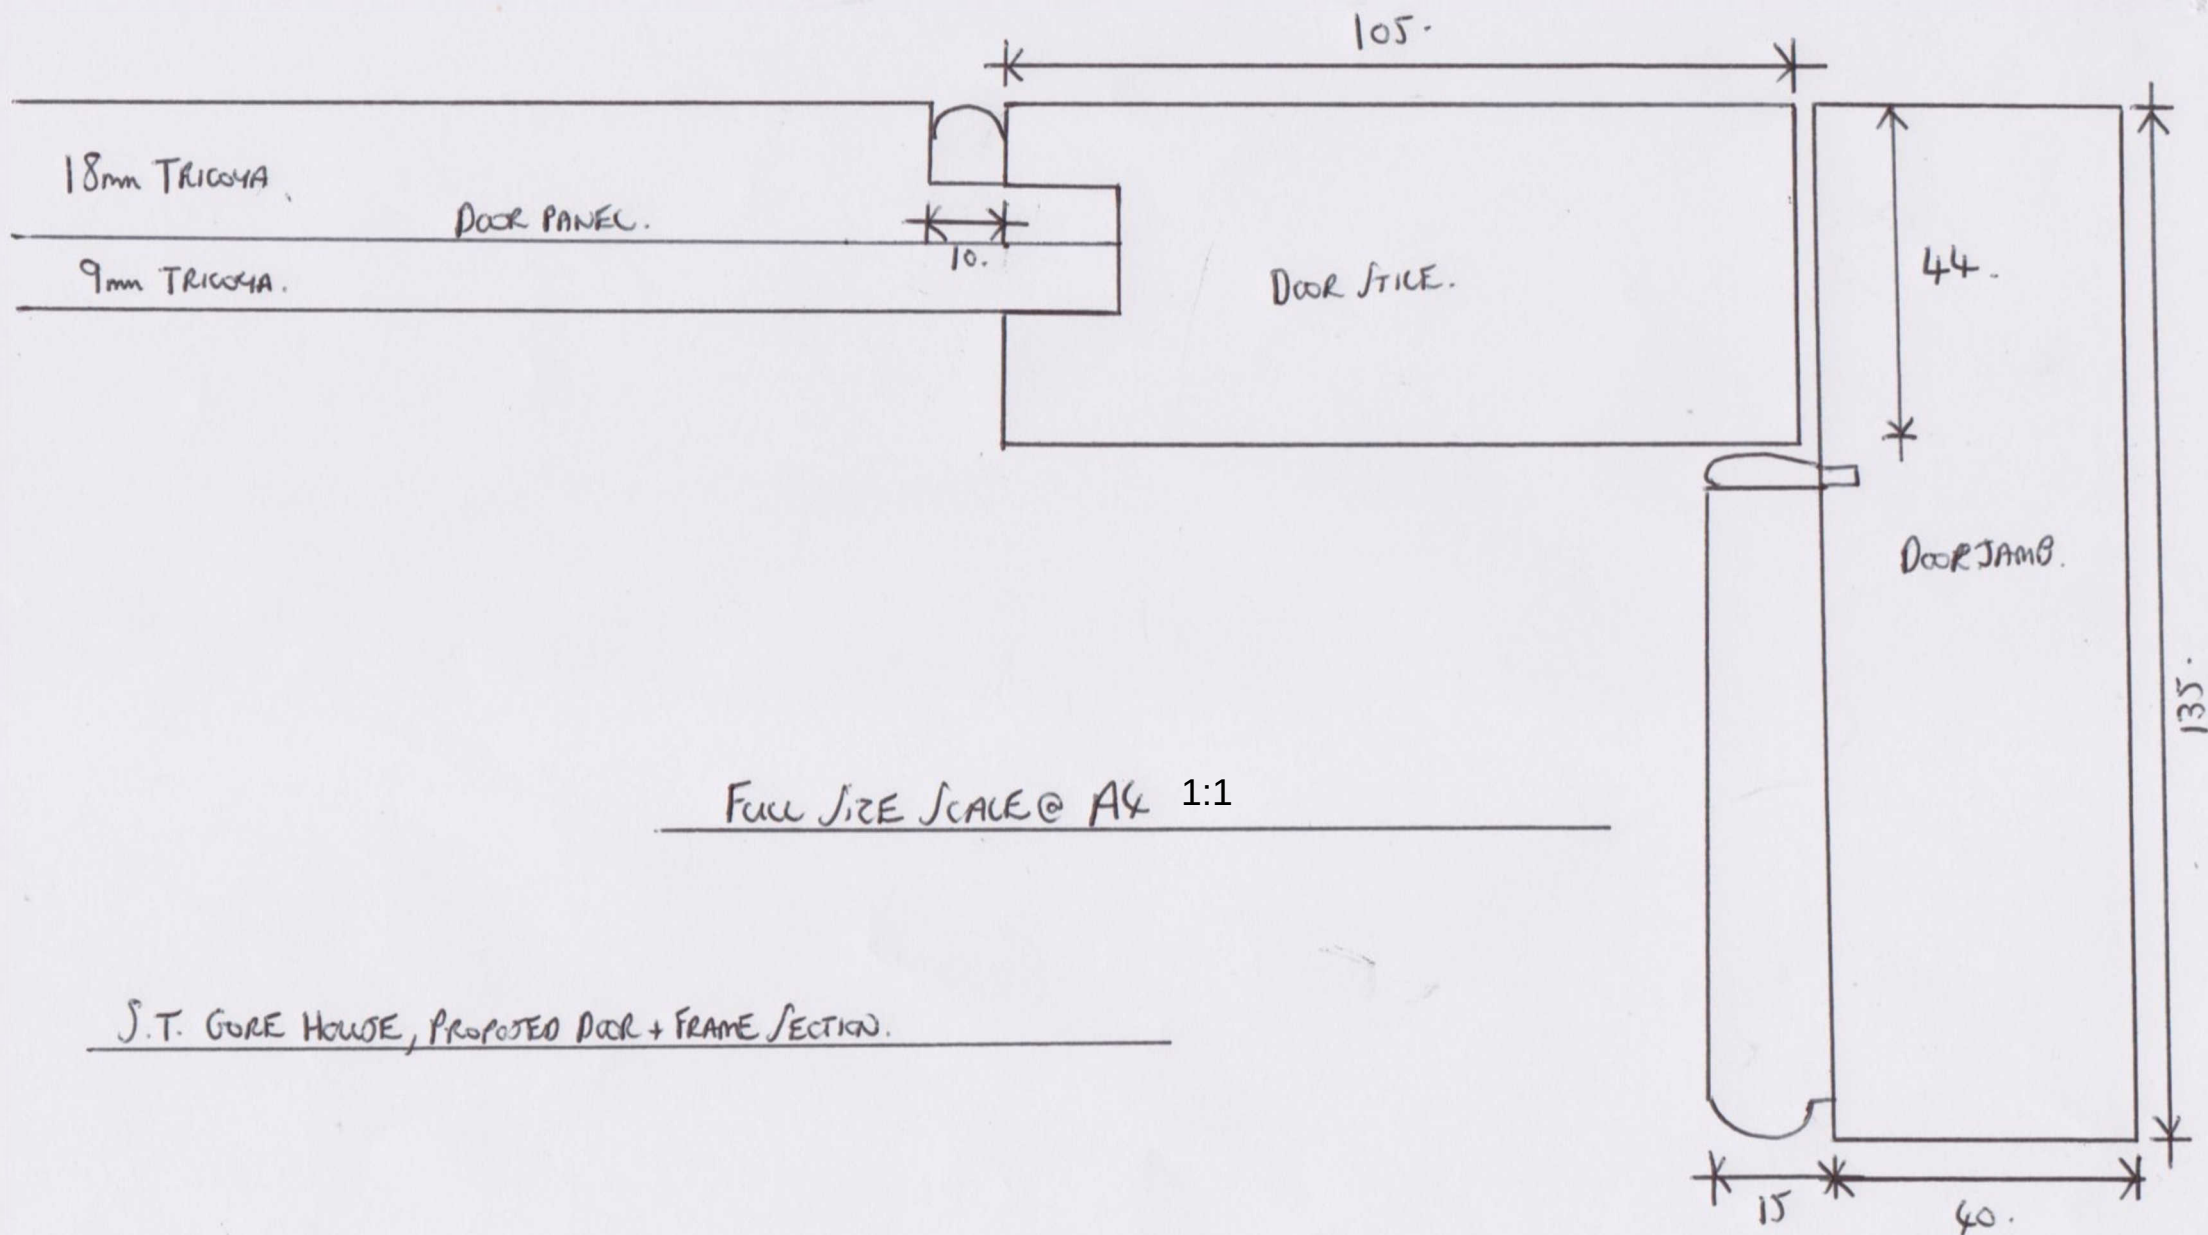

Full Size Scale @ A4 1:1

J.T. GORE HOUSE, PROPOSED DOOR + FRAME SECTION.