


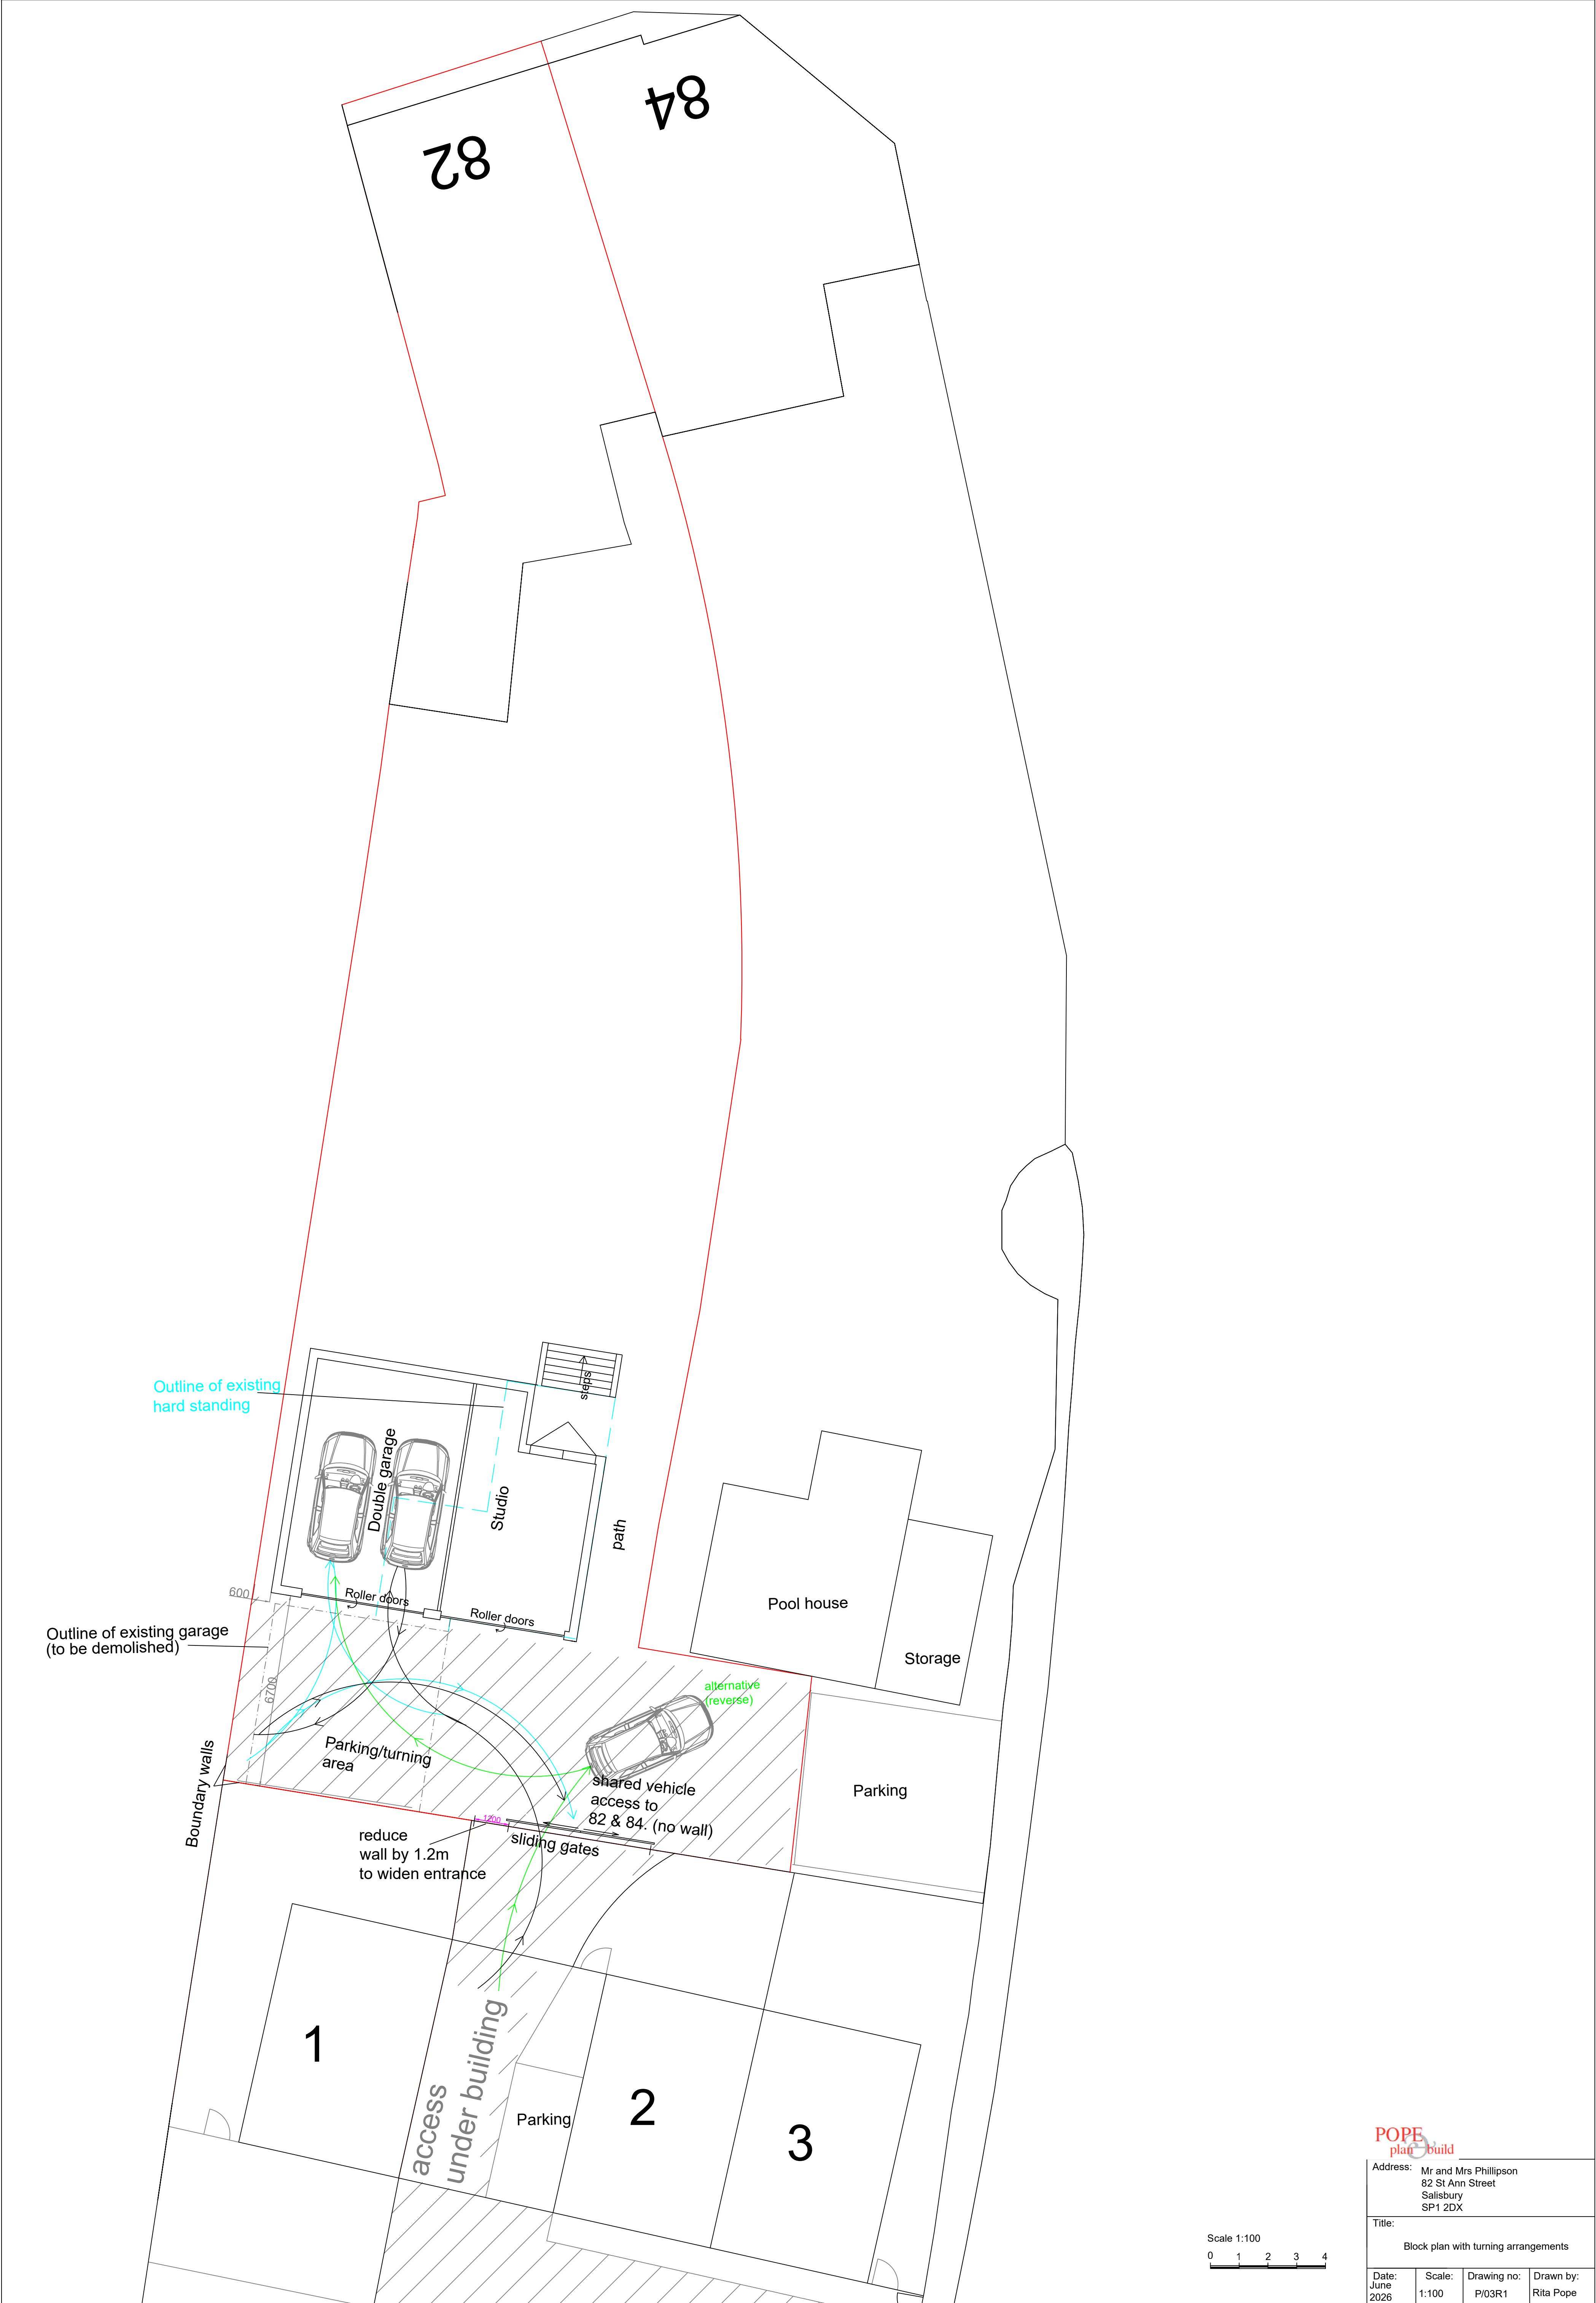

POPE
plan build

Address: Mr and Mrs Phillipson
82 St Ann Street
Salisbury
SP1 2DX

Title:
Block plan with turning arrangements

Date: June 2026	Scale: 1:100	Drawing no: P/03R1	Drawn by: Rita Pope
-----------------------	-----------------	-----------------------	------------------------