



North West Elevation

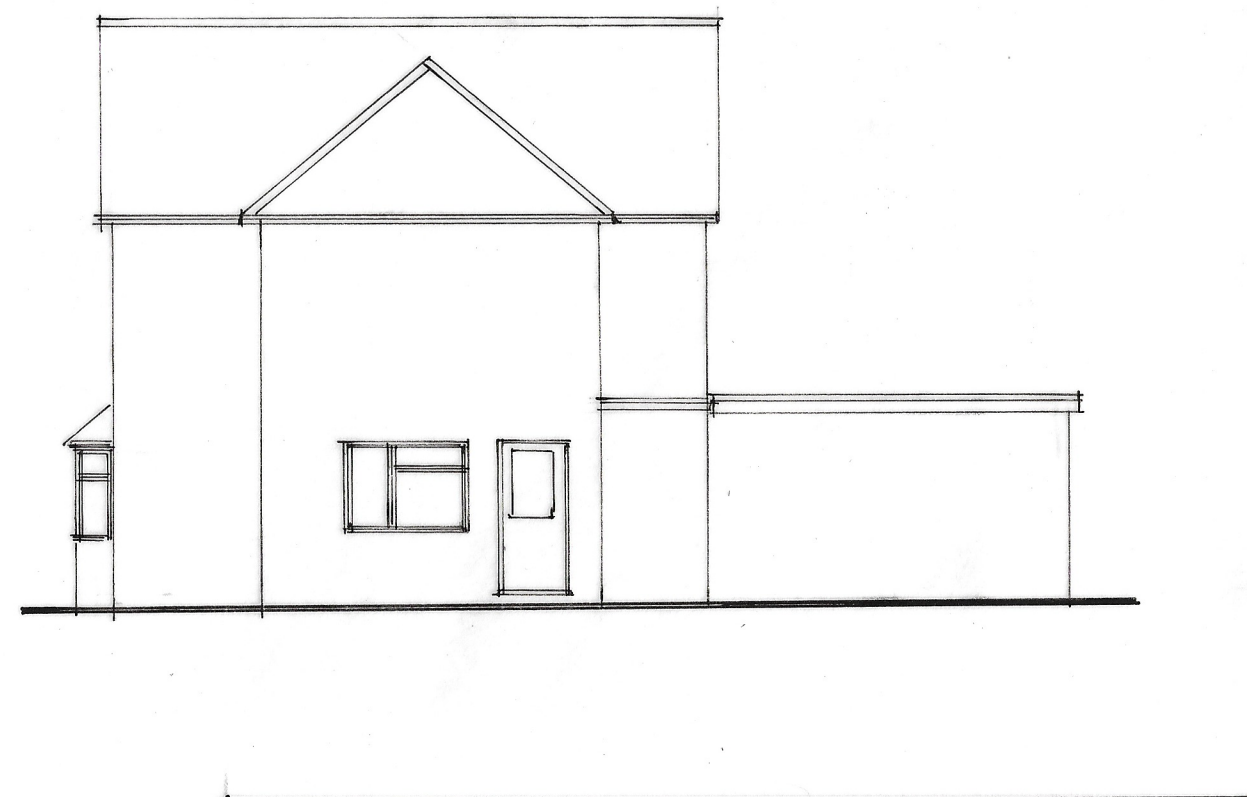

North West Elevation




South East Elevation

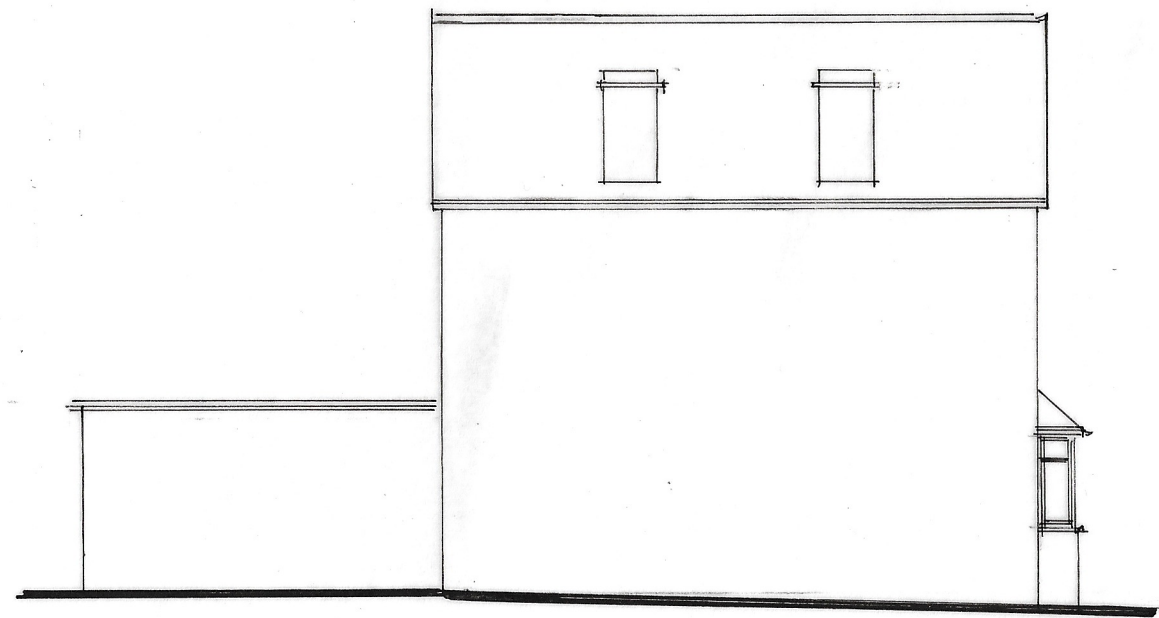


South West Elevation




South East Elevation

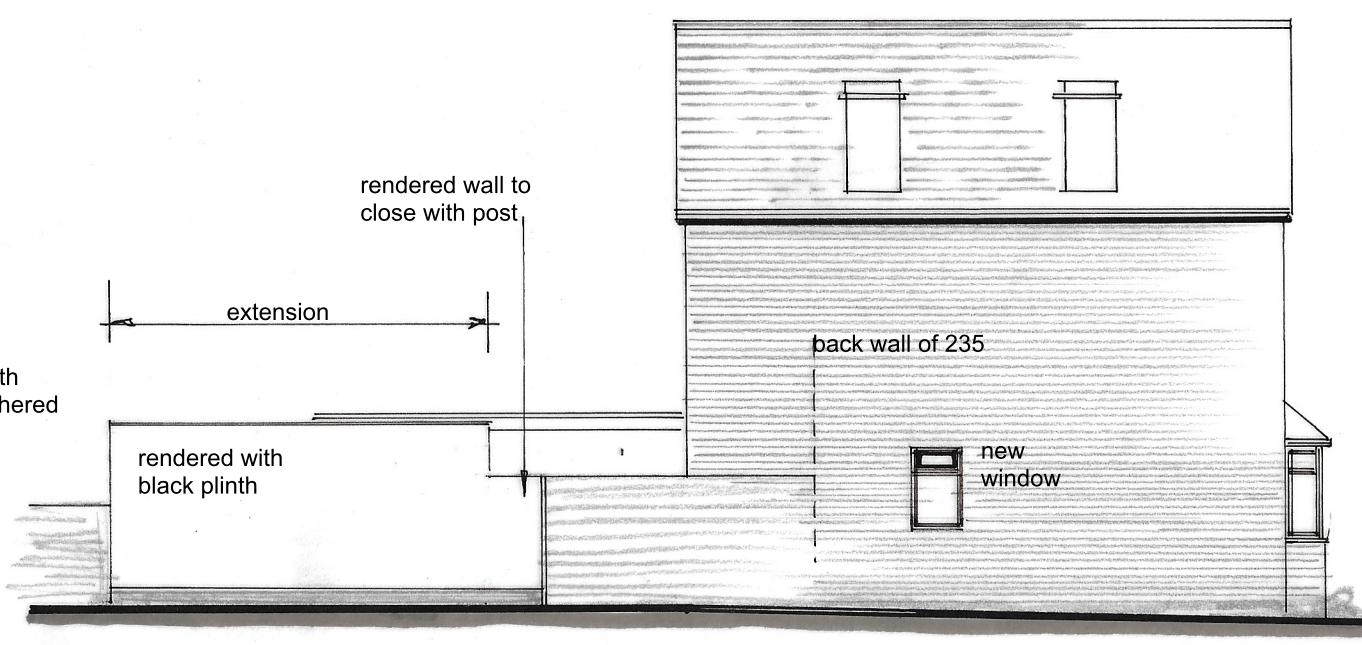

North East Elevation

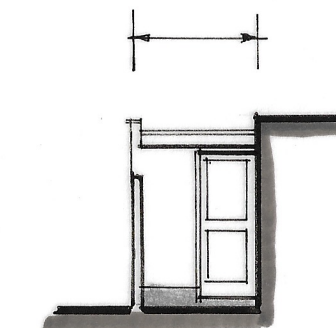


South West Elevation

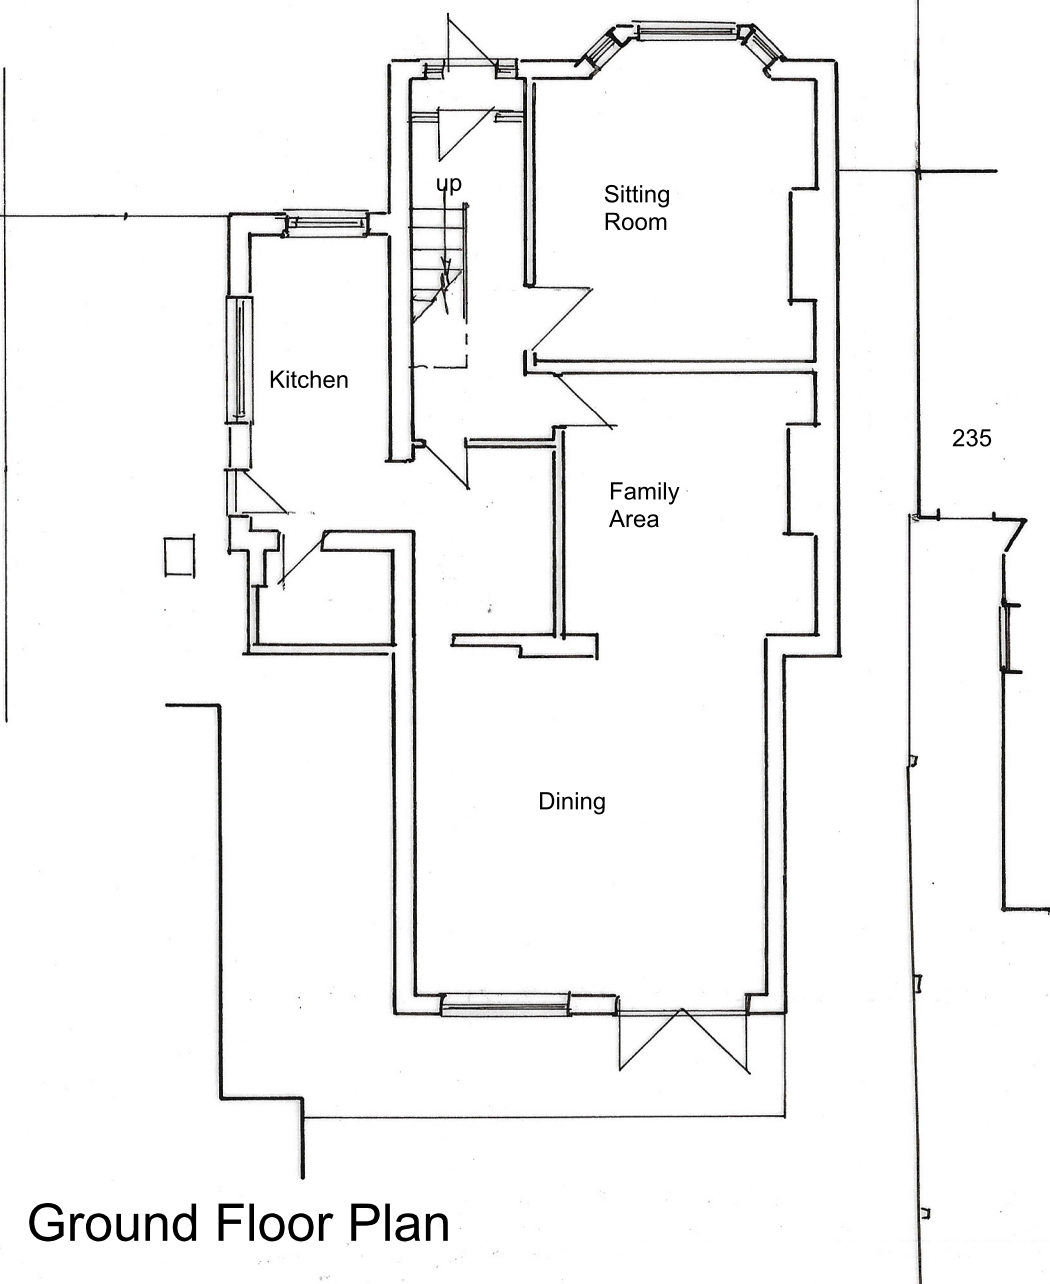

Ground Floor Plan

As Existing




Roof Plan

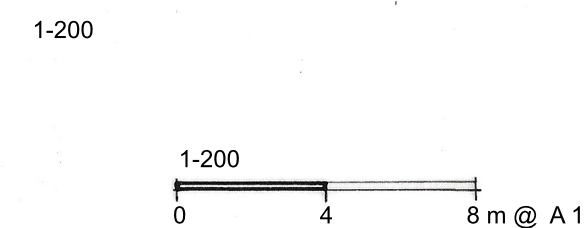

Plan of Extension

1-50

As Proposed

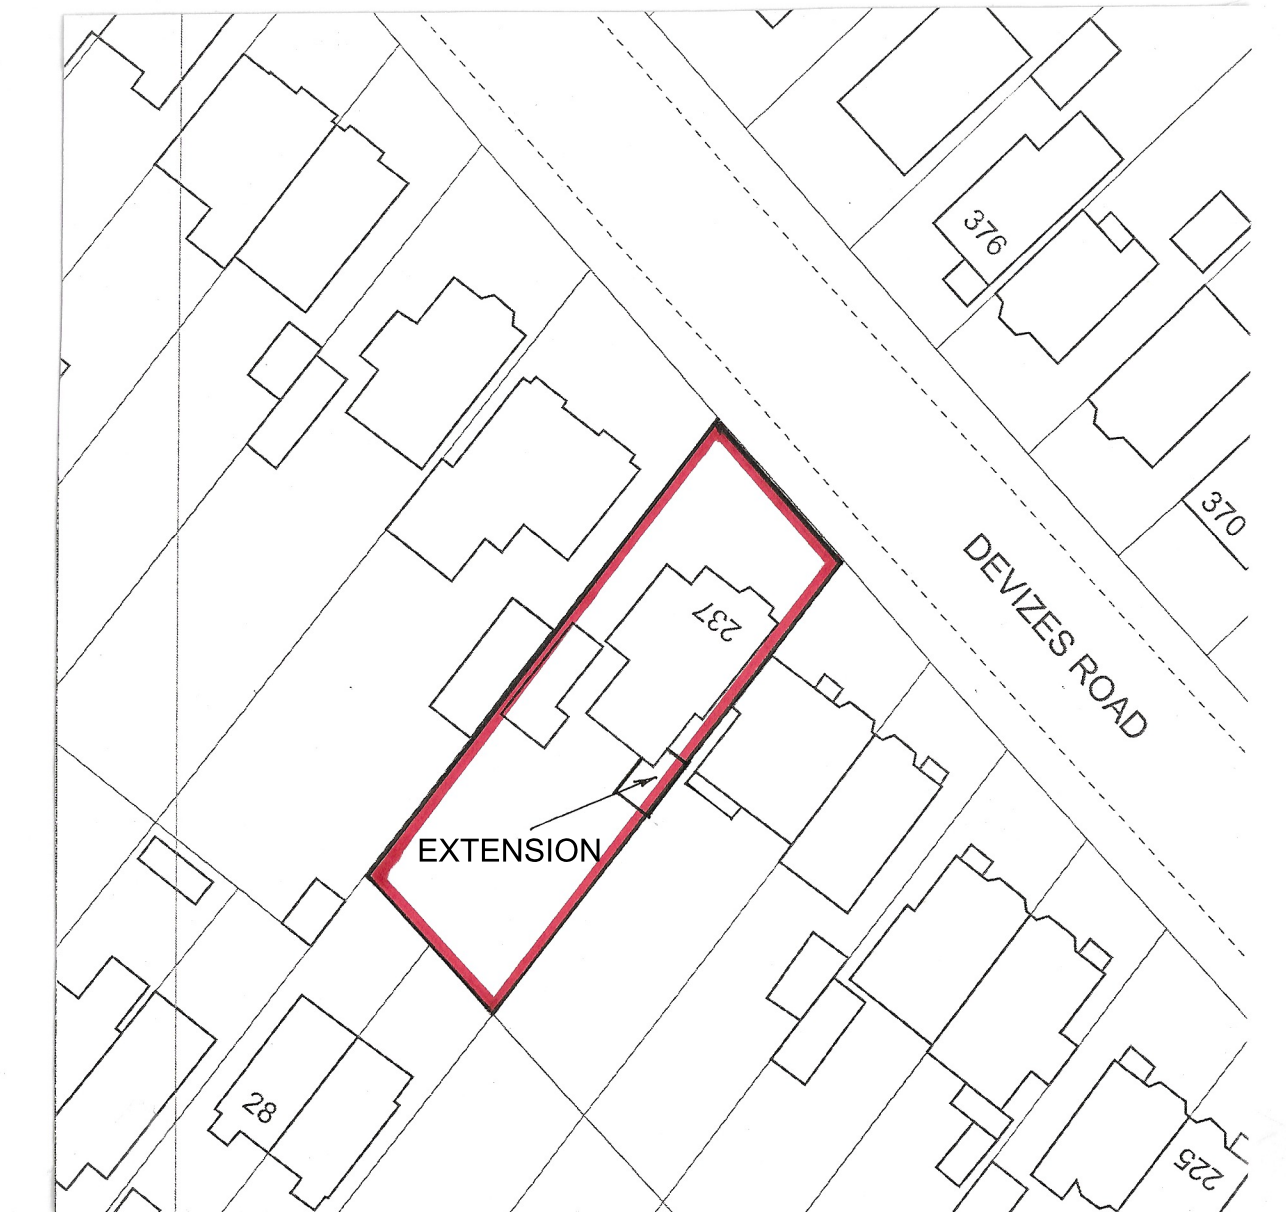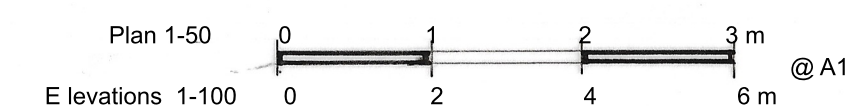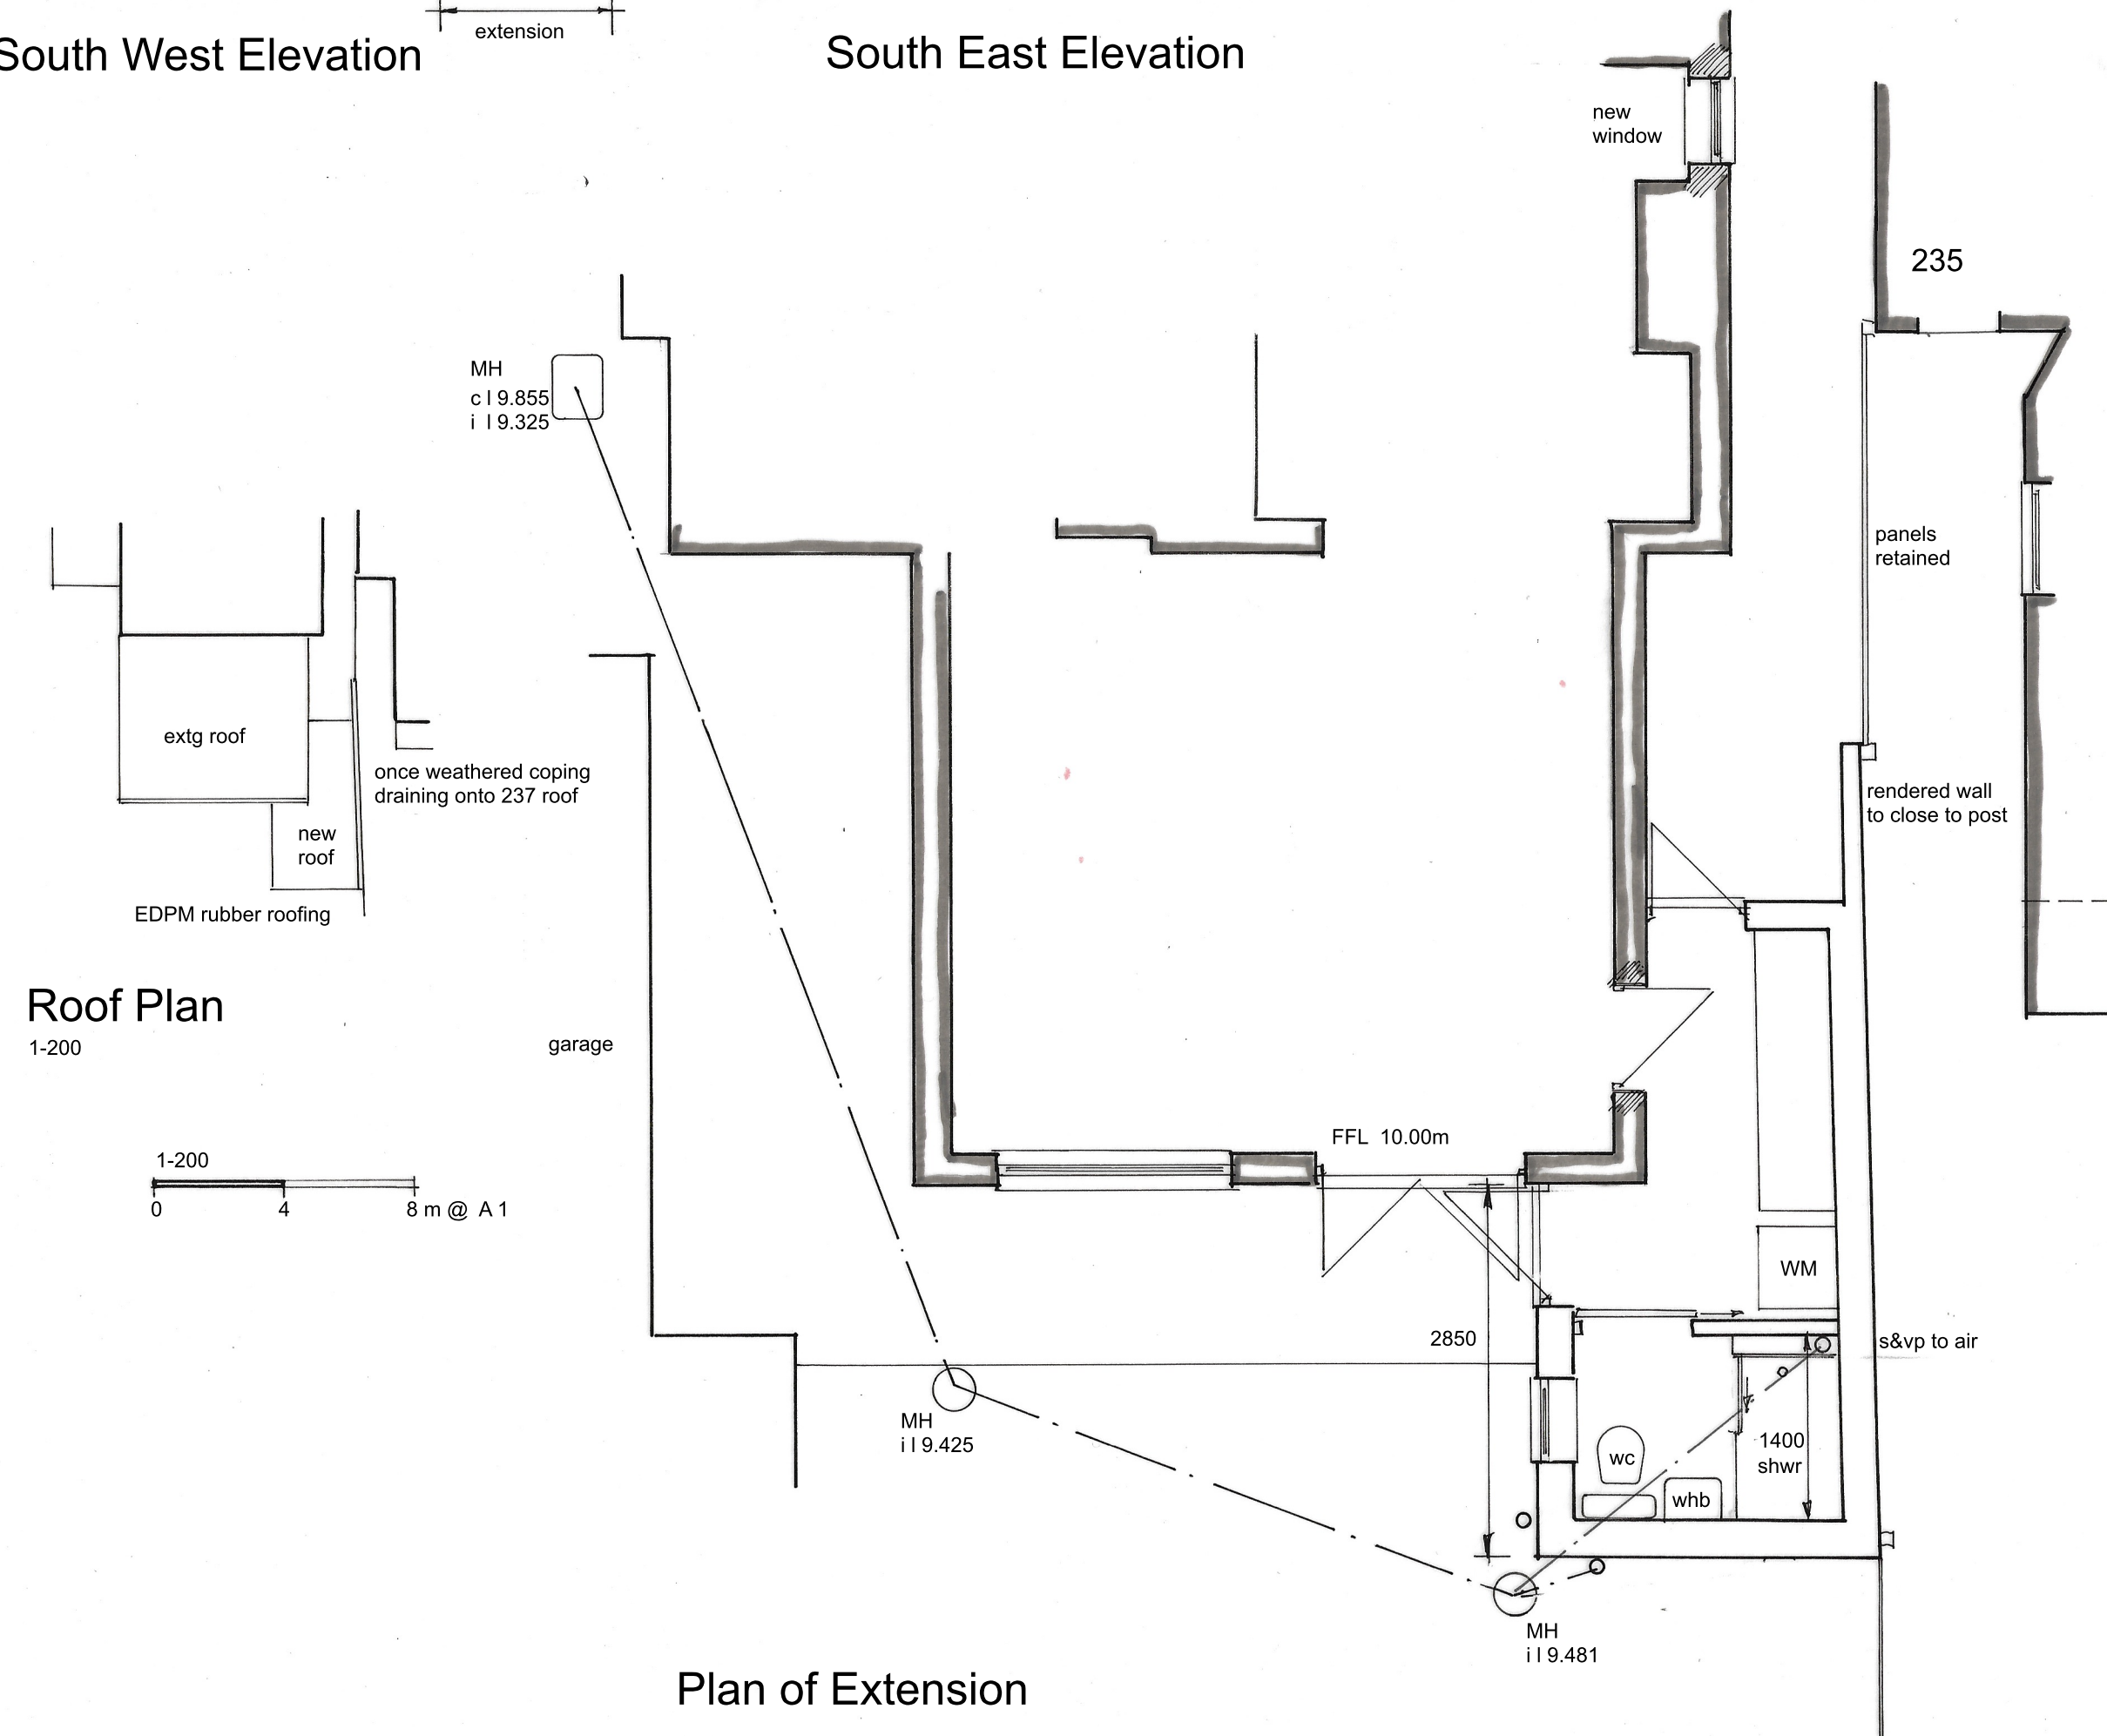


Block Plan

1-500



Location Plan

Crown Copyright Reserved
Licence number 100007045

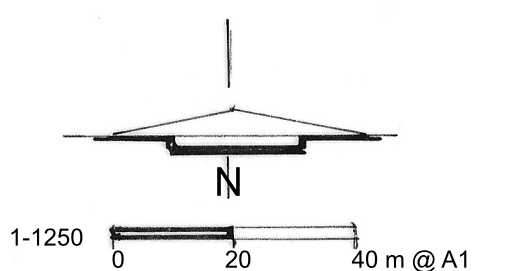

Damen Associates Ltd
Architectural Services

Kingsdown Studio
Back Drove
West Winterslow
Salisbury, Wiltshire SP5 1SX
Tel: 01980 863191
E-mail: burrows.damen@btconnect.com

Mrs I DeAth
237 Devizes Road
Salisbury
SP2 9LT

Proposed Extension

Scale as stated

Date June 26

Drwg. no. 03126

1

Rev.

This plan is the Surveyors
COPYRIGHT

PN