

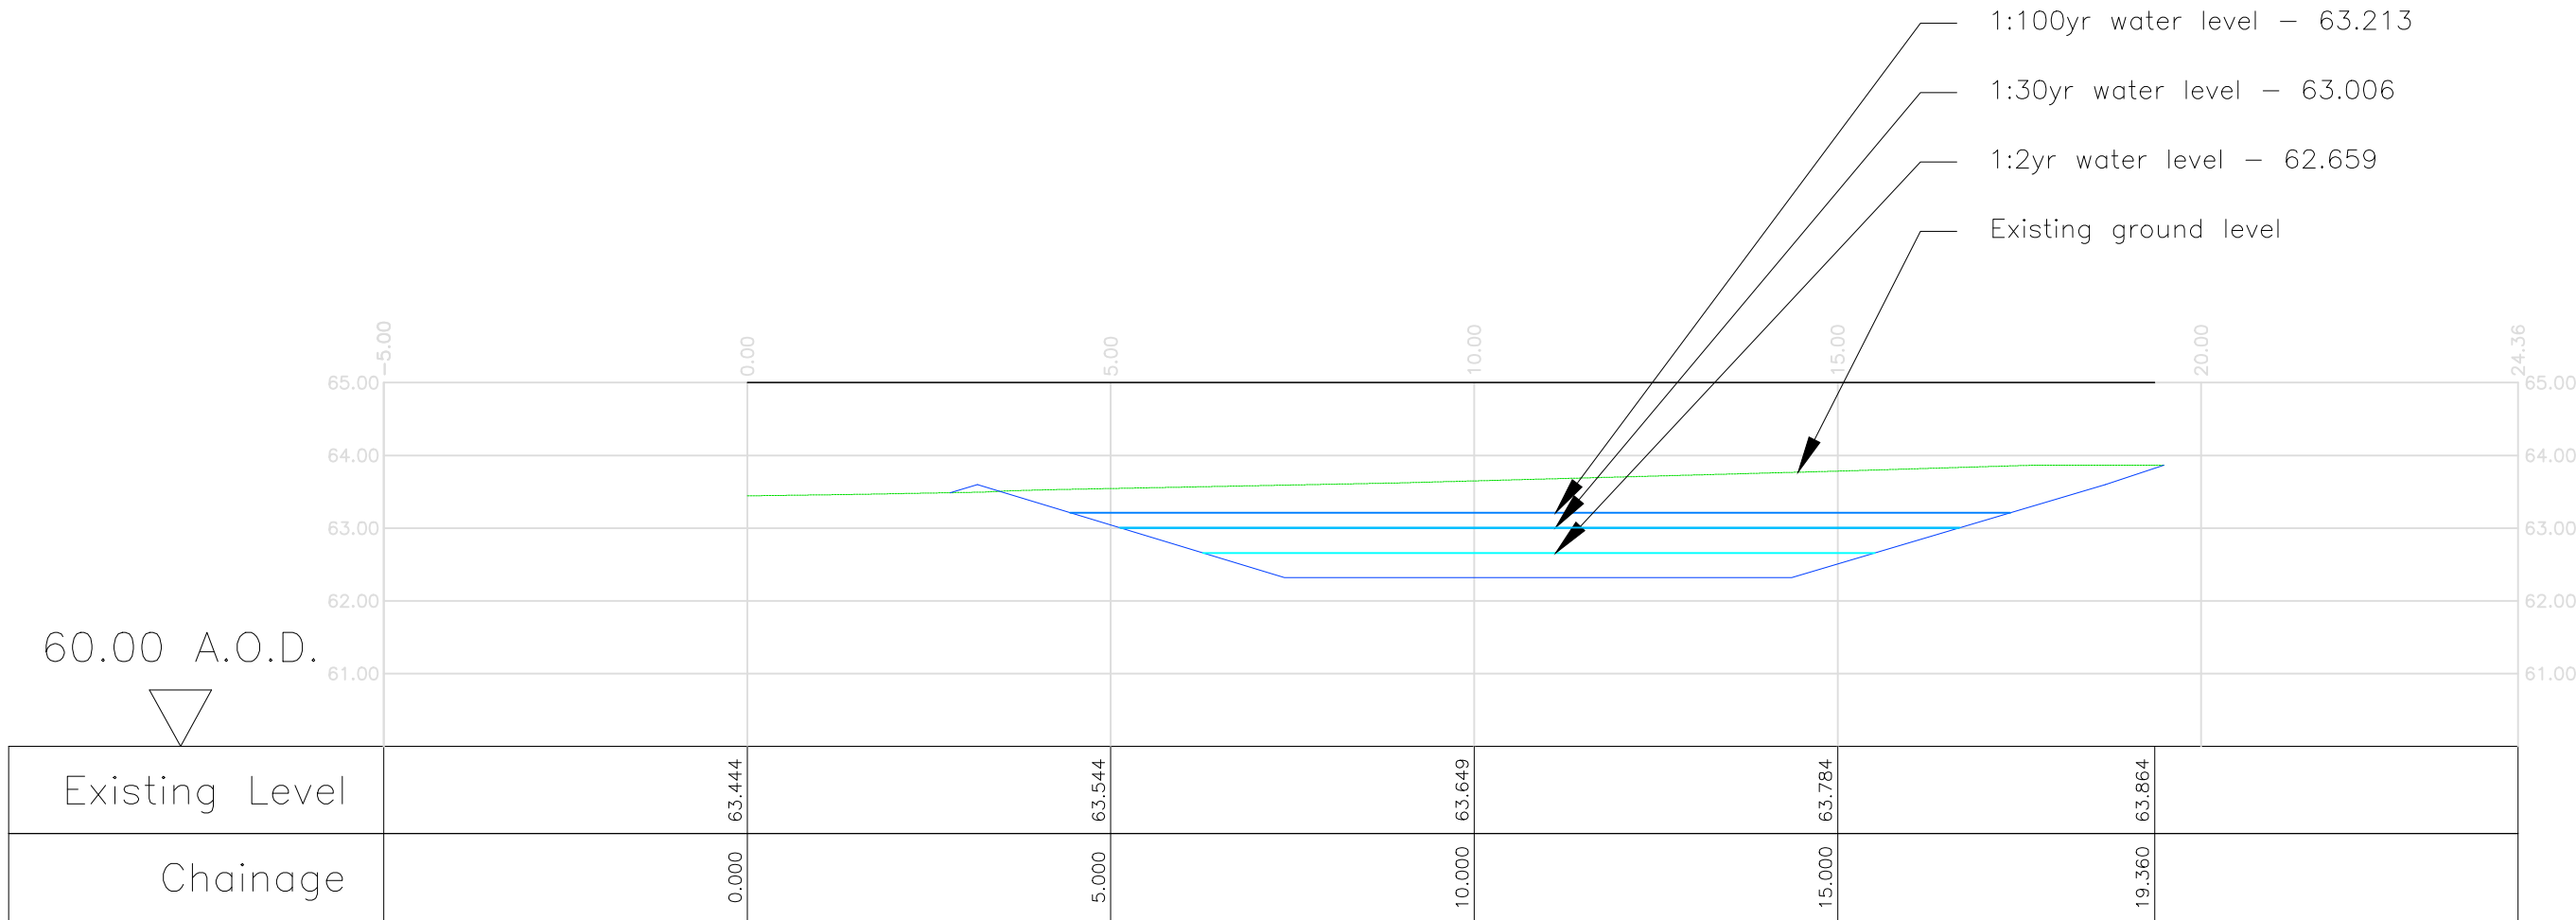
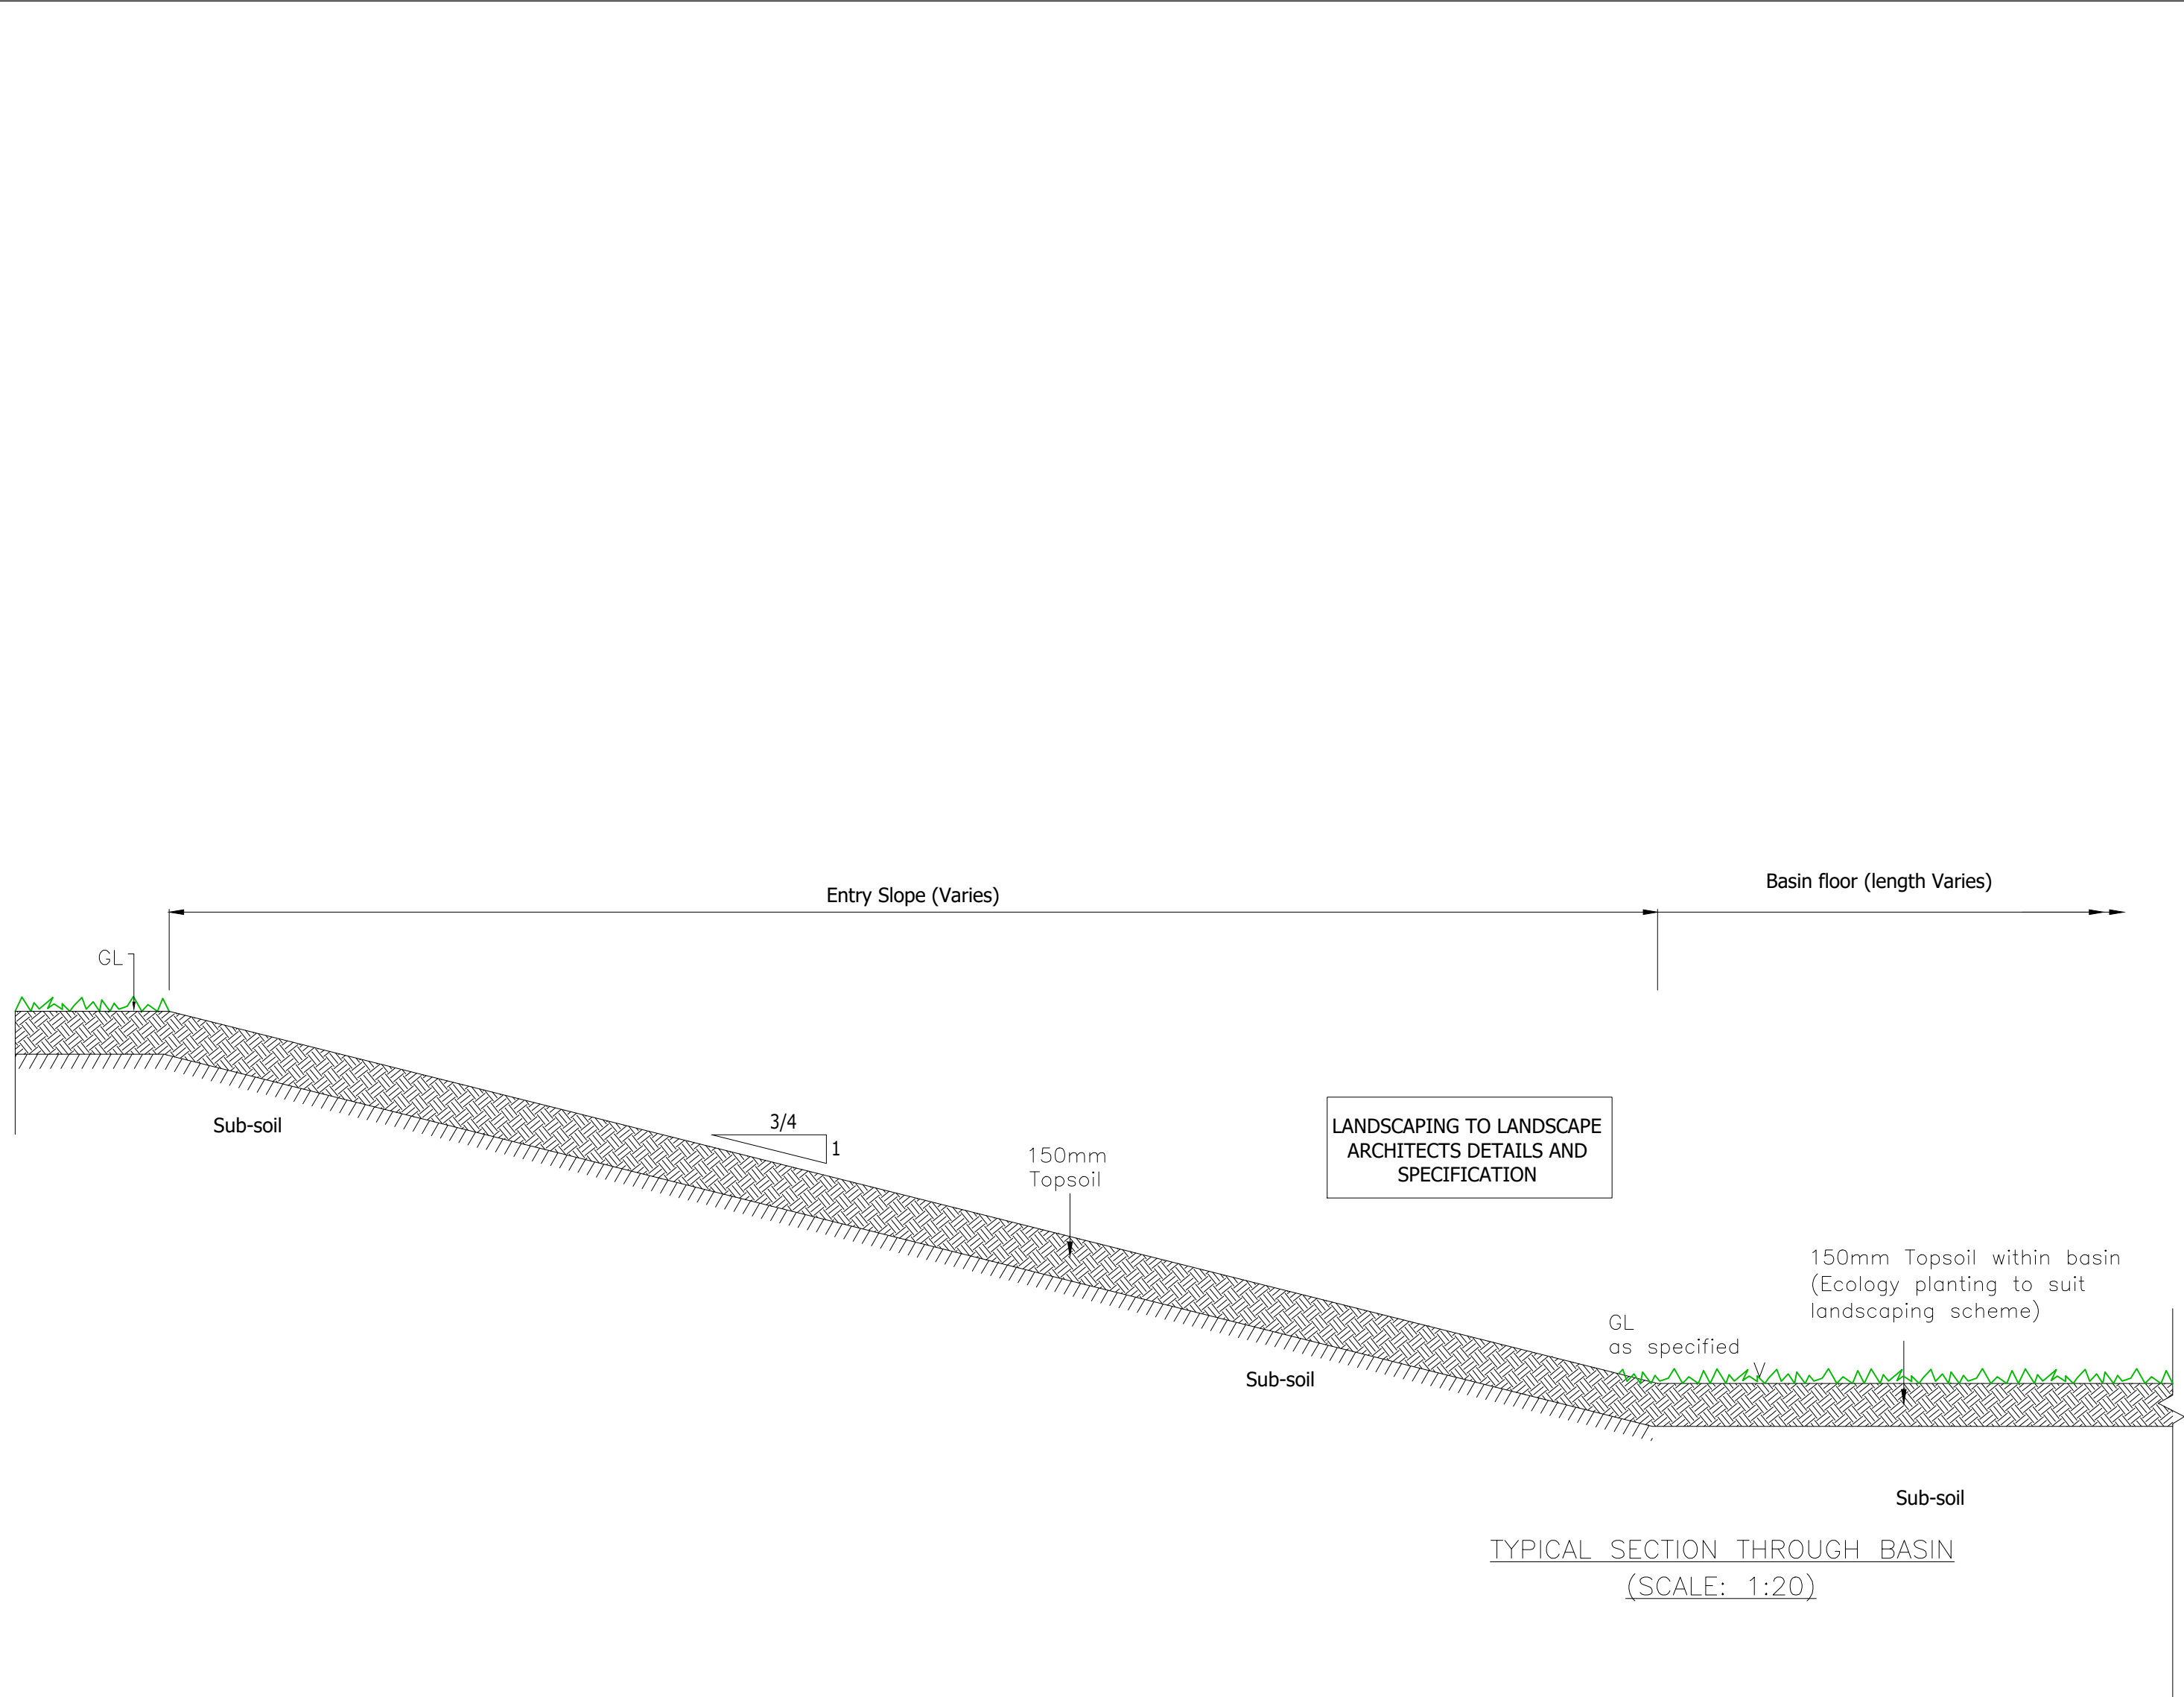


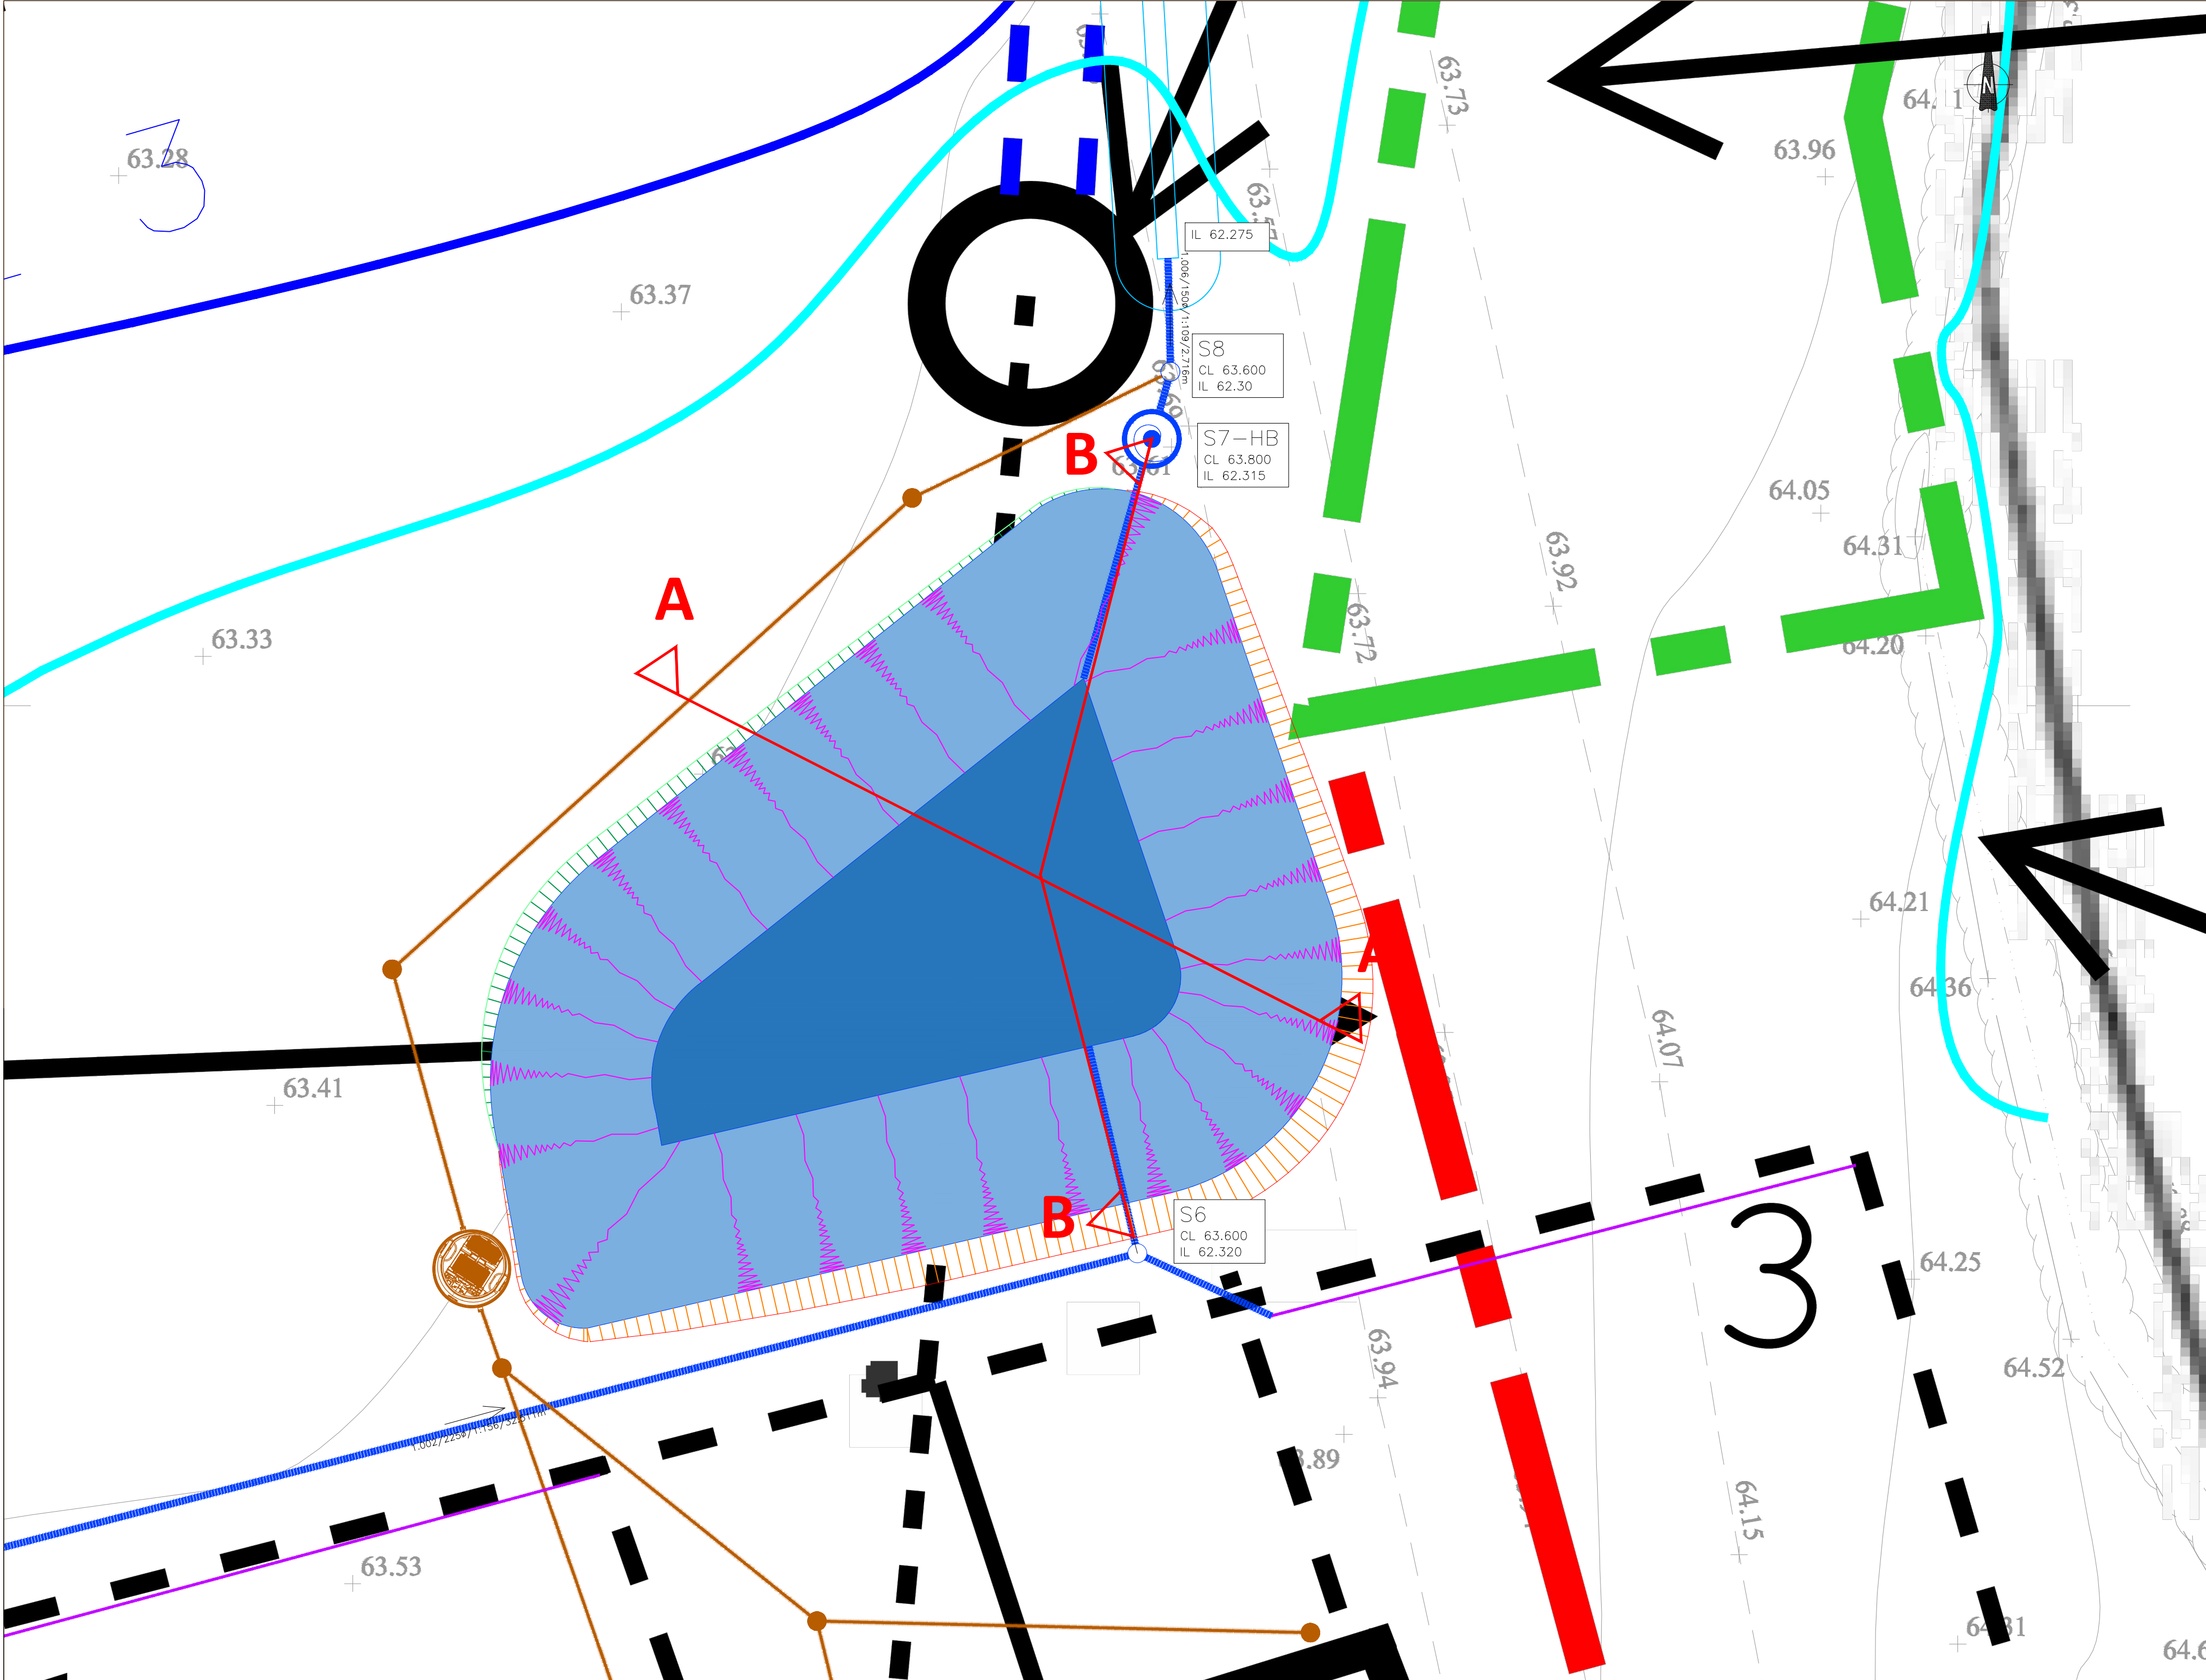

Horiz. 1:100 Vert. 1:100

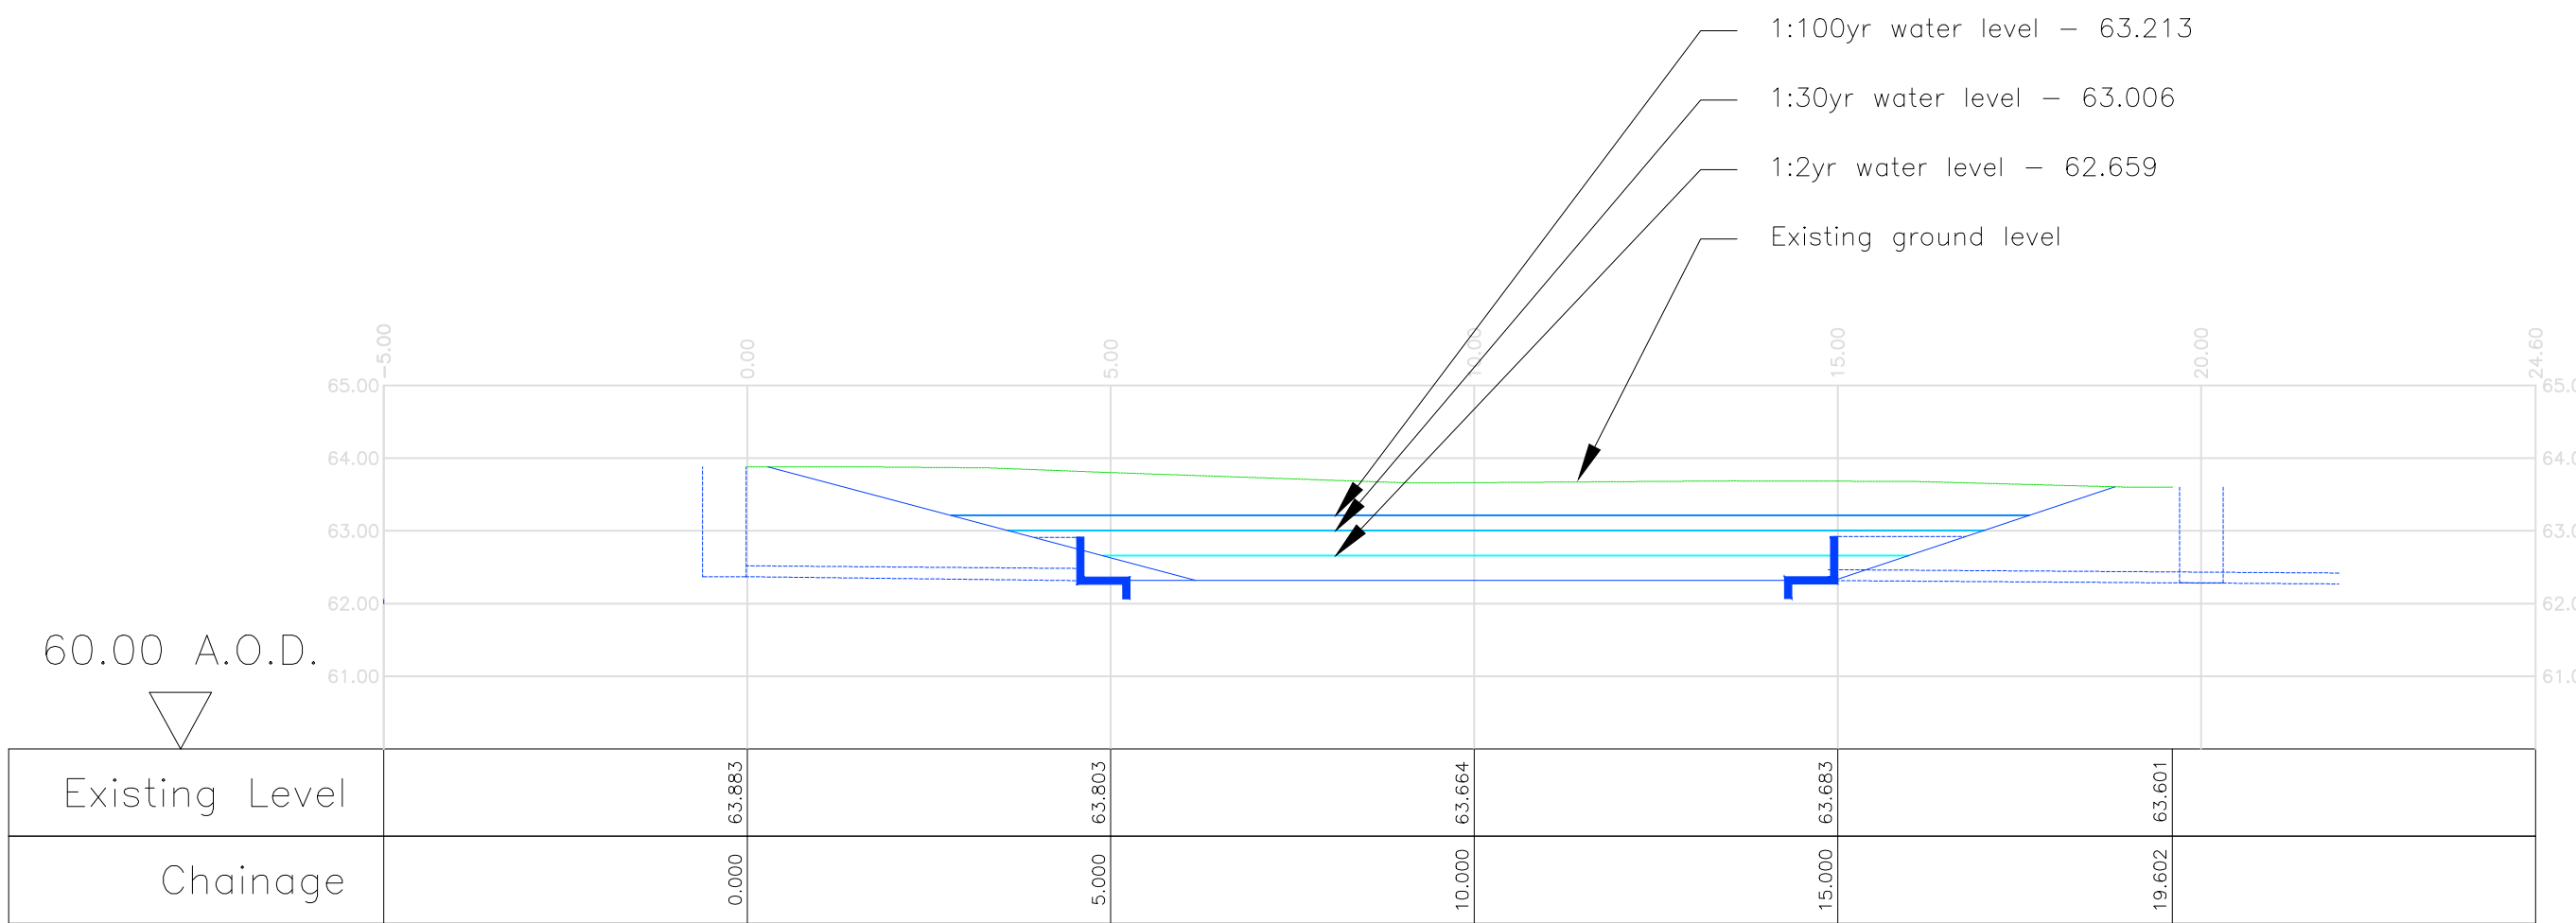

Horiz. 1:100 Vert. 1:100

A	24/06/26	Drawing amended for revised design.	MTD	TL
Rev	Date	Description	Initials	Check



CLIENT:
Mr J. LEE
c/o WILLS & Co

PROJECT
CHARLIES PLACE, LAND OFF
SODOM LANE,
GRITTENHAM

DRAWING
SuDS SECTION

Drawing No. **6758-C-SK02** REV A

Status **For Planning**

Job Number	6758	Date	APR 2026
Scale	Varies @ A0		
Drawn By	MTD	Checked By	TL