


side infill full hieght

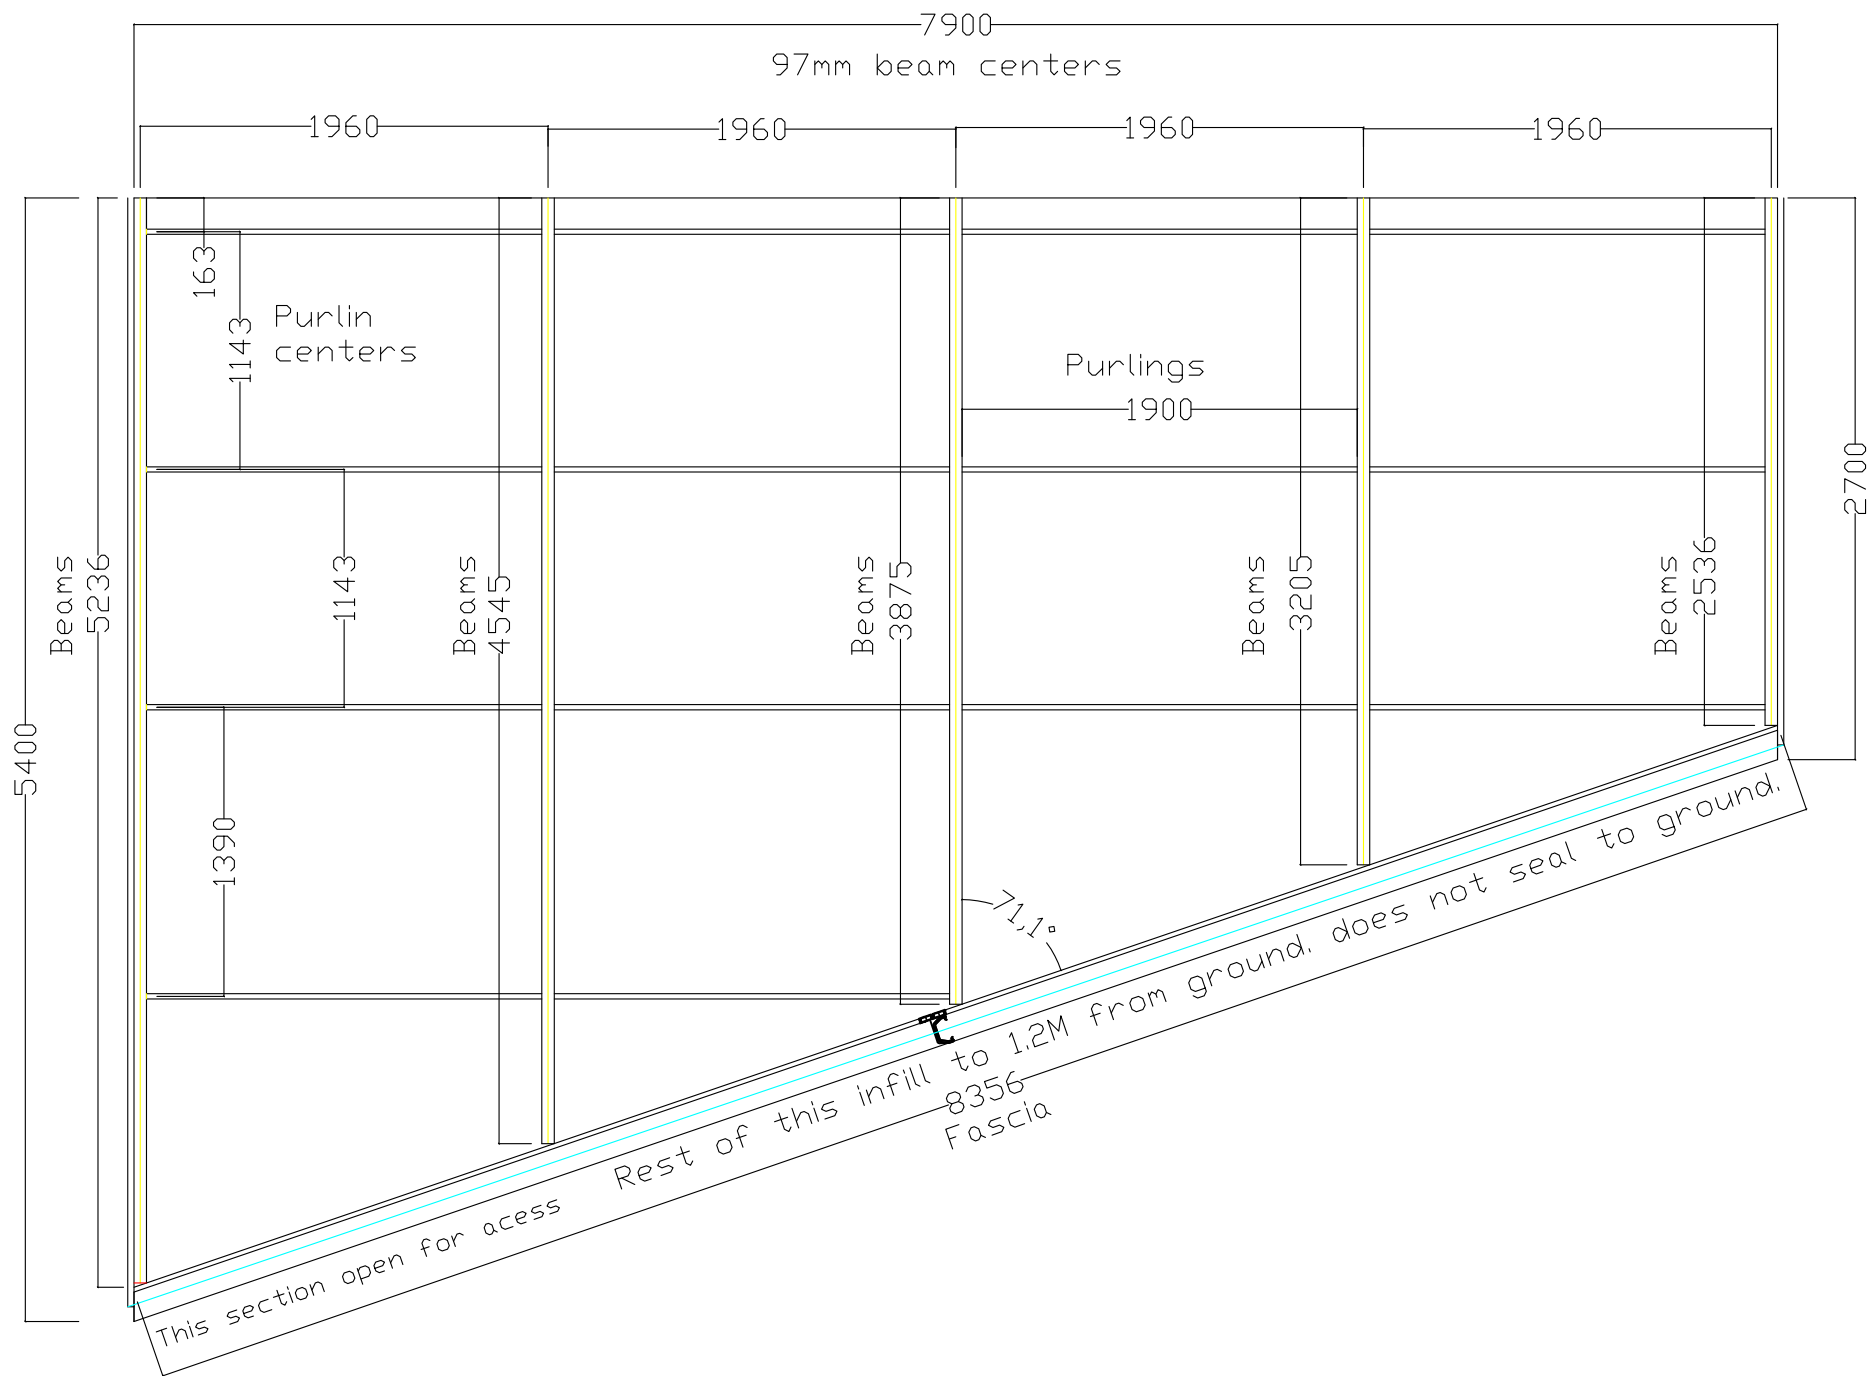

Water to here