

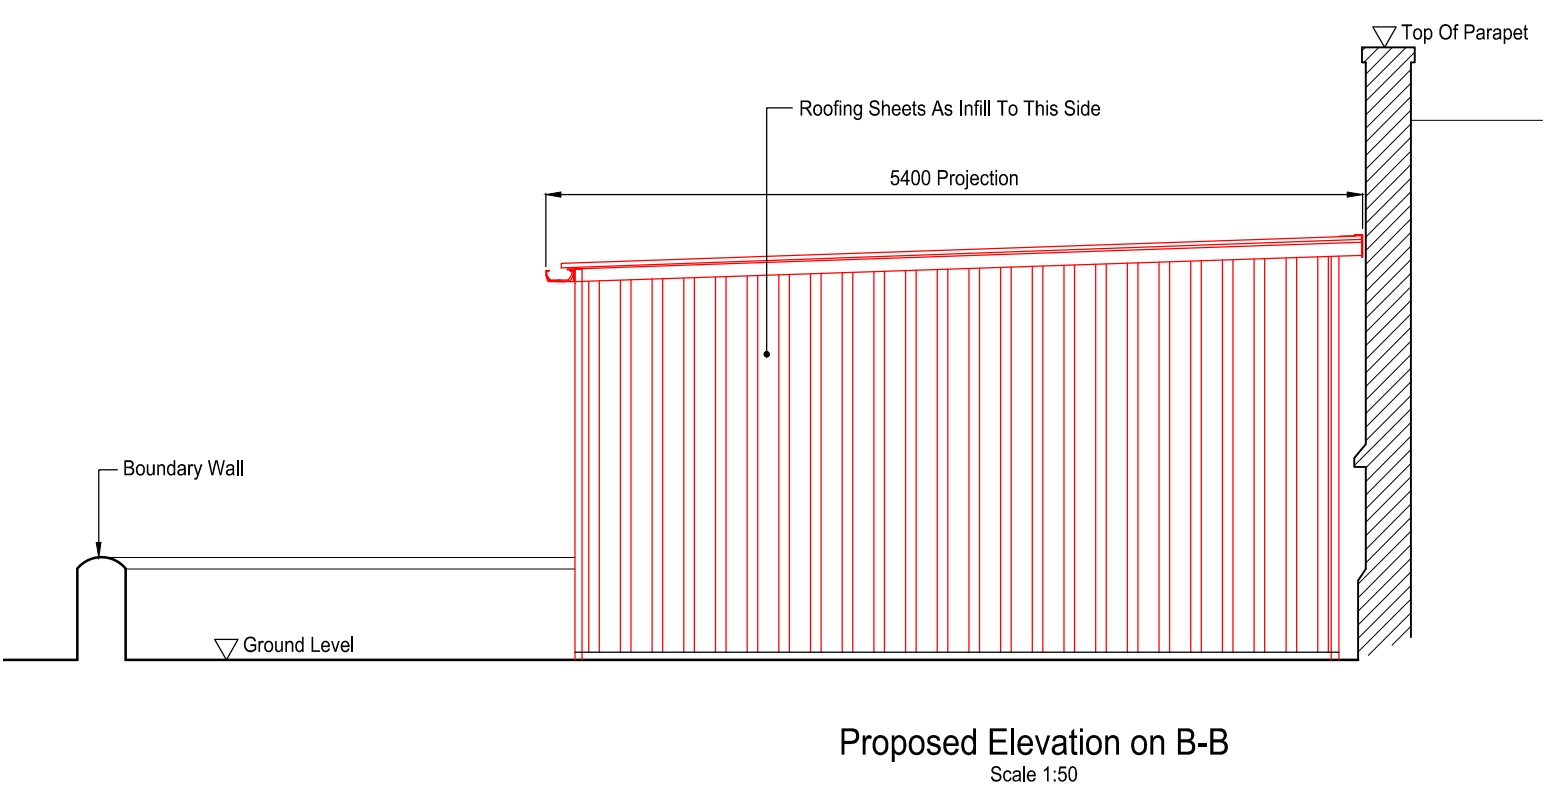
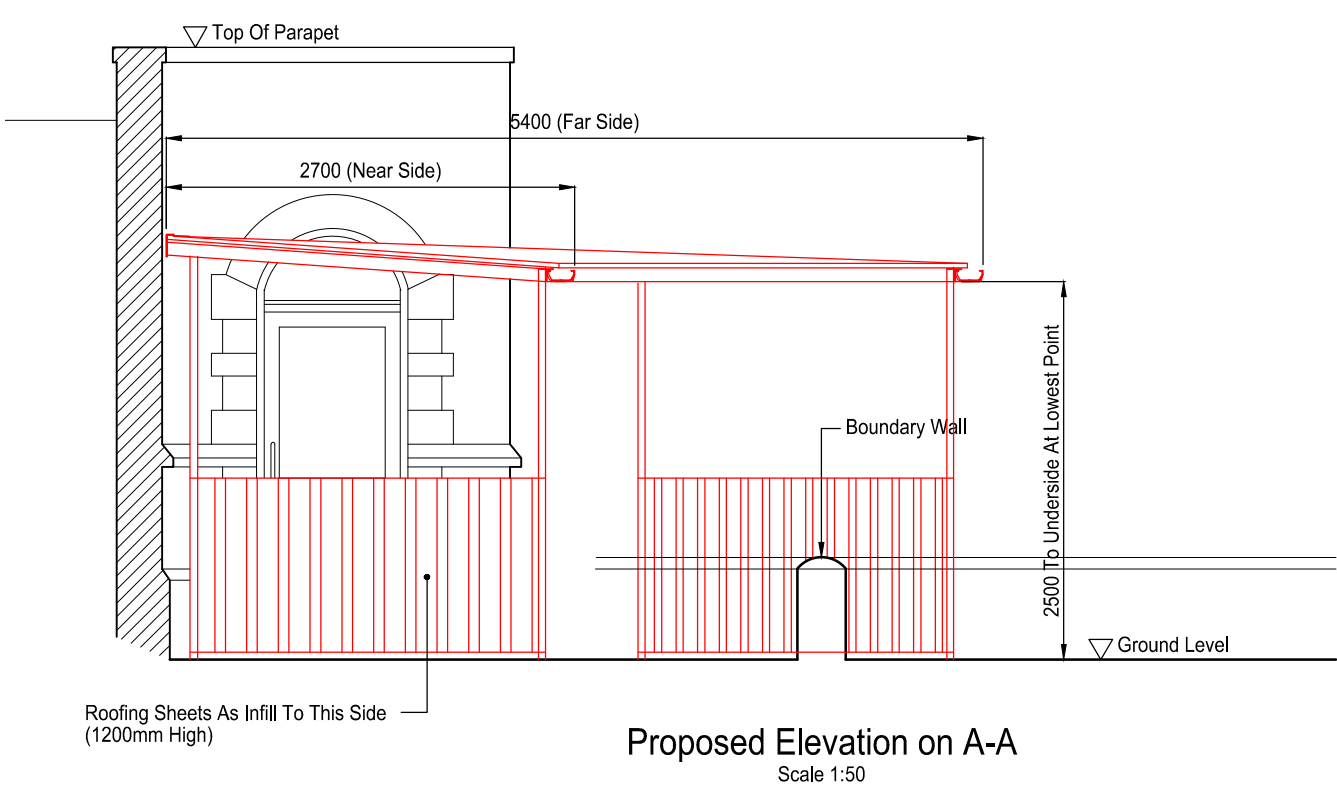
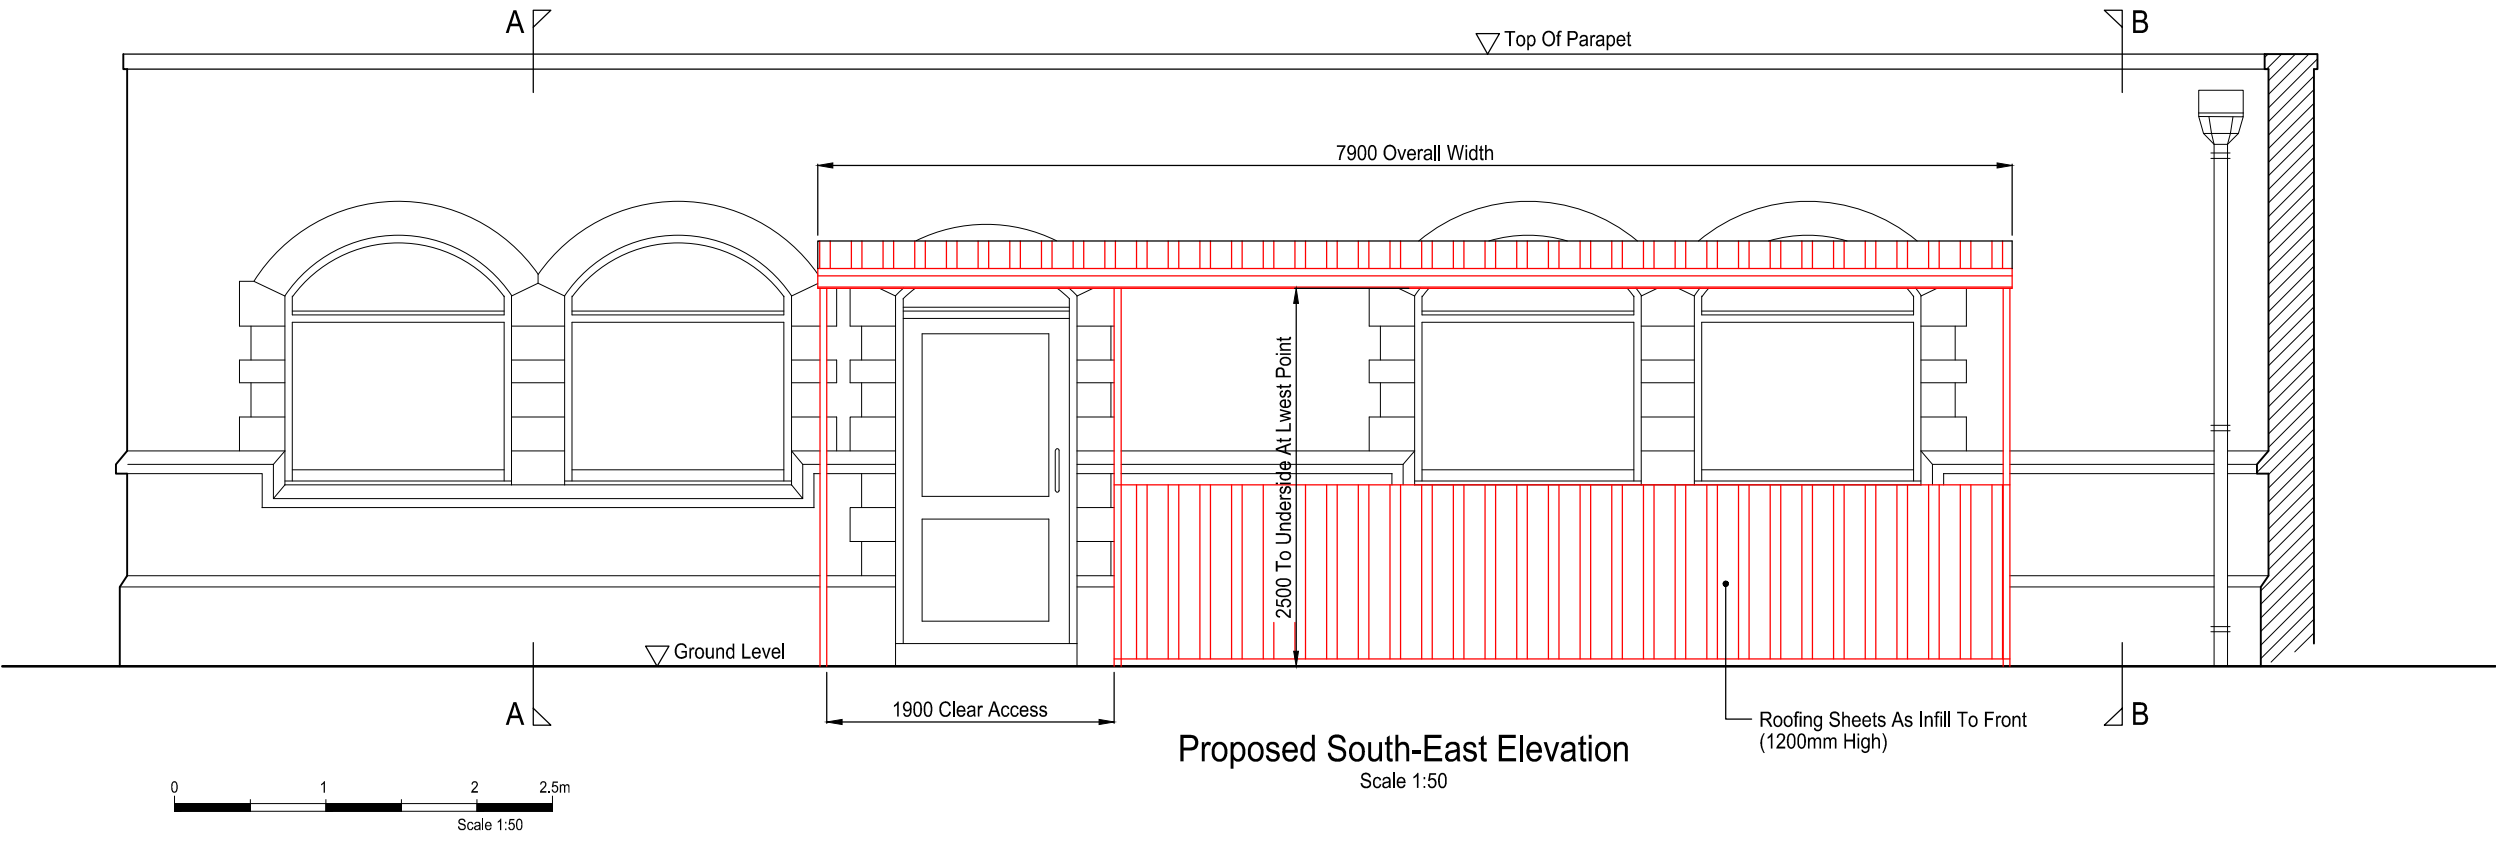


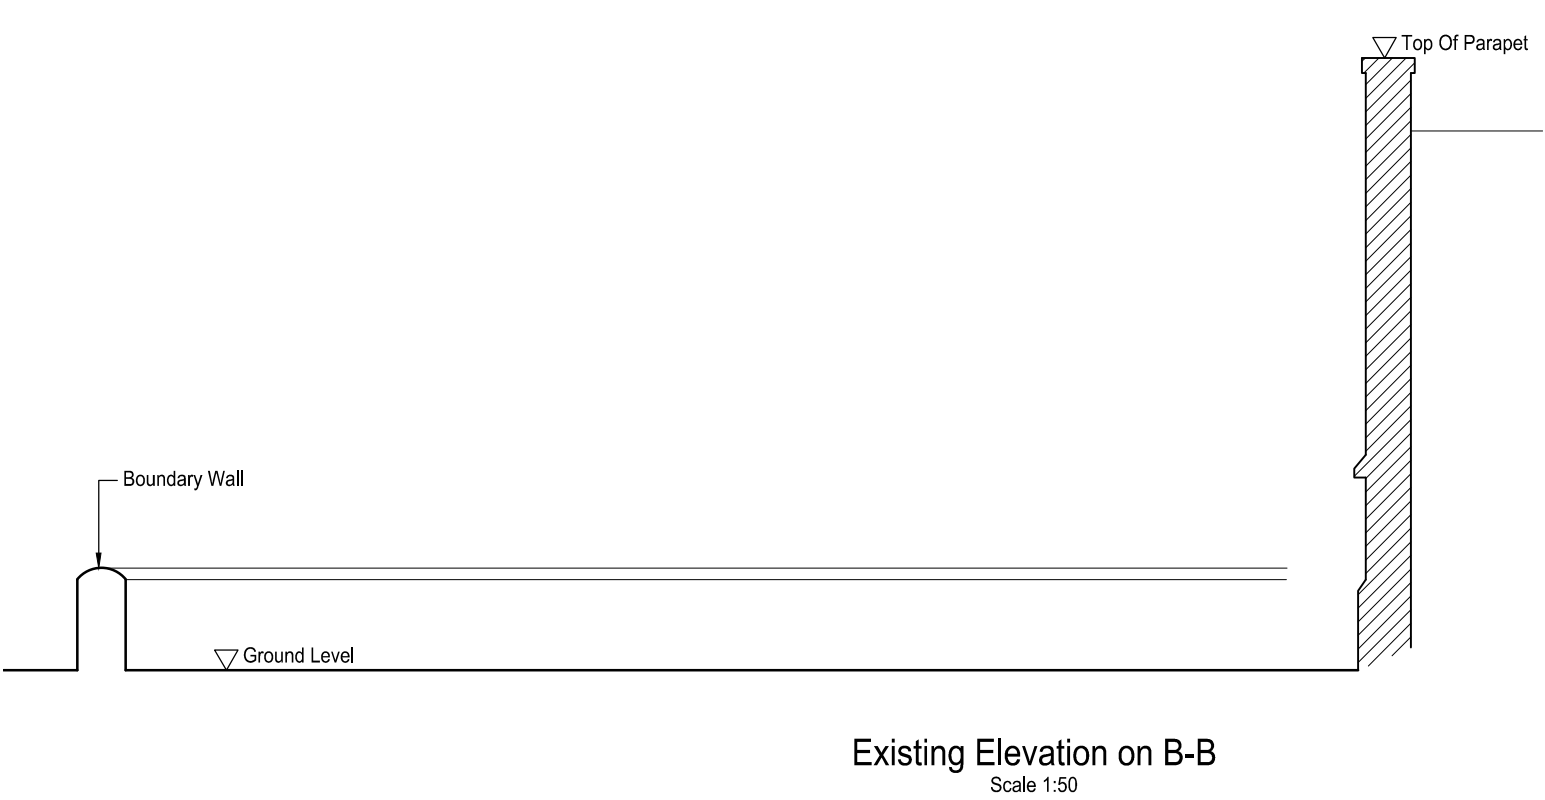

TRANSLUCENT GLASS REINFORCED POLYESTER SHEETING, FORMED IN OUR OWN EXCLUSIVE PROFILE, WITH ULTRA VIOLET FILTER (CLASS 3 FIRE RATING)
ROOF BEAMS (DESIGN REG. PROFILE) EXTRUDED IN STRUCTURAL GRADE ALLOY 6082T6 (BS1474)
ALL BEAMS, POSTS AND FASCIAS TO BE BLACK, POWDER COATED
ALL RAINWATER GOODS BLACK PVC

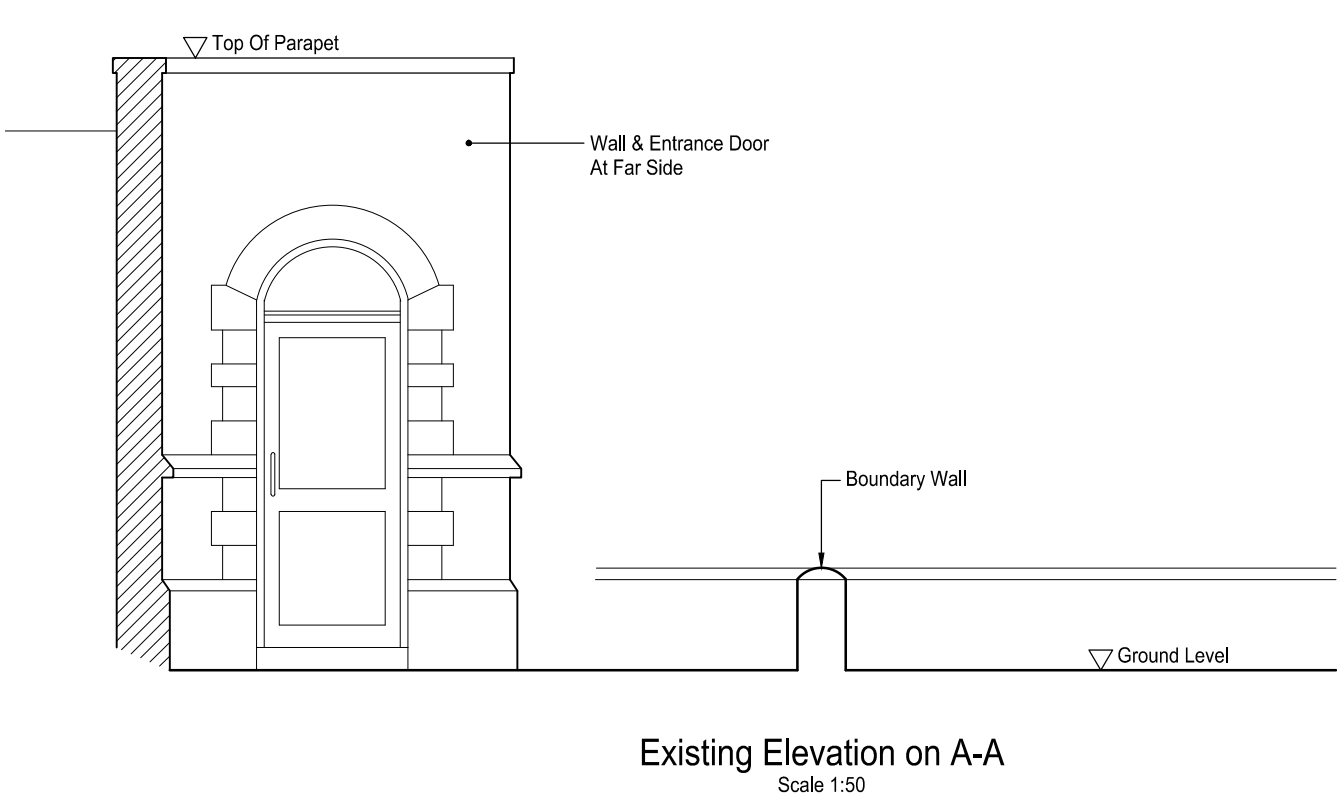