


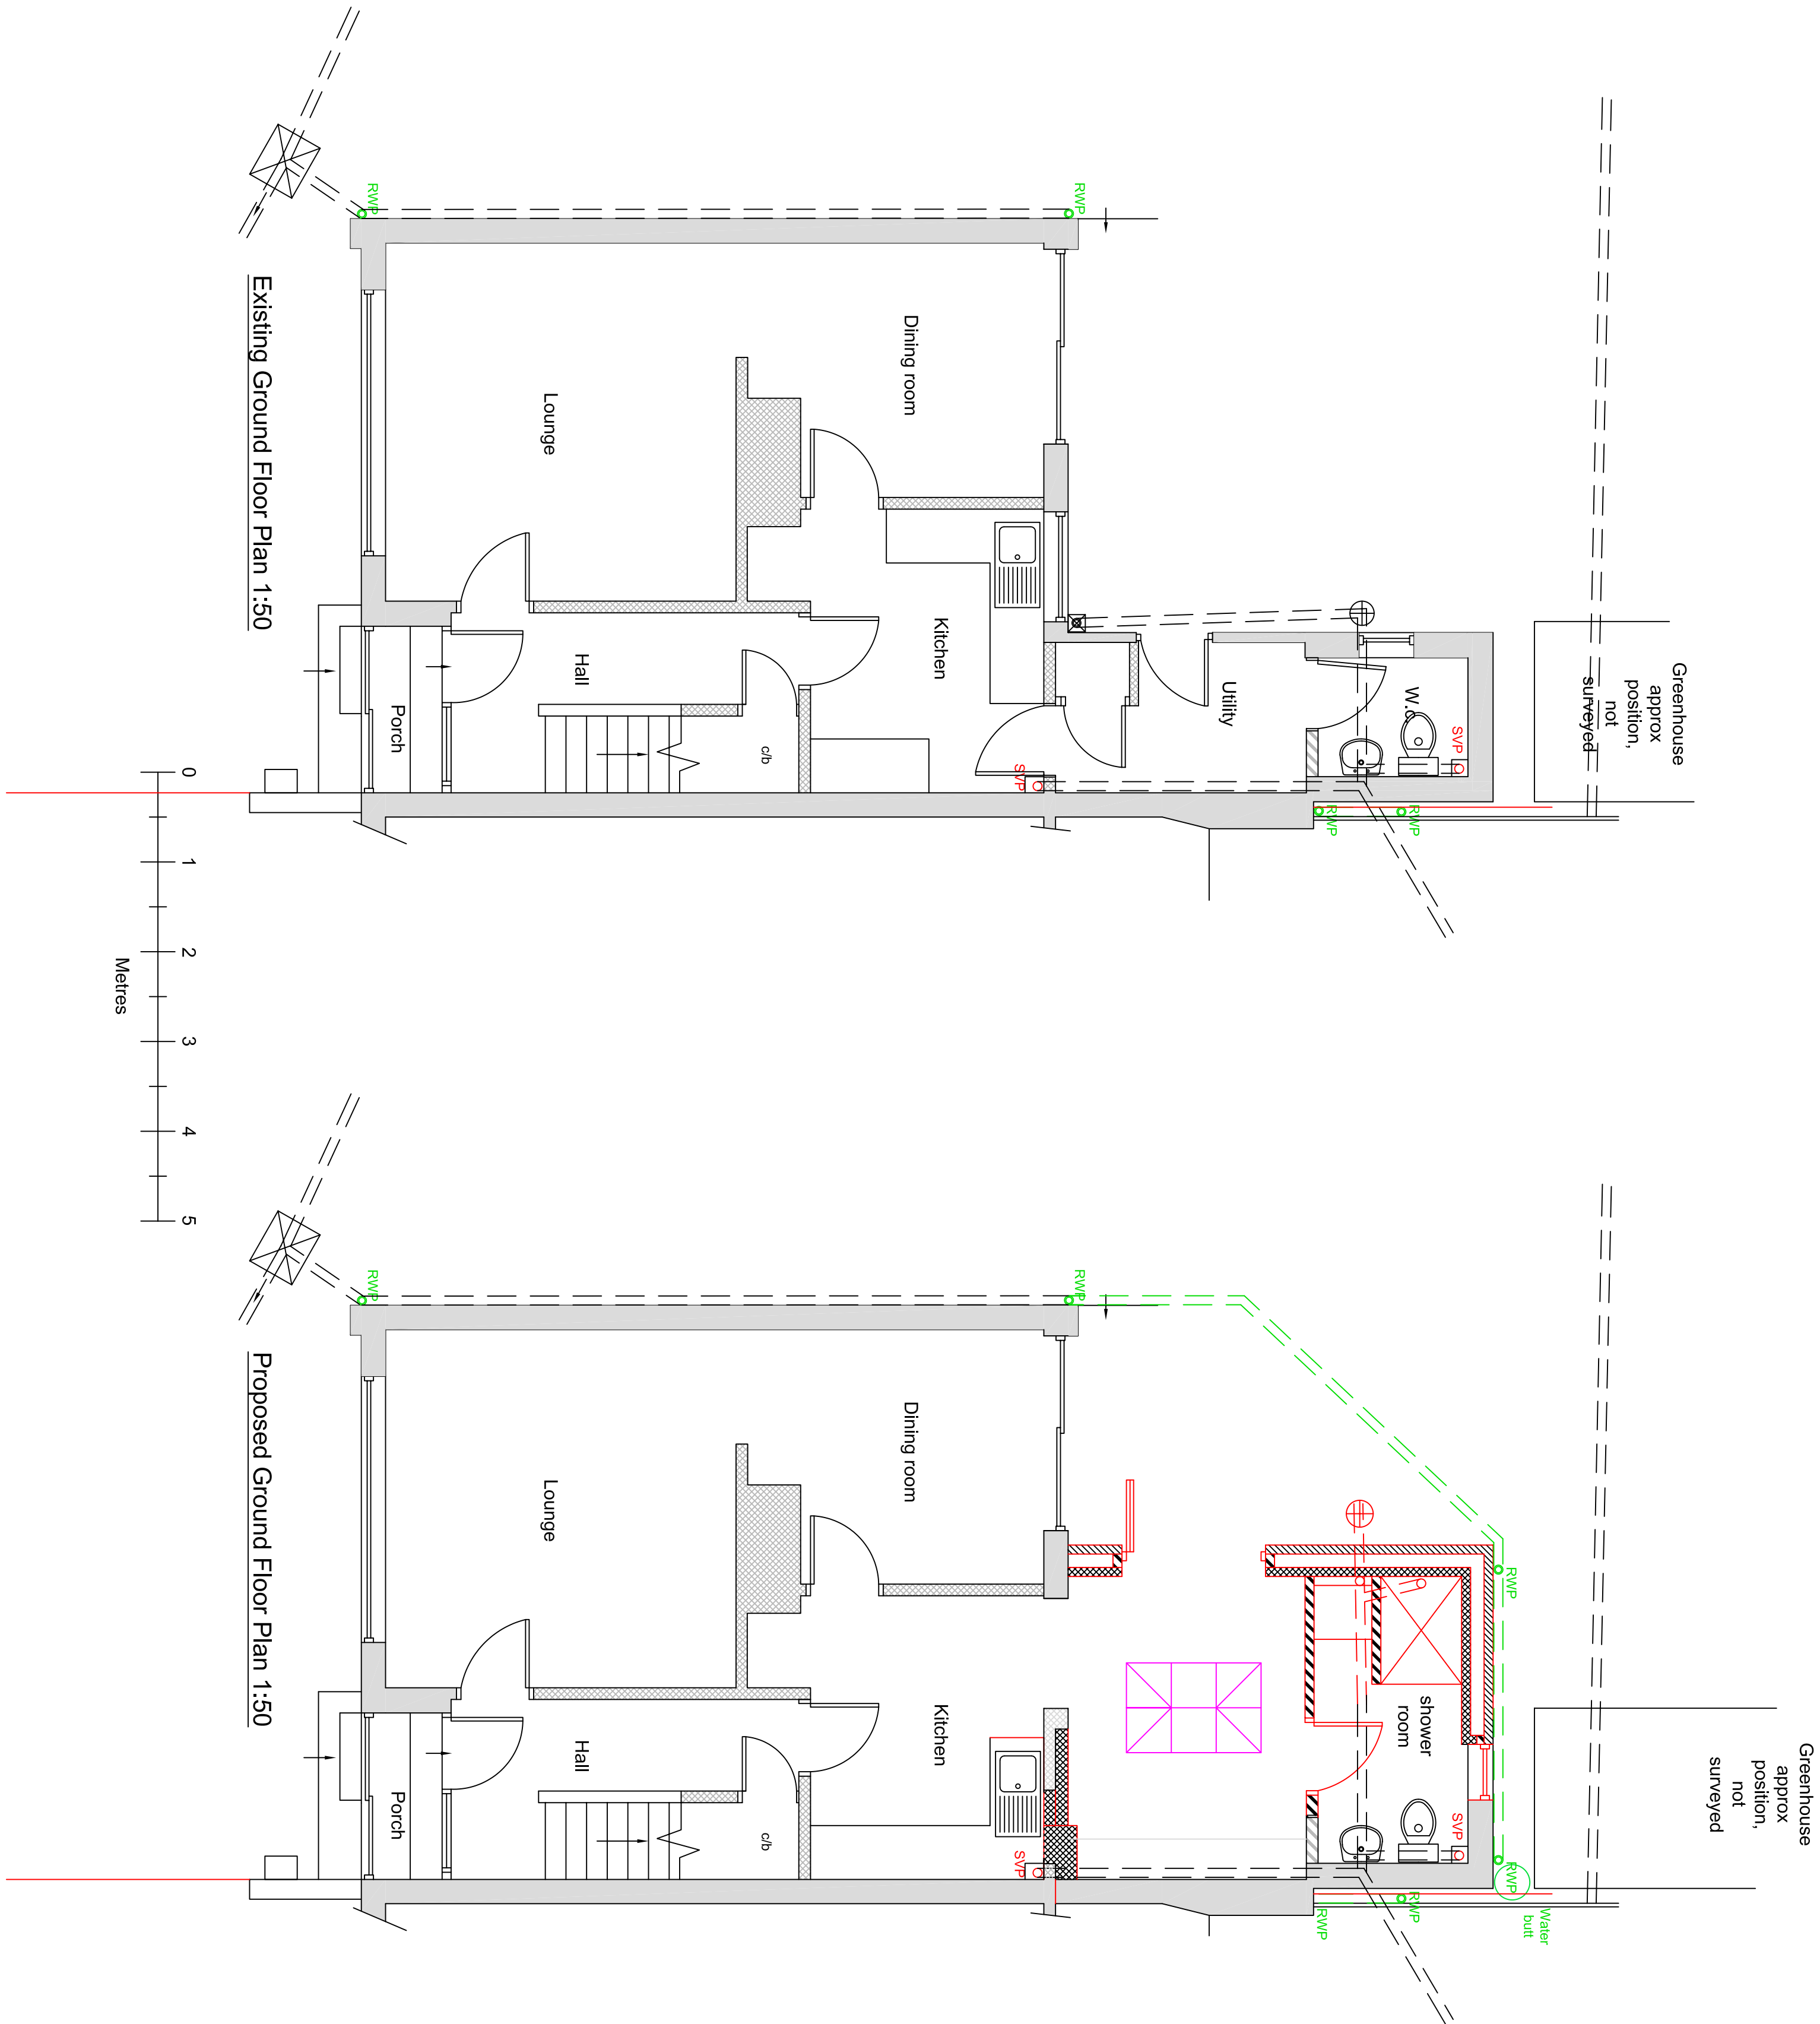

Drawn by	A Harlow & Son 01225 938329		
Proposed Single Storey Rear Extension for			
Mr G Hoskins at			
9 Leigh Park Road			
Bradford on Avon			
Wiltshire			
BA15 1TE			
A1 Papersize			
Scale	1:50	Drawing No AH2026/46	
Date	12th June 2026	Sheet 2 of 2	