

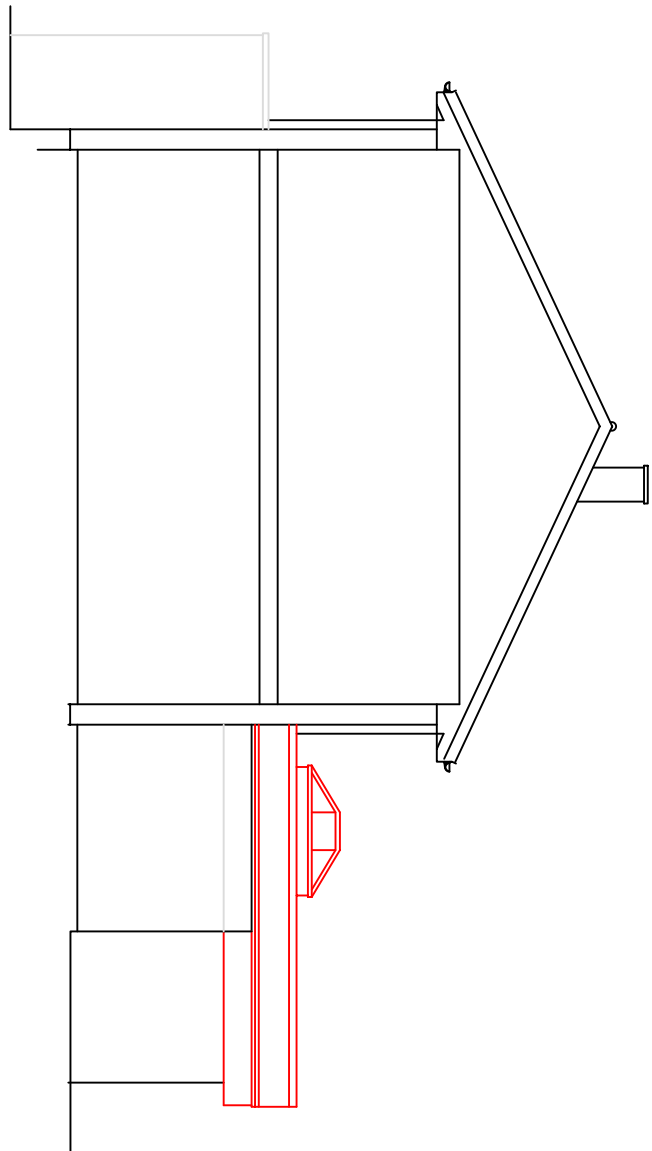
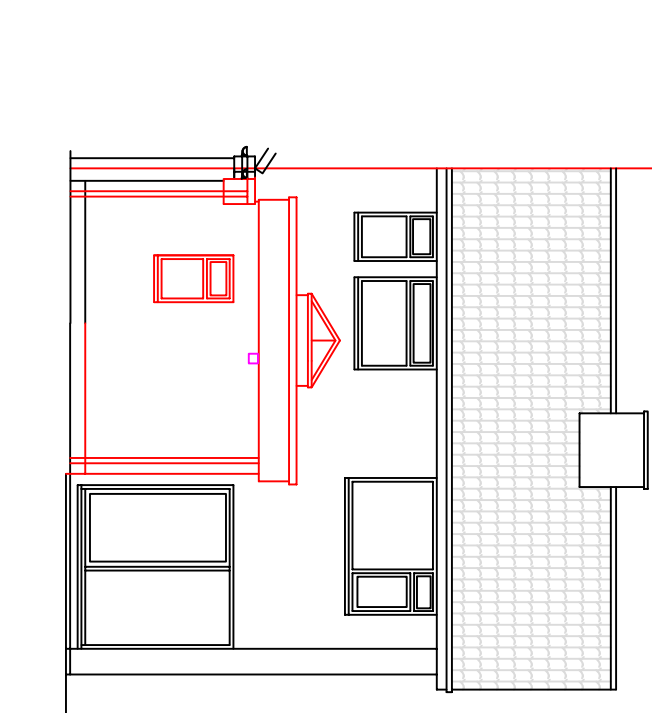
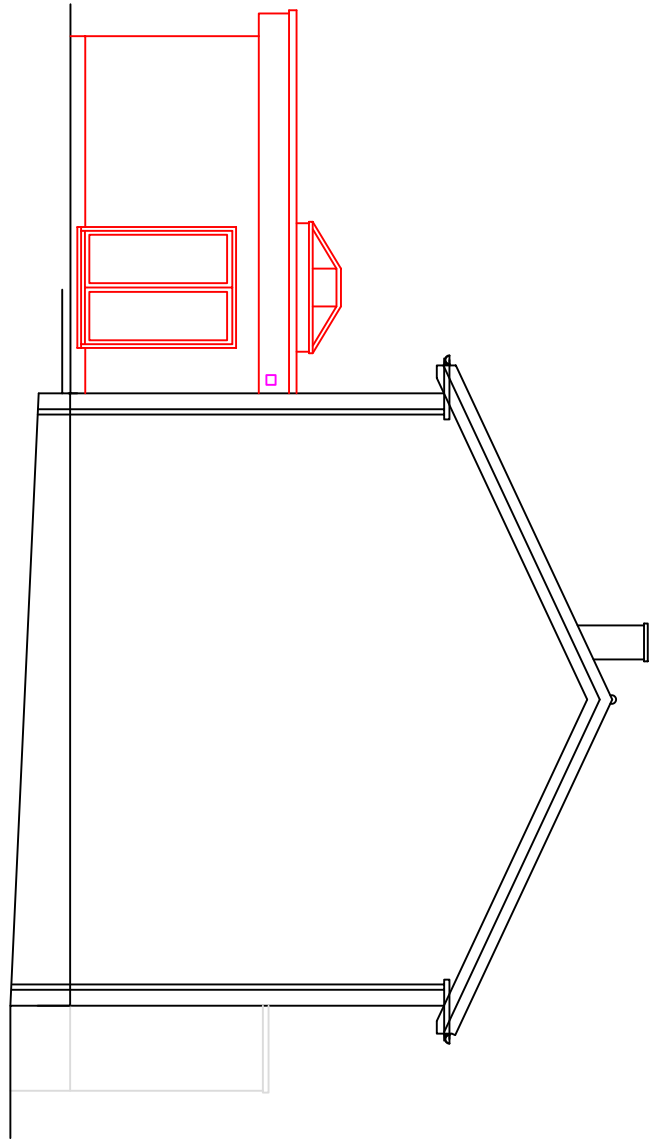
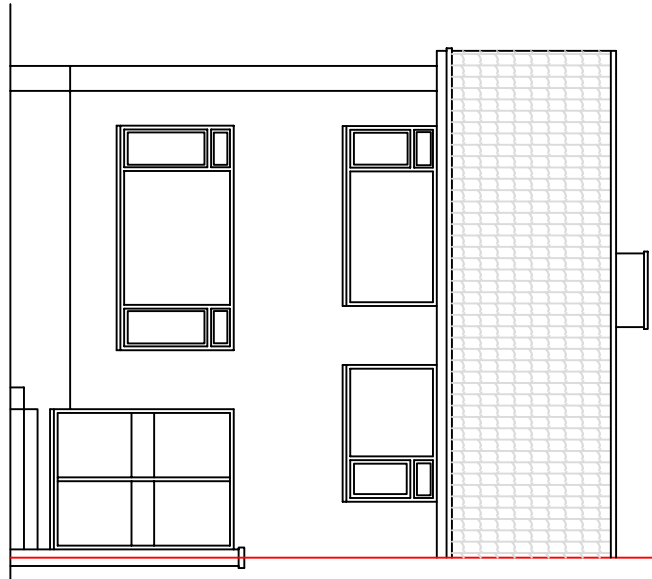
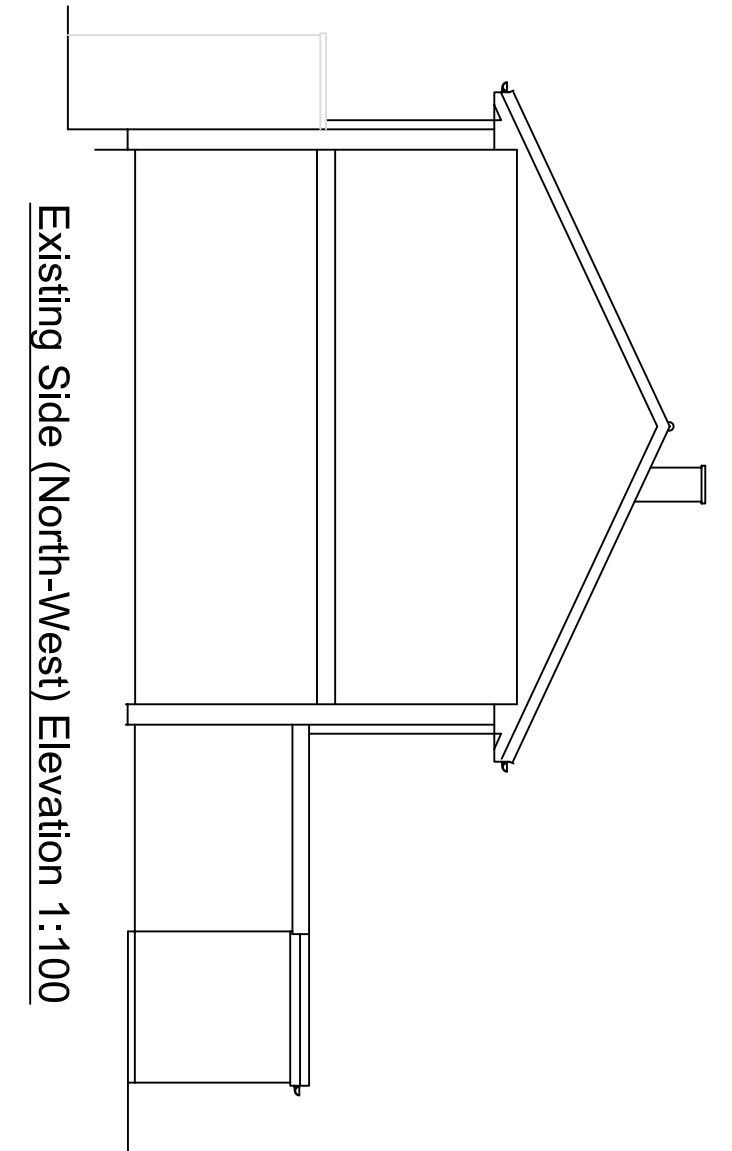
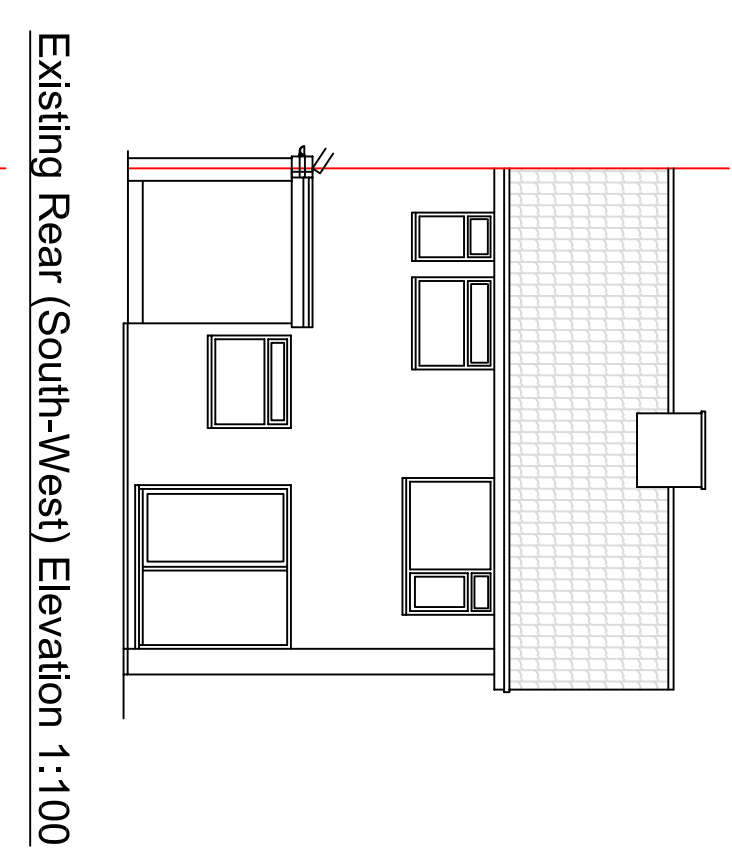
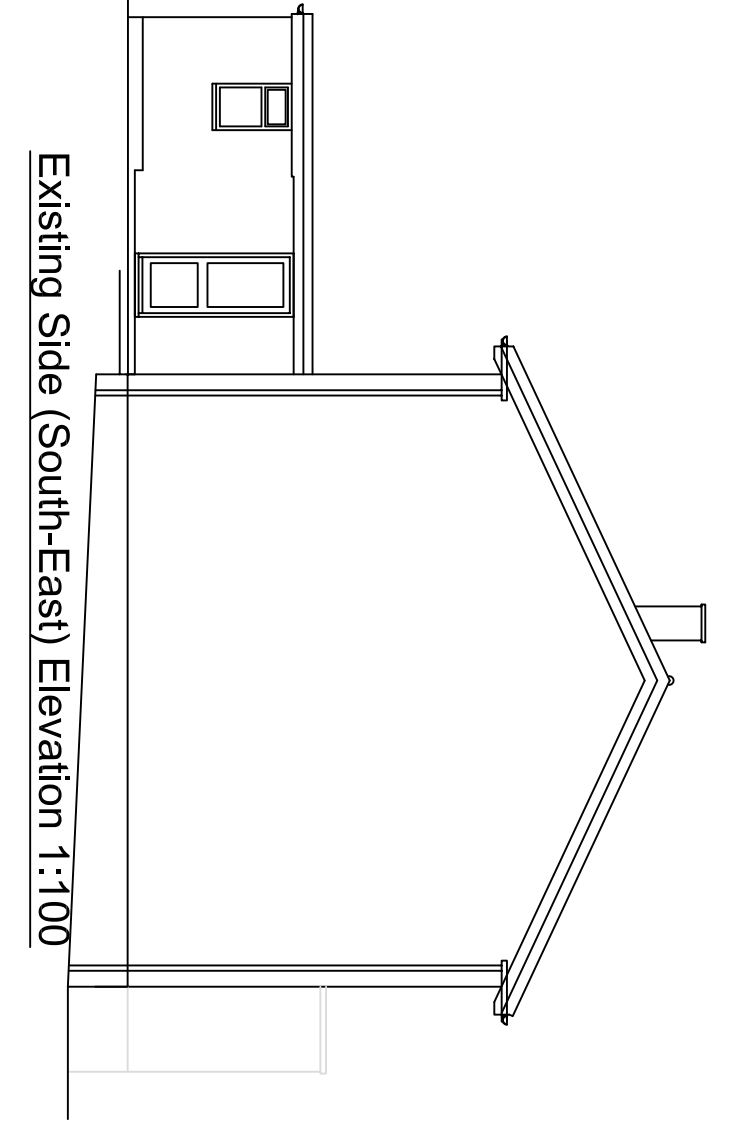
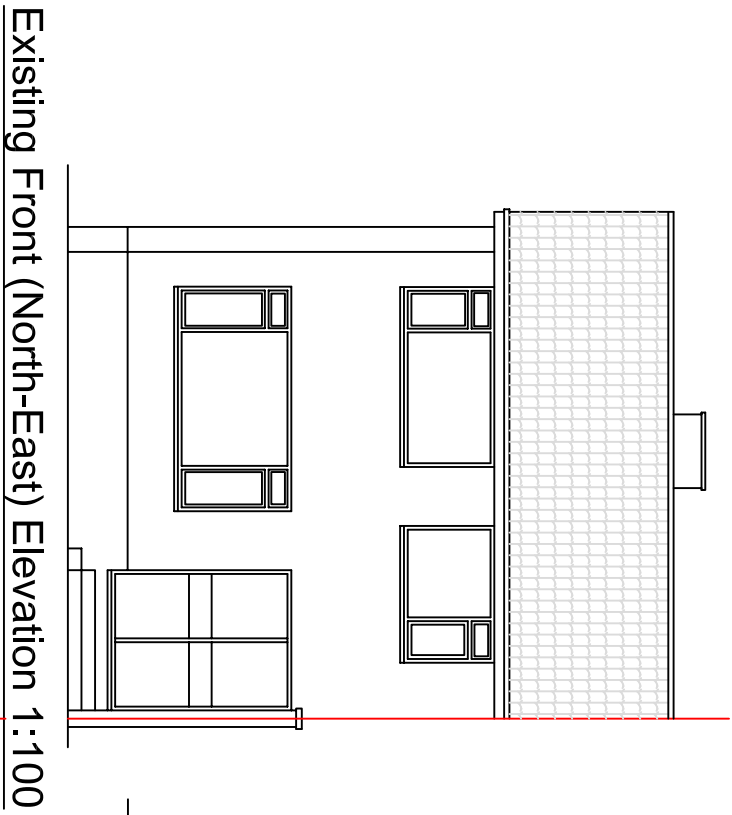
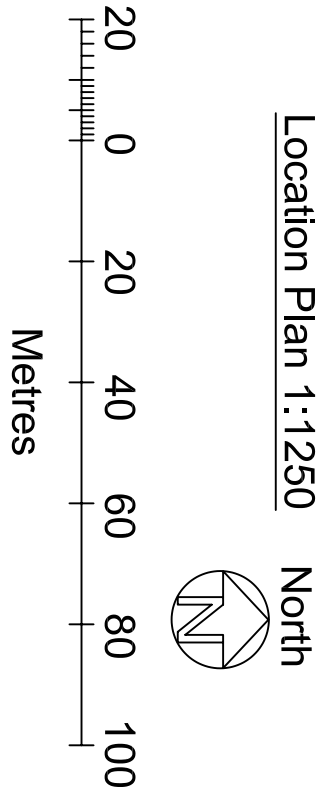
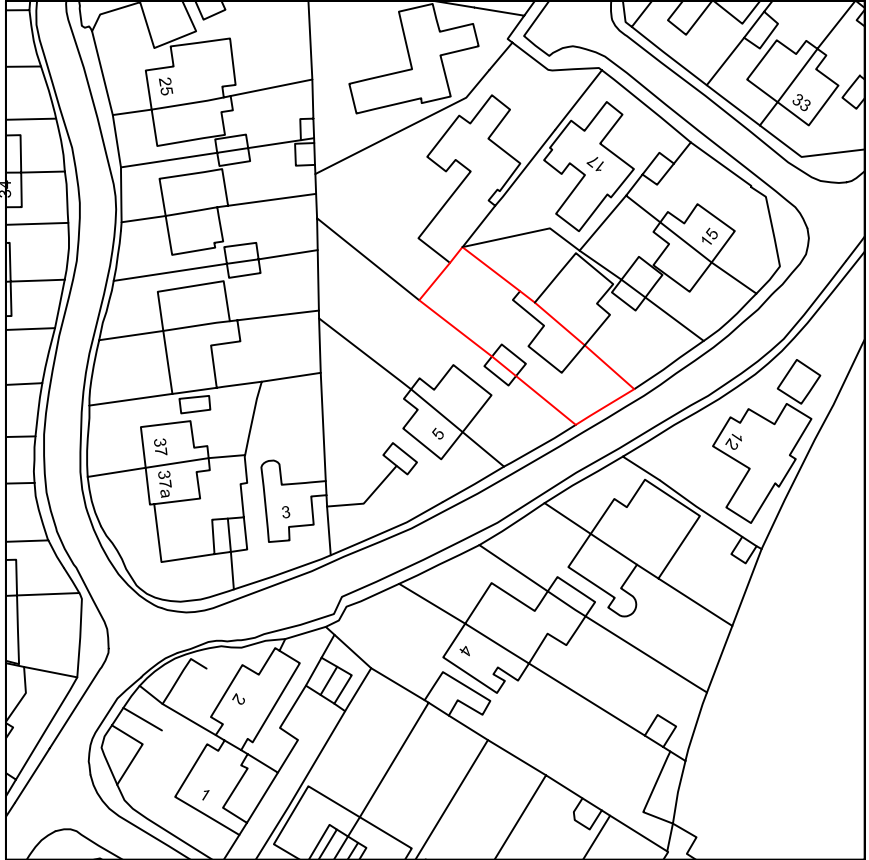


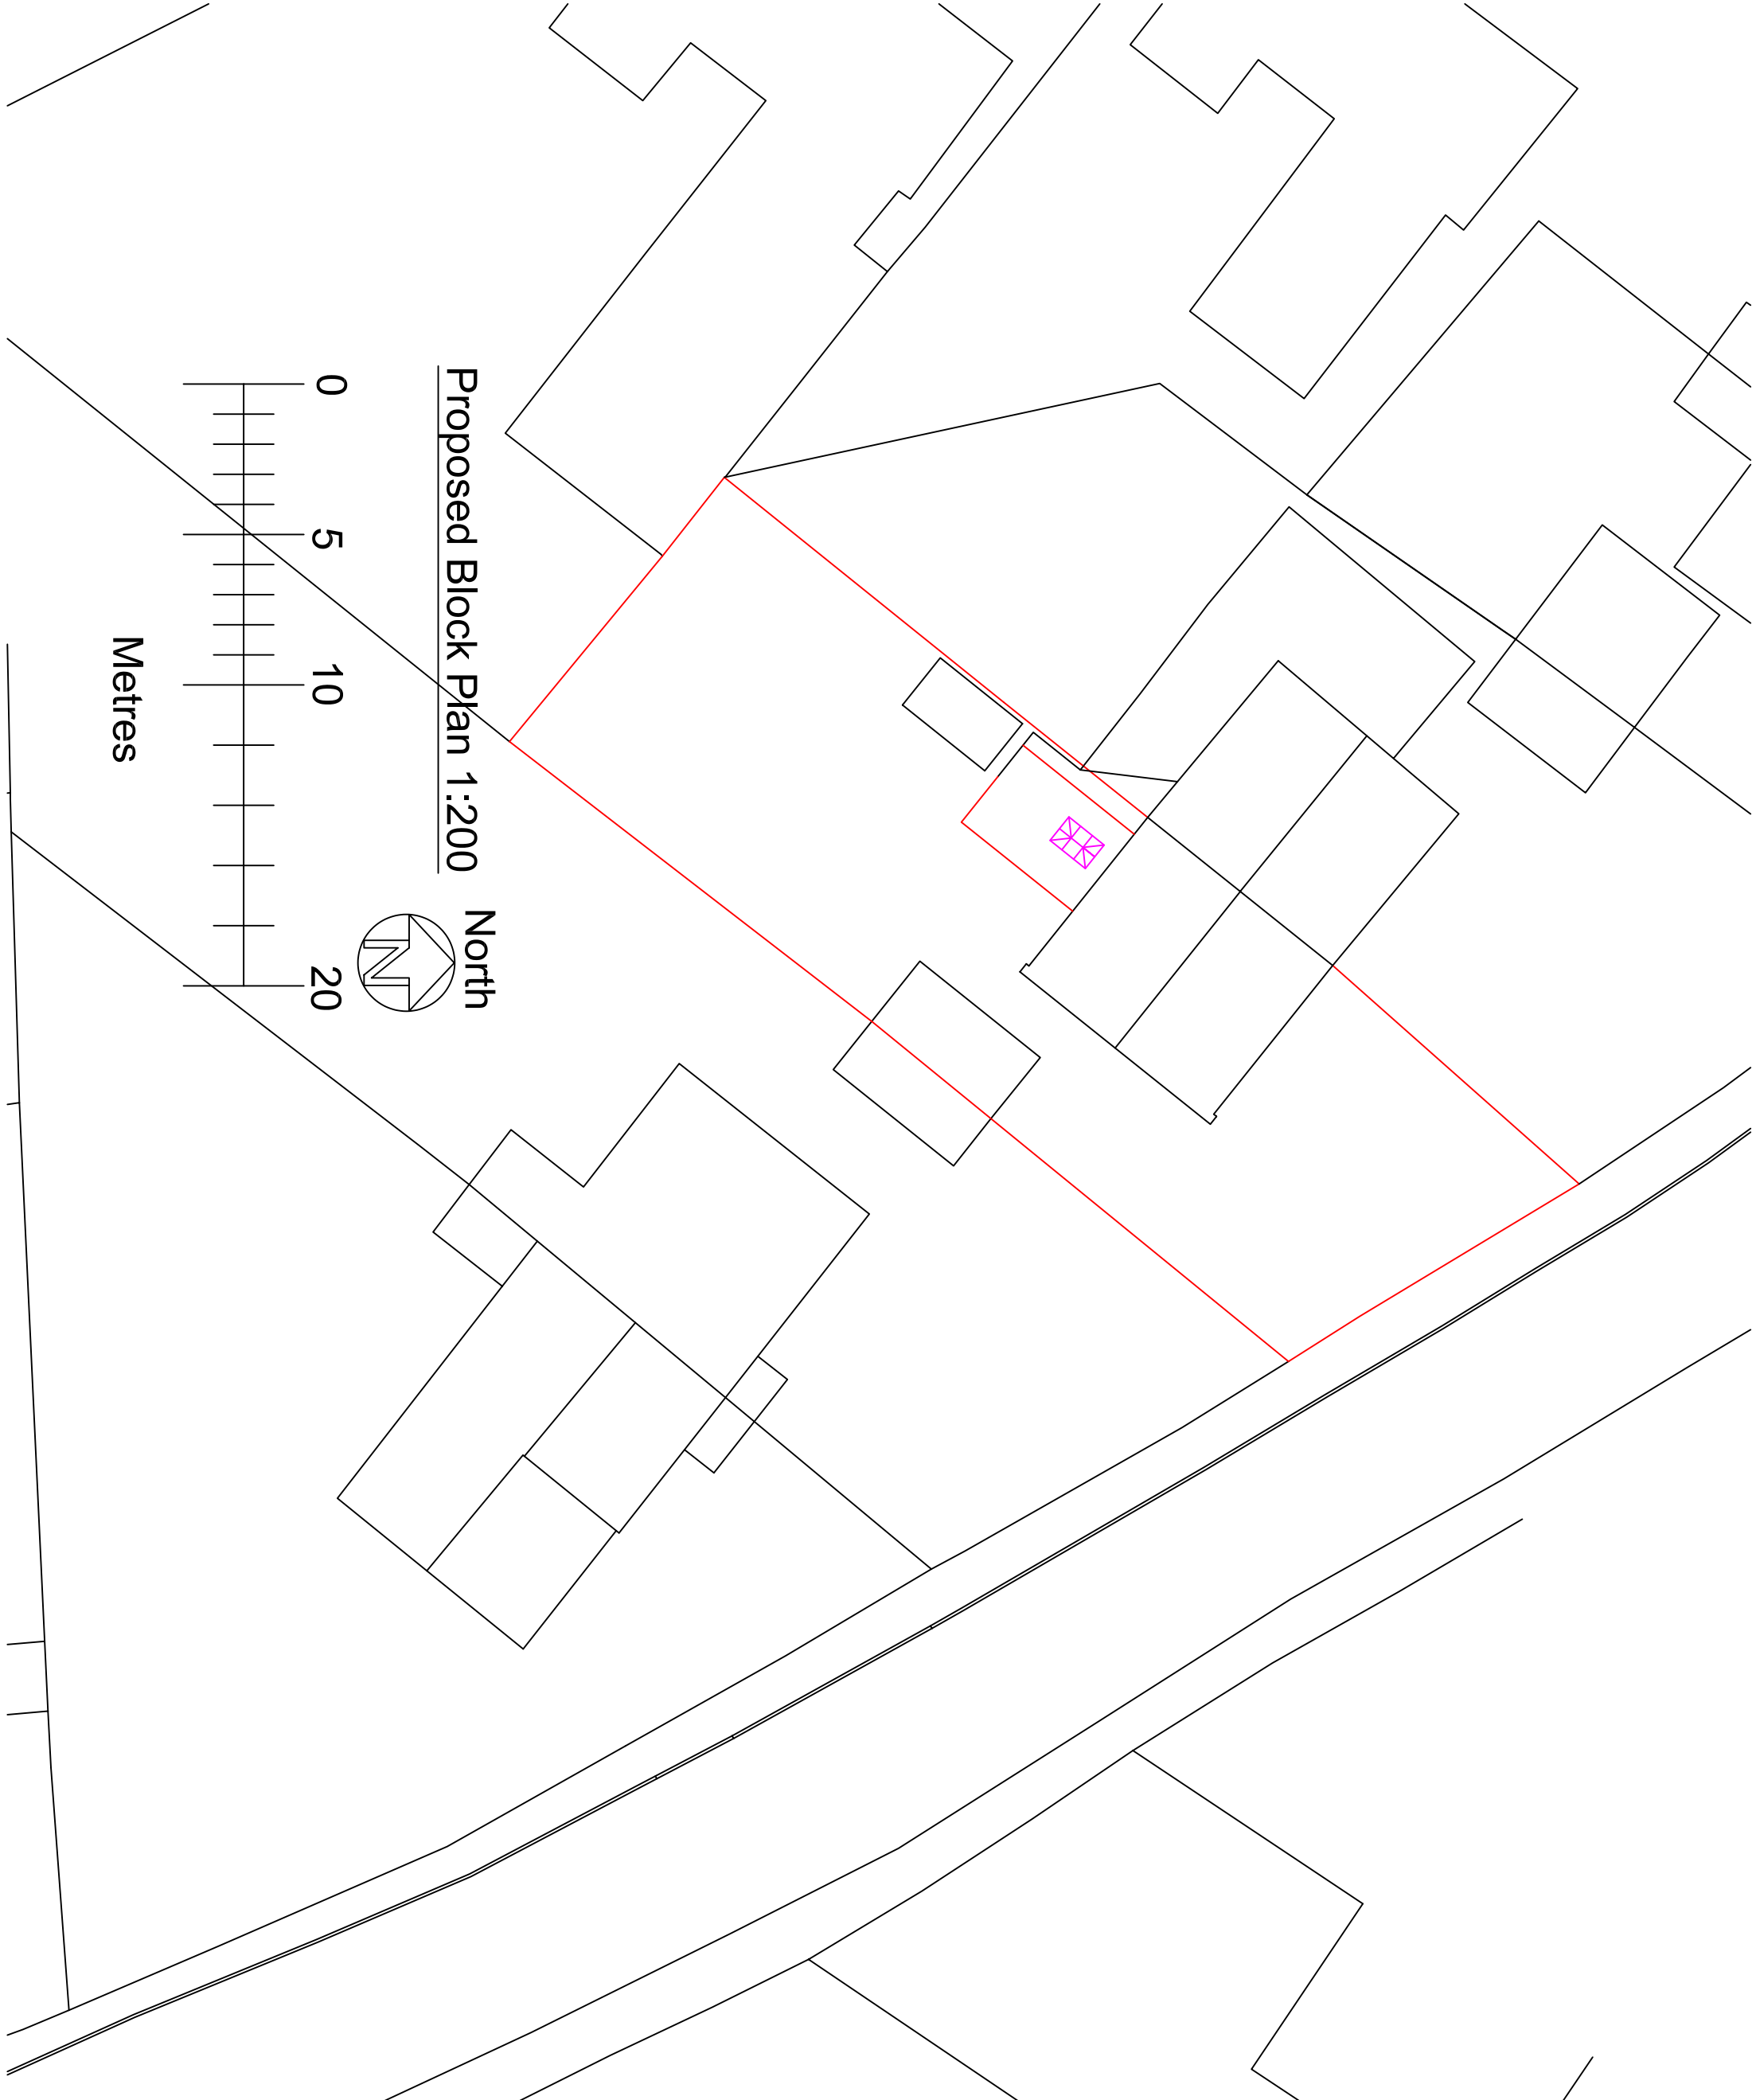

Proposed Front (North-East) Elevation 1:100

Building Materials:-
Walls:- Recon stone, similar colour to existing
Roof:- Rubber membrane
Windows & Doors:- White upvc to match existing
Rainwater Goods:- Upvc

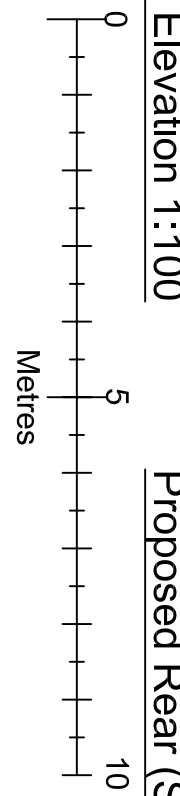

Drawn by	A Harlow & Son 01225 938329		
Proposed Single Storey Rear Extension for			
Mr G Hoskins at			
9 Leigh Park Road			
Bradford on Avon			
Wiltshire			
BA15 1TE			
A1 Papersize			
Scale	1:100, 1:200, 1:1250		Drawing No AH2026/46
Date	12th June 2026		Sheet 1 of 2