

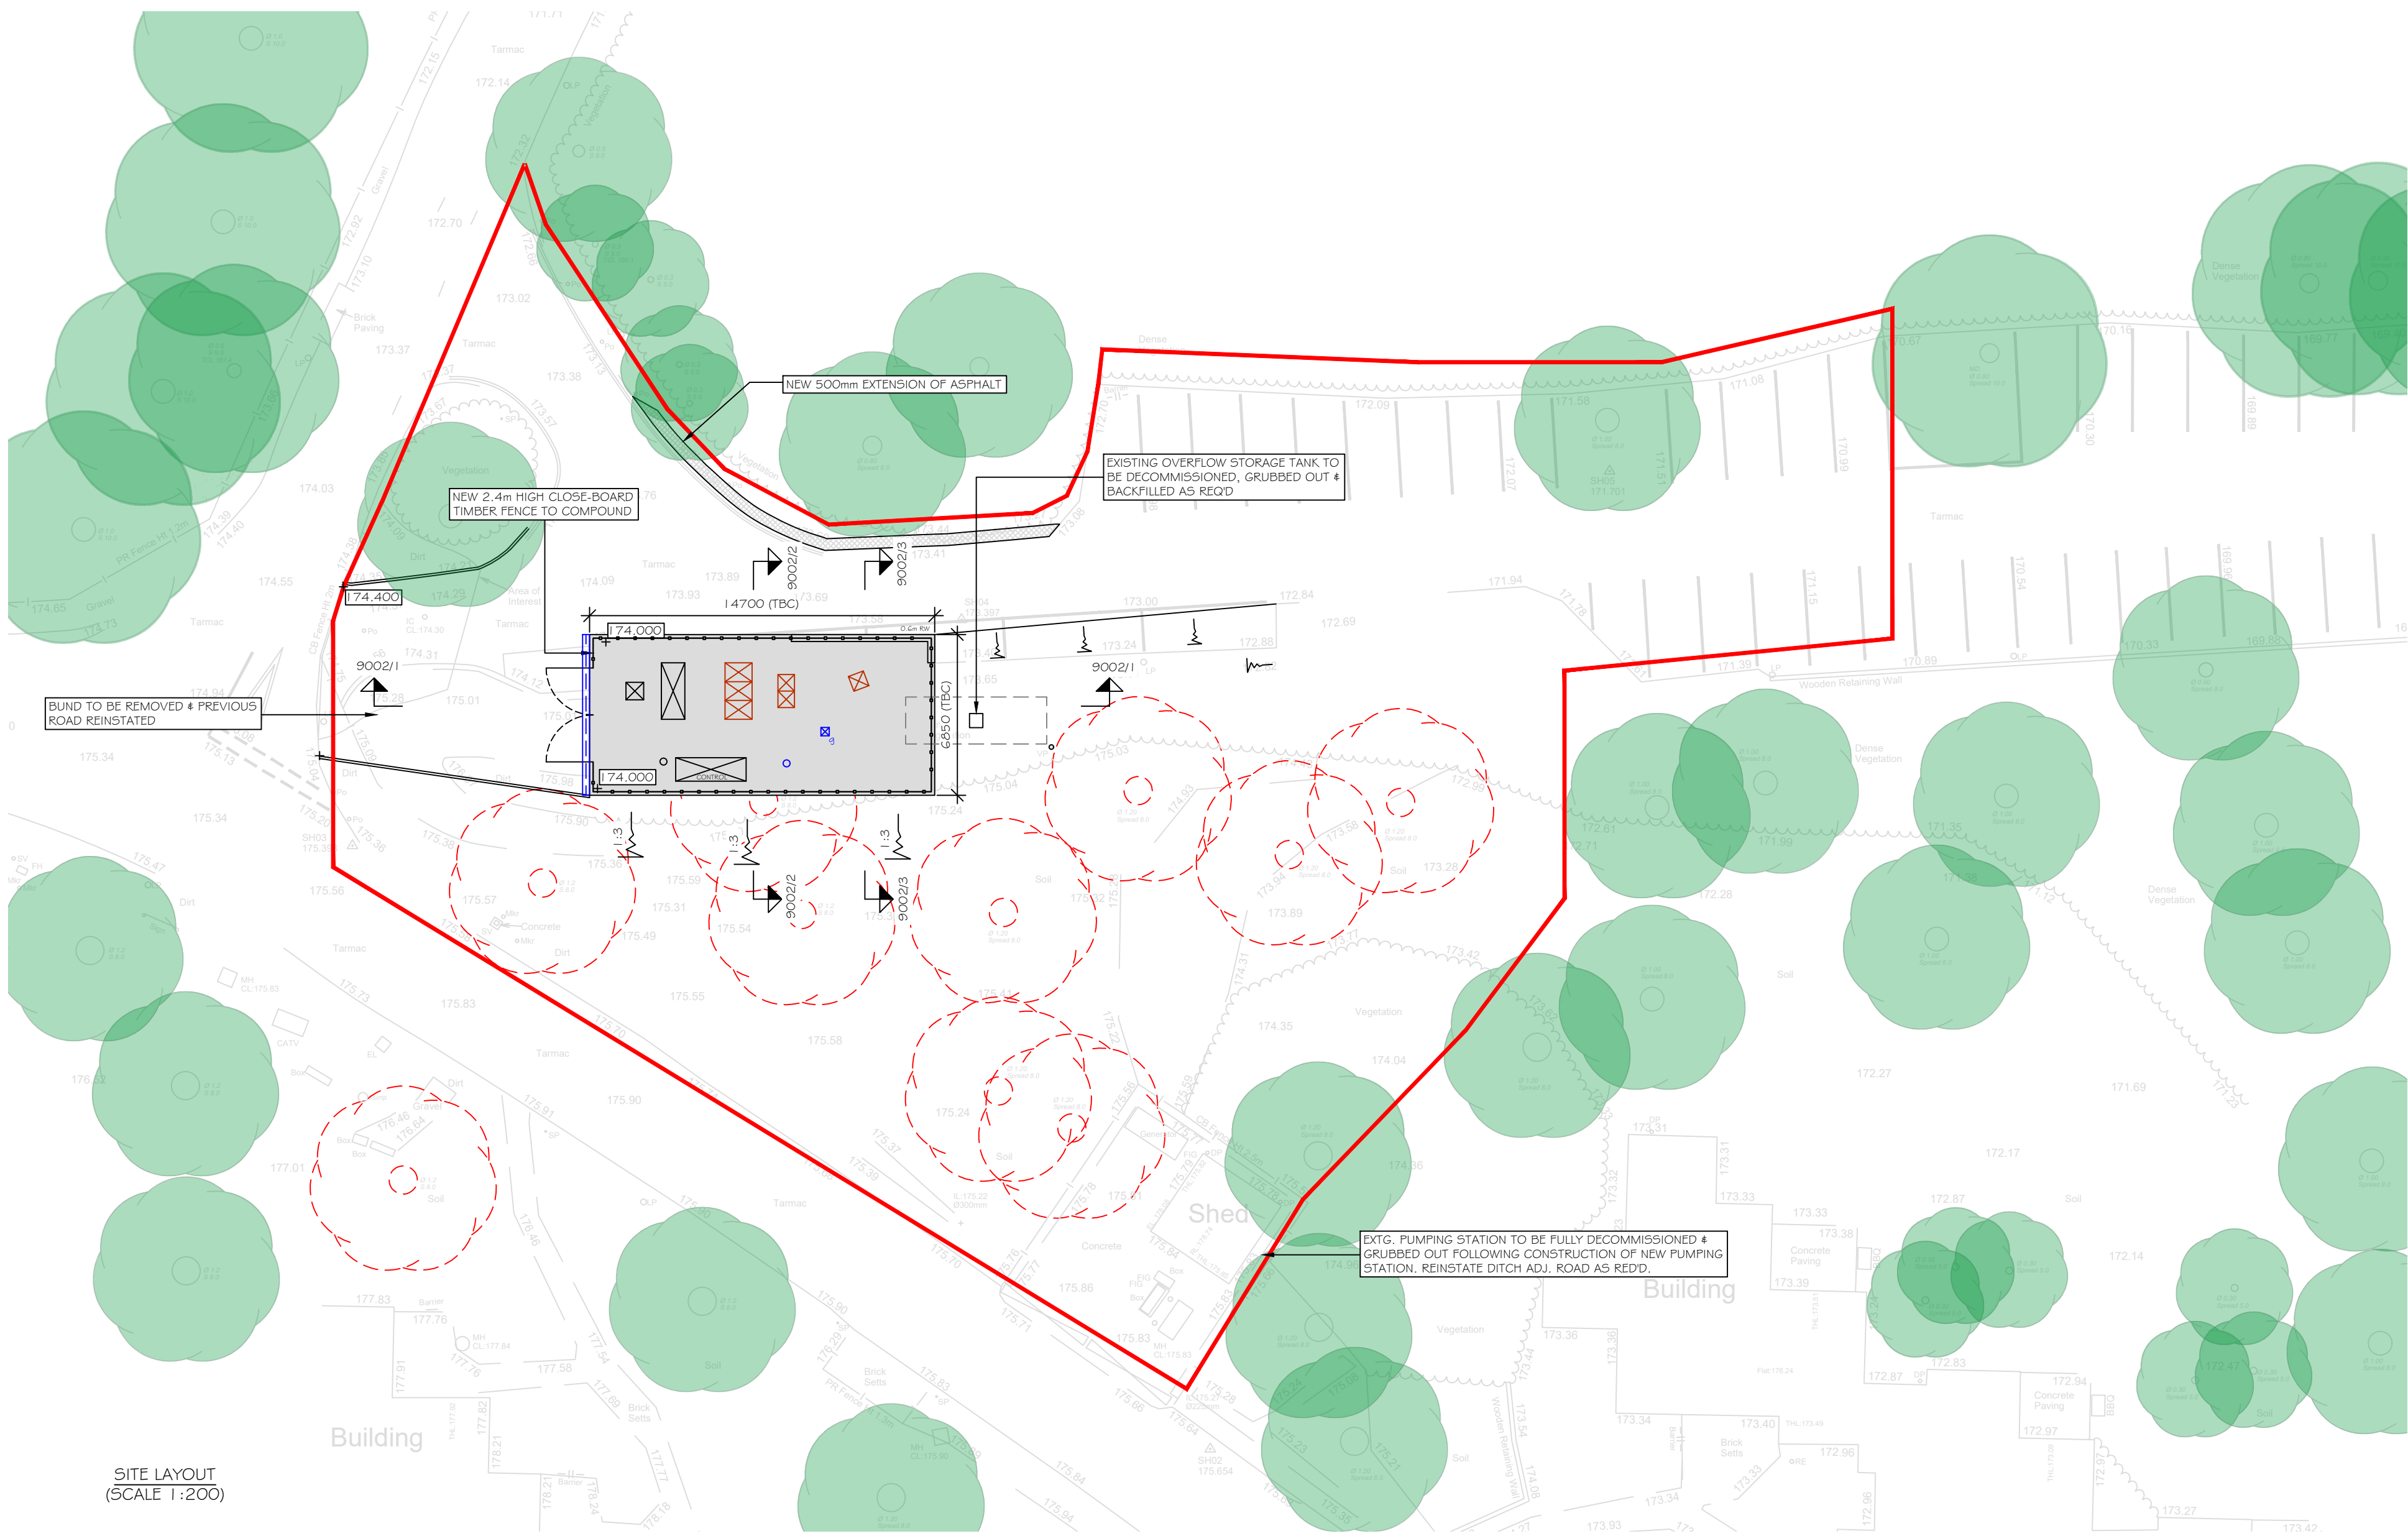
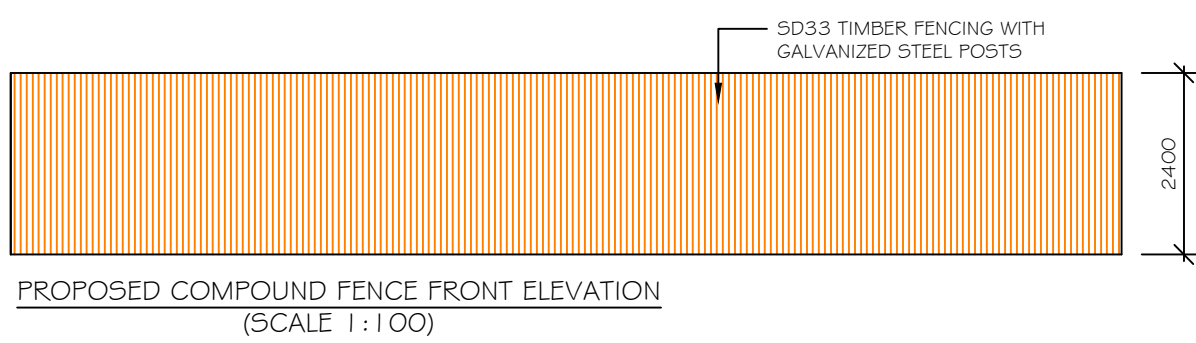
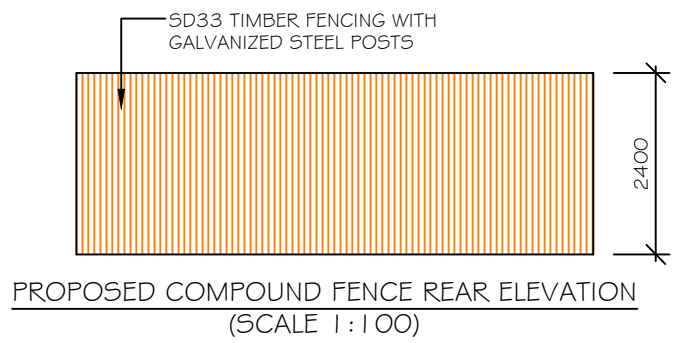


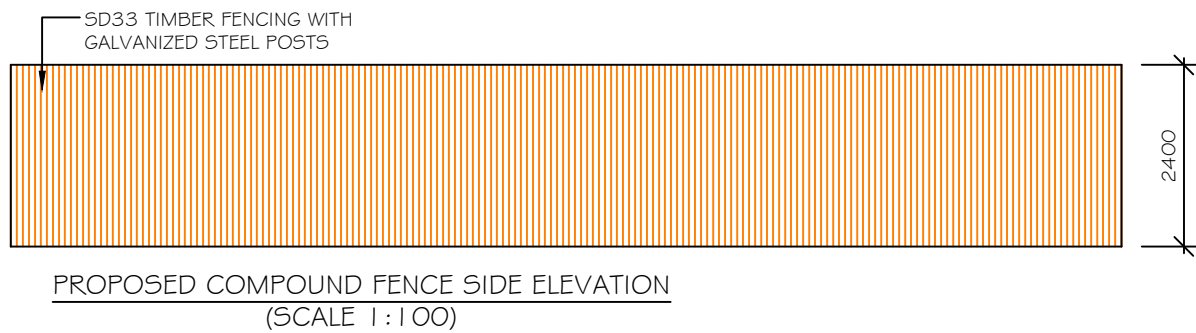

SITE LAYOUT
(SCALE 1:200)

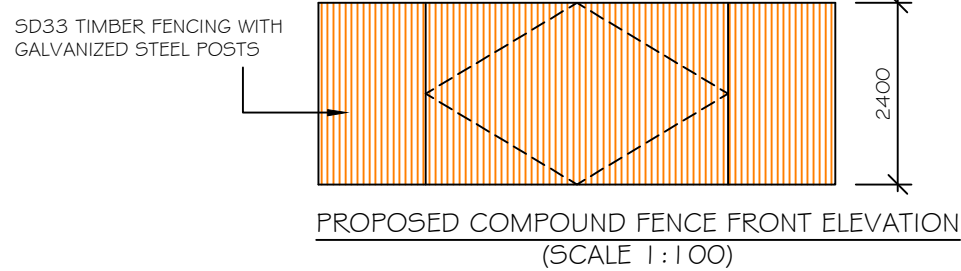

© 2025 This drawing is copyright of Keith Simpson Associates Ltd and must not be copied or reproduced without prior written approval of Keith Simpson Associates Ltd. All rights reserved.

NOTES:

DO NOT SCALE. All dimensions to be checked / verified on site.

All civil and structural elements specified on these drawings are designed and assessed by KSA. Any alternative products or materials will need to be approved in writing by the engineer. If not these will become a contractor design responsibility. This is to ensure compliance with the building safety act.

General

All drawings to be read in conjunction with Architects / Structural Engineers drawings & specification.

Drainage connections to sewers and making good to be in accordance with the latest edition Sewers for Adoption.

P4	12/26/26	RETAINING WALL REMOVED	CP	NH
P3	05/05/26	MINOR AMENDMENT	CP	NH
P2	28/04/26	MINOR AMENDMENTS	CP	NH
P1	15/04/26	PRELIMINARY ISSUE	CP	NH
Rev	Date	Description	Drwn	Chkd

KSA

7C Colwick Quays Business Park
Colwick
Nottingham
NG4 2JY

Consulting Engineers
• Structural • Civil •

Tel: 0115 967 3100
Web: www.ksastructures.co.uk

Client
CENTER PARCS (OPERATING COMPANY) Ltd.

Project
PUMPING STATION PS3
LONGLEAT FOREST HOLIDAY VILLAGE
WARMINSTER
BA12 7PU

Drawing Title
SITE LAYOUT

Managing Engineer
NICK HUDSON

Scale 1:200/100	Date APR 26	Size A1
--------------------	----------------	------------

Status
PRELIMINARY

Rev.
P4

PROJECT ID ORIGINATOR ZONE LEVEL TYPE ROLE NUMBER
6870-KSA-XX-XX-DR-C-9001