


Mr & Mrs Meston

Section through of Sliding
Sash Window

Scale 1:5

Vertical Section

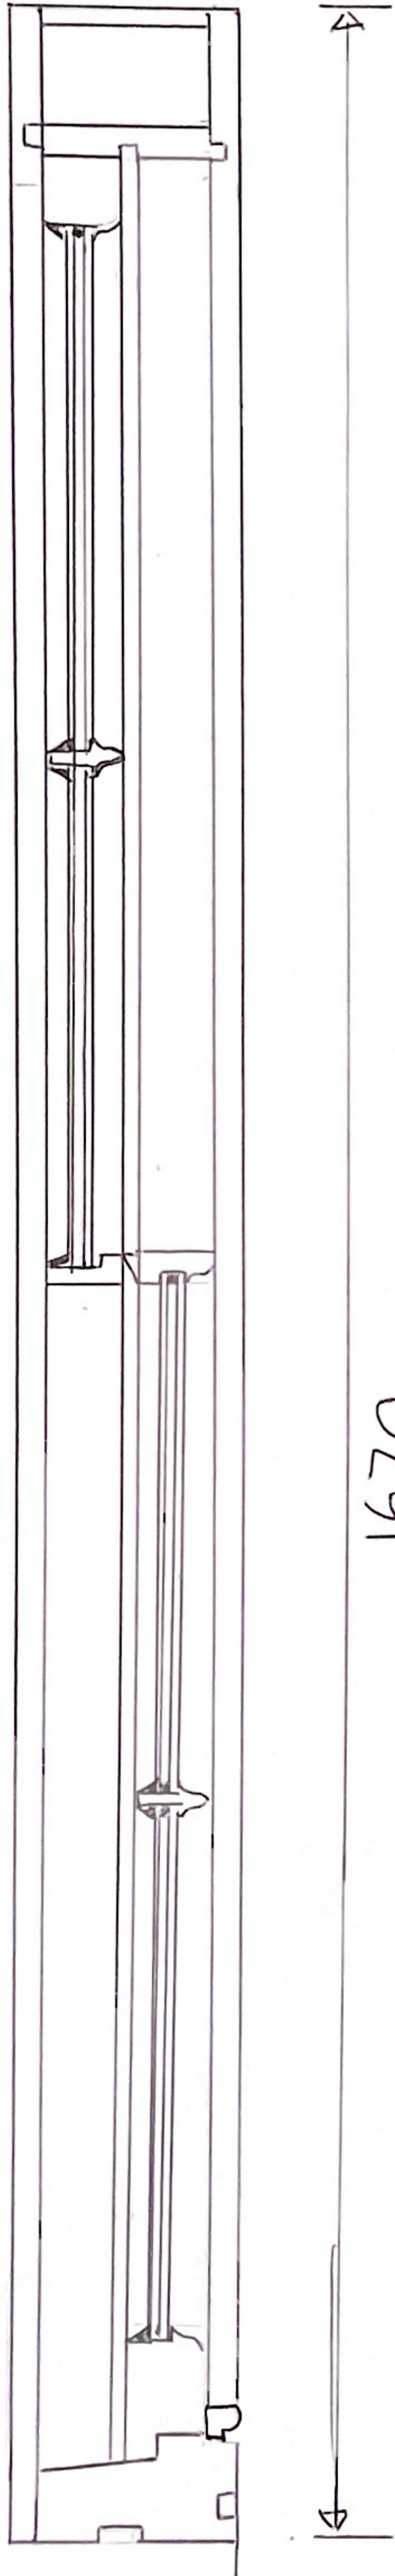

Horizontal Section

