



SITE SECTION

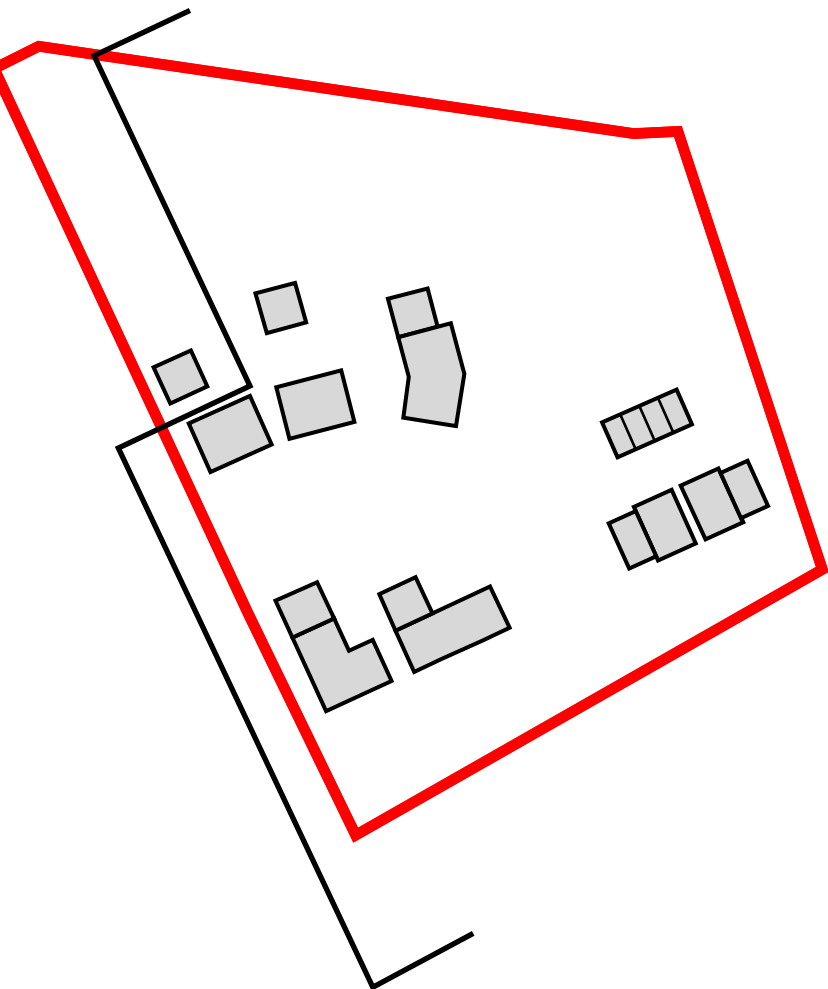

Section Key  
NOT TO SCALE

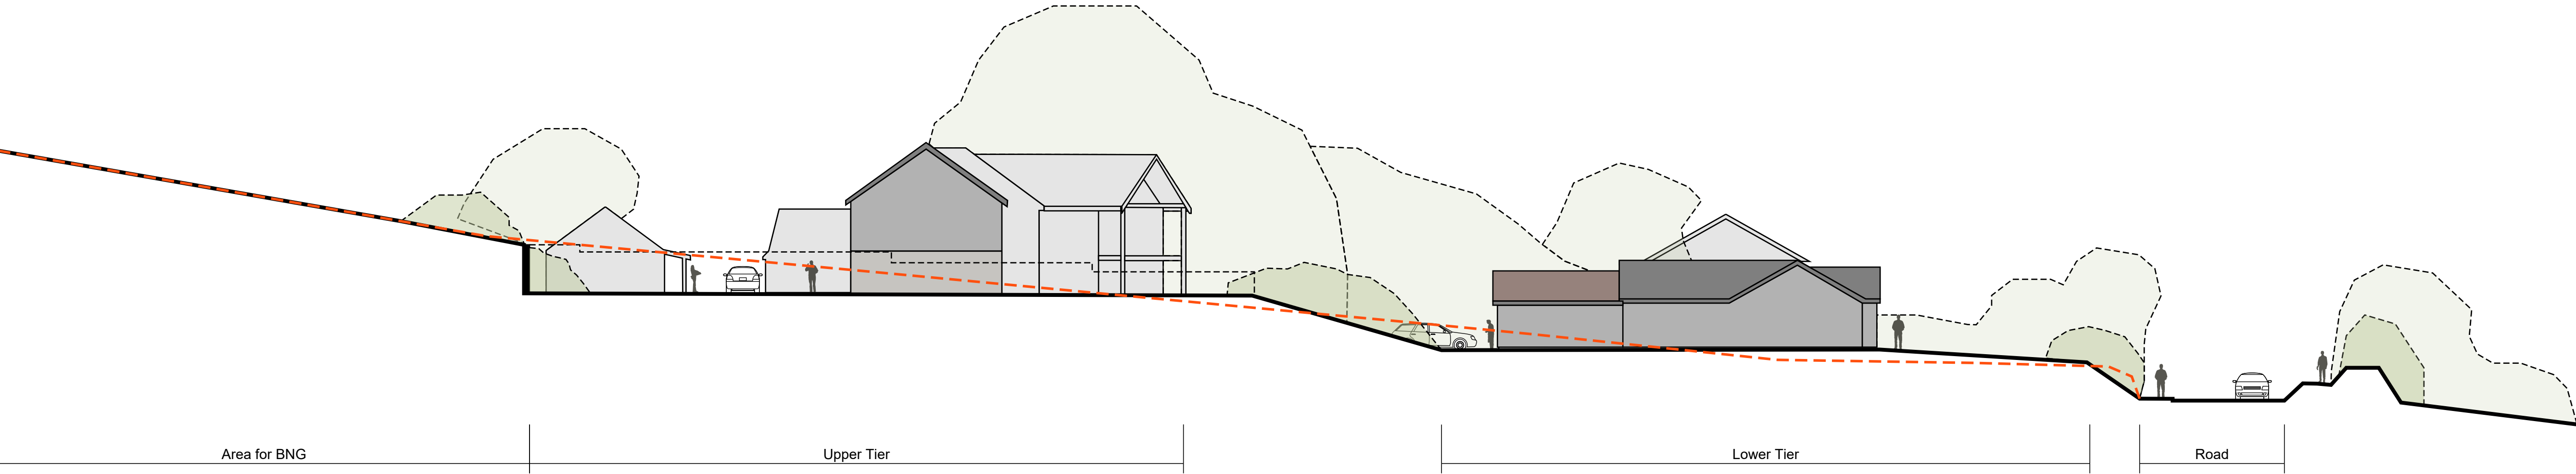

Proposed Site Section  
1:200

Existing Ground Line

PLANNING

This drawing is copyright and the property of DMWA Ltd. It may not be copied reproduced or altered in any way without their written authority. Do not scale from this drawing, work to figured dimensions. All dimensions to be checked on site and any discrepancies reported to the Architect immediately. All structural and specialist elements/components/details, including glazing, are to be approved by the Structural Engineer or Specialist Contractor.

DESIGNERS RISK ASSESSMENT:  
HEALTH AND SAFETY  
THE CONSTRUCTION (DESIGN AND  
MANAGEMENT) REGULATIONS 2007



Building Products and Construction Execution  
Hazards

Common/everyday hazards associated with Building Products and Construction processes are not listed below and will be assumed to be controlled by the **Principal Contractor** following good safety, management and site practice procedures.

*The proposed works are designed on a well established method of construction, which can be carried out by a competent contractor. However, should the contractor find any area of concern he must inform the designer immediately in order that appropriate action can be taken.*

THESE DRAWINGS ARE PRELIMINARY ONLY AND THE INTENDED DETAILS ARE NOT COMPLETE!  
THESE ARE NOT FOR CONSTRUCTION PURPOSES

**NOTE : Details relating to landscape, highways, ecology, arboriculture, drainage, utilities, etc, and any other specialist disciplines are to be read in conjunction with the relevant consultant information and not inferred from this drawing**

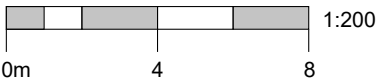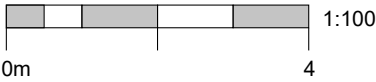

| A   | Note Added | 15.08.28 |
|-----|------------|----------|
| REV | COMMENT    | DATE     |

Project: New Dwellings  
Land at Bishopstone,  
Salisbury, Wiltshire

Client: Cherrington Planning  
Drawing Title: Proposed Site Section

Job No: 250821  
Drawn: RM | NH  
Date: 15.08.2026  
Scale: As Indicated @ A1

Drawing No: PL011  
Rev: A

DMW  
architects

46a East Street, Wimborne BH21 1DX  
01202 884024 www.dmwa.co.uk