




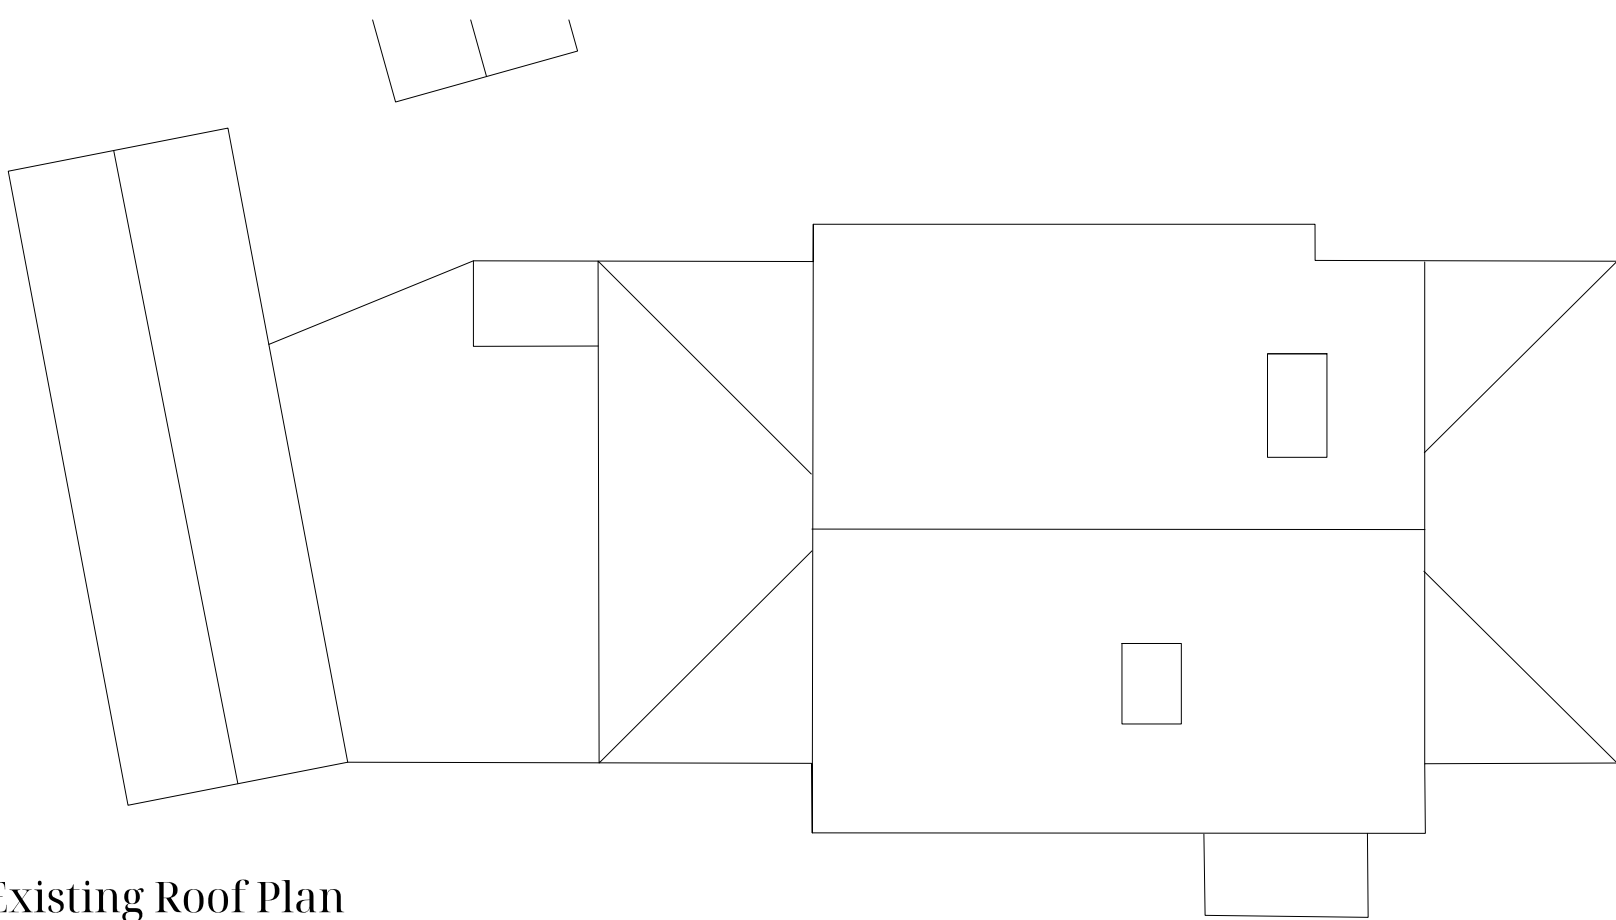


Existing Roof Plan  
1:100

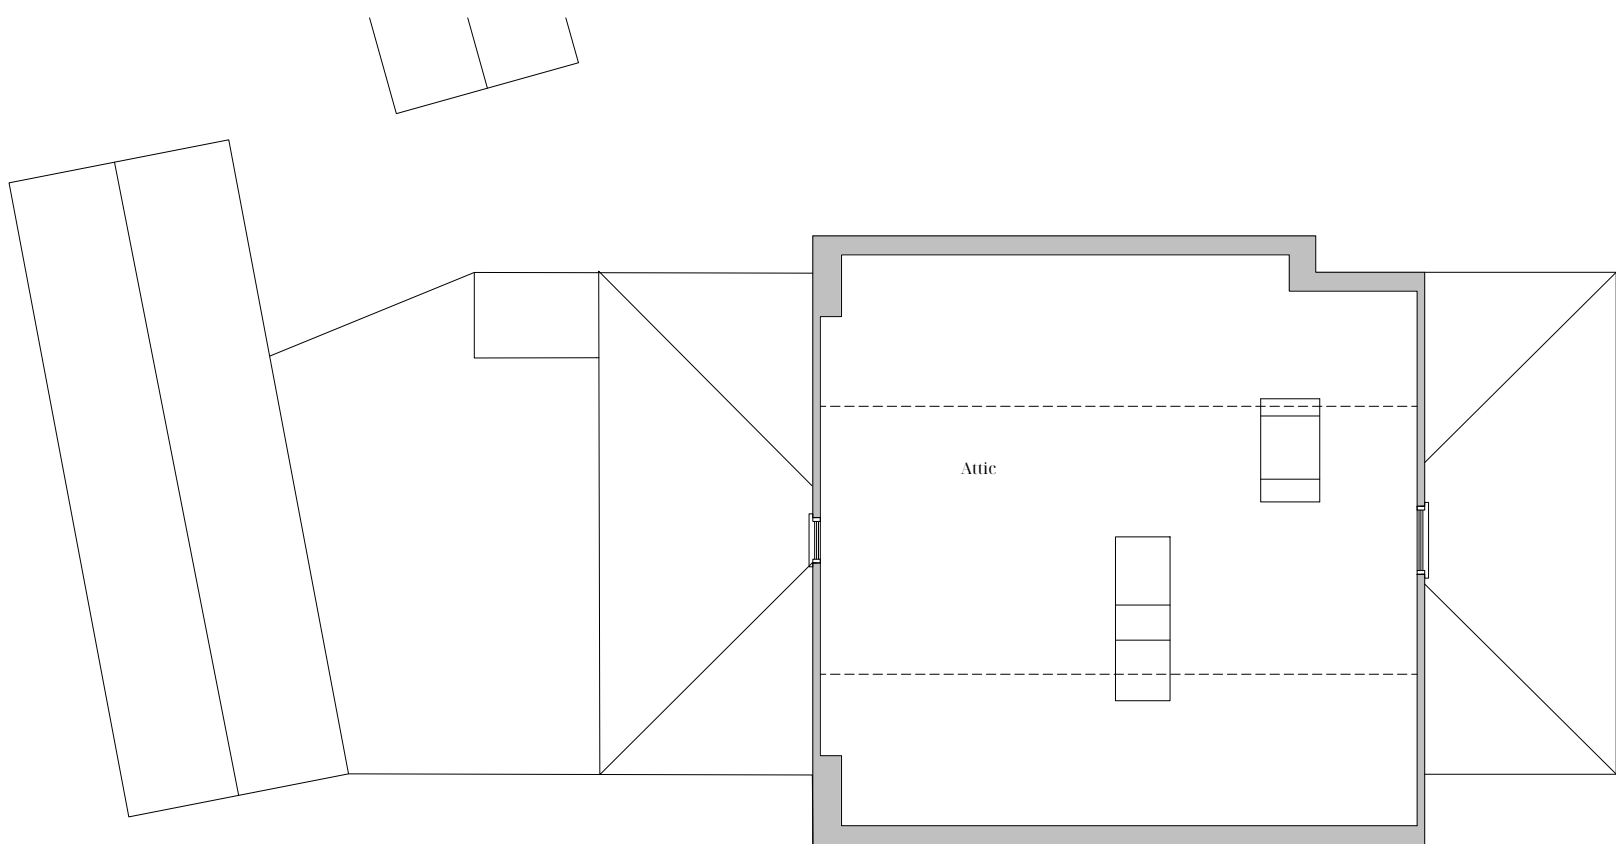


Existing Attic Plan  
1:100

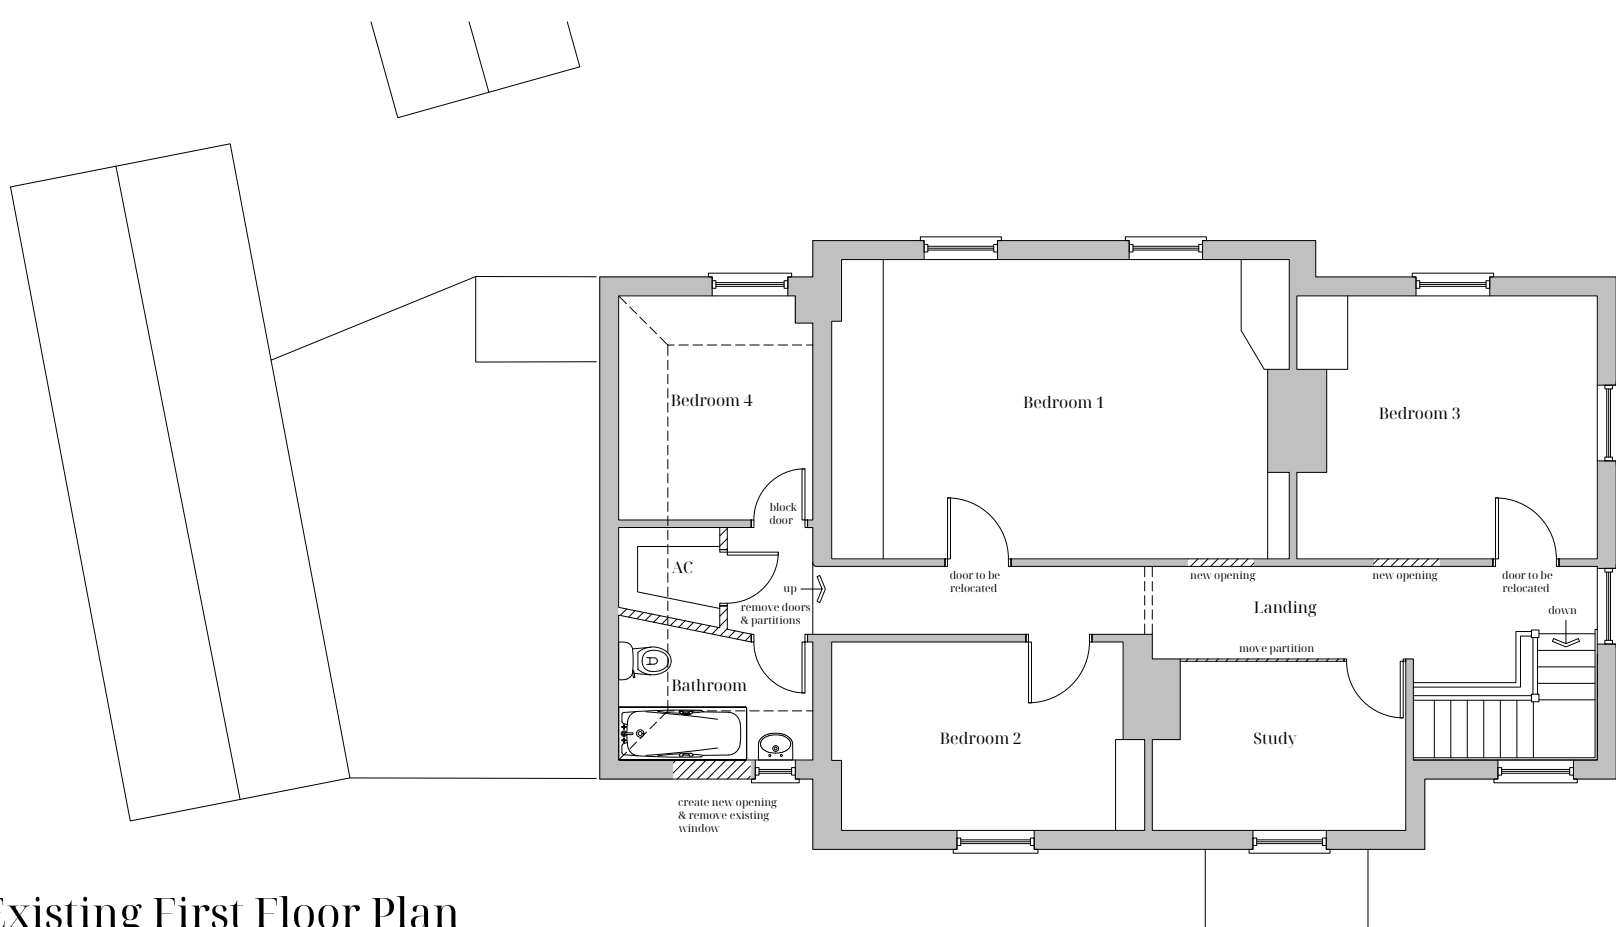

Existing First Floor Plan  
1:100

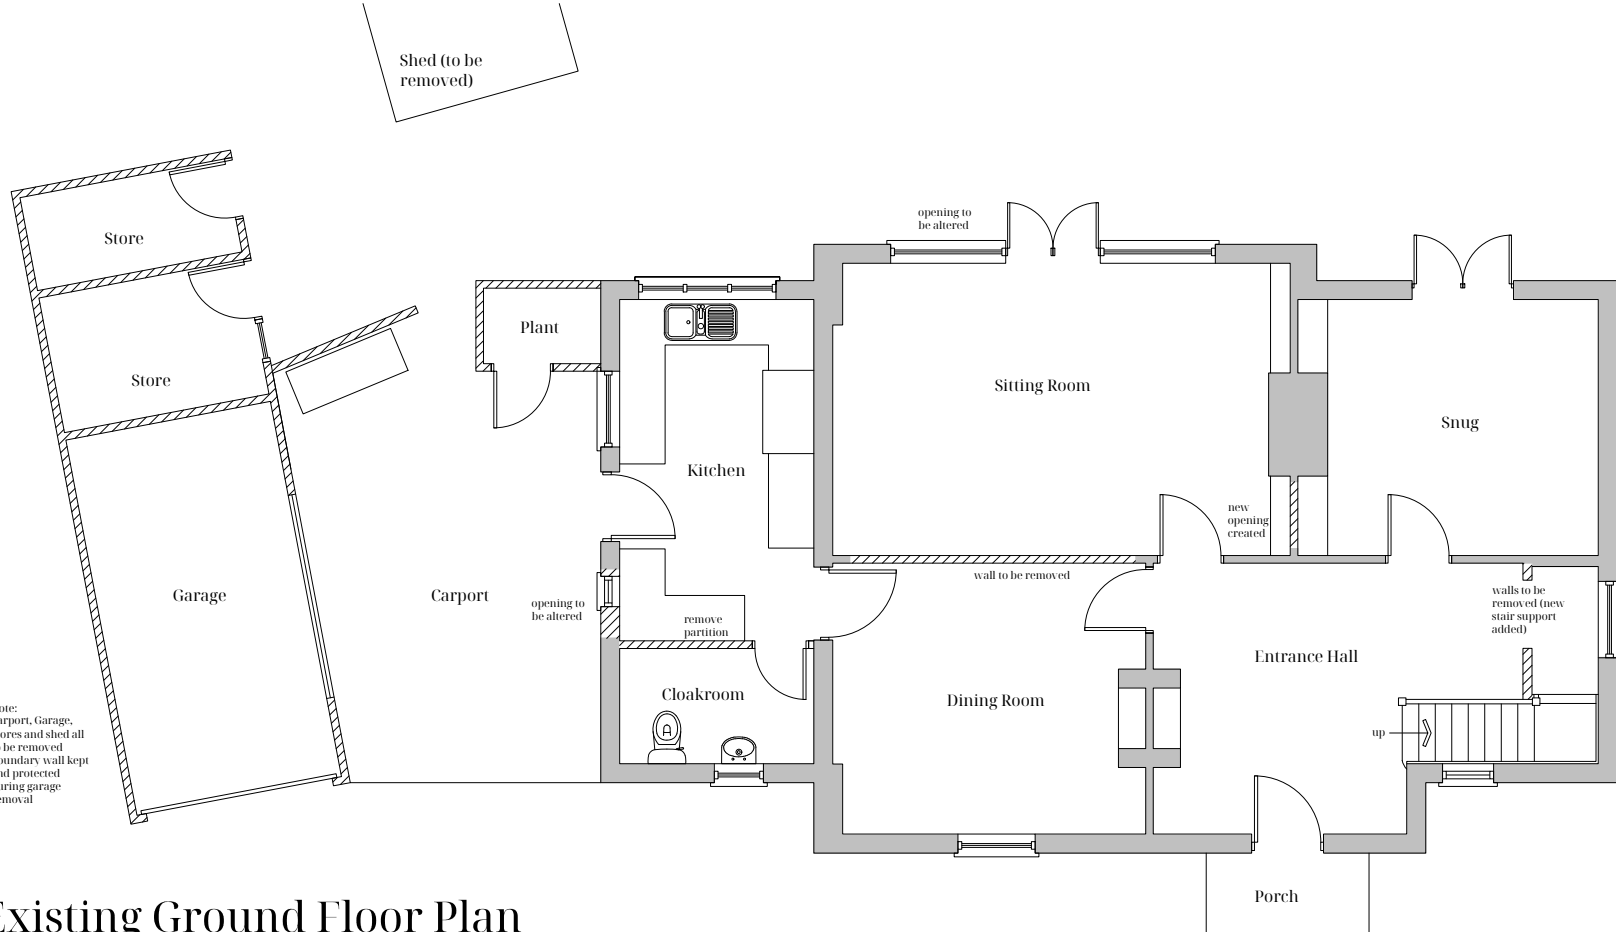


Existing Ground Floor Plan  
1:100

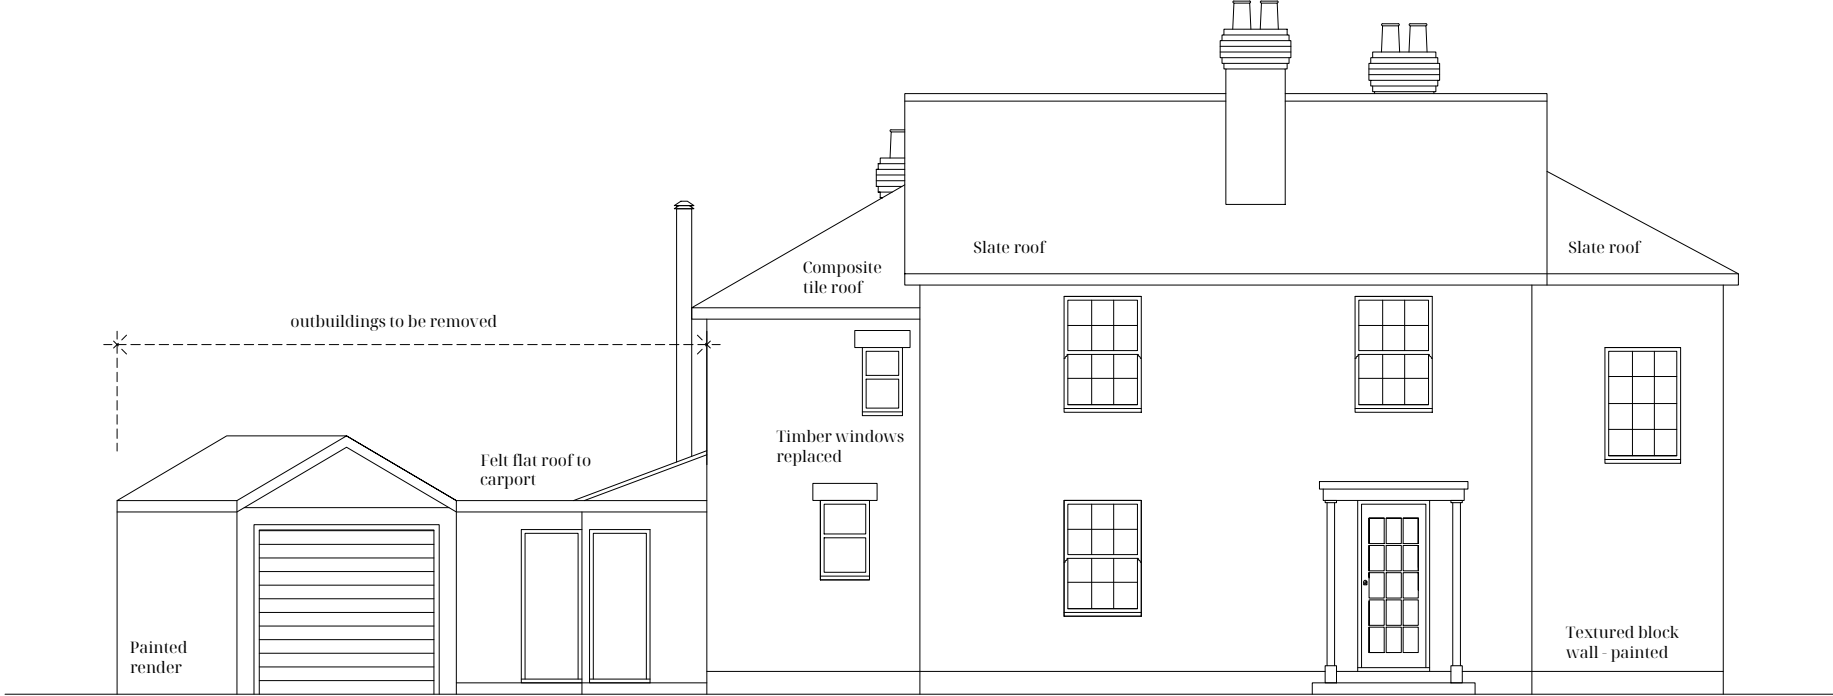

Existing North East Elevation  
1:100




Existing South West Elevation  
1:100

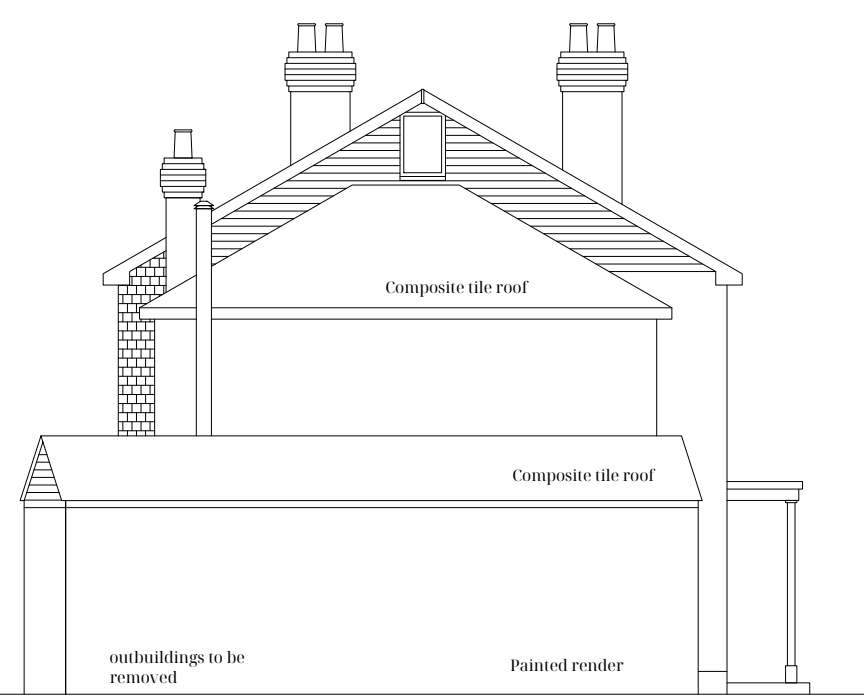

Existing South East Elevation  
1:100



Existing North West Elevation  
1:100

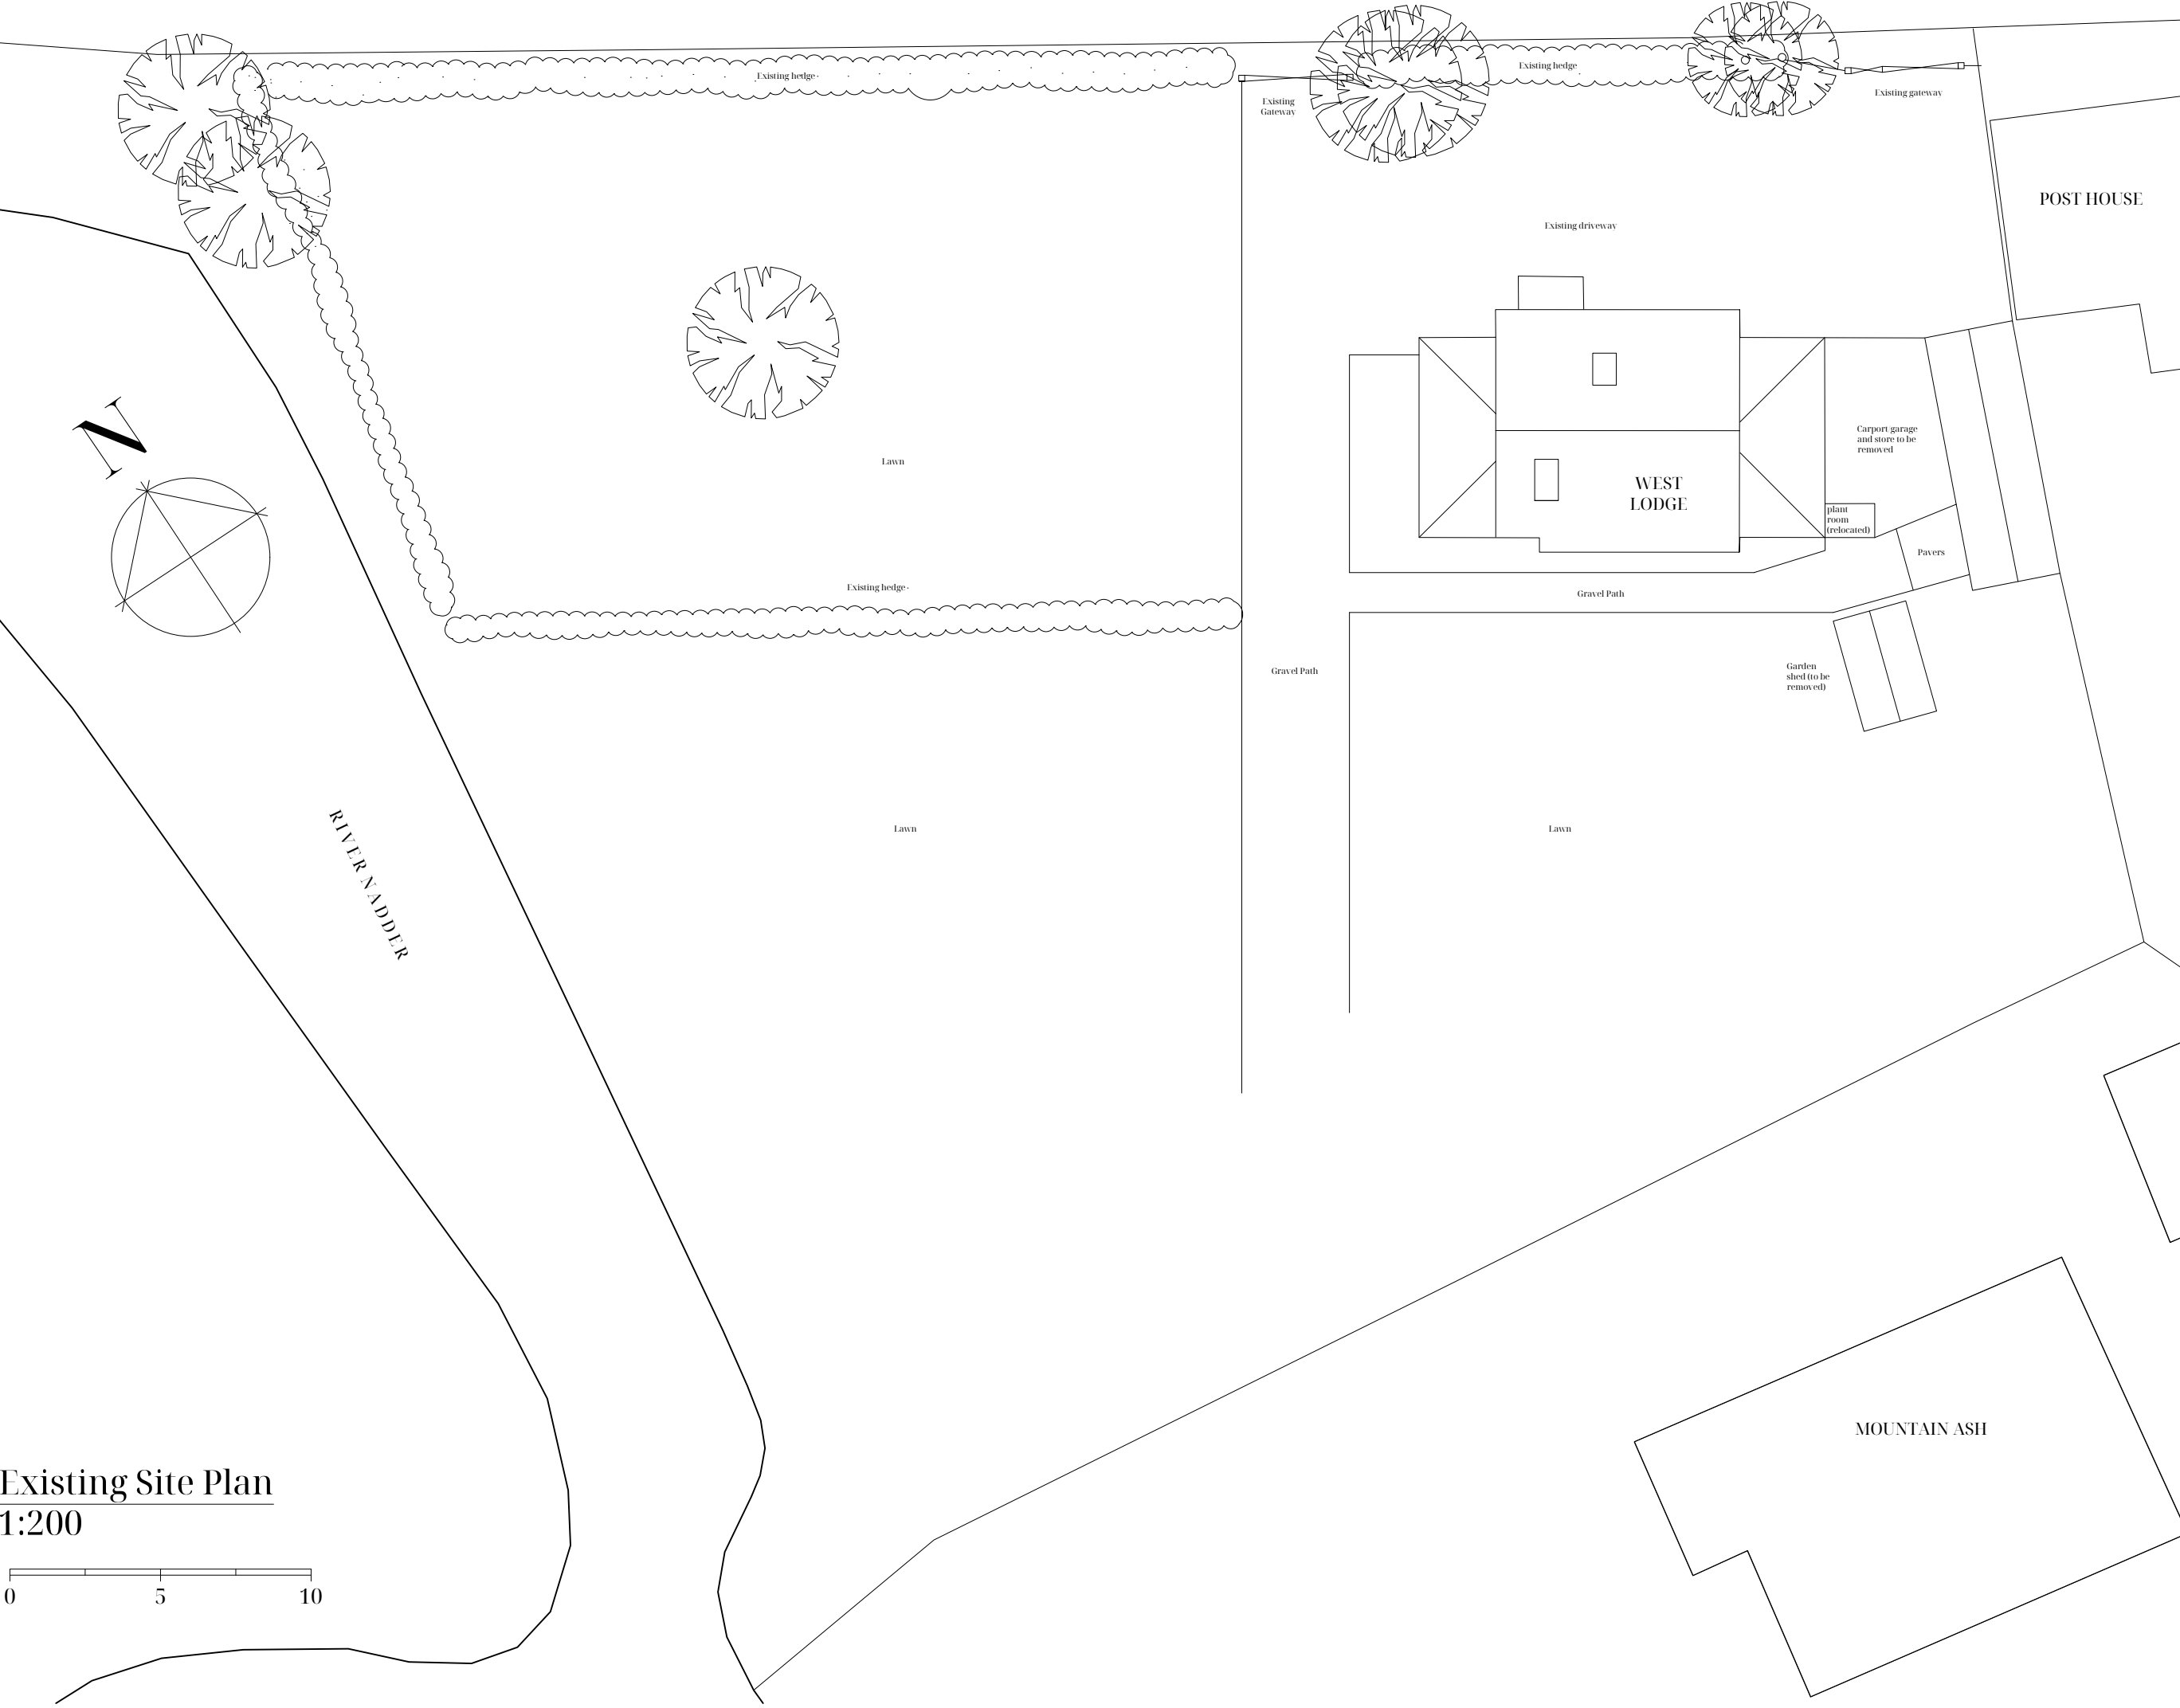

Existing Site Plan  
1:200

| NOTES   |          |                  |     |
|---|----------|------------------|-----|
| All drawings within this package are the copyright of ASJ Design Services Ltd. They may not be copied or disclosed to any third party for any purpose except as authorised in writing by ASJ Design. |          |                  |     |
| Do not scale from these drawings. Figured dimensions are to be used only. All critical dimensions are to be checked on site before work proceeds.                                                    |          |                  |     |
| All drawings are to be read in conjunction with all other relevant consultants and or specialists drawings or documents.                                                                             |          |                  |     |
| Inconsistencies, errors and omissions found within or between ASJ Design documents are to be notified immediately to ASJ Design.                                                                     |          |                  |     |
| ISSUE TRACKER   |          |                  |     |
| REV   | DATE     | DESCRIPTION      | BY  |
| A   | 24.06.26 | Planning drawing | DAJ |
|   |          |                  |     |
|   |          |                  |     |
