



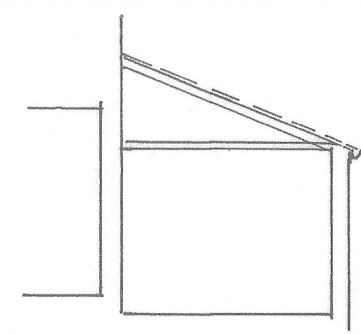


Garage Section
A-A



Dining Room Link
B-B

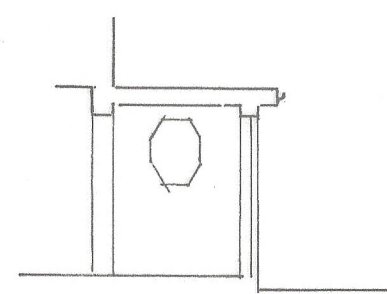

South West Elevation

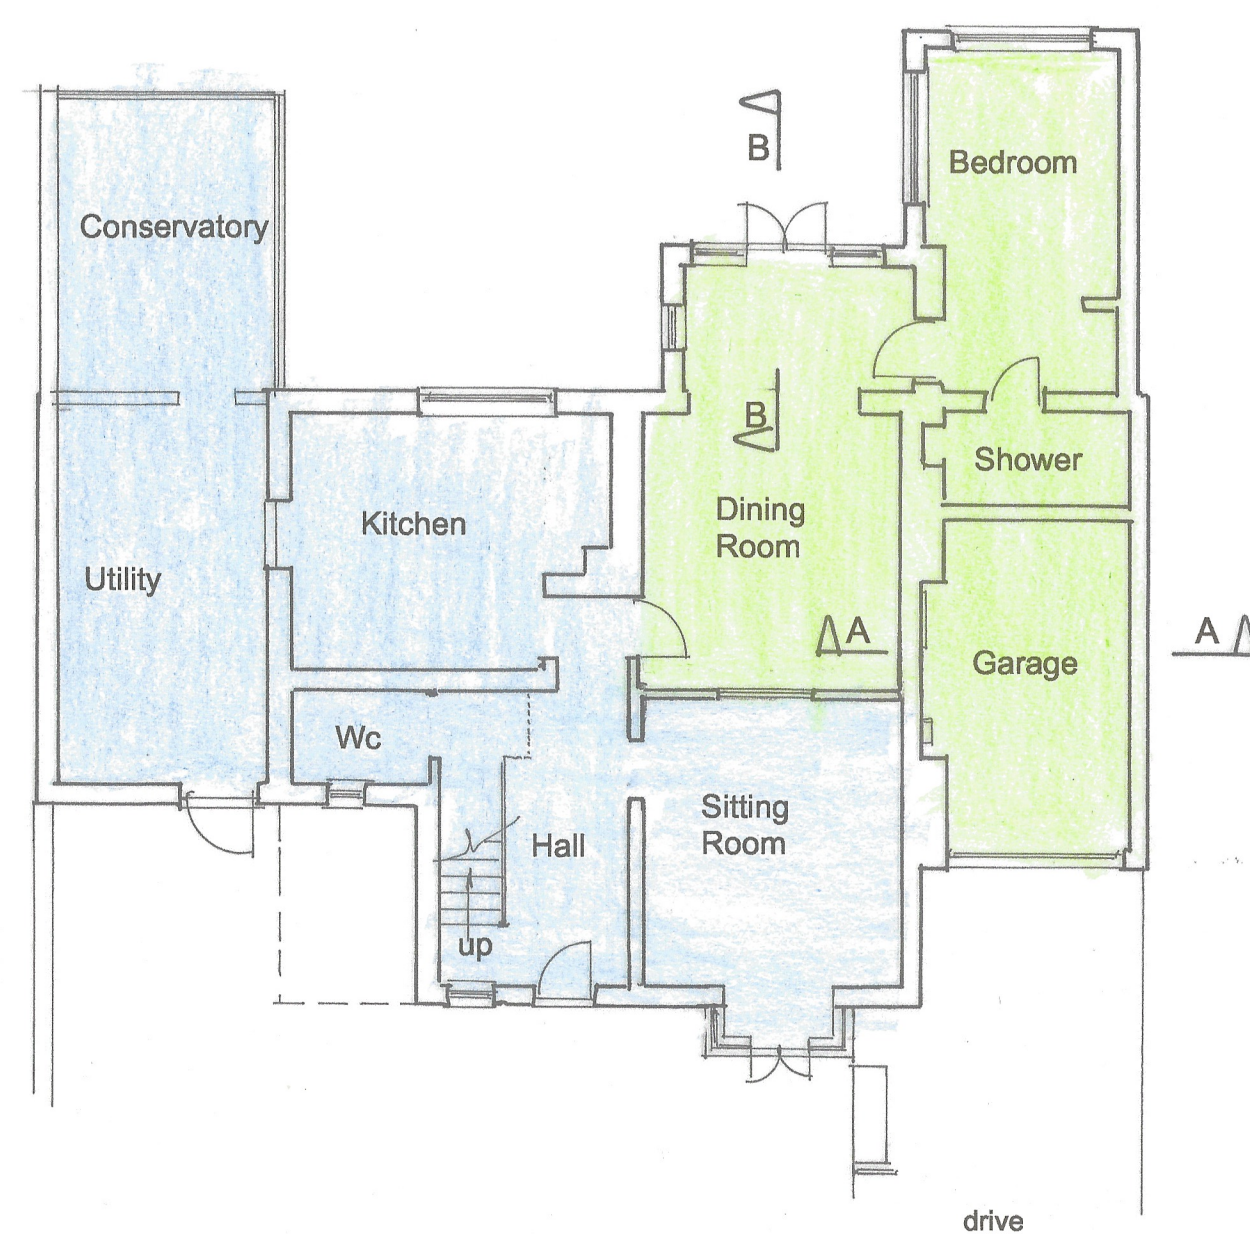


Ground Floor Plan

Plan Elevation and Sections 1-100

As Existing




South West Elevation 1-100

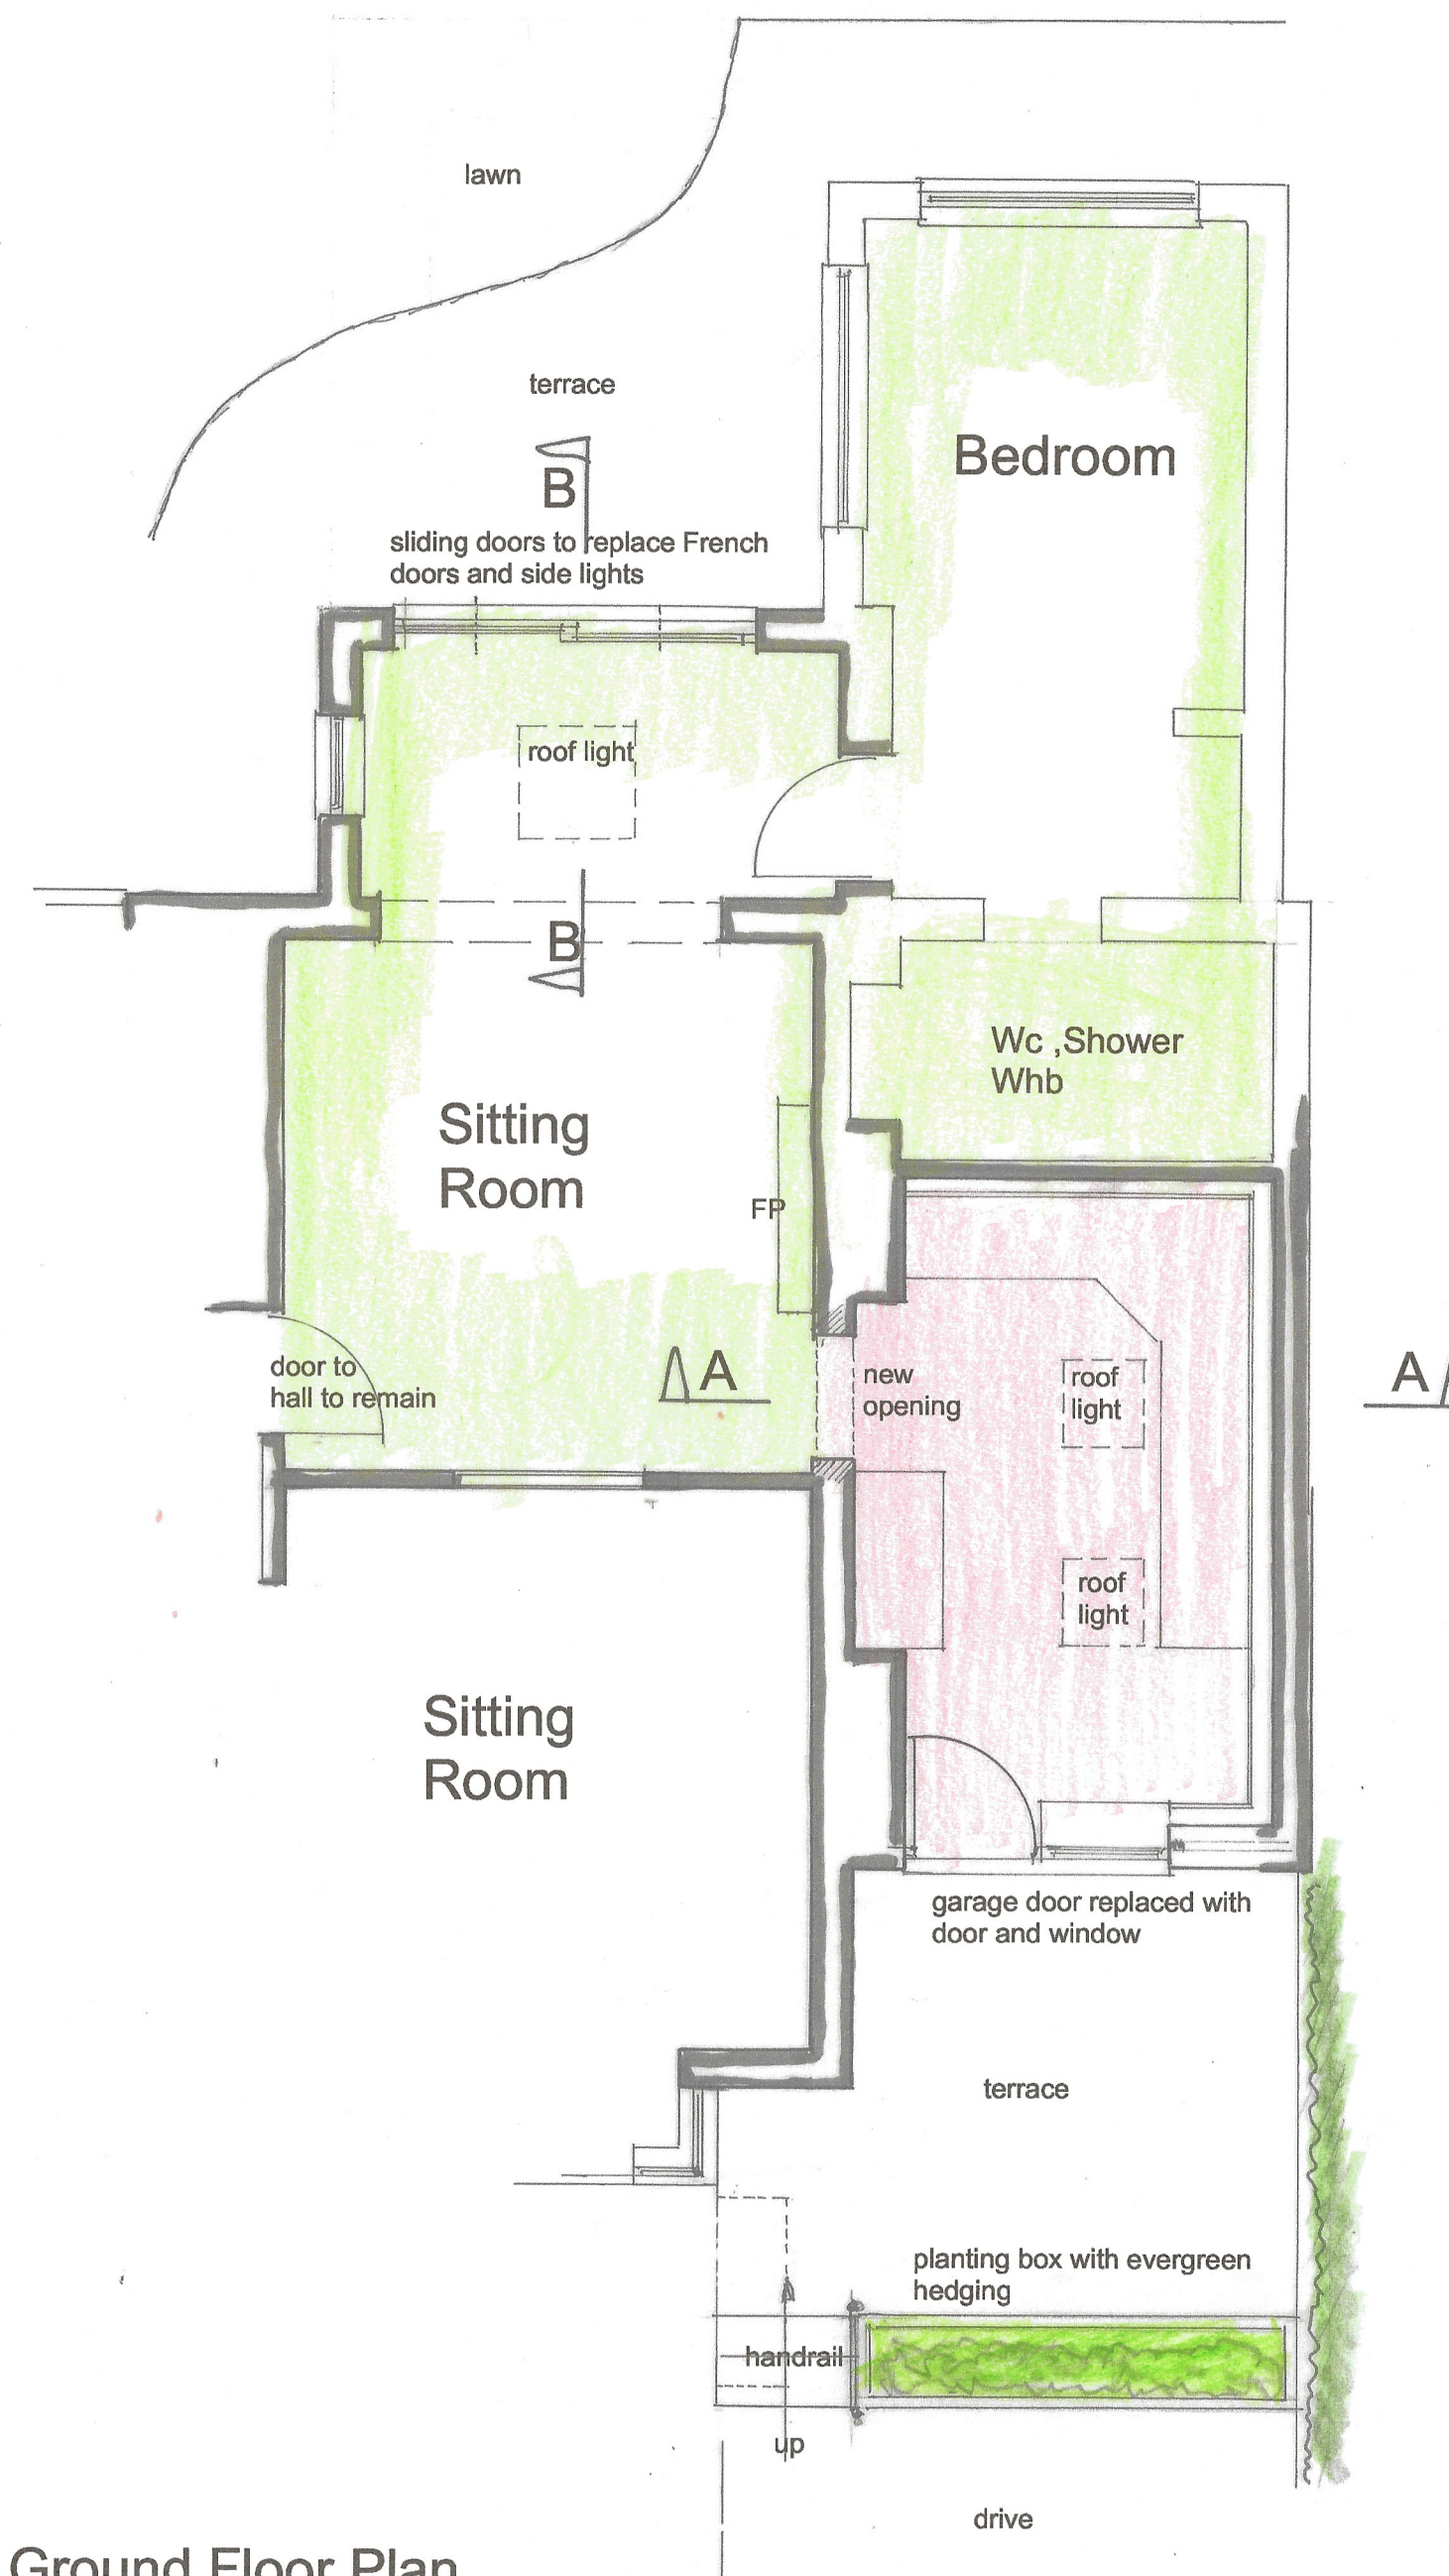


Ground Floor Plan
of Annex

Part Floor plan and sections 1-50


As Proposed

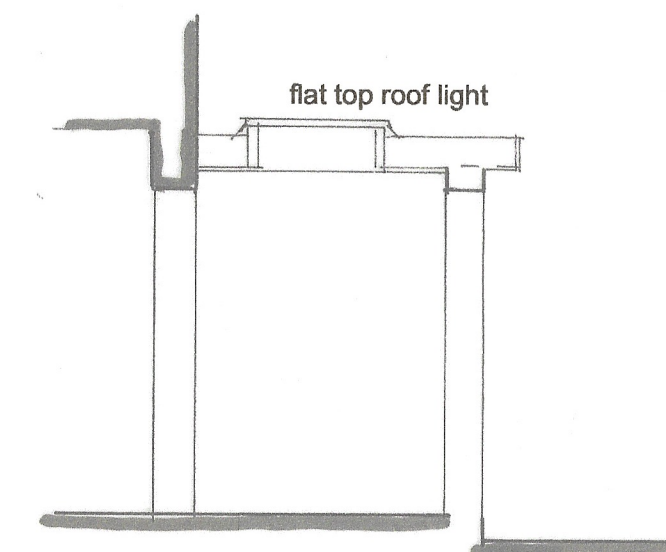



Sitting Room Link B-B

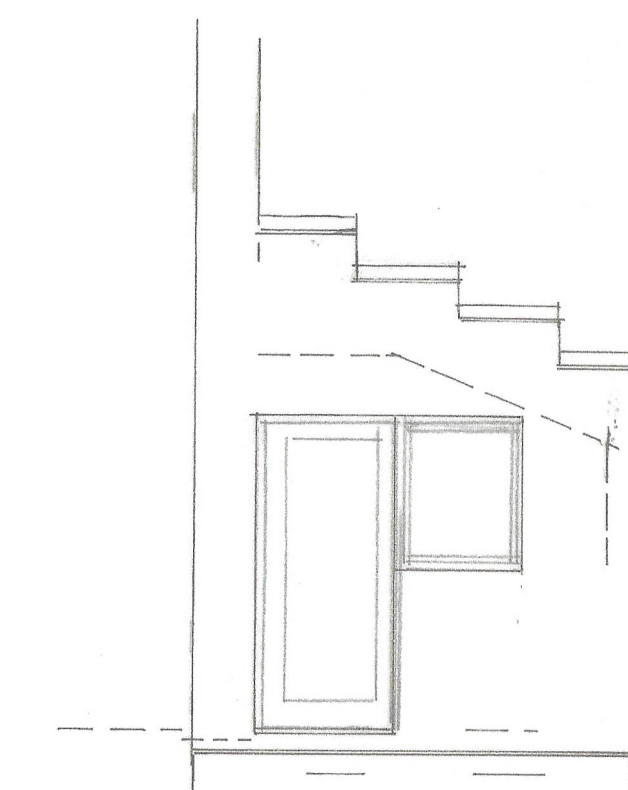

Replacement of Garage Door

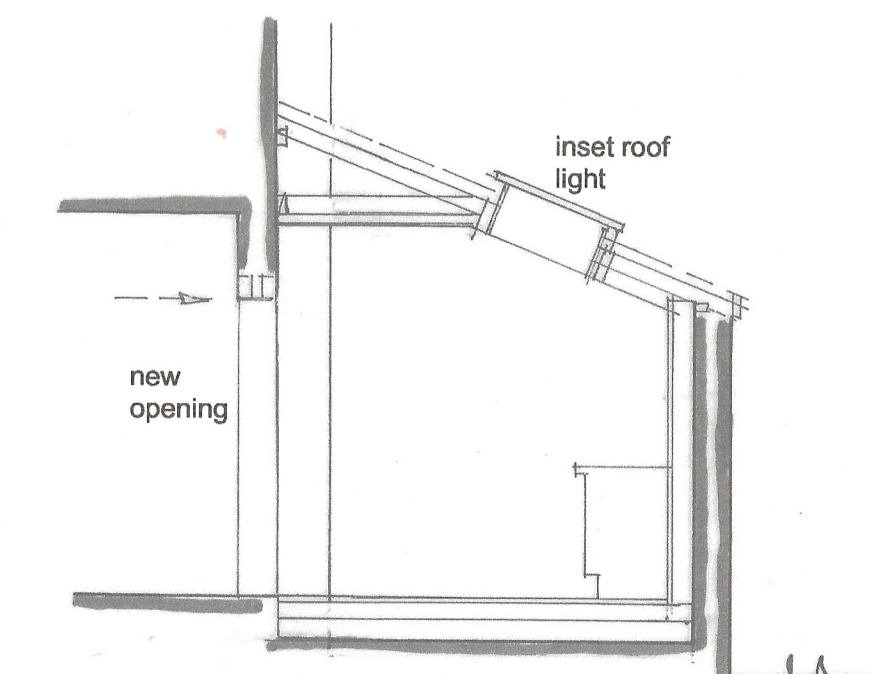

Section Through Kitchen A-A

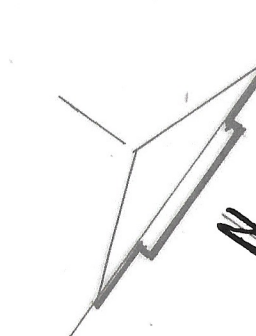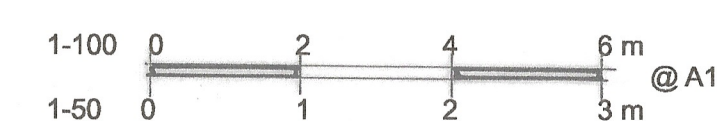

DA **Damen Associates Ltd**
Architectural Services

Kingsdown Studio
Back Drove
West Winterslow
Salisbury, Wilt. SP5 1SX
Tel: 01980 863191
E-mail: burrows.damen@btconnect.com

Mrs F Blackie
4 Harnwood Road
Salisbury
Wilts SP2 8DB

Garage Conversion to Kitchen and
connection into dwelling

Scale as stated

Date June 2026

Drwg. no. 03526

2

Rev.

This plan is the Surveyors
COPYRIGHT

PN