


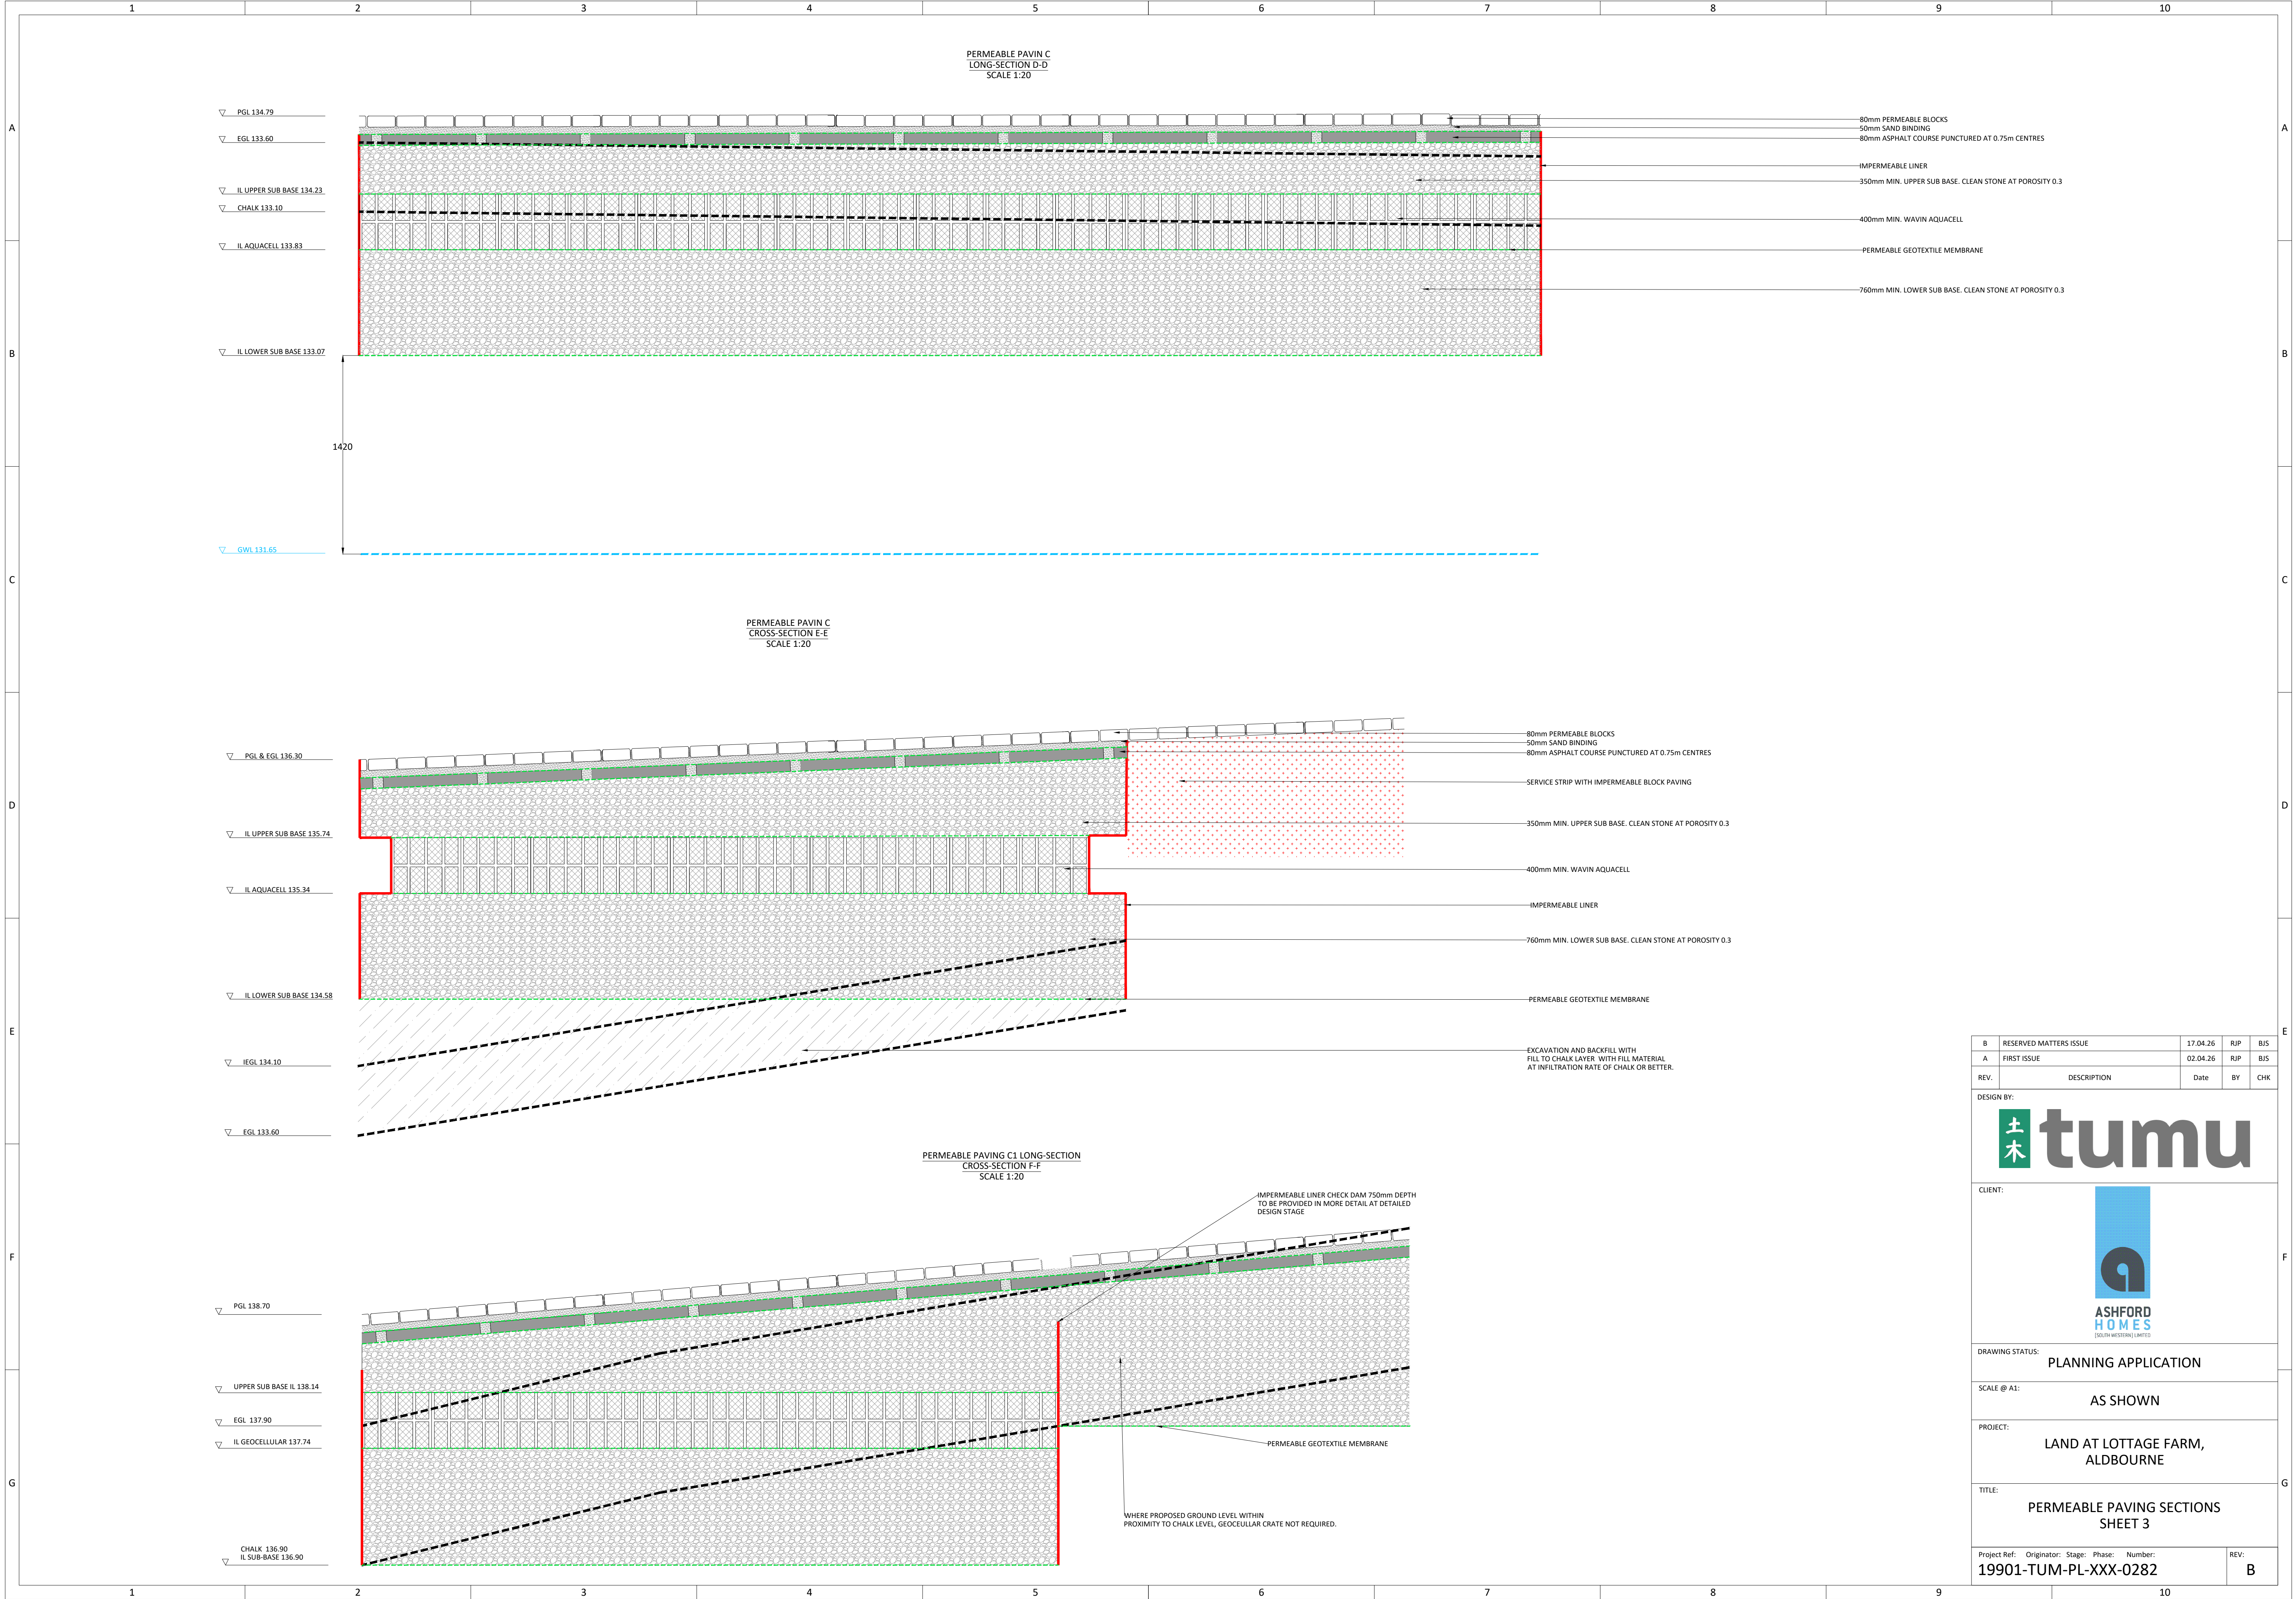

B	RESERVED MATTERS ISSUE	17.04.26	RJP	BJS
A	FIRST ISSUE	02.04.26	RJP	BJS
REV.	DESCRIPTION	Date	BY	CHK
DESIGN BY:				
tumu				
CLIENT:				
ASHFORD HOMES (SOUTH WESTERN) LIMITED				
DRAWING STATUS: PLANNING APPLICATION				
SCALE @ A1: AS SHOWN				
PROJECT: LAND AT LOTTAGE FARM, ALDBOURNE				
TITLE: PERMEABLE PAVING SECTIONS SHEET 3				
Project Ref: 19901-TUM-PL-XXX-0282				REV: B