


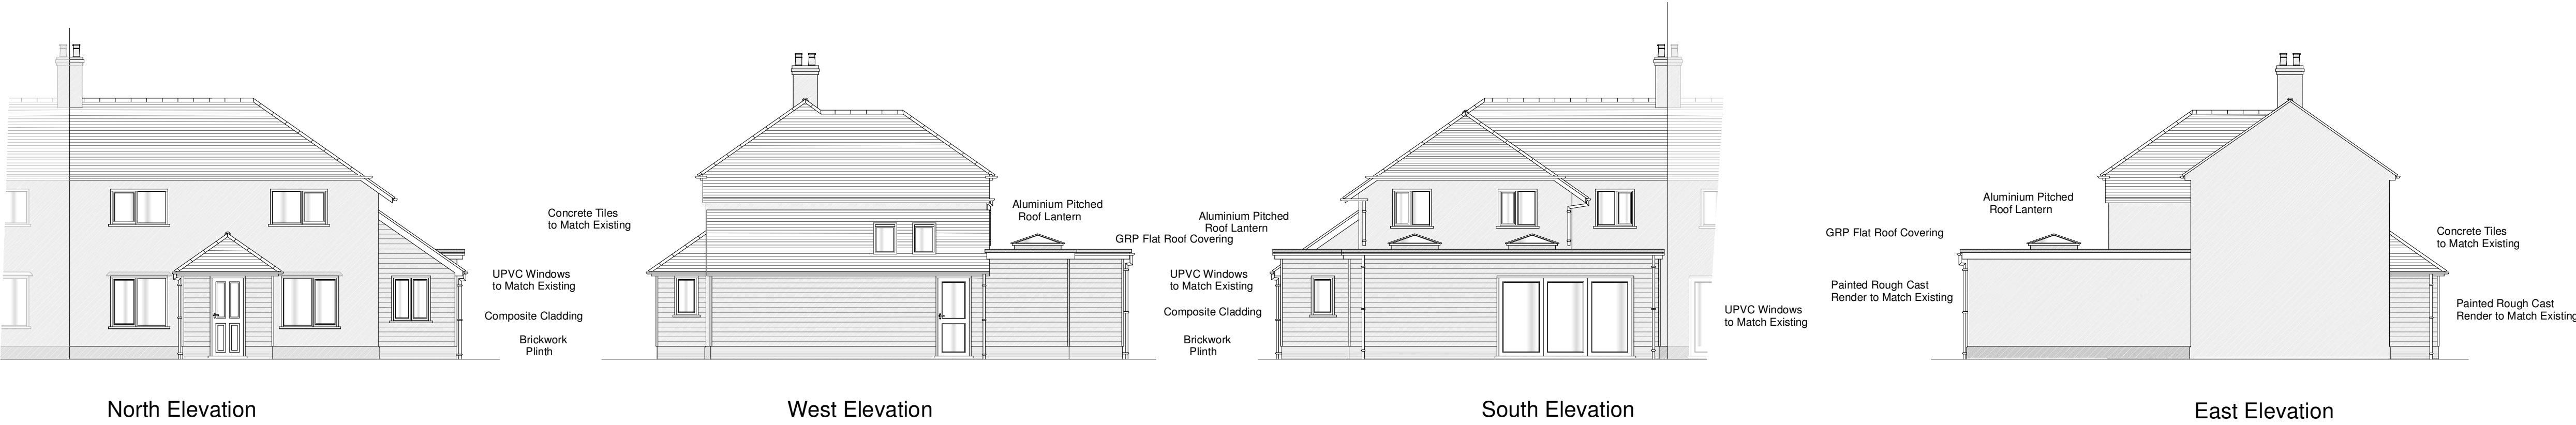


Elevations at 1:100 Scale

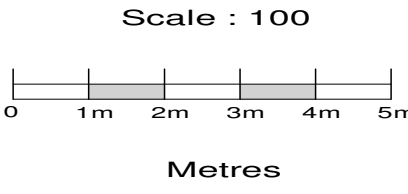

Layouts at 1:50 Scale

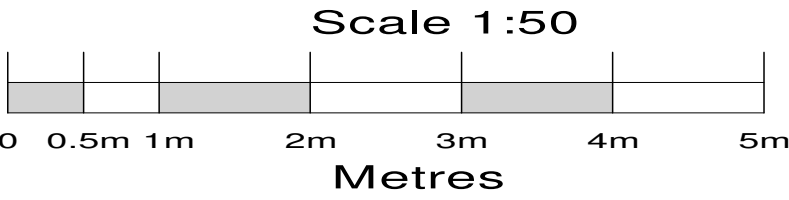

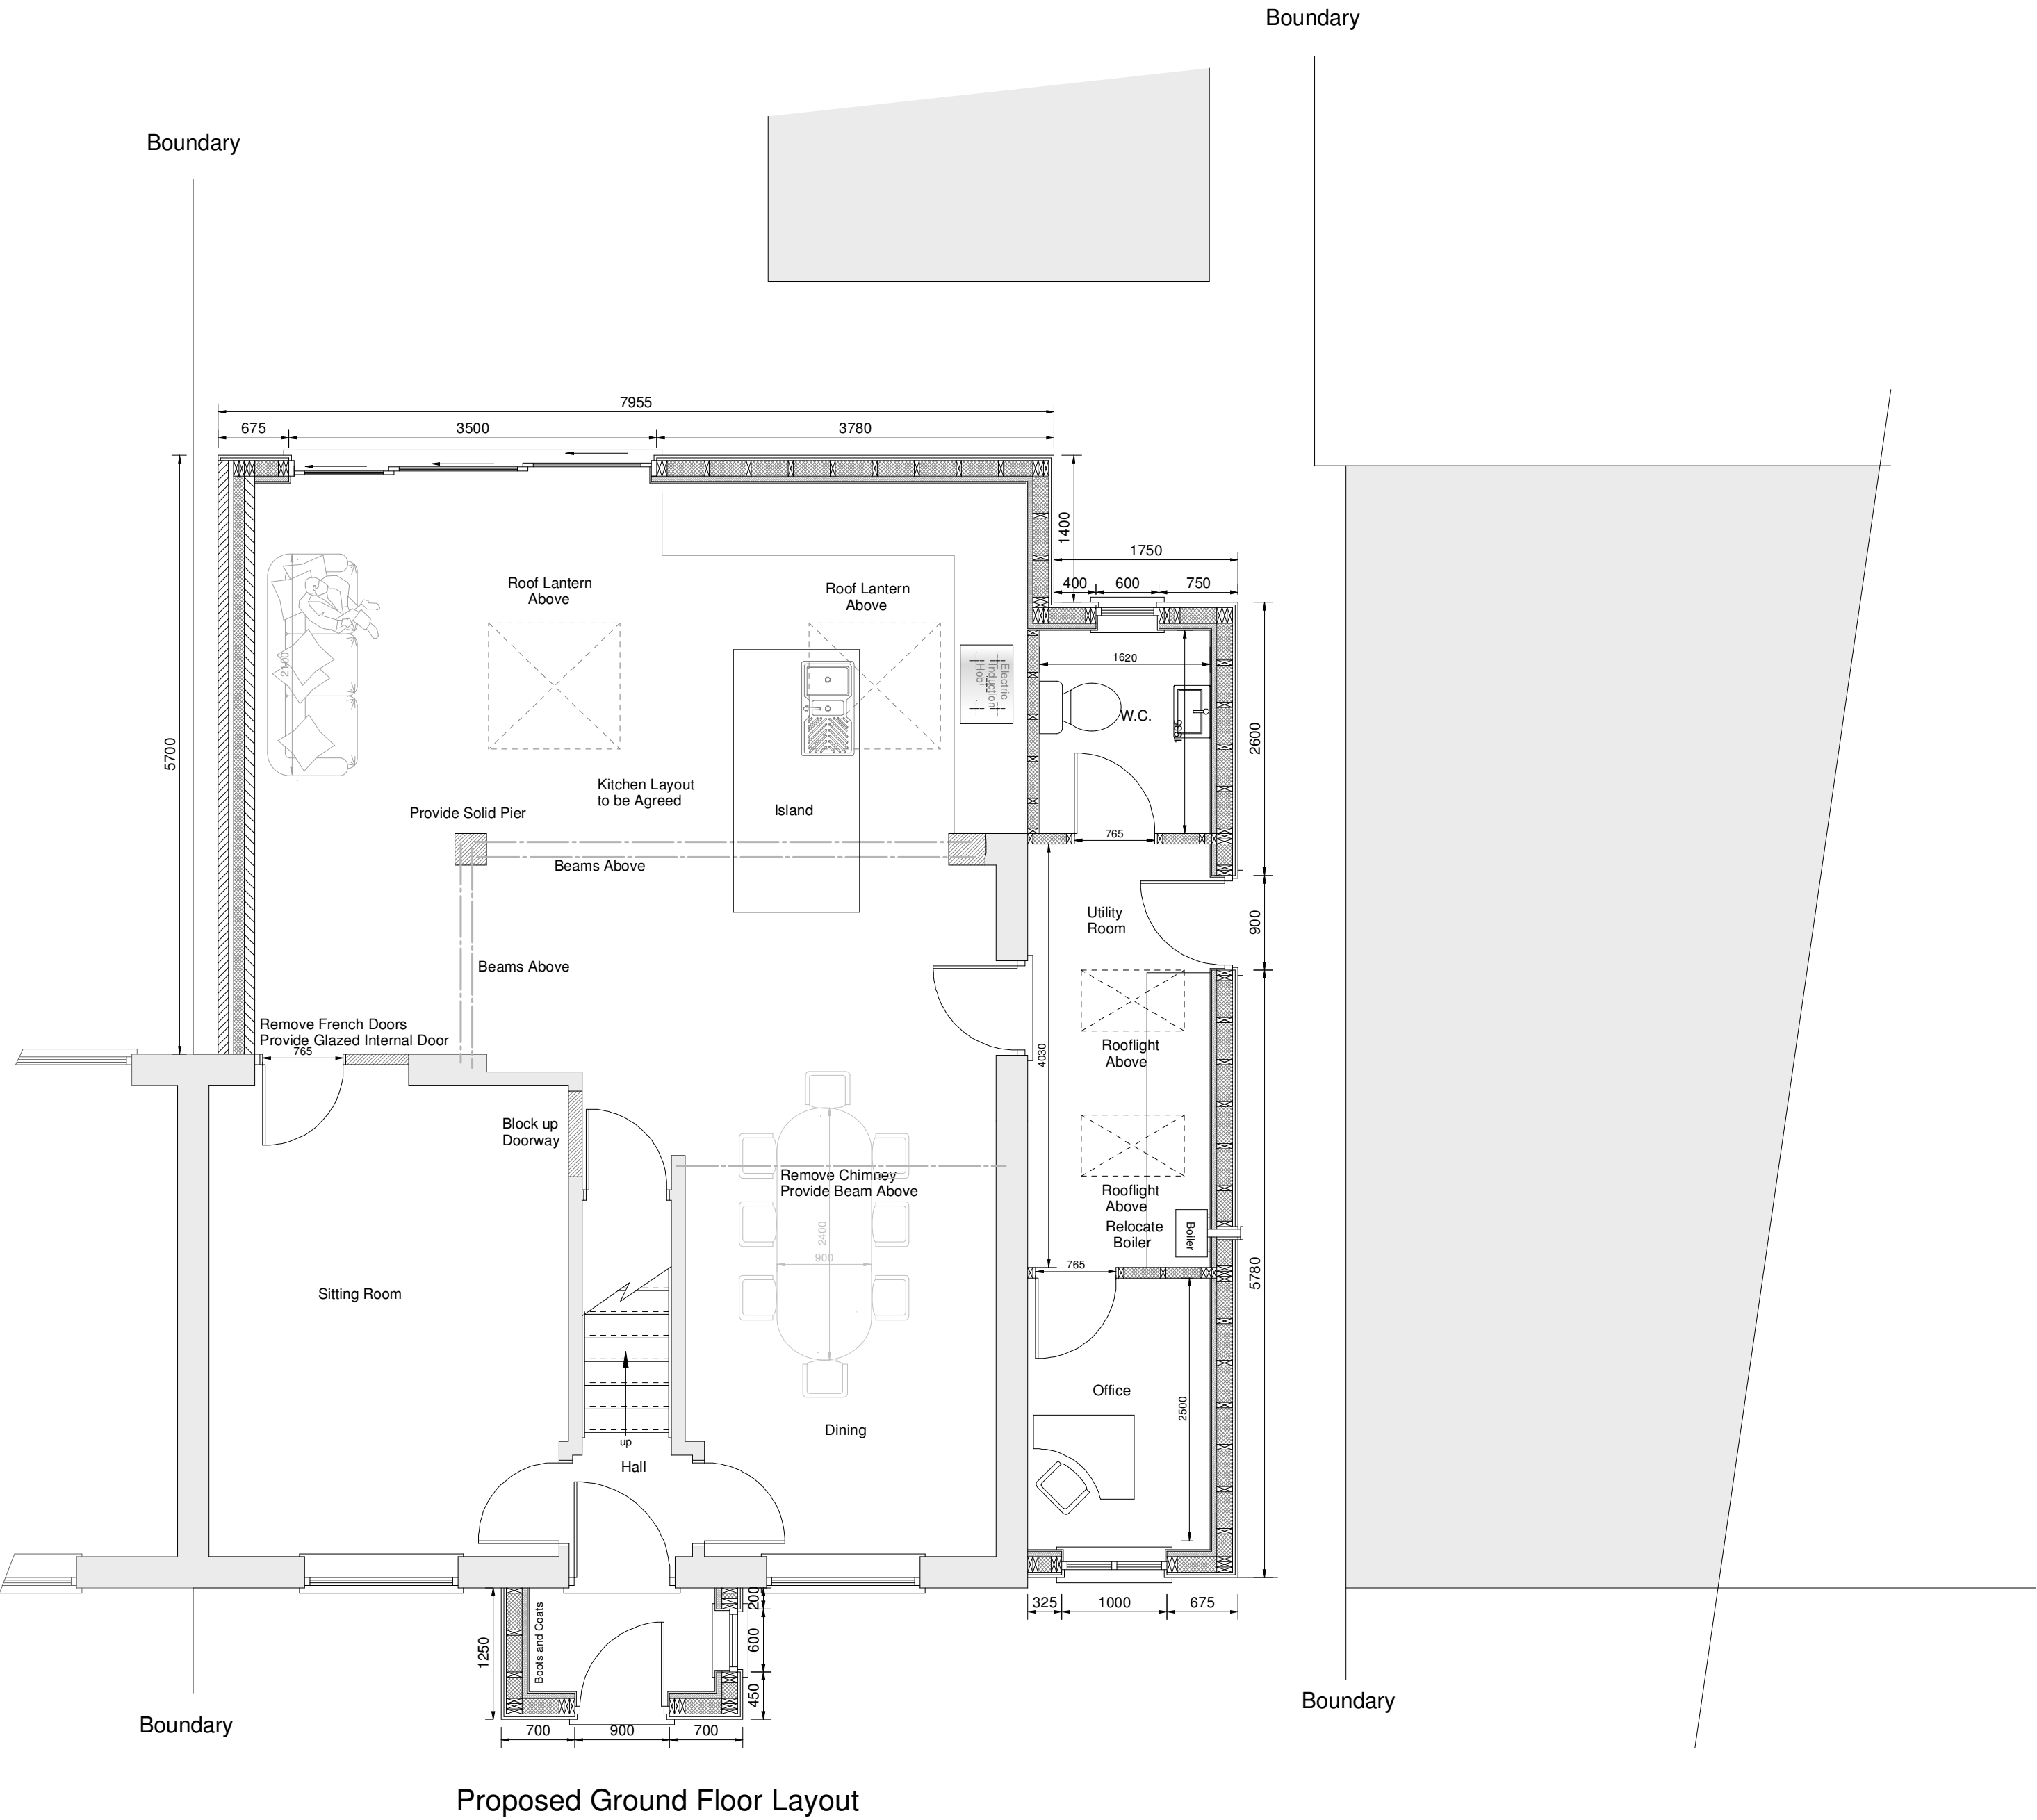

LABC Local Authority Building Control

LABC Registered Partner Authority Scheme



spudivordesignltd@gmail.com

07968 739168 or 01747 833721

Single Storey Rear and Side Extension

41 Netherhampton Road
Salisbury
Wiltshire
SP2 8HD

Scale	1:50/ 100 at A1
Proposed Arrangements	
Drawing No.	26/021/05
Drawn	
Date	June 2026