

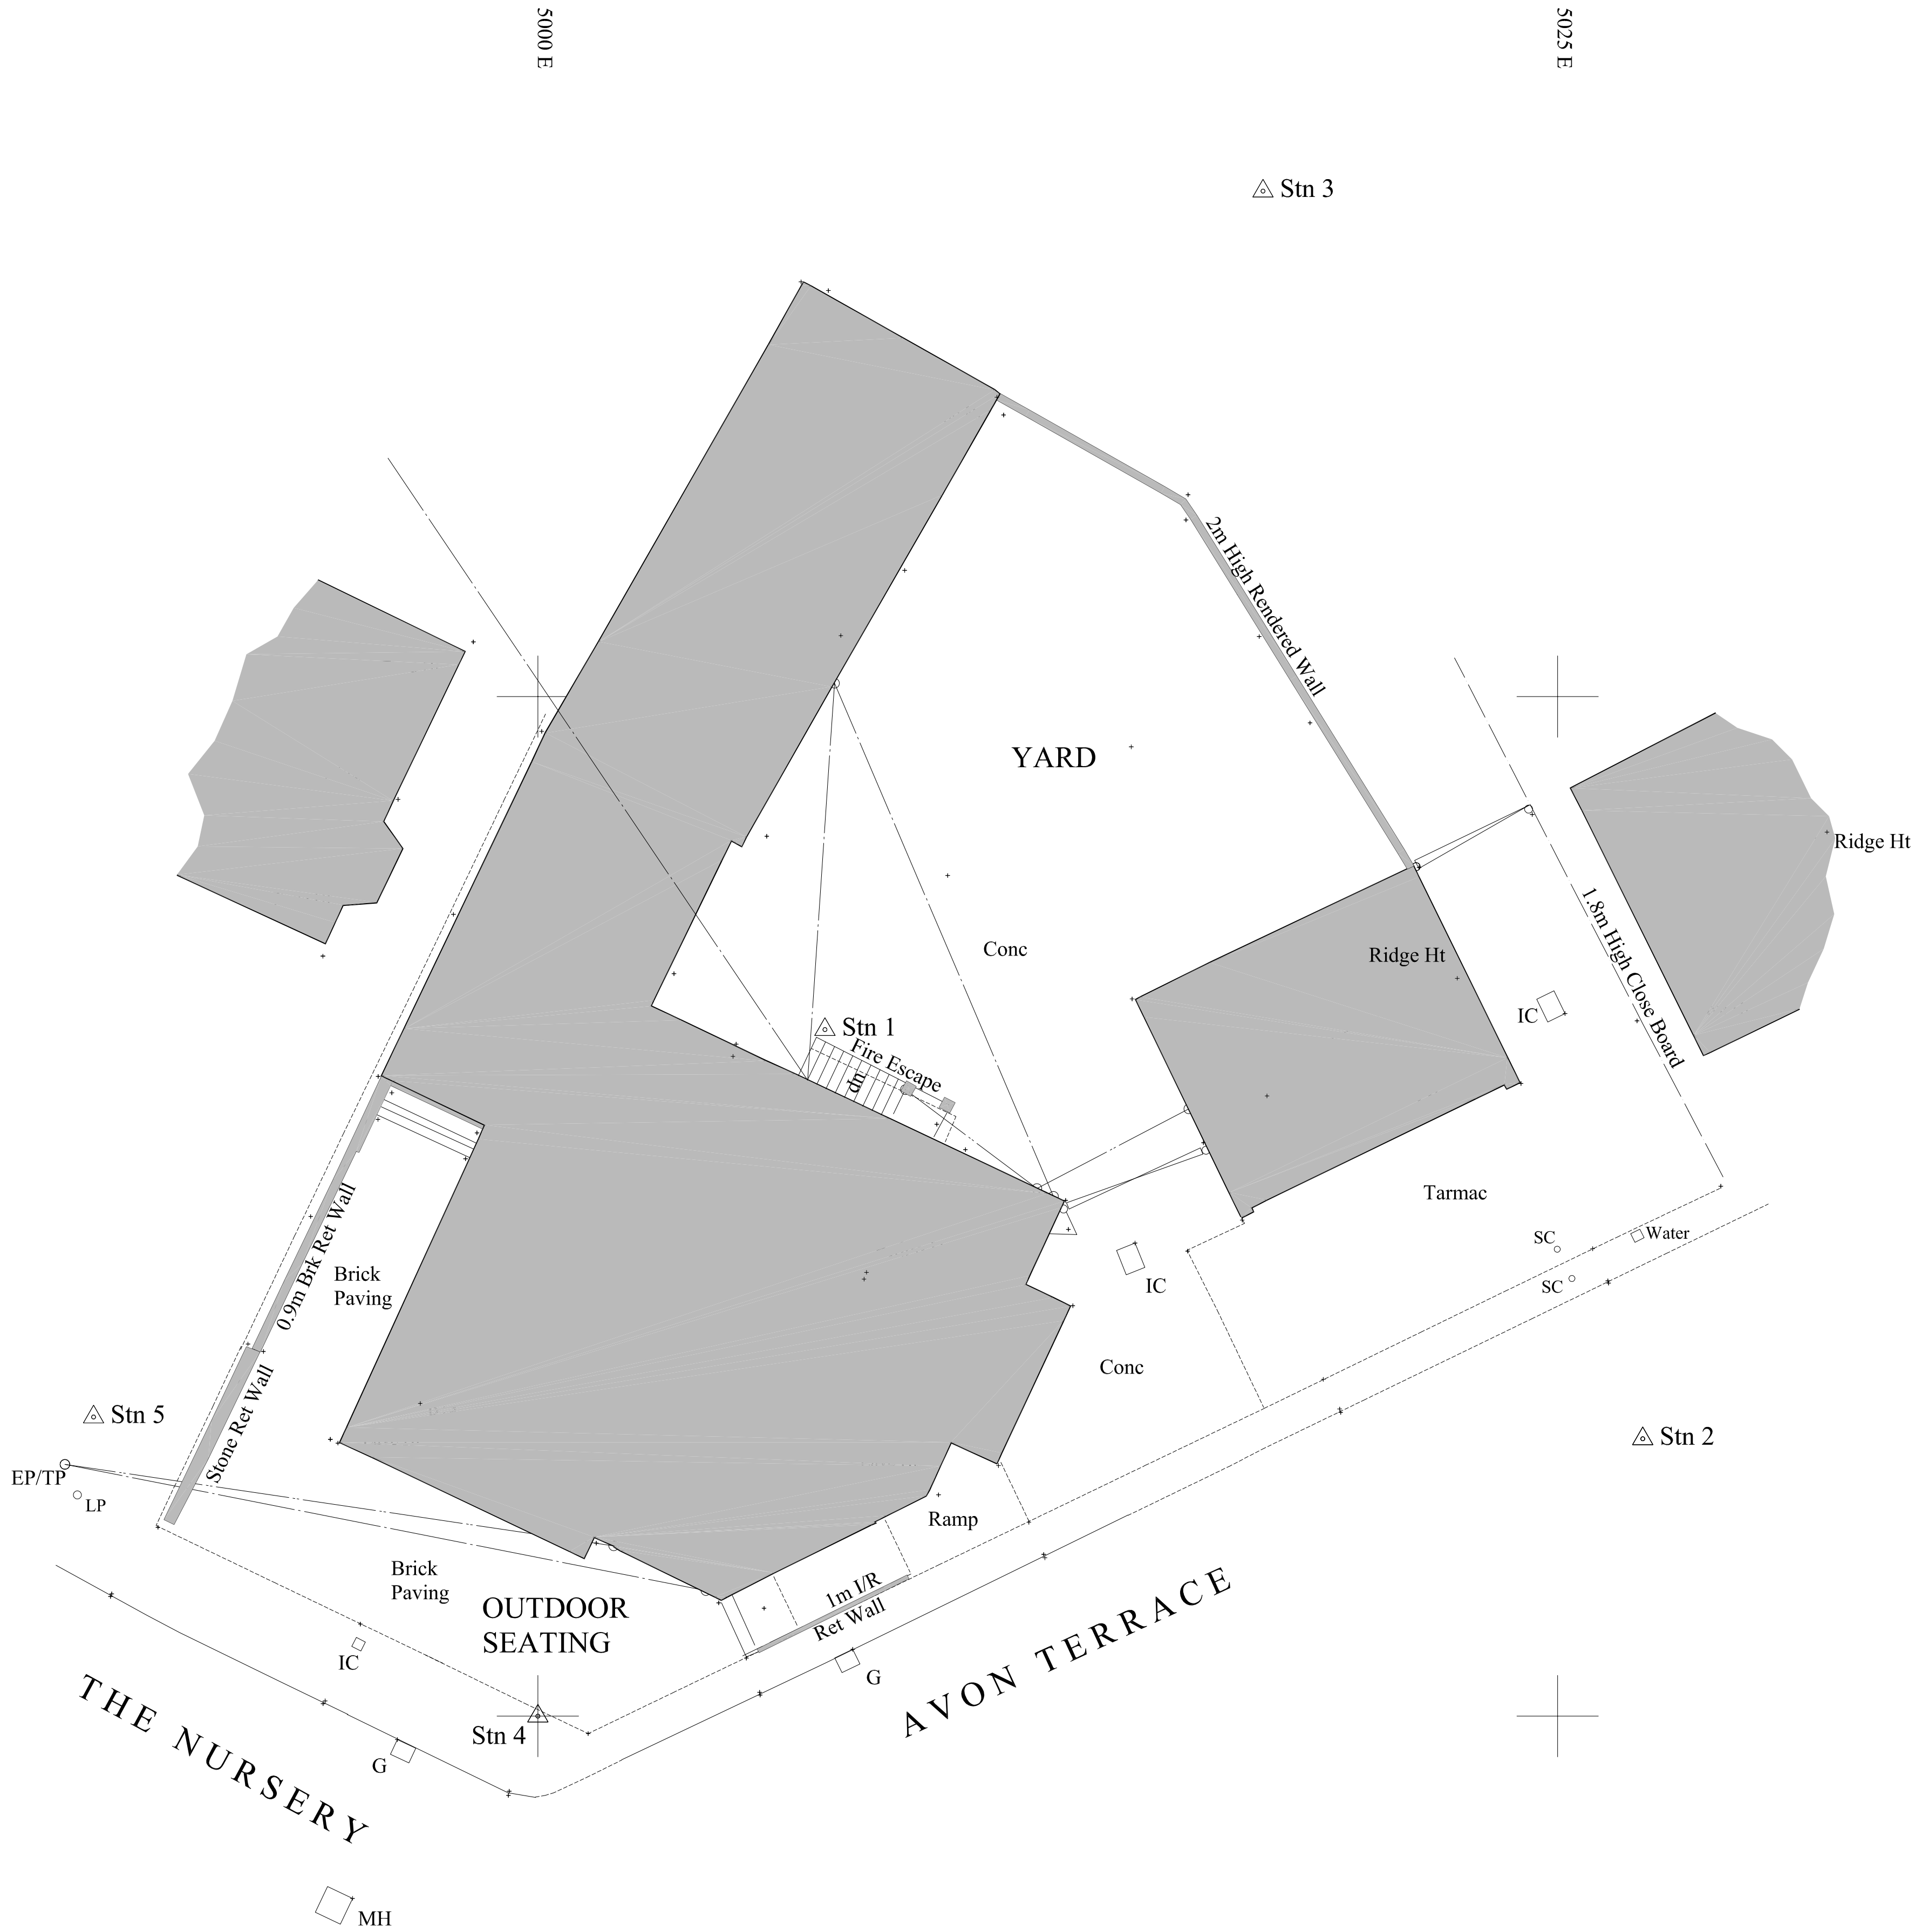
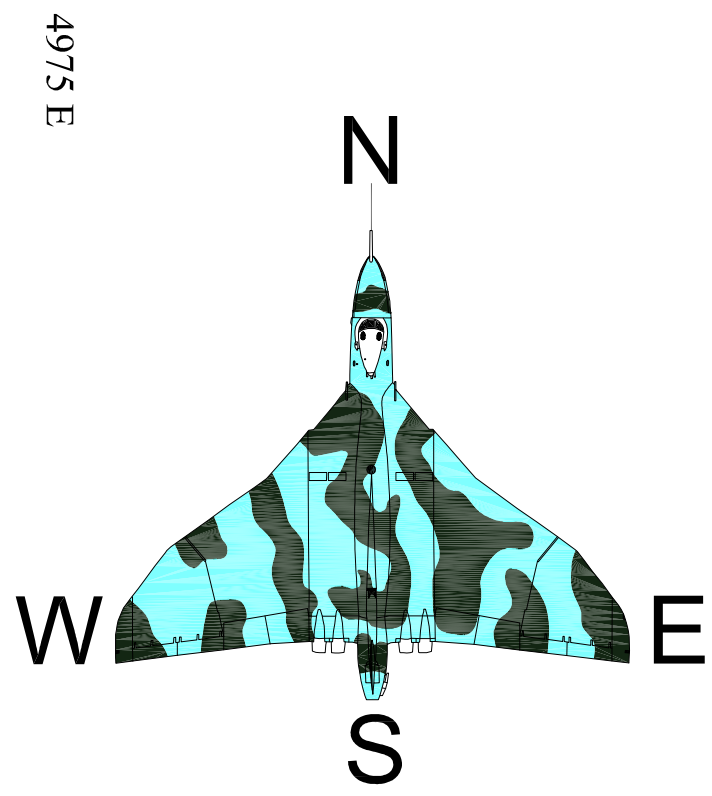
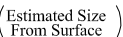


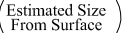

Key

AV	Air Valve	RS	Road Sign	Bank	-----
BL	Bollard	SC	Stop Cock	Building	=====
BM	Bench Mark	Str	Strainer	Kerb	=====
BP	Boundary Point	SV	Stop Valve	Foliage	~~~~~
BT	British Telecom Cover	TL	Threshold Level	Hedge	=====
CATV	Cable Television Cover	TP	Telephone Pole	Pipe	=====
CL	Cover Level	WM	Water Meter	Verge	=====
EP	Electric Power Pole	WO	Wash Out	Wall	=====
EV	Eave Level	UTL	Unable To Lift	Track	=====
Fence Descriptions					
FH	Fire Hydrant	B/W	Barbed Wire	Fence	=====
FL	Floor Level	C/B	Close Board	Telephone	=====
FP	Fence Post	C/I	Corrugated Iron	Electric	=====
G	Gully	C/L	Chain Link	Water line	=====
GP	Gate Post	C/P	Chestnut Paling		
GV	Gas Valve	C/W	Chicken Wire		
IC	Inspection Chamber	I/R	Iron Railings		
IL	Invert Level	P/R	Post & Rail	Spread/Trunk Dia/Height	
KO	Kerb Outlet	P/W	Post & Wire	Manhole	
LC	Basement Light		Rock Face	SWS	
LP	Lamp Post		Glass Roofed	FWS	
M	Meter		Buildings & Walls	Grid Cross	
MH	Manhole Cover		Double Gates		
MK	Marker		Single Gate		
MS	Milestone				
RG	Ridge Level				

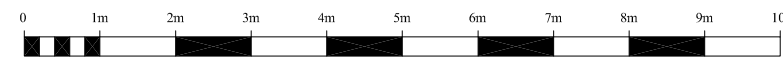

Scale 1 : 100

