


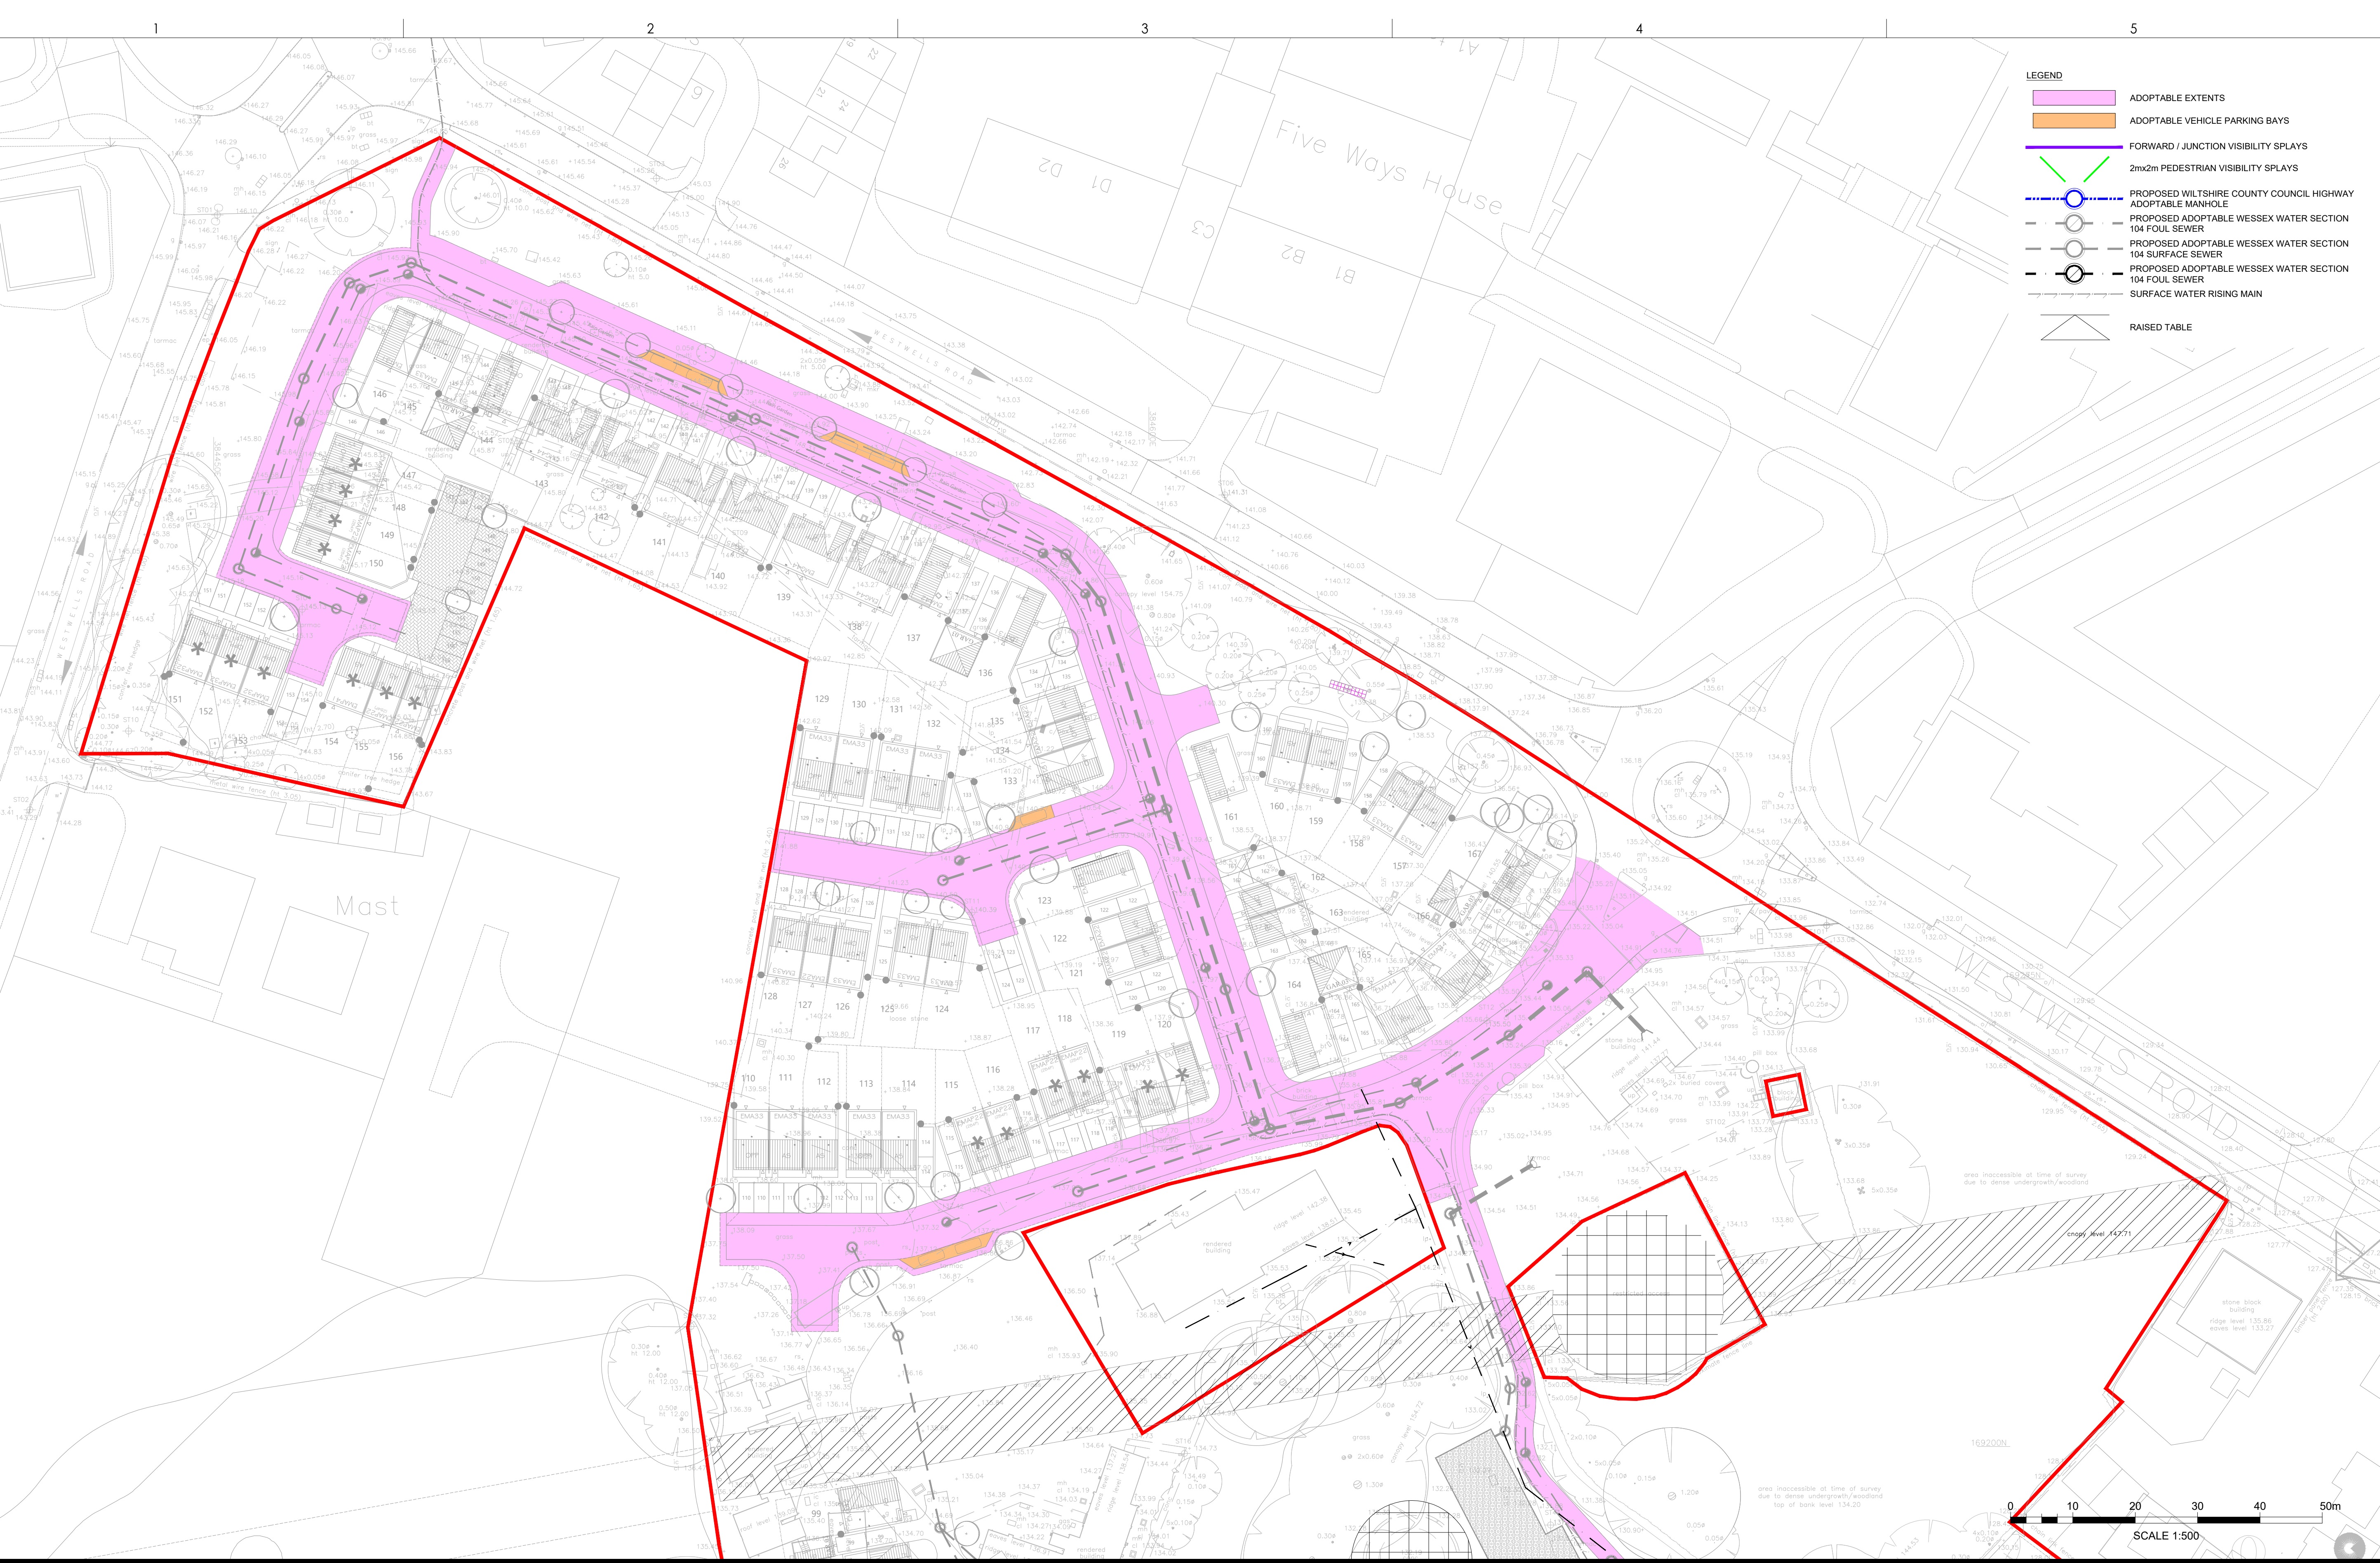

THIS DRAWING IS ISSUED FOR INFORMATION PURPOSES ONLY. IT IS NOT TO BE USED FOR PRICING.

P02	Updated site layout	TO	OD	19.06.2022
P01	First Issue	DN	OD	05.06.2022
Issued/Revision		By	Appd	DD.MM.YYYY

Issue Status

S2 FOR INFORMATION

This document is suitable only for the purpose noted above. Use of this document for any other purpose is not permitted.

Colour Disclaimer

This drawing has been documented in colour. This drawing is required to be printed in colour. Failure to do so may result in loss of information. Black and white printing may be used if specific black and white documents have been obtained from Stantec.



Stantec Hydrotech Limited
Over Court Barns, Over Lane, Almondsbury
Bristol
BS32 4DF
Tel: +44 (0) 1454 619333
www.stantec.com/uk

Copyright Reserved

The Copyright to all designs and drawings are the property of Stantec Hydrotech Limited. Reproduction or use for any purpose other than that authorised by Stantec is forbidden. The Contractor shall verify and be responsible for all dimensions. DO NOT scale the drawing. Any errors or omissions shall be reported to Stantec without delay.

Client/Project:

TAYLOR WIMPEY BRISTOL

RUDLOE 2, CORSHAM

	DN	DN	OD	05.06.2022
	Dwn	Dsgn.	Chkd.	DD.MM.YYYY

Title
S38 ADOPTION PLAN
SHEET 1 OF 2

Project No. 331810394	A1 Scale 1:500
Revision P02	Drawing No. 10394-STN-XX-DR-C-2400

WO
PRO
Last Saved By: