

- Notes
- Drawing is to indicate strategy only and is subject to change following detailed design.
 - Drainage model based on FEH 2022 data
 - Discharge rates based on Qbar rate 4.3l/s/ha, taken from RSK Flood Risk Assessment & Drainage Strategy (November 2014)
Reference: 132283-R1(1)-FRA.

KEY:



PROPOSED ADOPTABLE FOUL WATER SEWER



PROPOSED ADOPTABLE SURFACE WATER SEWER



PROPOSED HIGHWAYS SURFACE WATER SEWER (WILTSHIRE COUNTY COUNCIL)



EXISTING WATER FOUL SEWER



SURFACE WATER RISING MAIN



ADOPTABLE SEWER EASEMENT (3m min unless otherwise shown)



DEVELOPMENT BOUNDARY



CELLULAR STORAGE SOAKAWAY



RAIN GARDEN




TANKED PERMEABLE PAVING



HEADWALL



ROOT PROTECTION ZONE

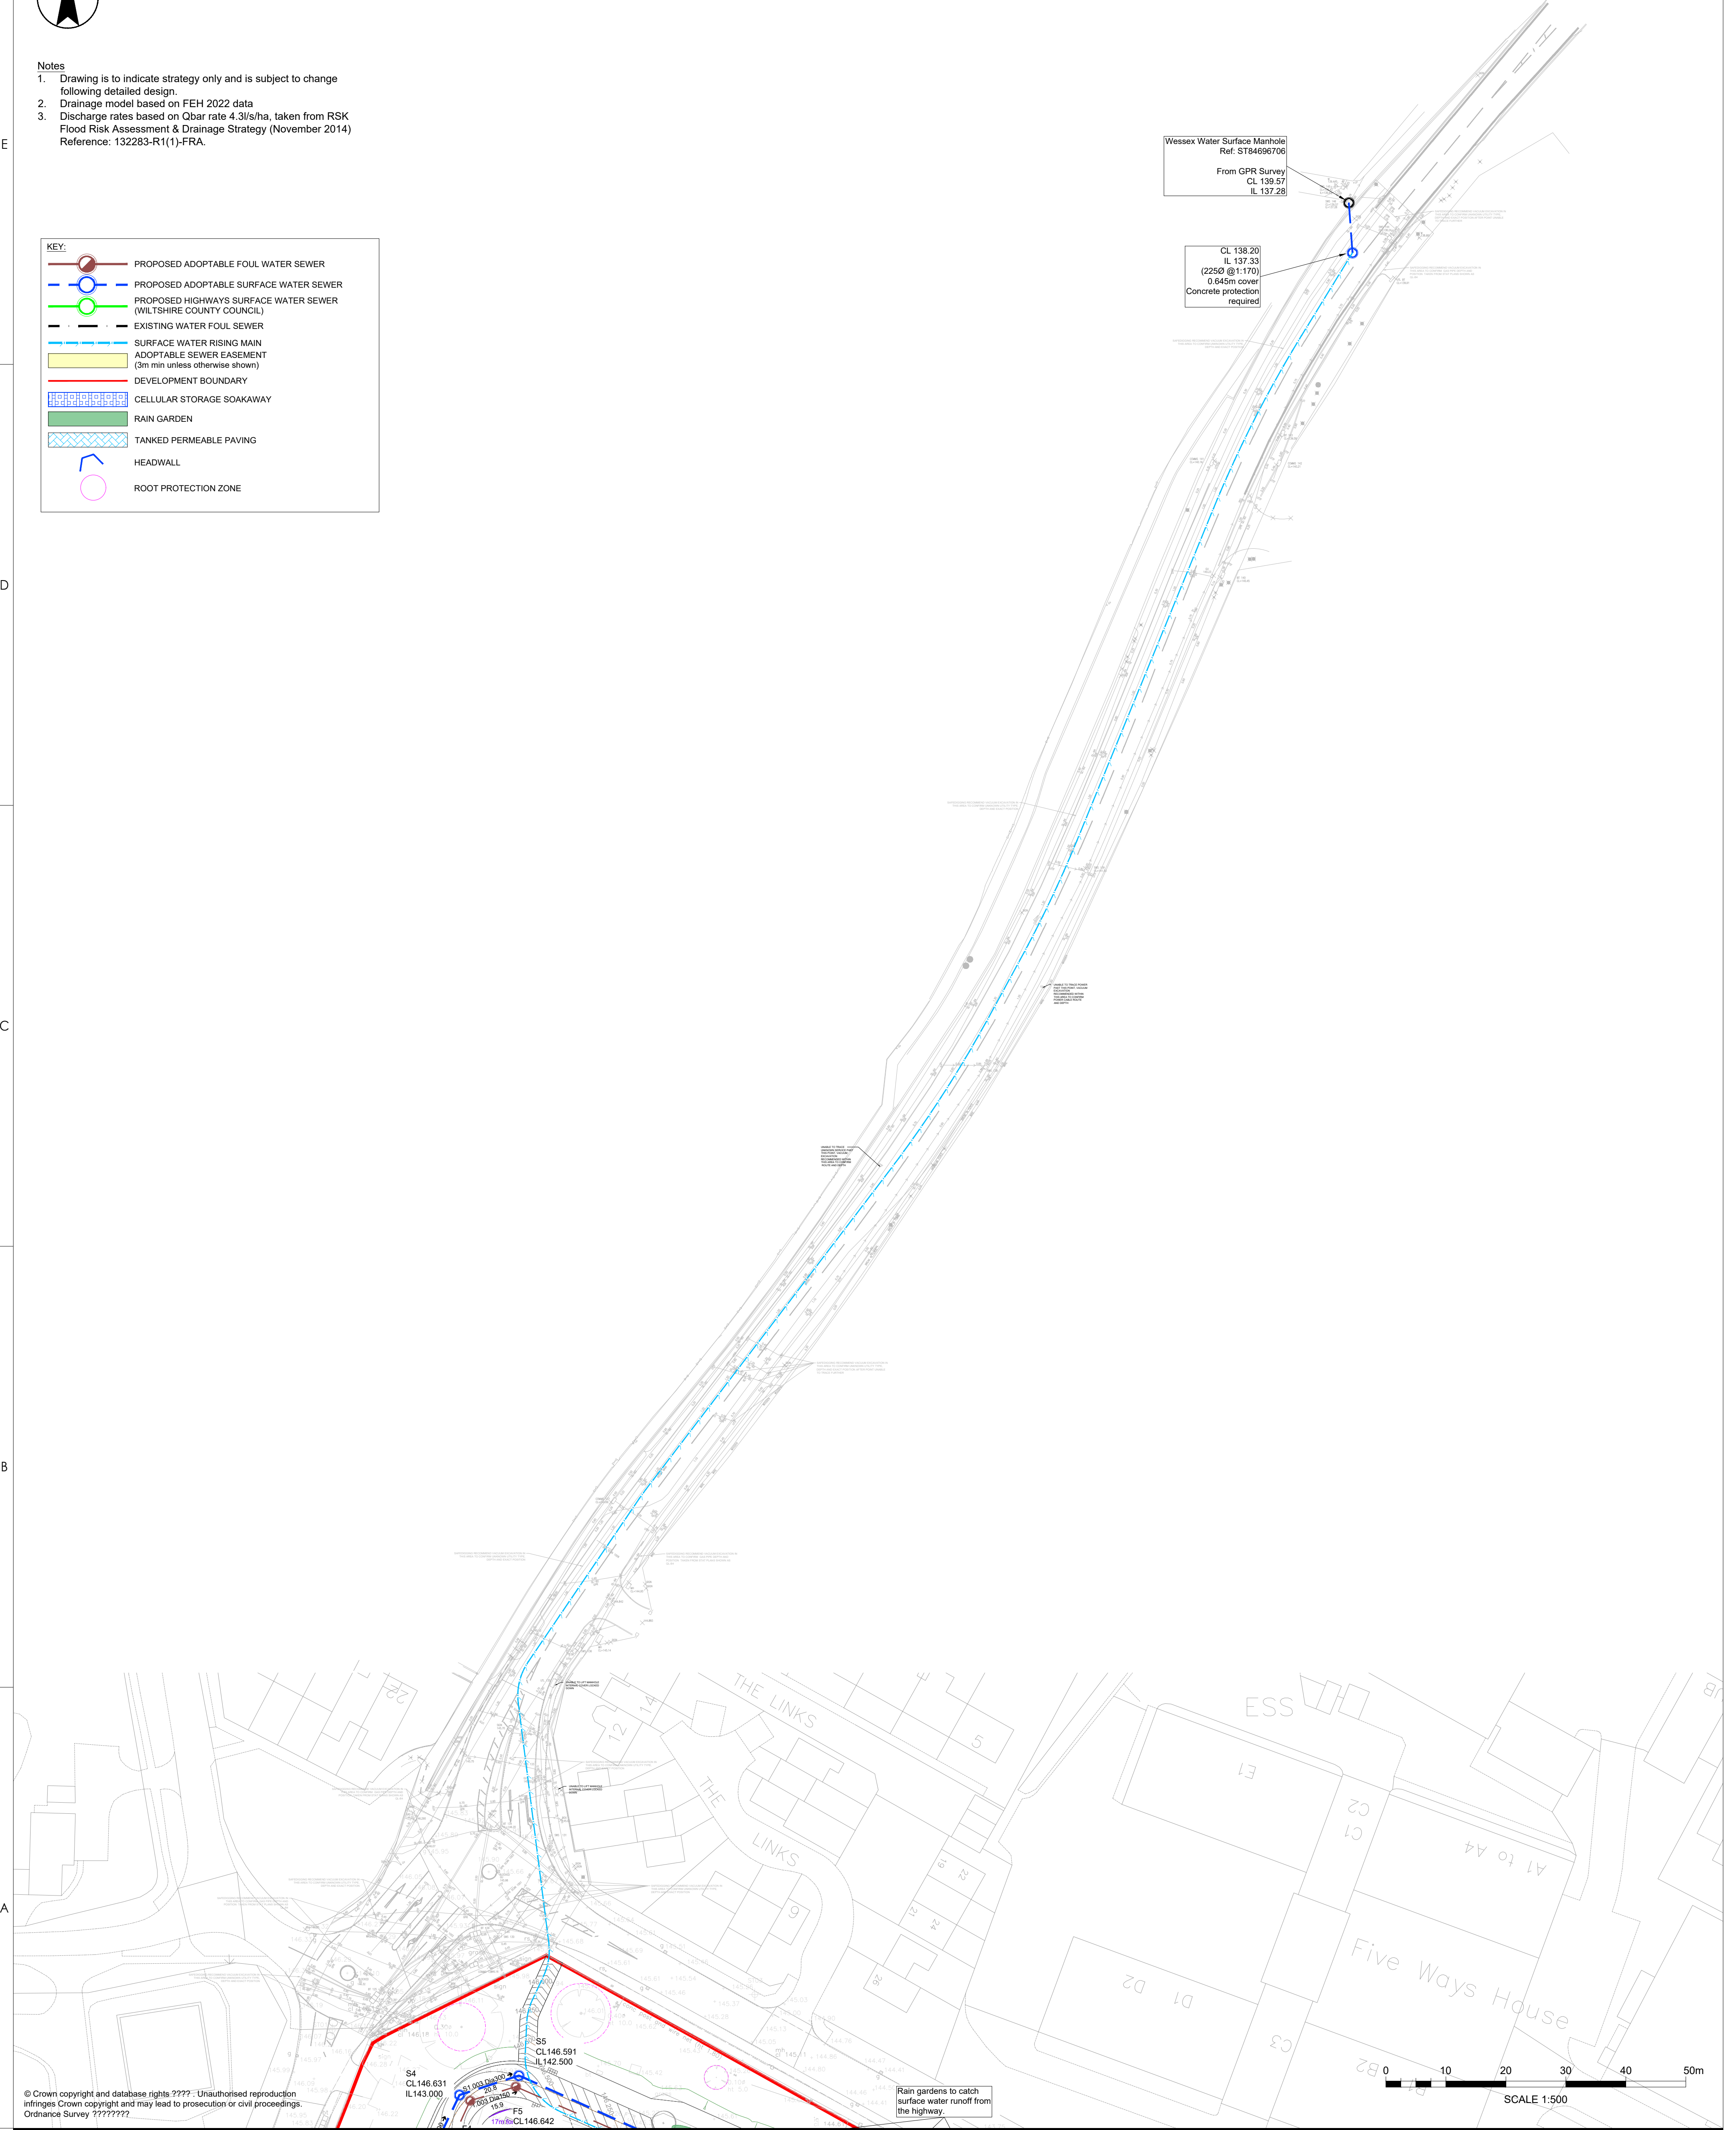

© Crown copyright and database rights ???? : Unauthorised reproduction infringes Crown copyright and may lead to prosecution or civil proceedings.
Ordnance Survey ?????????

Rain gardens to catch surface water runoff from the highway

DRAWING ISSUED FOR PLANNING PURPOSES ONLY. THIS DRAWING IS NOT TO BE USED FOR PRICING.

Issue Status

S2 FOR INFORMATION

This document is suitable only for the purpose noted above. Use of this document for any other purpose is not permitted.

Colour Disclaimer

This drawing has been documented in colour. This drawing is required to be printed in colour. Failure to do so may result in loss of information. Black and white printing may be used if specific black and white documents have been obtained from Stantec.



Stantec Hydrock Limited
Over Court Barns, Over Lane, Almondsbury
Bristol
BS32 4DF
Tel: +44 (0)1454 619533
www.stantec.com/uk

Copyright Reserved

The Copyright to all designs and drawings are the property of Stantec Hydrock Limited. Reproduction or use for any purpose other than that authorised by Stantec is forbidden. The Contractor shall verify and be responsible for all dimensions. DO NOT scale the drawing. Any errors or omissions shall be reported to Stantec without delay.

Client/Project Logo:
TAYLOR WIMPEY BRISTOL

Project:
RUDLOE 2, CORSHAM

Title
DRAINAGE STRATEGY
SHEET 3 OF 3

Project No.
331810394

A1 Scale
2:1

Revision
P02

Drawing No.
10394-STN-XX-XX-DR-C-2202

P02 Updated site layout	TO	SM	19.06.2026
P01 First Issue	DN	OD	05.06.2026
Issued/Revision	By	Appd	DD.MM.YYYY