


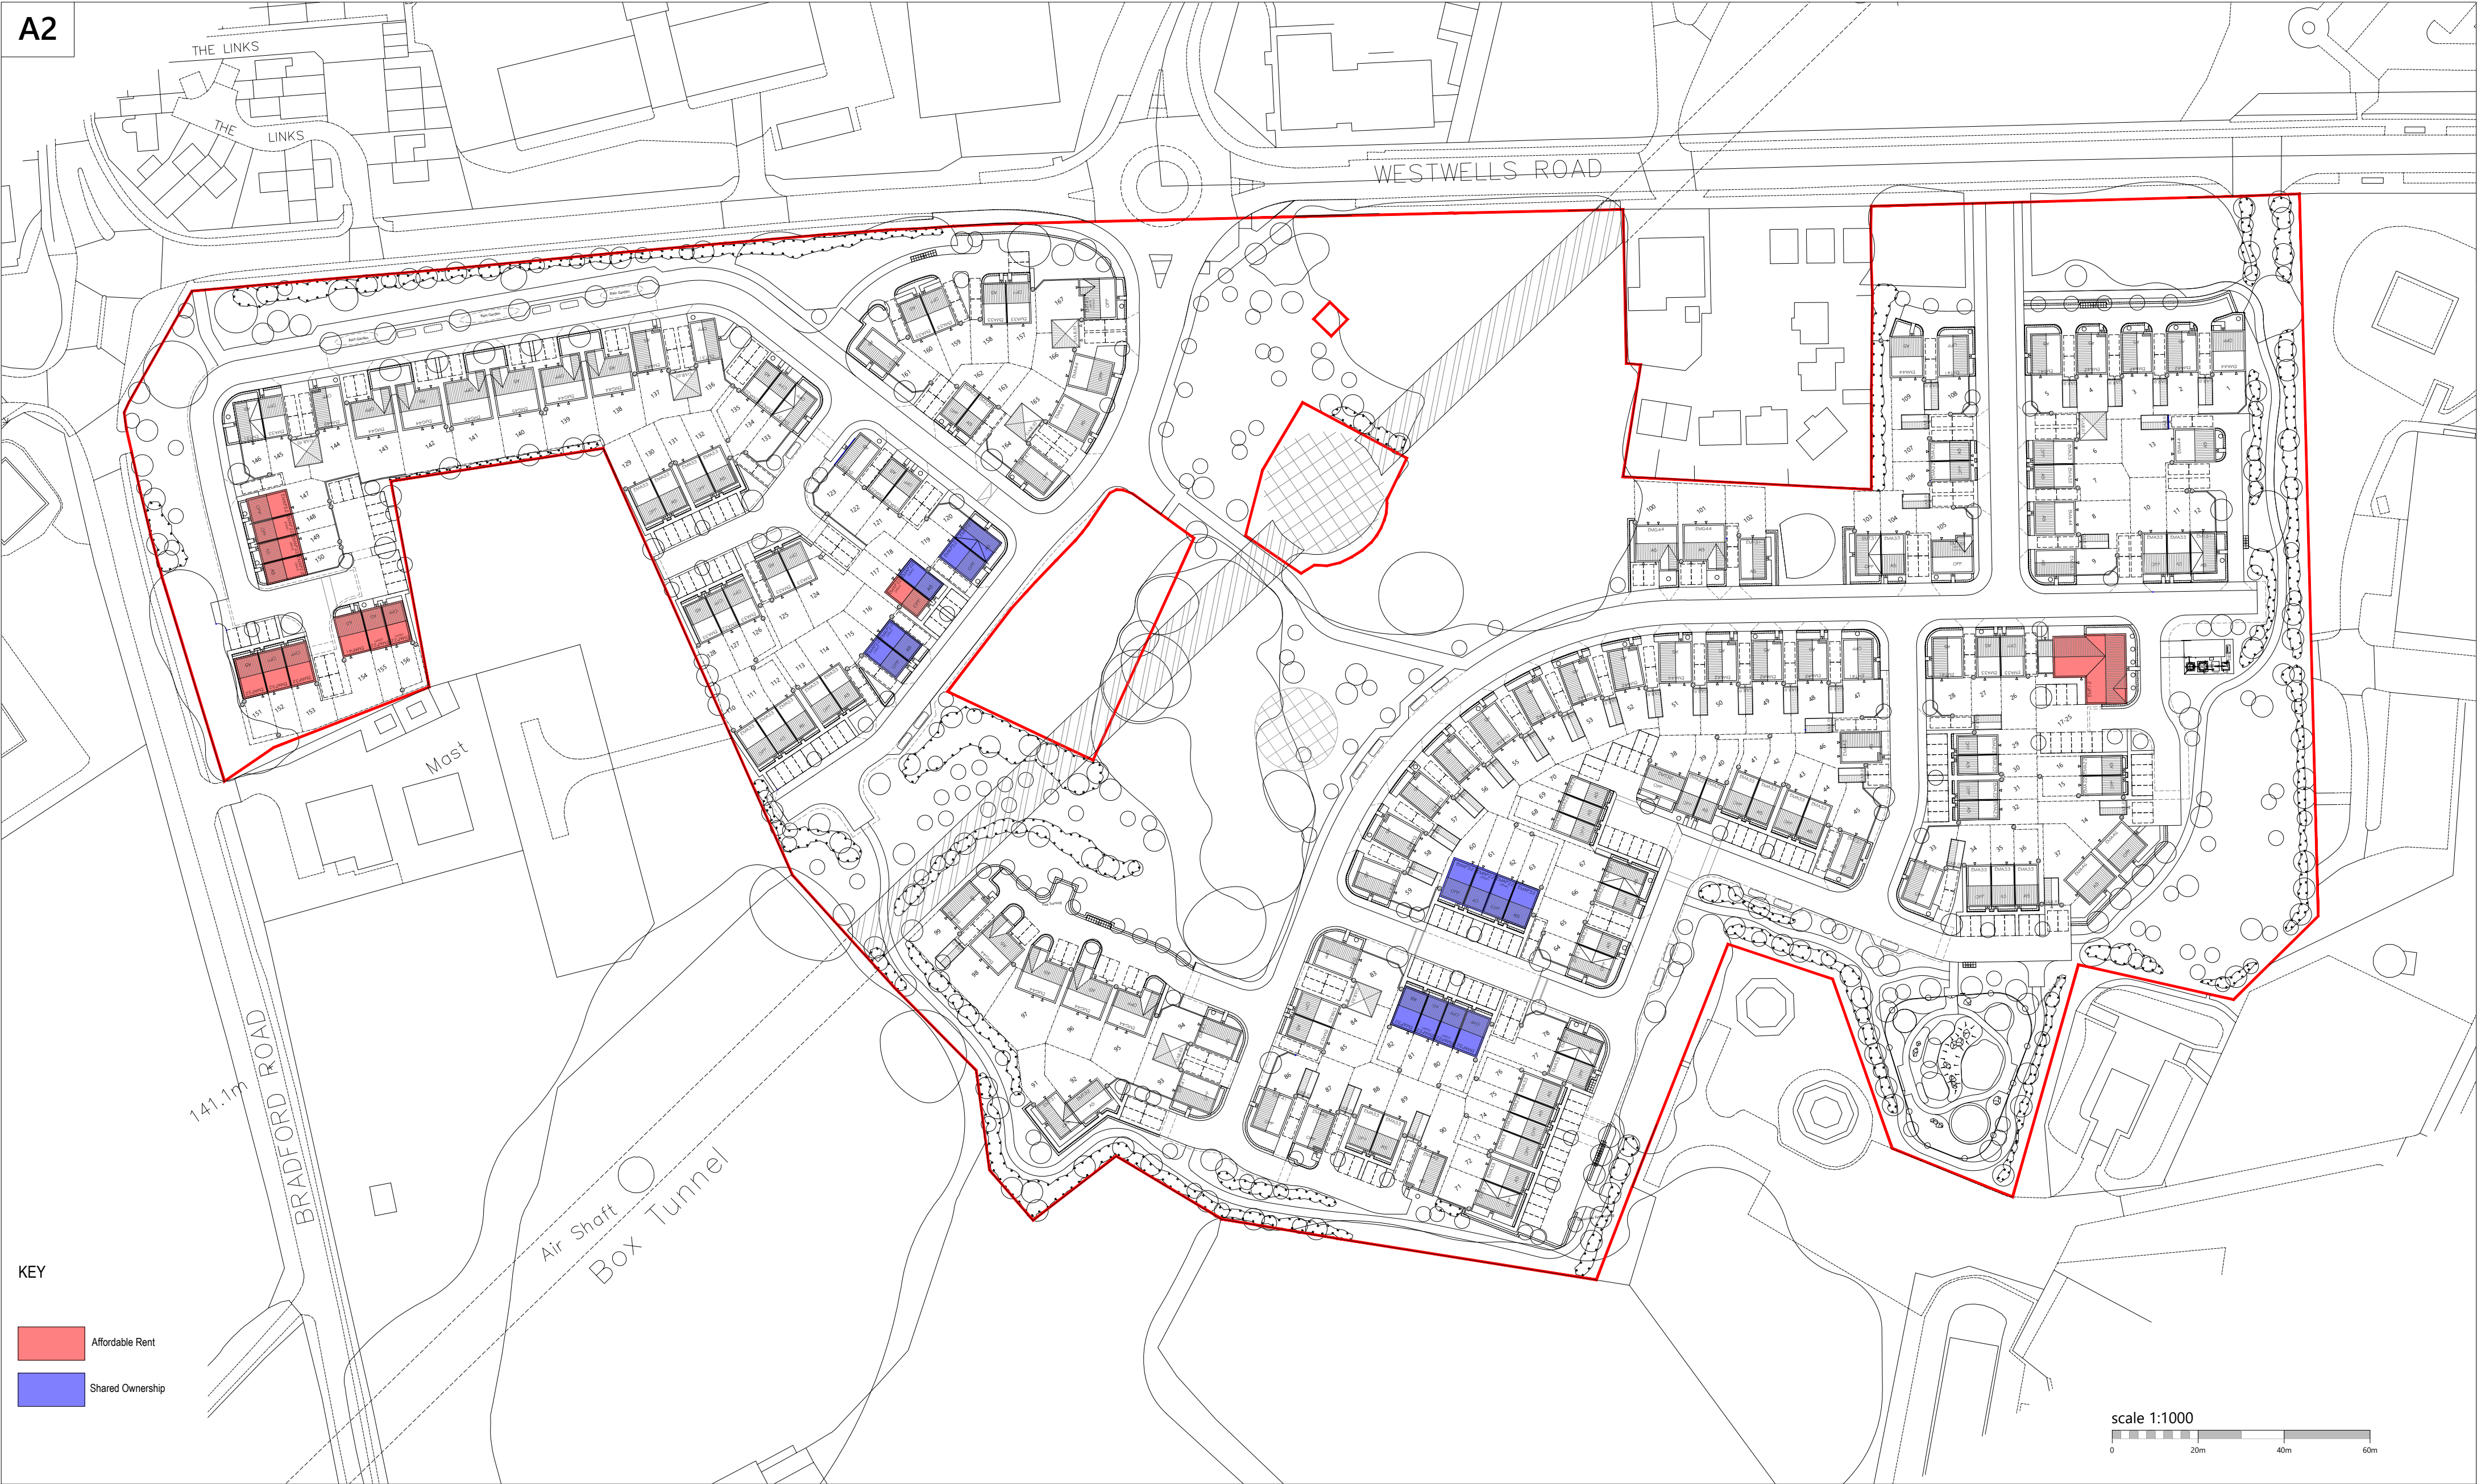

Rev	Description	Date	Au	Ch
A	Issue For Planning	19.06.26	EBE	RP

Project	Rudloe 2, Corsham		
Drawing	Affordable Housing Layout		
Client	Taylor Wimpey Bristol		
Job no.	TAYL250329	Date	26.05.2026
Dwg no.	AHL.01	Rev.	A
Author	LI	Checker	RP
Status	PLANNING	Scale	1:1000 at A2
Client ref.		Office	Portishead

