



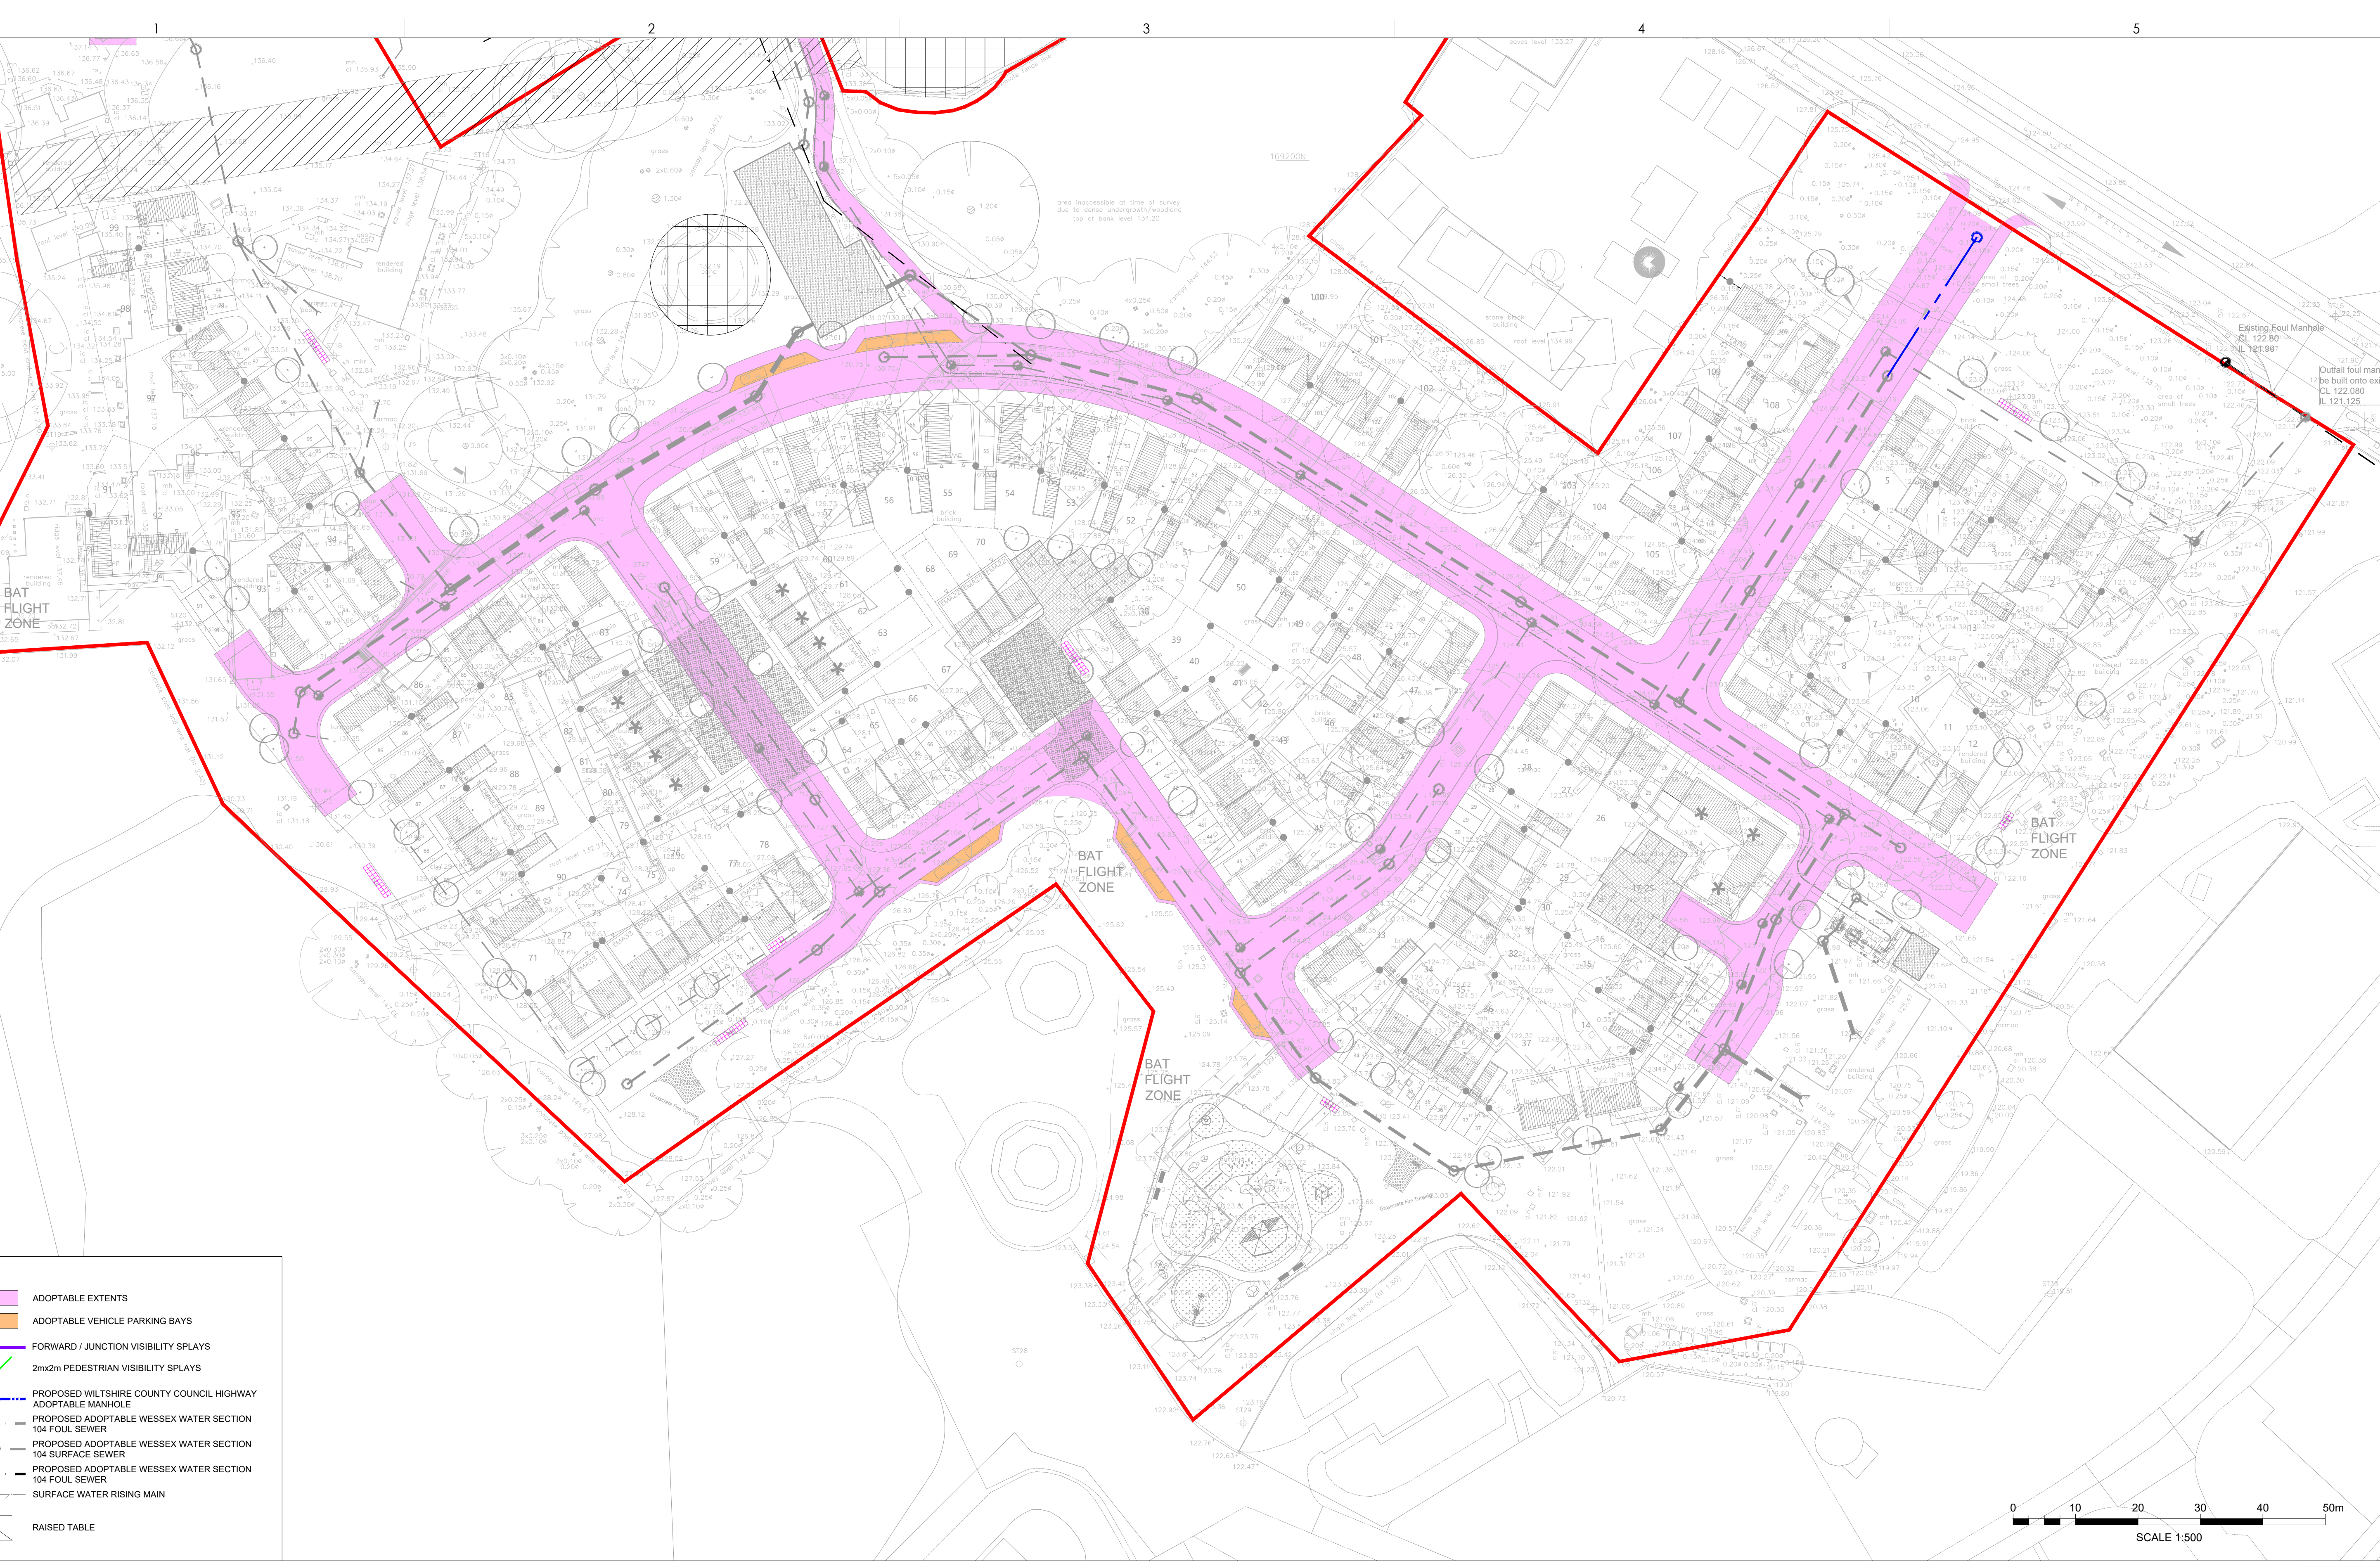

- ADOPTABLE EXTENTS
- ADOPTABLE VEHICLE PARKING BAYS
- FORWARD / JUNCTION VISIBILITY SPLAYS
- 2mx2m PEDESTRIAN VISIBILITY SPLAYS
- PROPOSED WILTSHIRE COUNTY COUNCIL HIGHWAY
- ADOPTABLE MANHOLE
- PROPOSED ADOPTABLE WESSEX WATER SECTION 104 FOUL SEWER
- PROPOSED ADOPTABLE WESSEX WATER SECTION 104 SURFACE SEWER
- PROPOSED ADOPTABLE WESSEX WATER SECTION 104 FOUL SEWER
- SURFACE WATER RISING MAIN
- RAISED TABLE

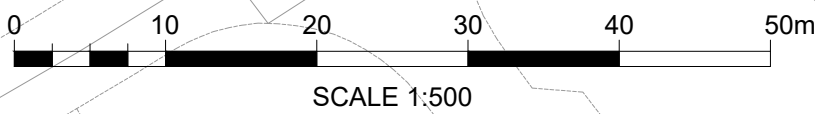

DRAWING ISSUED FOR
PLANNING PURPOSES ONLY.
THIS DRAWING IS NOT TO BE
USED FOR PRICING.

p02	Updated site layout	TO	OD	19.06.2026
P01	First Issue	DN	OD	05.06.2026
Issued/Revision		By	Appd	DD.MM.YYYY

Issue Status

S2 FOR INFORMATION

This document is suitable only for the purpose noted above.
Use of this document for any other purpose is not permitted.

Colour Disclaimer

This drawing has been documented in colour. This drawing is required to be printed in colour. Failure to do so may result in a loss of information. Black and white printing may be used if specific black and white documents have been obtained from Stantec.



Stantec Hydrock Limited
Over Court Barns, Over Lane, Almondsbury
Bristol
BS32 4DF
Tel: +44 (0) 1454 619333
www.stantec.com/uk

Copyright Reserved

The Copyright to all designs and drawings are the property of Stantec Hydrock Limited. Reproduction or use for any purpose other than that authorised by Stantec is forbidden.
The Contractor shall verify and be responsible for all dimensions. DO NOT scale the drawing. Any errors or omissions shall be reported to Stantec without delay.

Client/Project:

TAYLOR WIMPEY BRISTOL

RUDLOE 2, CORSHAM

Title

S38 ADOPTION PLAN
SHEET 2 OF 2

Project No.
331810394

A1 Scale
1:500

Revision
P02

Drawing No.

10394-STN-XX-DR-C-2401

WO
PRO
Last Saved By: